

A discussion can be oriented on a particular perspective, introducing any comparisons and analysis of materials and equipment. All statements are reports and may be attacked by changing a conclusion. Any discussion should be as reported for the students for definition.

All materials and equipment to be in accordance with the current British Standards and codes of practice.


All machinery equipment may be in a fixed state. In accordance with the manufacturer's printed literature. The Contractor is to refer to the specifications and recommendations.

This drawing is to be used in conjunction with all relevant Architectural, Engineering, and Construction Documents. Electrical Engineers and Specialist drawings and specifications.


All details are to be in accordance with the CIBTCA's Lifting Manual including all of its appendices. All details are to be in accordance with the relevant codes of practice. Relevant standards should be followed for all drawings and other drawings.

All equipment, Plant and Machinery, shall remain on site to be used in accordance with the manufacturer's printed literature. The Contractor is to refer to the specifications and recommendations.

DO NOT GOLE FROM THIS DRAWING

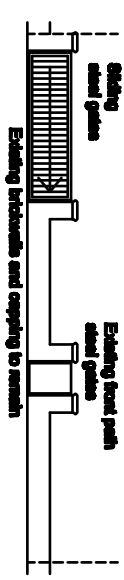


PROPOSED ELEVATION TO FRONT WALL

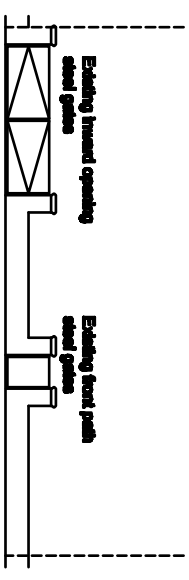


EXISTING ELEVATION TO FRONT WALL

client	
M/C Agency	
project	
Proposed Double story side extension at 84 Watney, Middleton, Manchester, M24 1PP	
Drawing	
Proposed location plan	
drawing number	
2021-010-005	
revision	
Scale	
1:200 @A3	

PLANZ
K Myhill

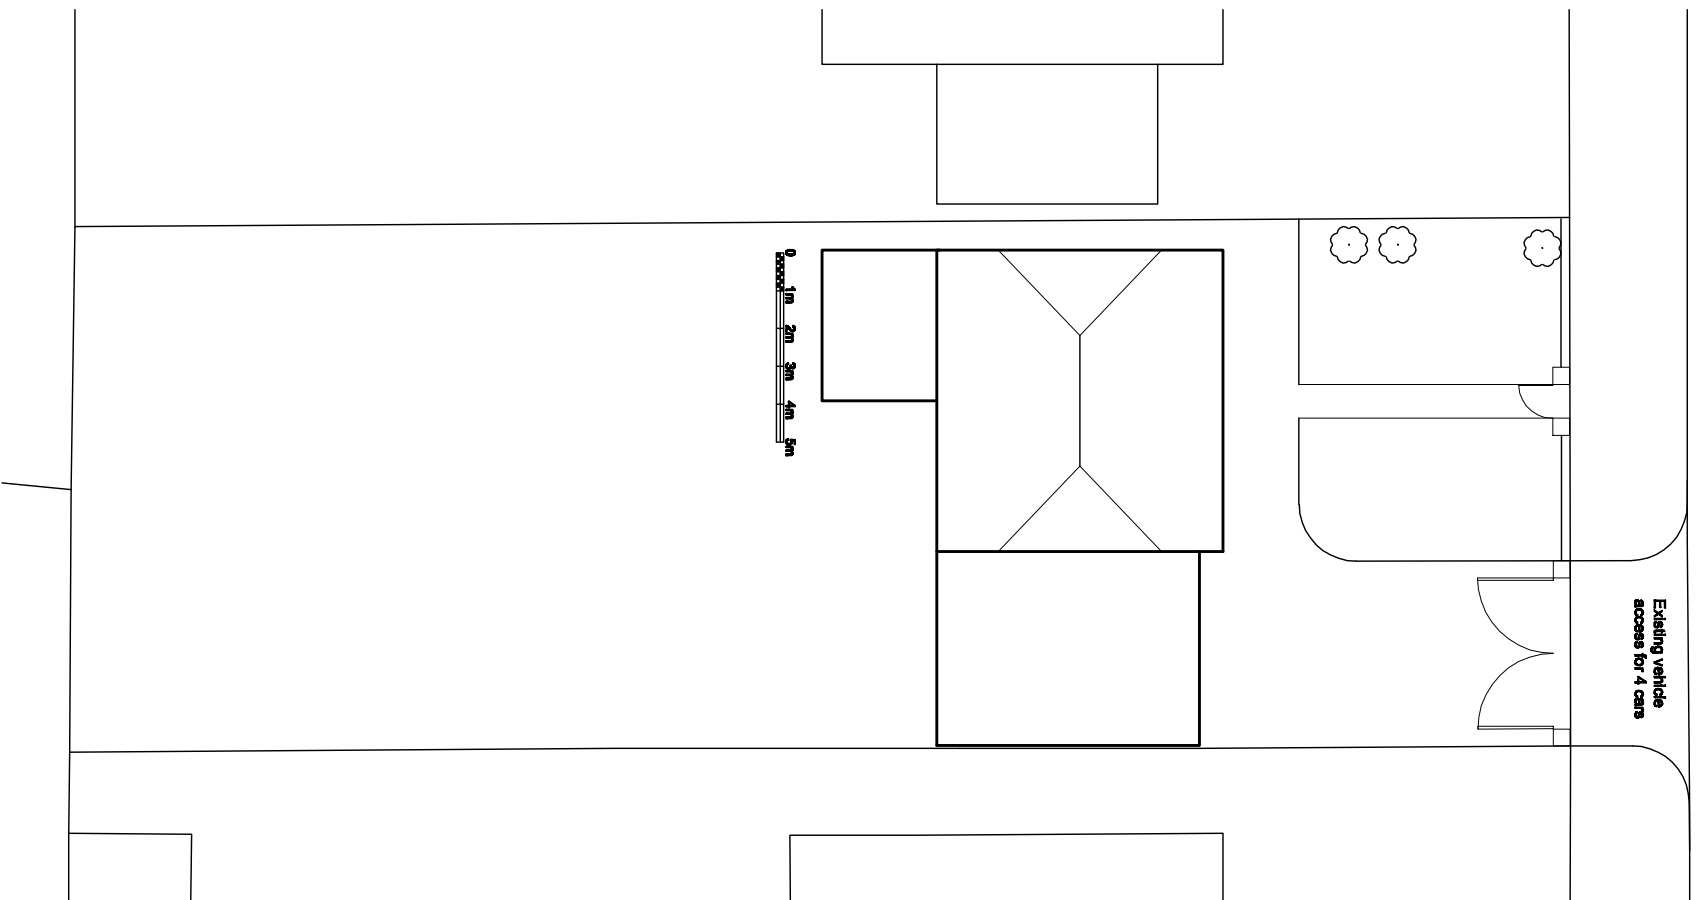

EXISTING SITE PLAN 1:200

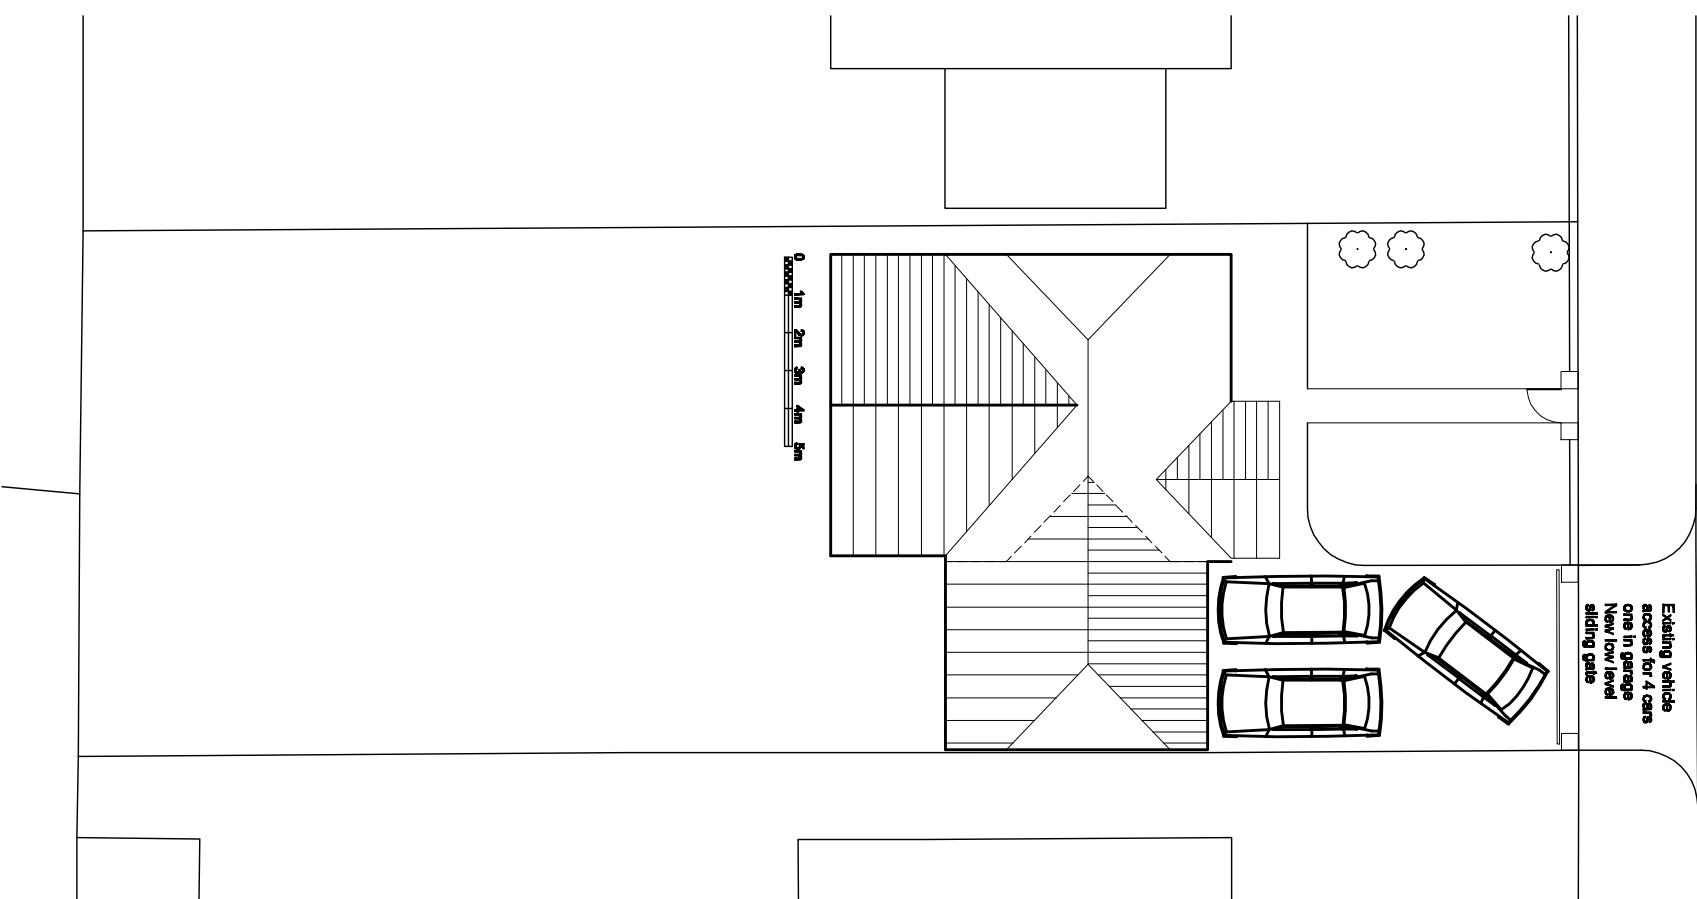

PROPOSED SITE PLAN 1:200