




Existing Front Elevation



Existing Side Elevation

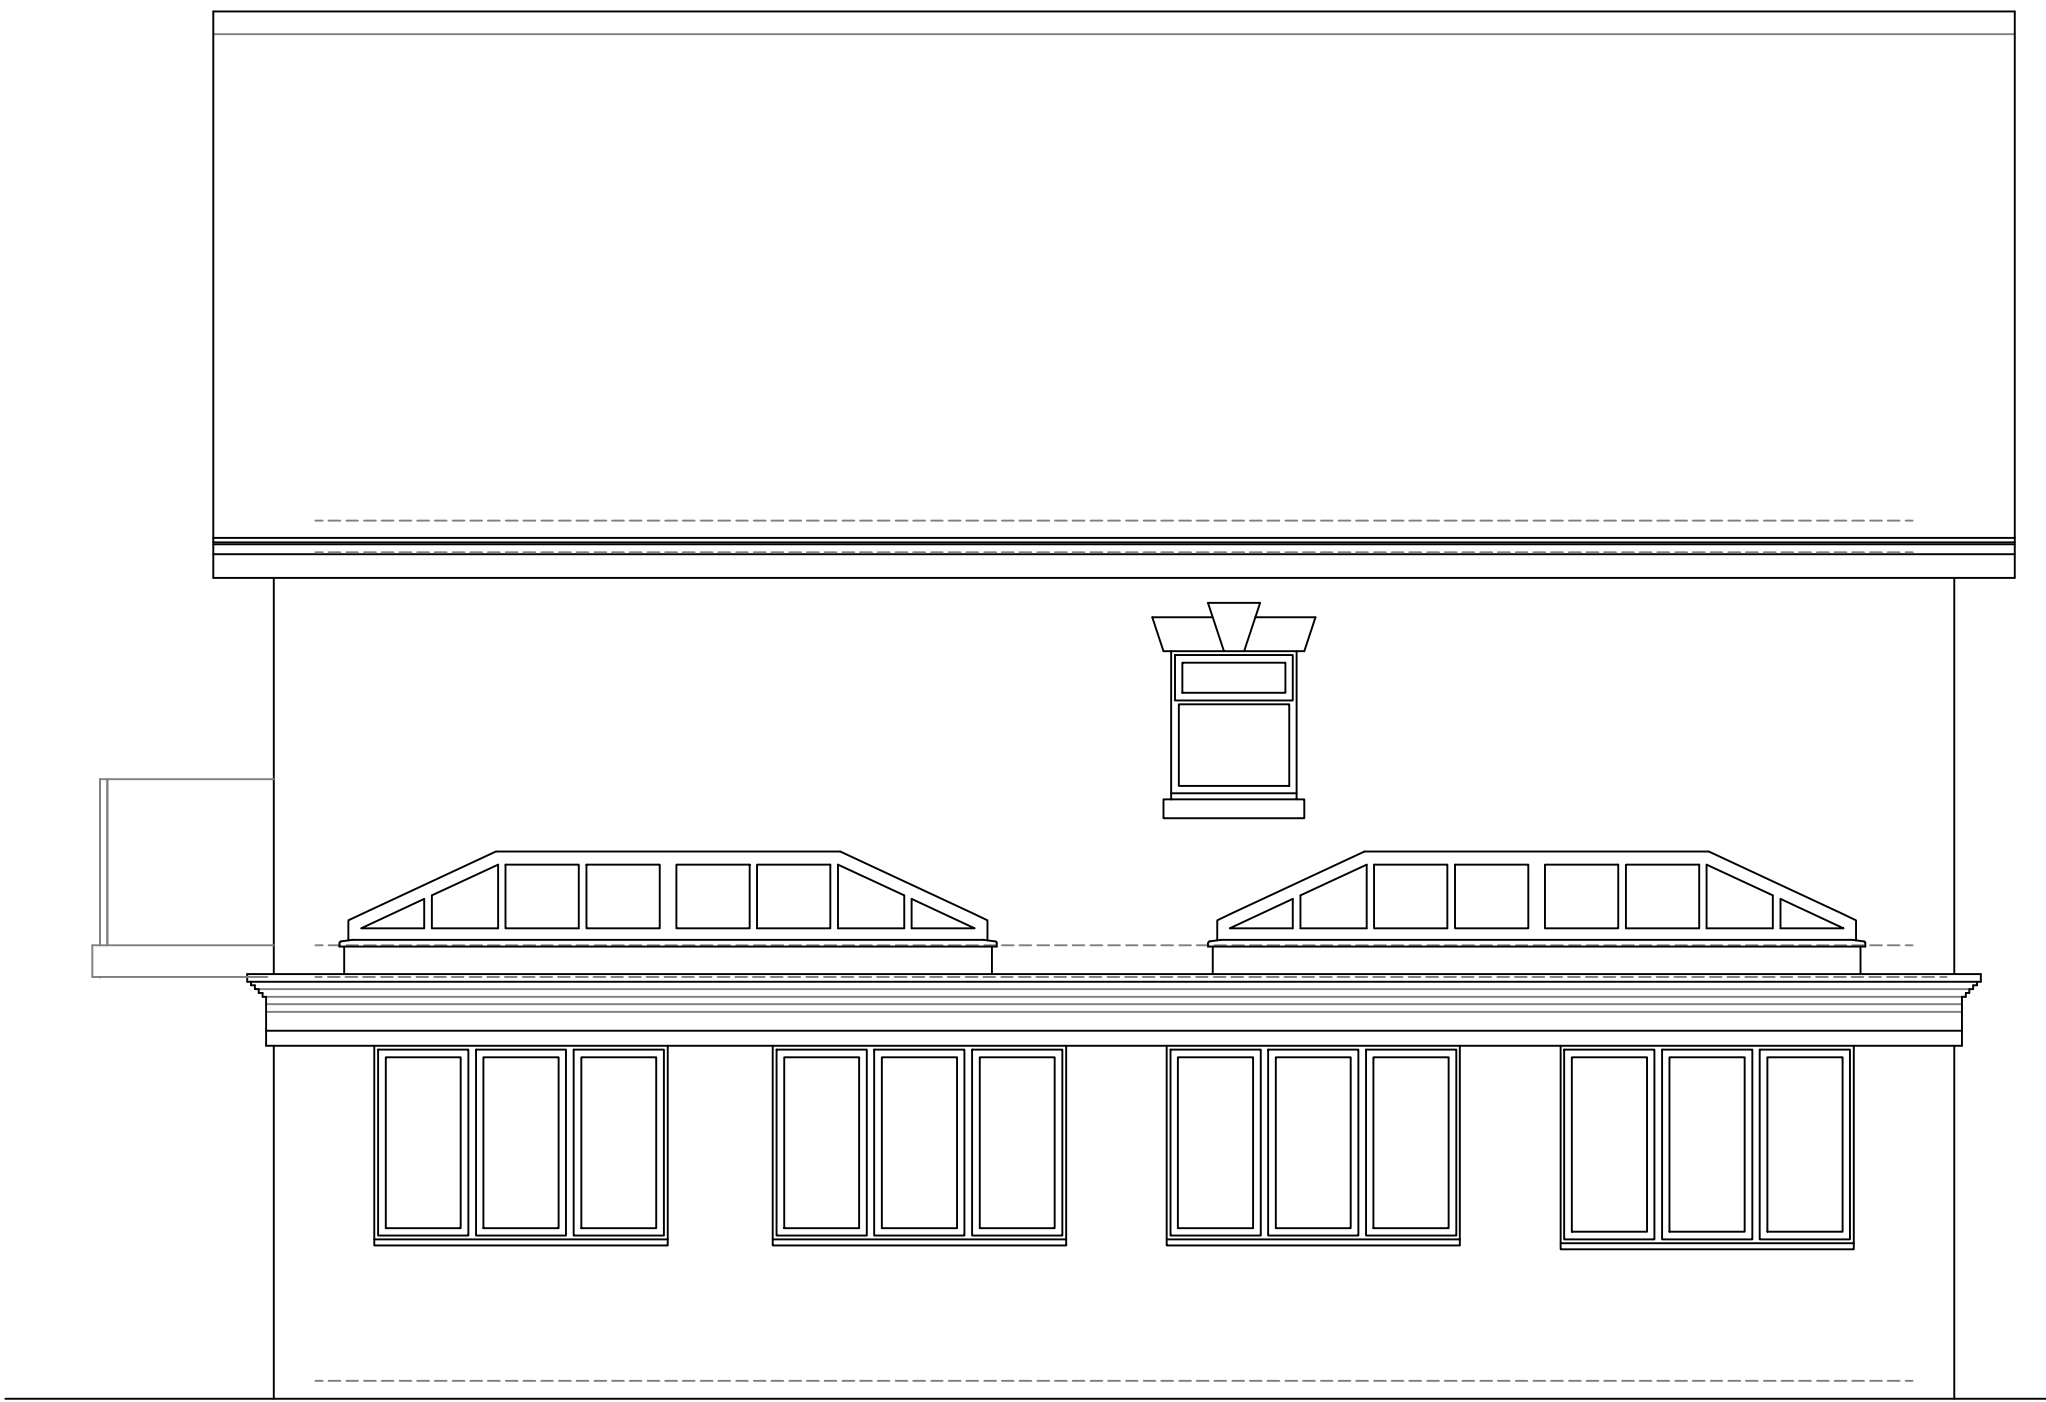

Existing Rear Elevation

1:50



Existing Side Elevation

Stage :-				Householder Planning			
Project Title :-				Proposed Two Storey Side Extension Including Reconfiguration of Front Elevation			
Drawing Title :-				Existing Elevations			
Client :-				Mr Turner			
Drwg No :- 06/21/107		2 of 7		Date :- June '21		Rev :-	
Scale :- 1:50@A1		Drawn:- SCM		Checked :-			
Site Address :-				Bradley Hall Manor, Boardman Lane, Heywood, M24 4SL			