



This drawing is protected by copyright and the information contained therein is the property of William McCall.
The drawing must not be copied and the information contained therein may not be used or disclosed without written permission of and in the manner permitted by William McCall.

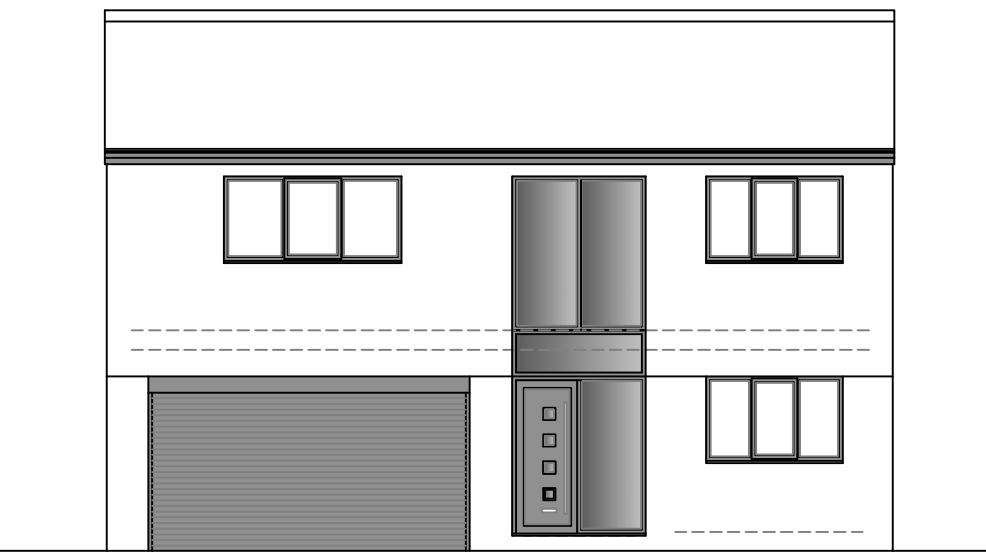


Proposed Front Elevation

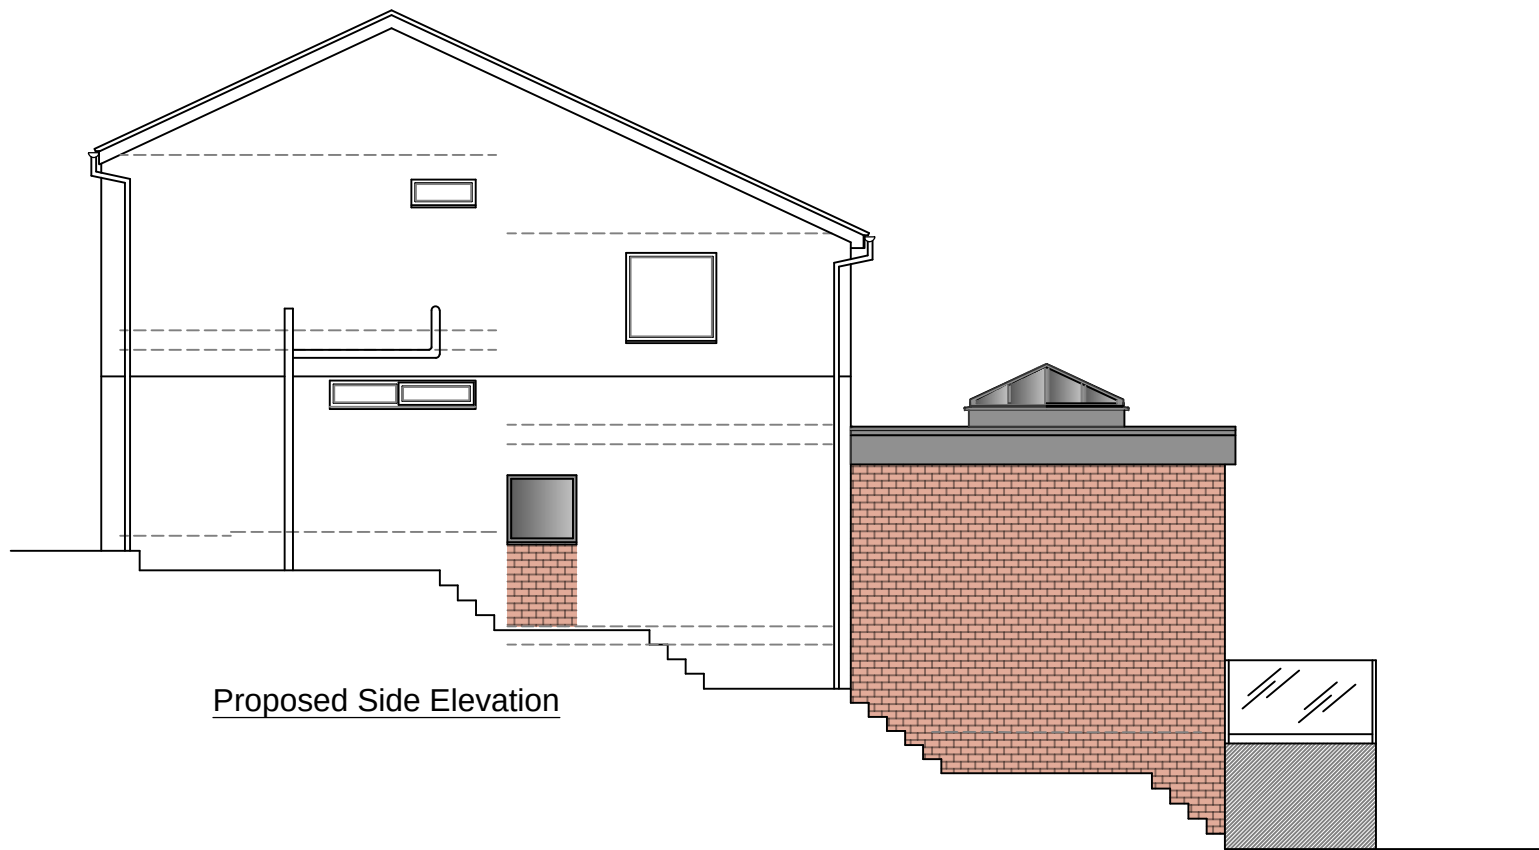

Proposed Side Elevation




Proposed Rear Elevation

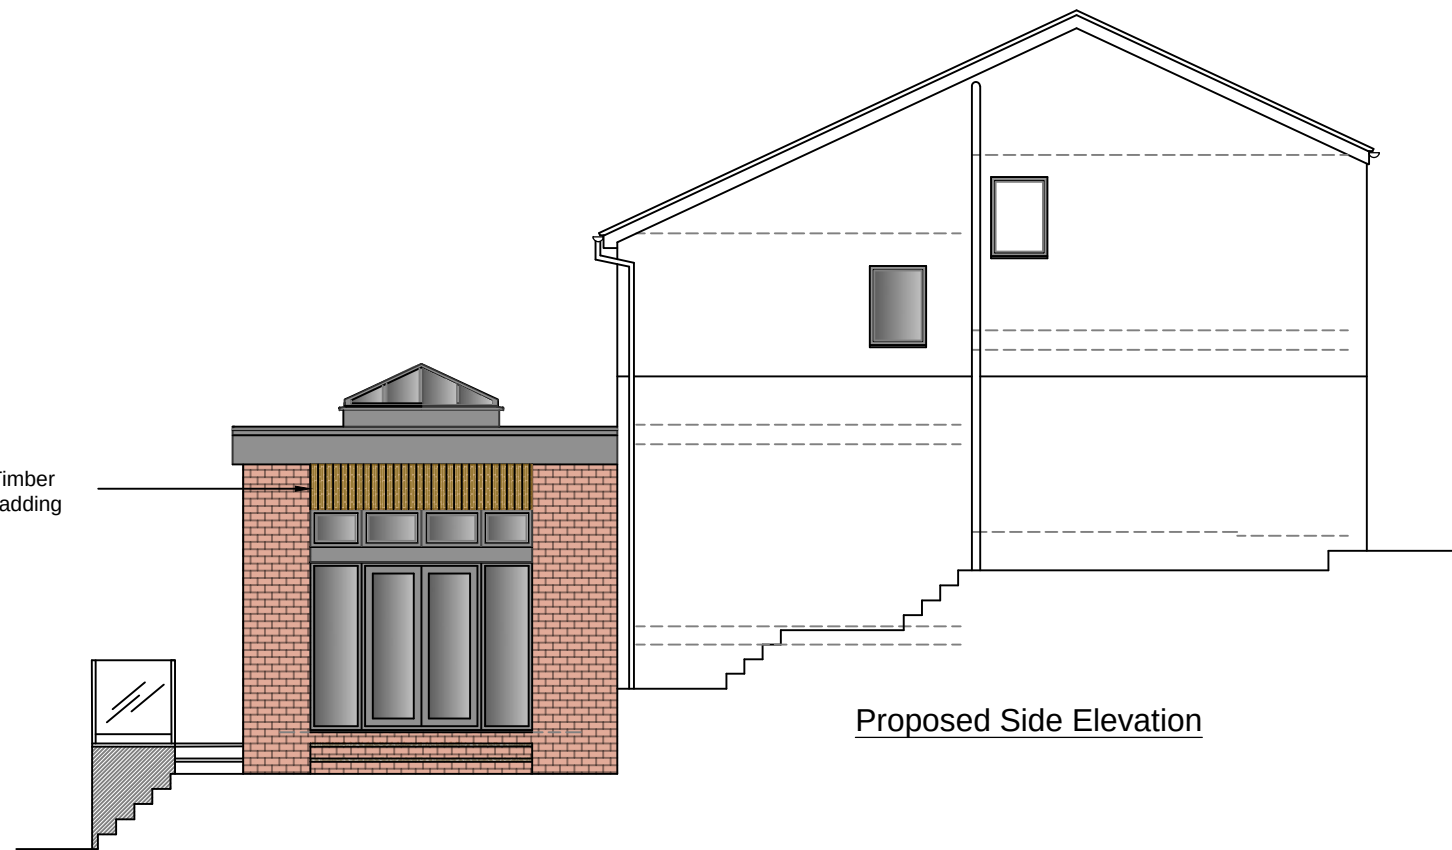

Proposed Side Elevation

1:100

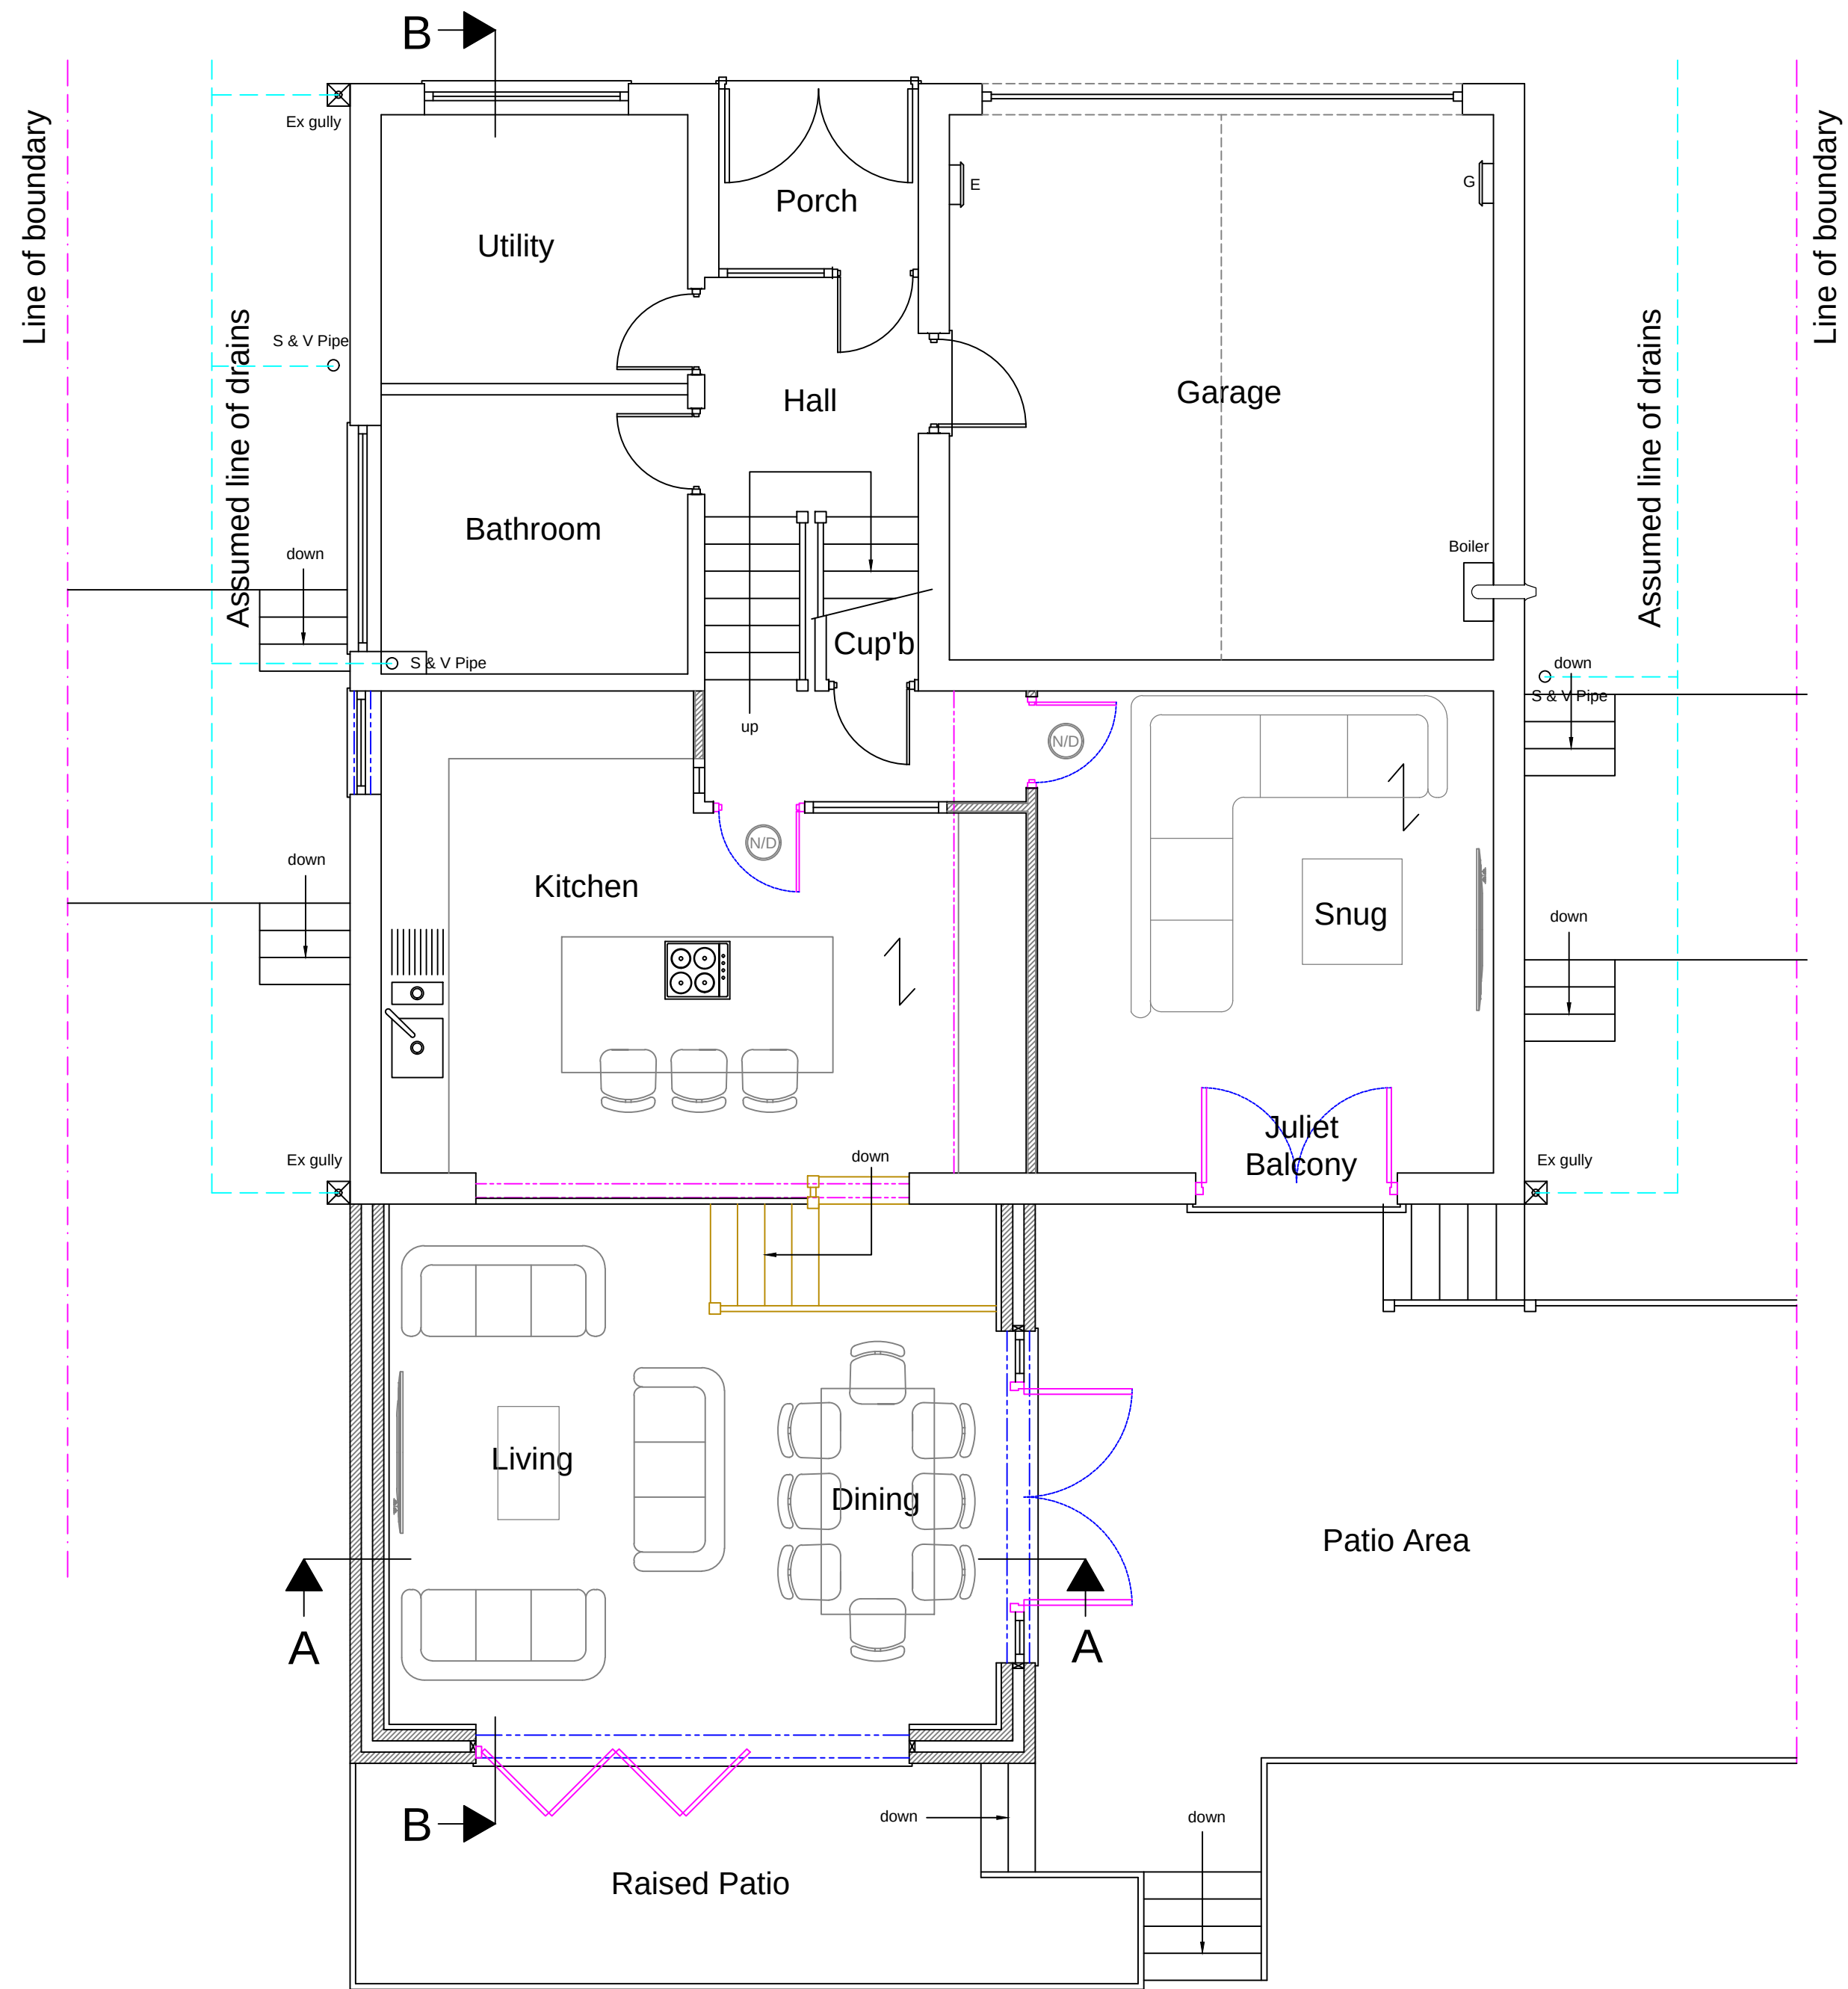


Proposed Ground Floor Plan

1:50



Proposed First Floor Plan

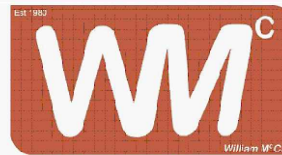Stage :- Householder Planning			
Project Title :- Proposed Single Storey Rear Extension With Raised Patio Area And Glass Balustrades. The Addition Of A Juliet Balcony To The Rear Elevation And Alterations To The Fenestration On The Front And Side Elevations.			
Drawing Title :- Proposed Plans & Elevations			
Client :- Mr Stanworth & Ms Patrick			
Drwg No :- 03/24/28	2 of 4	Date :- March '24	Rev :-
Scale :- 1:100 & 1:50@A1	Drawn:- SCM	Checked :-	
Site Address :- 71 Marland Fold, Rochdale, OL11 4RF			
The Old Post Room 34 Chew Valley Road Greenfield Saddleworth OL3 7DA Tel: 01457 871202 www.william-mccall.com enquiries@william-mccall.com			
			
		Partner Authority Scheme	
		A3	