


FLOOR
F1 — CLEAN.
WALL
W1 — CLEAN. APPLY UNDERCOAT AND TWO COATS WHITE EMULSION PAINT.
W2 — CLEAN. RETAIN EXISTING WALL TILING. APPLY UNDERCOAT AND TWO COATS WHITE EMULSION PAINT TO PLASTERED WALLS.
CEILING
C1 — CLEAN. APPLY UNDERCOAT AND TWO COATS WHITE EMULSION PAINT.
JOINERY
J1 — PREPARE NEW AND EXISTING JOINERY ITEMS INCLUDING DOOR AND FRAME. APPLY UNDERCOAT AND TWO COATS WHITE GLOSS PAINT.

PAINT.

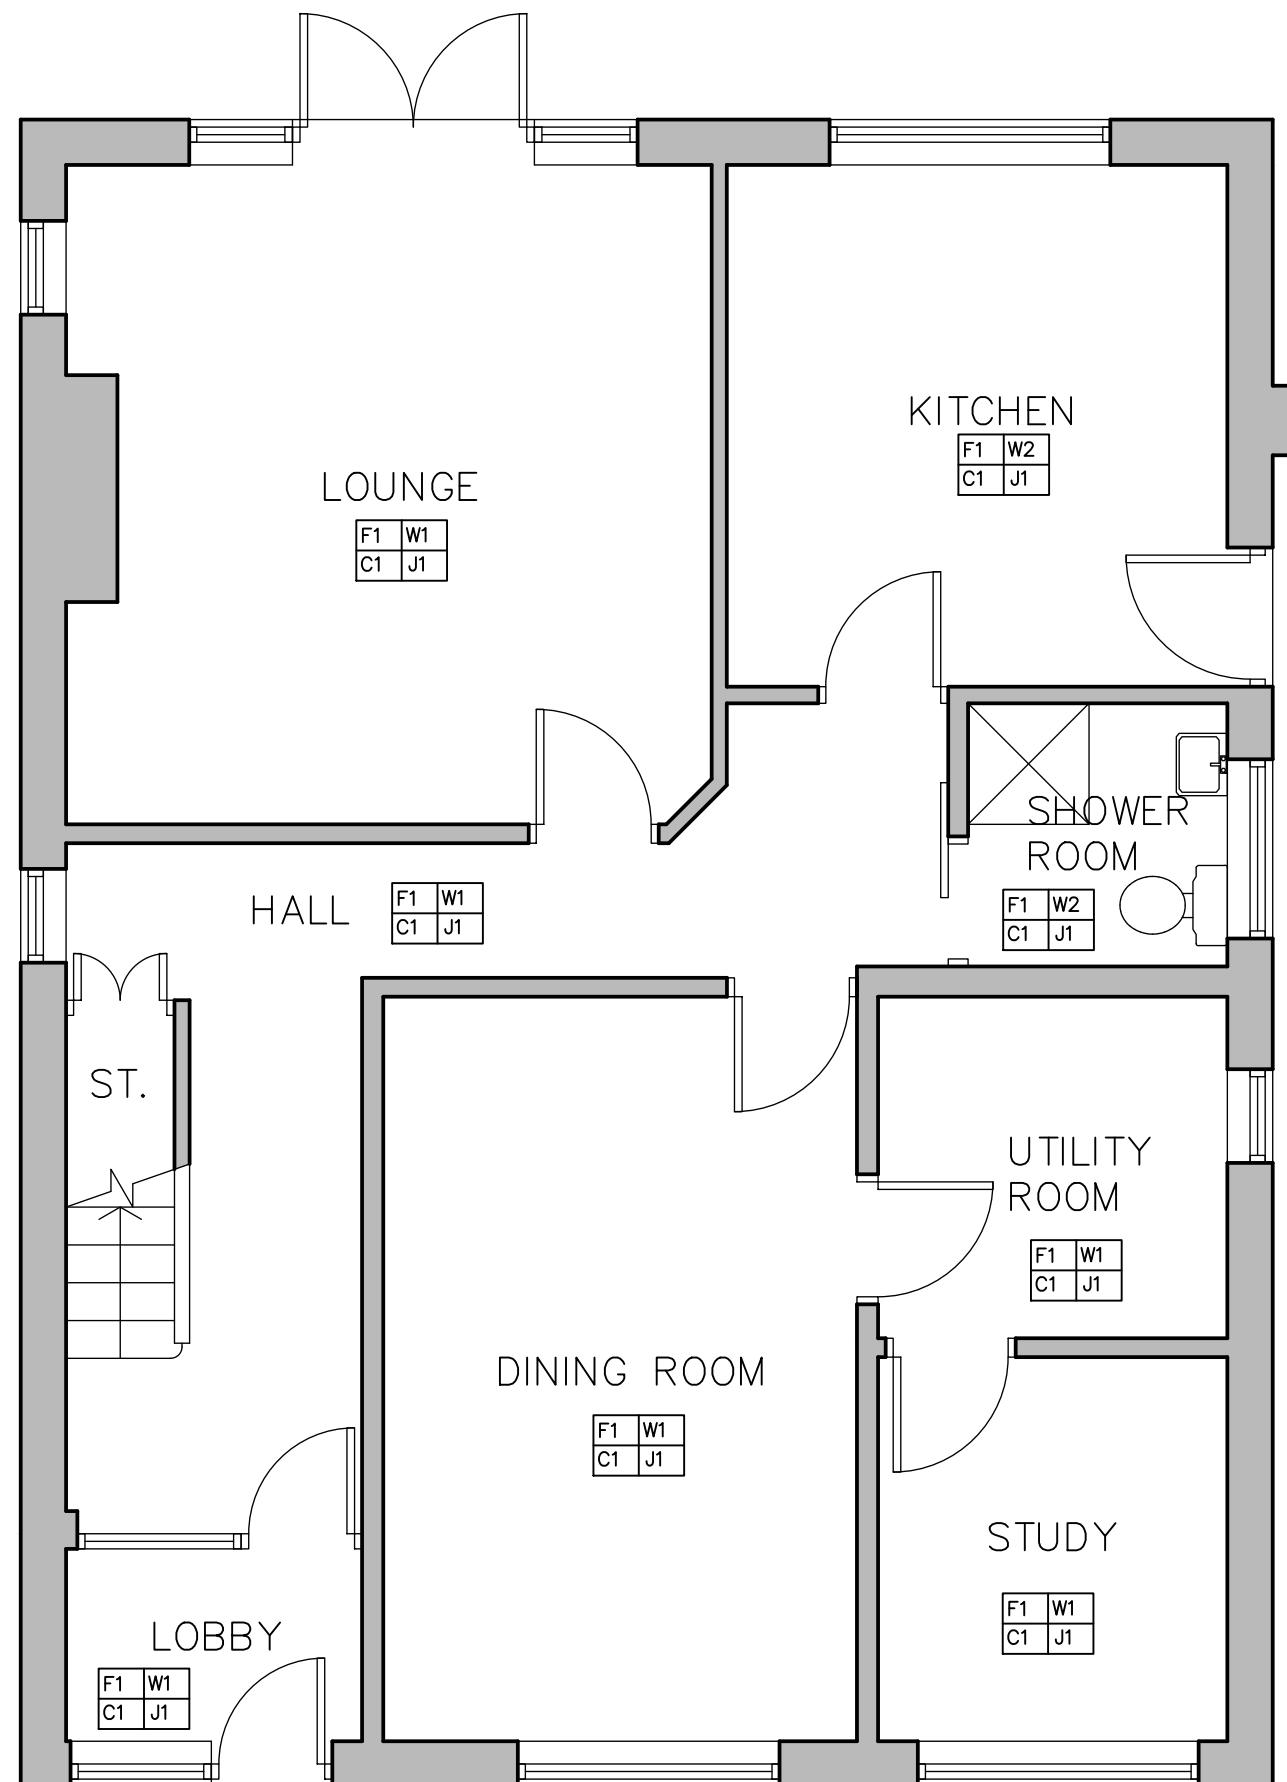

● ALL DIMENSIONS TO BE CHECKED ON SITE
● NO DIMENSIONS TO BE SCALED FROM THIS DRAWING
UNLESS OTHERWISE STATED

[illegible]

FAST
ARCHITECTURE

CLIENT			
ROCHDALE BOROUGH COUNCIL ECONOMY AND PLACE			
PROJECT			
15 BARNFIELD LANE NEW CHILDRENS' HOME			
DRAWING TITLE			
GROUND FLOOR PLAN FINISHES			
SCALE		DATE	
1:50	@A3	10.24	
JOB NO.		DRAWING NO.	REV.
2024-23		11	