



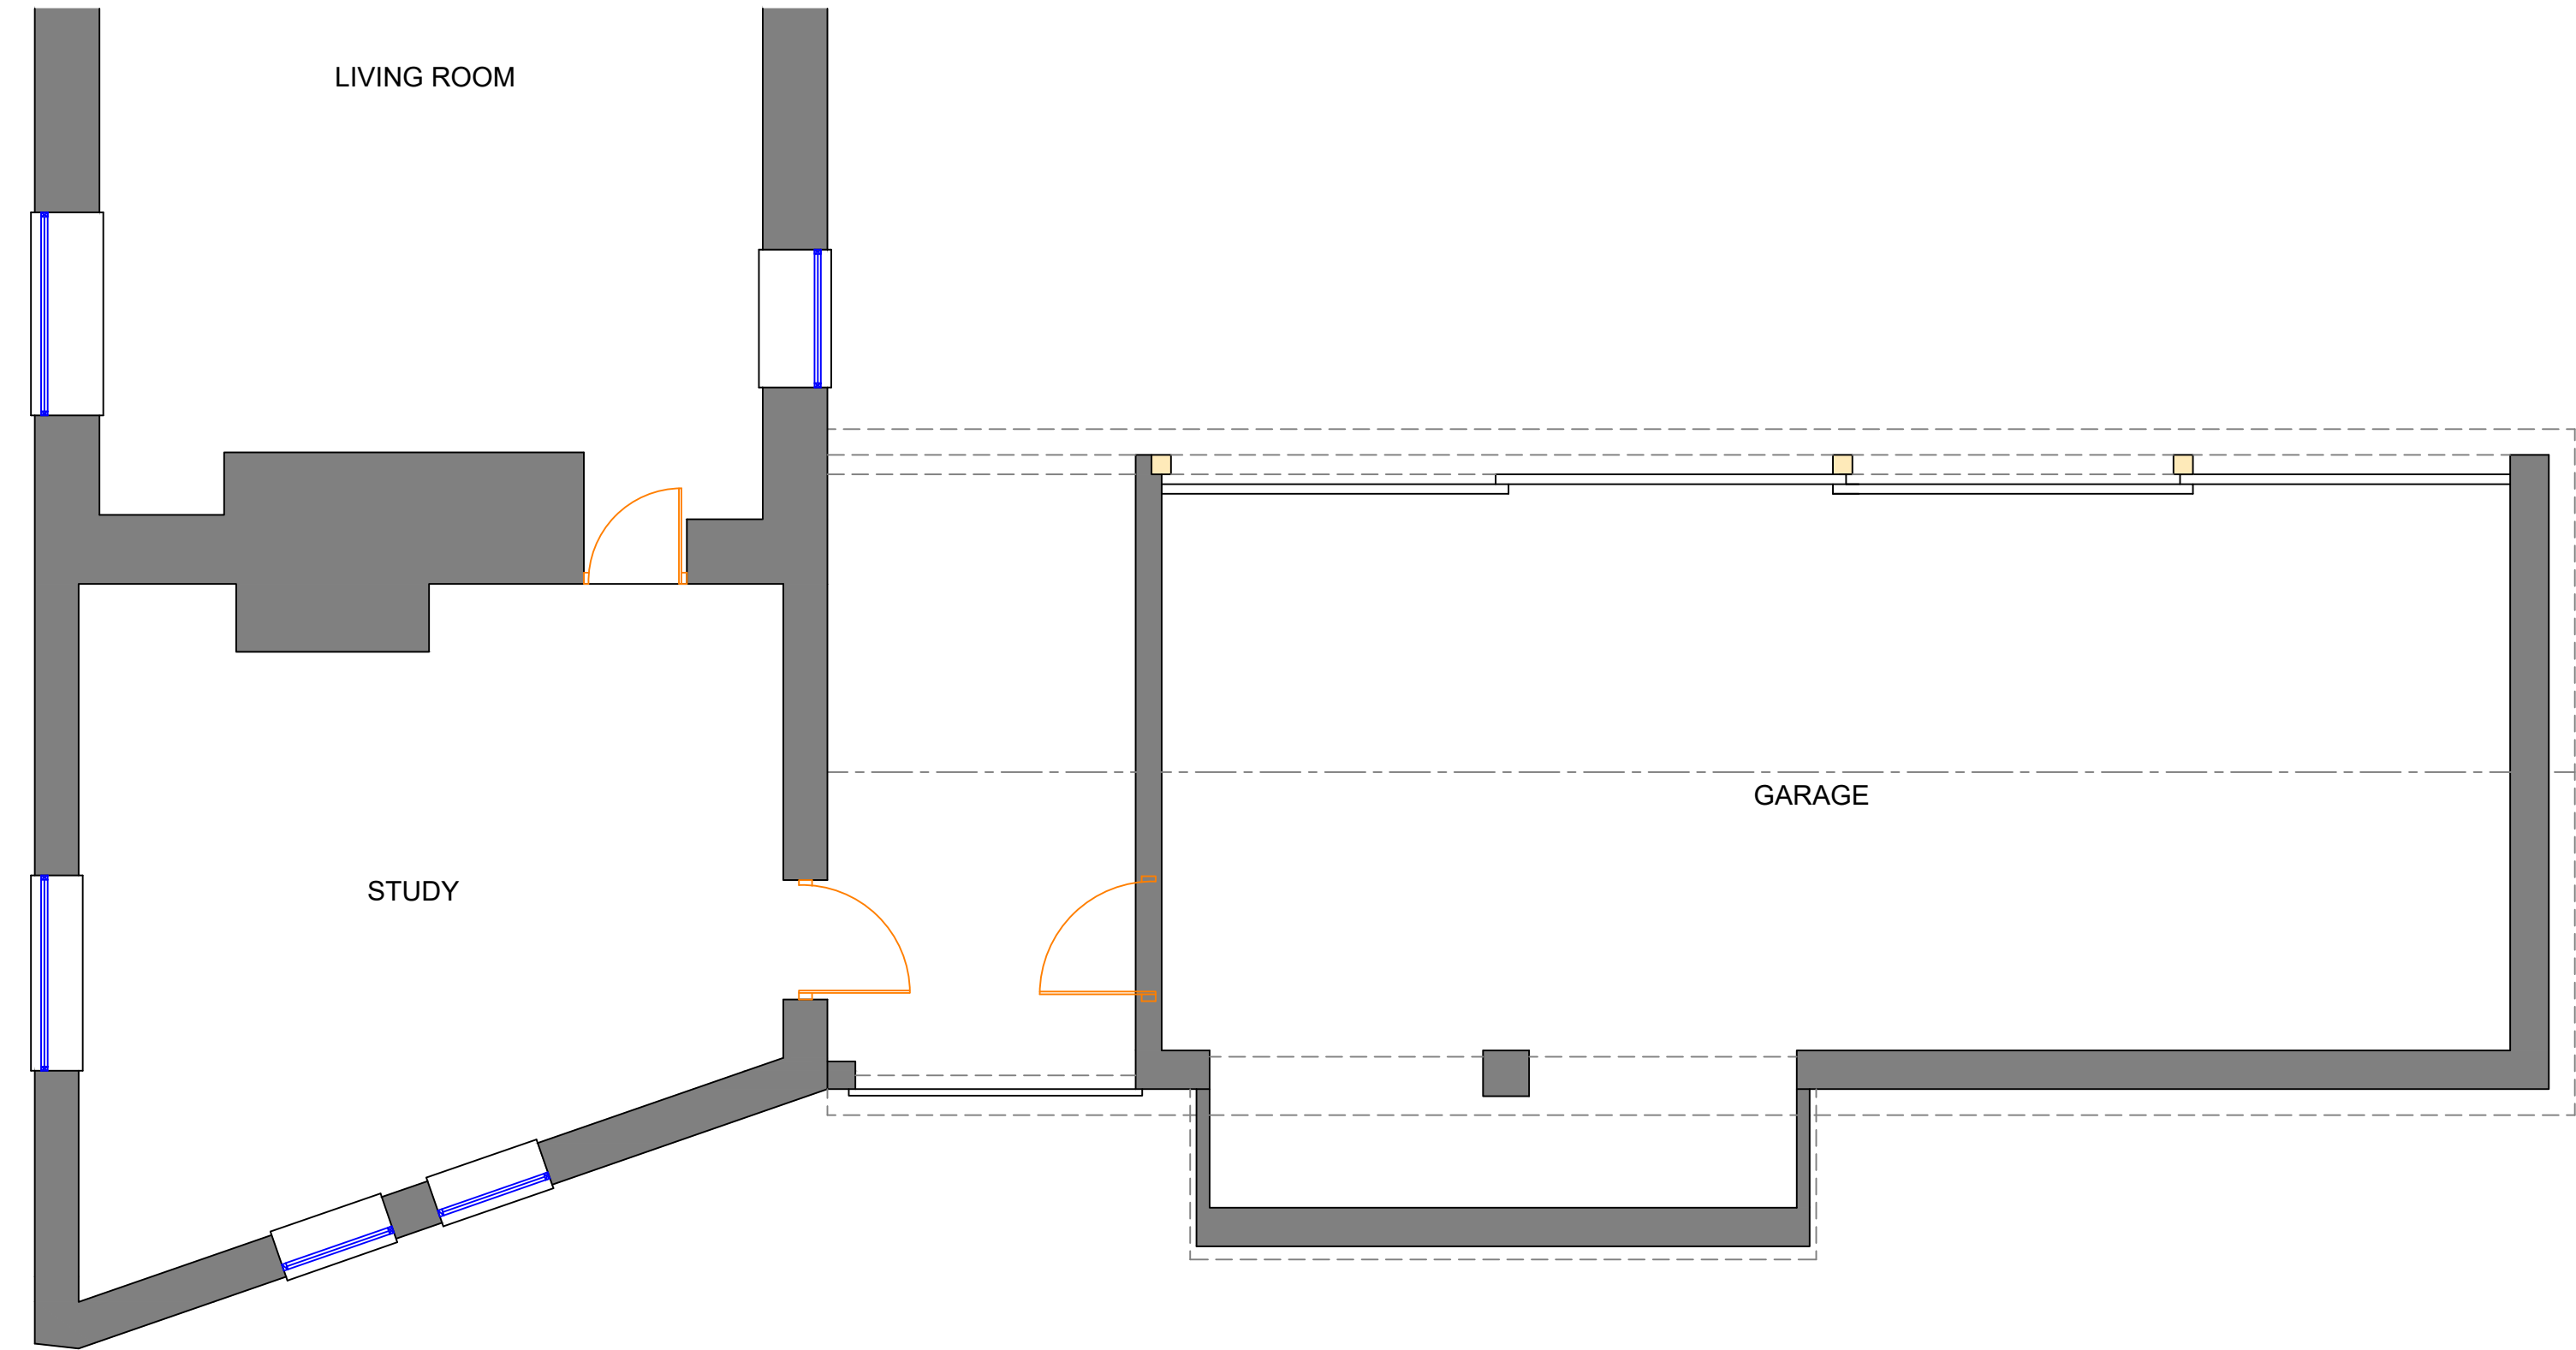



Part Existing Ground Floor Plan (1:50)

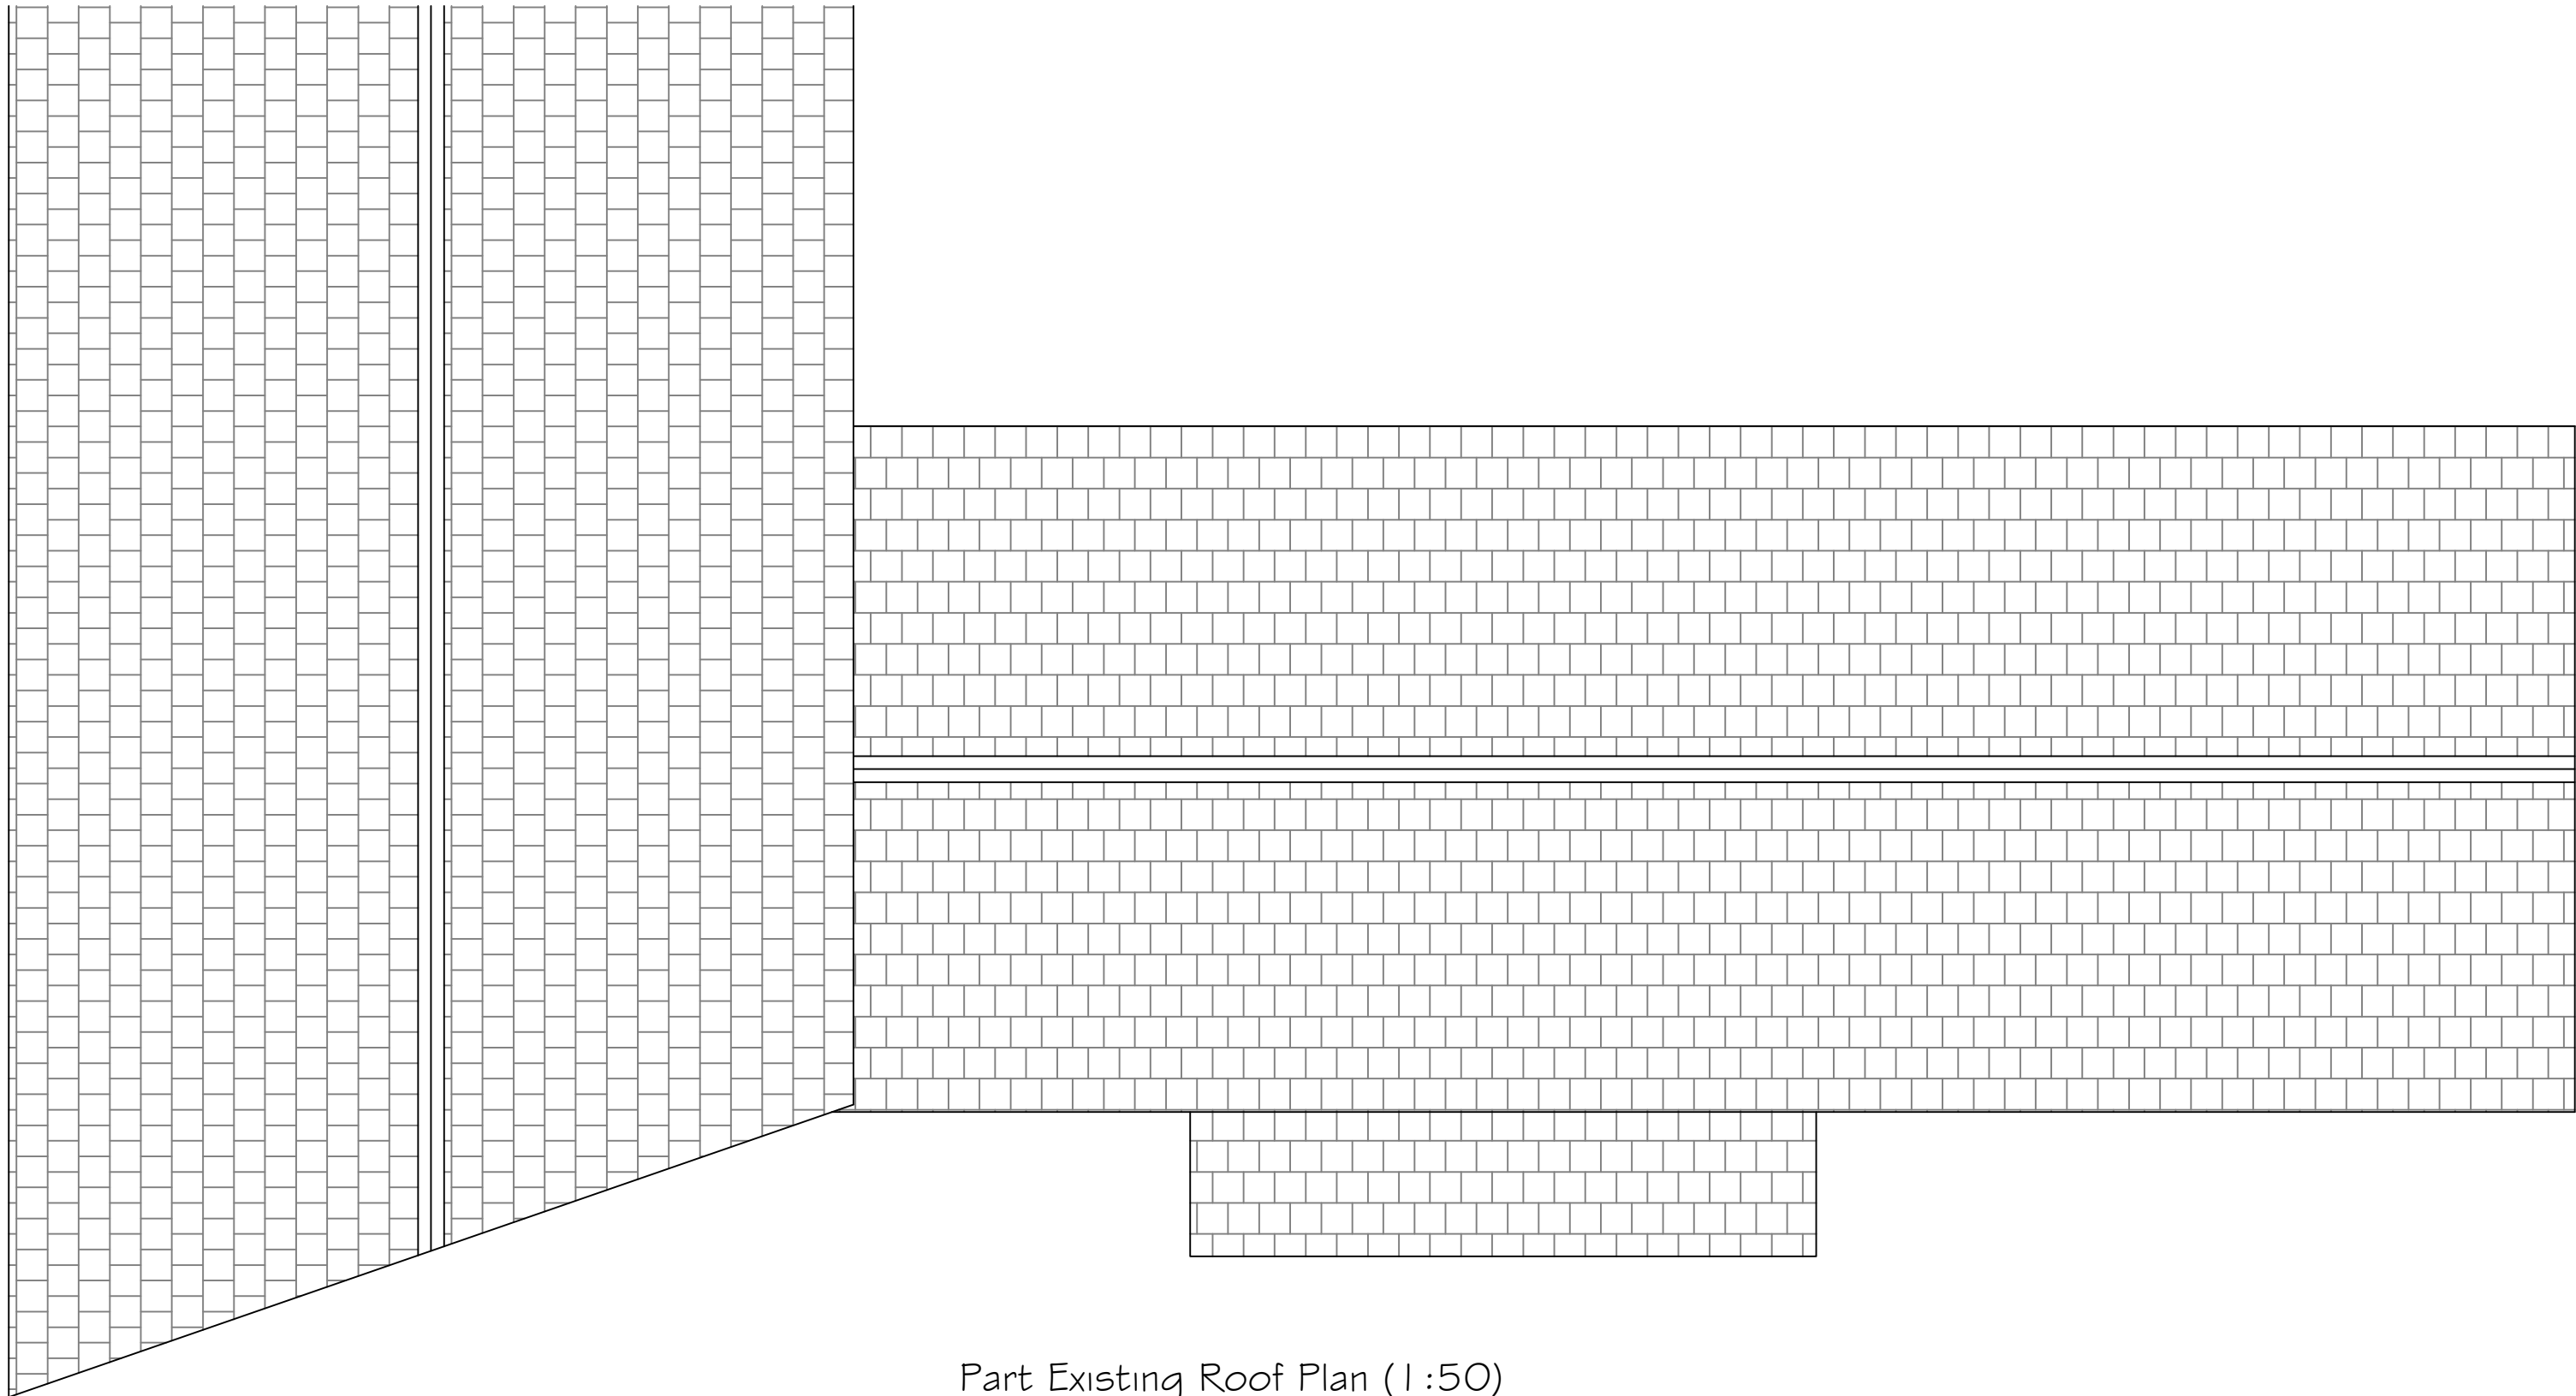

Part Existing Roof Plan (1:50)

- GENERAL NOTES**
1. All dimensions are in millimetres unless otherwise noted.
 2. This drawing is not to be copied or disclosed by or forwarded on to any unauthorised persons without prior written consent of Gamble King and Noone Limited.
 3. Do not scale from this drawing and is only to be used for Local Authority Approval purposes only.

REFERENCE

  	EXISTING FACING BRICK
	EXISTING SLATE ROOF TILES

Client		
Ian O'Neill		
Job		
The Coach House Rochdale OL12 6LD		
Drg		
Existing Floor and Roof Plans		
Drawn	Date	Scale
F.Cadell	Feb. 2025	As Shown
Job No.	Drg No.	
D25.01.13	P01	
Gamble King and Noone Ltd		
Consulting Structural Engineers & Building Surveyors.		
5 Queen Street Oldham OL1 1RD Tel: 0161 652 1183 Mobile: 07756 902 604 07725 145 369		

