



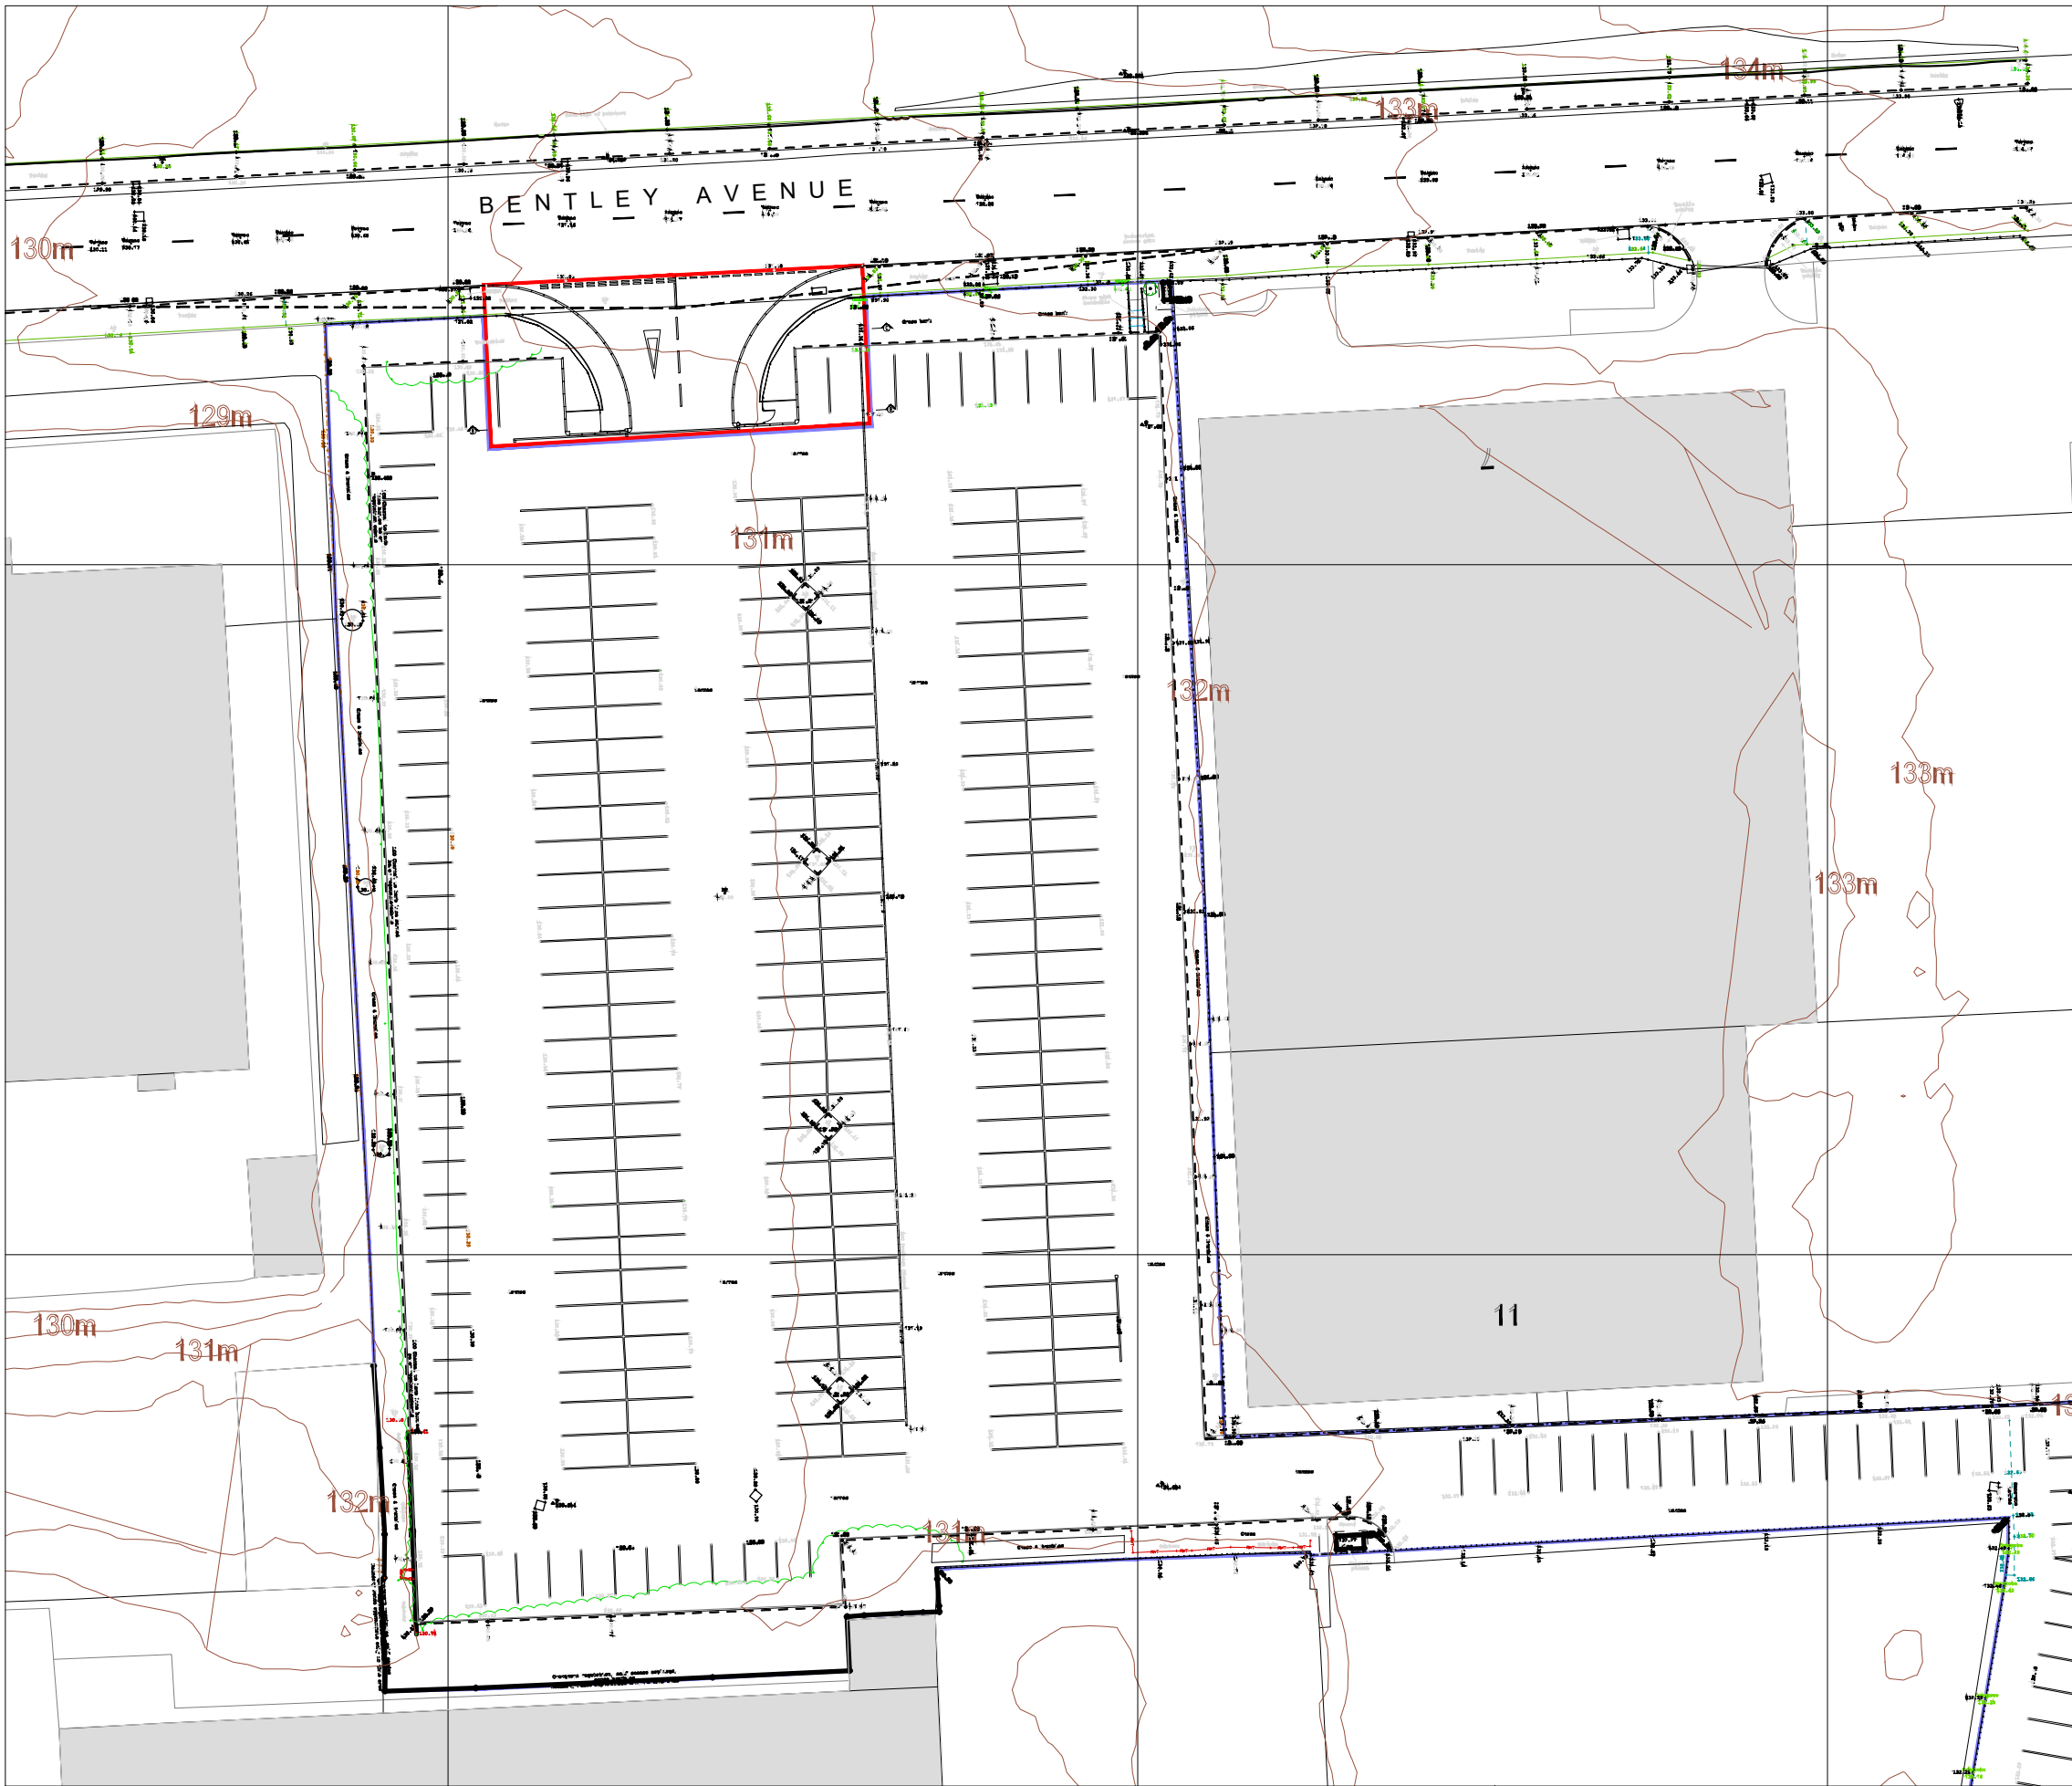

LEGEND

- Application boundary
- Ownership boundary (outside application boundary)

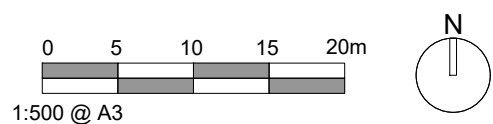

1:500 @ A3

Revisions		
Rev -	20/02/25	Initial Issue
Rev A	08/03/25	Swing gates replaced with sliding gate

CLIENT				
J R Ashworth and Sons Ltd t/as Rentruck				
PROJECT				
Car Park off Bentley Avenue, Stakehill, Middleton				
DRAWING TITLE				
Proposed site plan				
SCALE	DATE OF ORIGIN	PROJECT No.	DRAWING No.	REVISION
1:500 @ A3	20.02.25	730	AP004	A