


15 Broadhagh Road Nordon
Rochdale

EXIST ACCESS GATES
DRIVEWAY

FRONT BOUNDARY


NOTES
DO NOT SCALE FROM THE DRAWING
ALL DIMENSIONS TO BE CHECKED ON SITE
COPYRIGHT PROTECTED.

ORIGINAL, A1

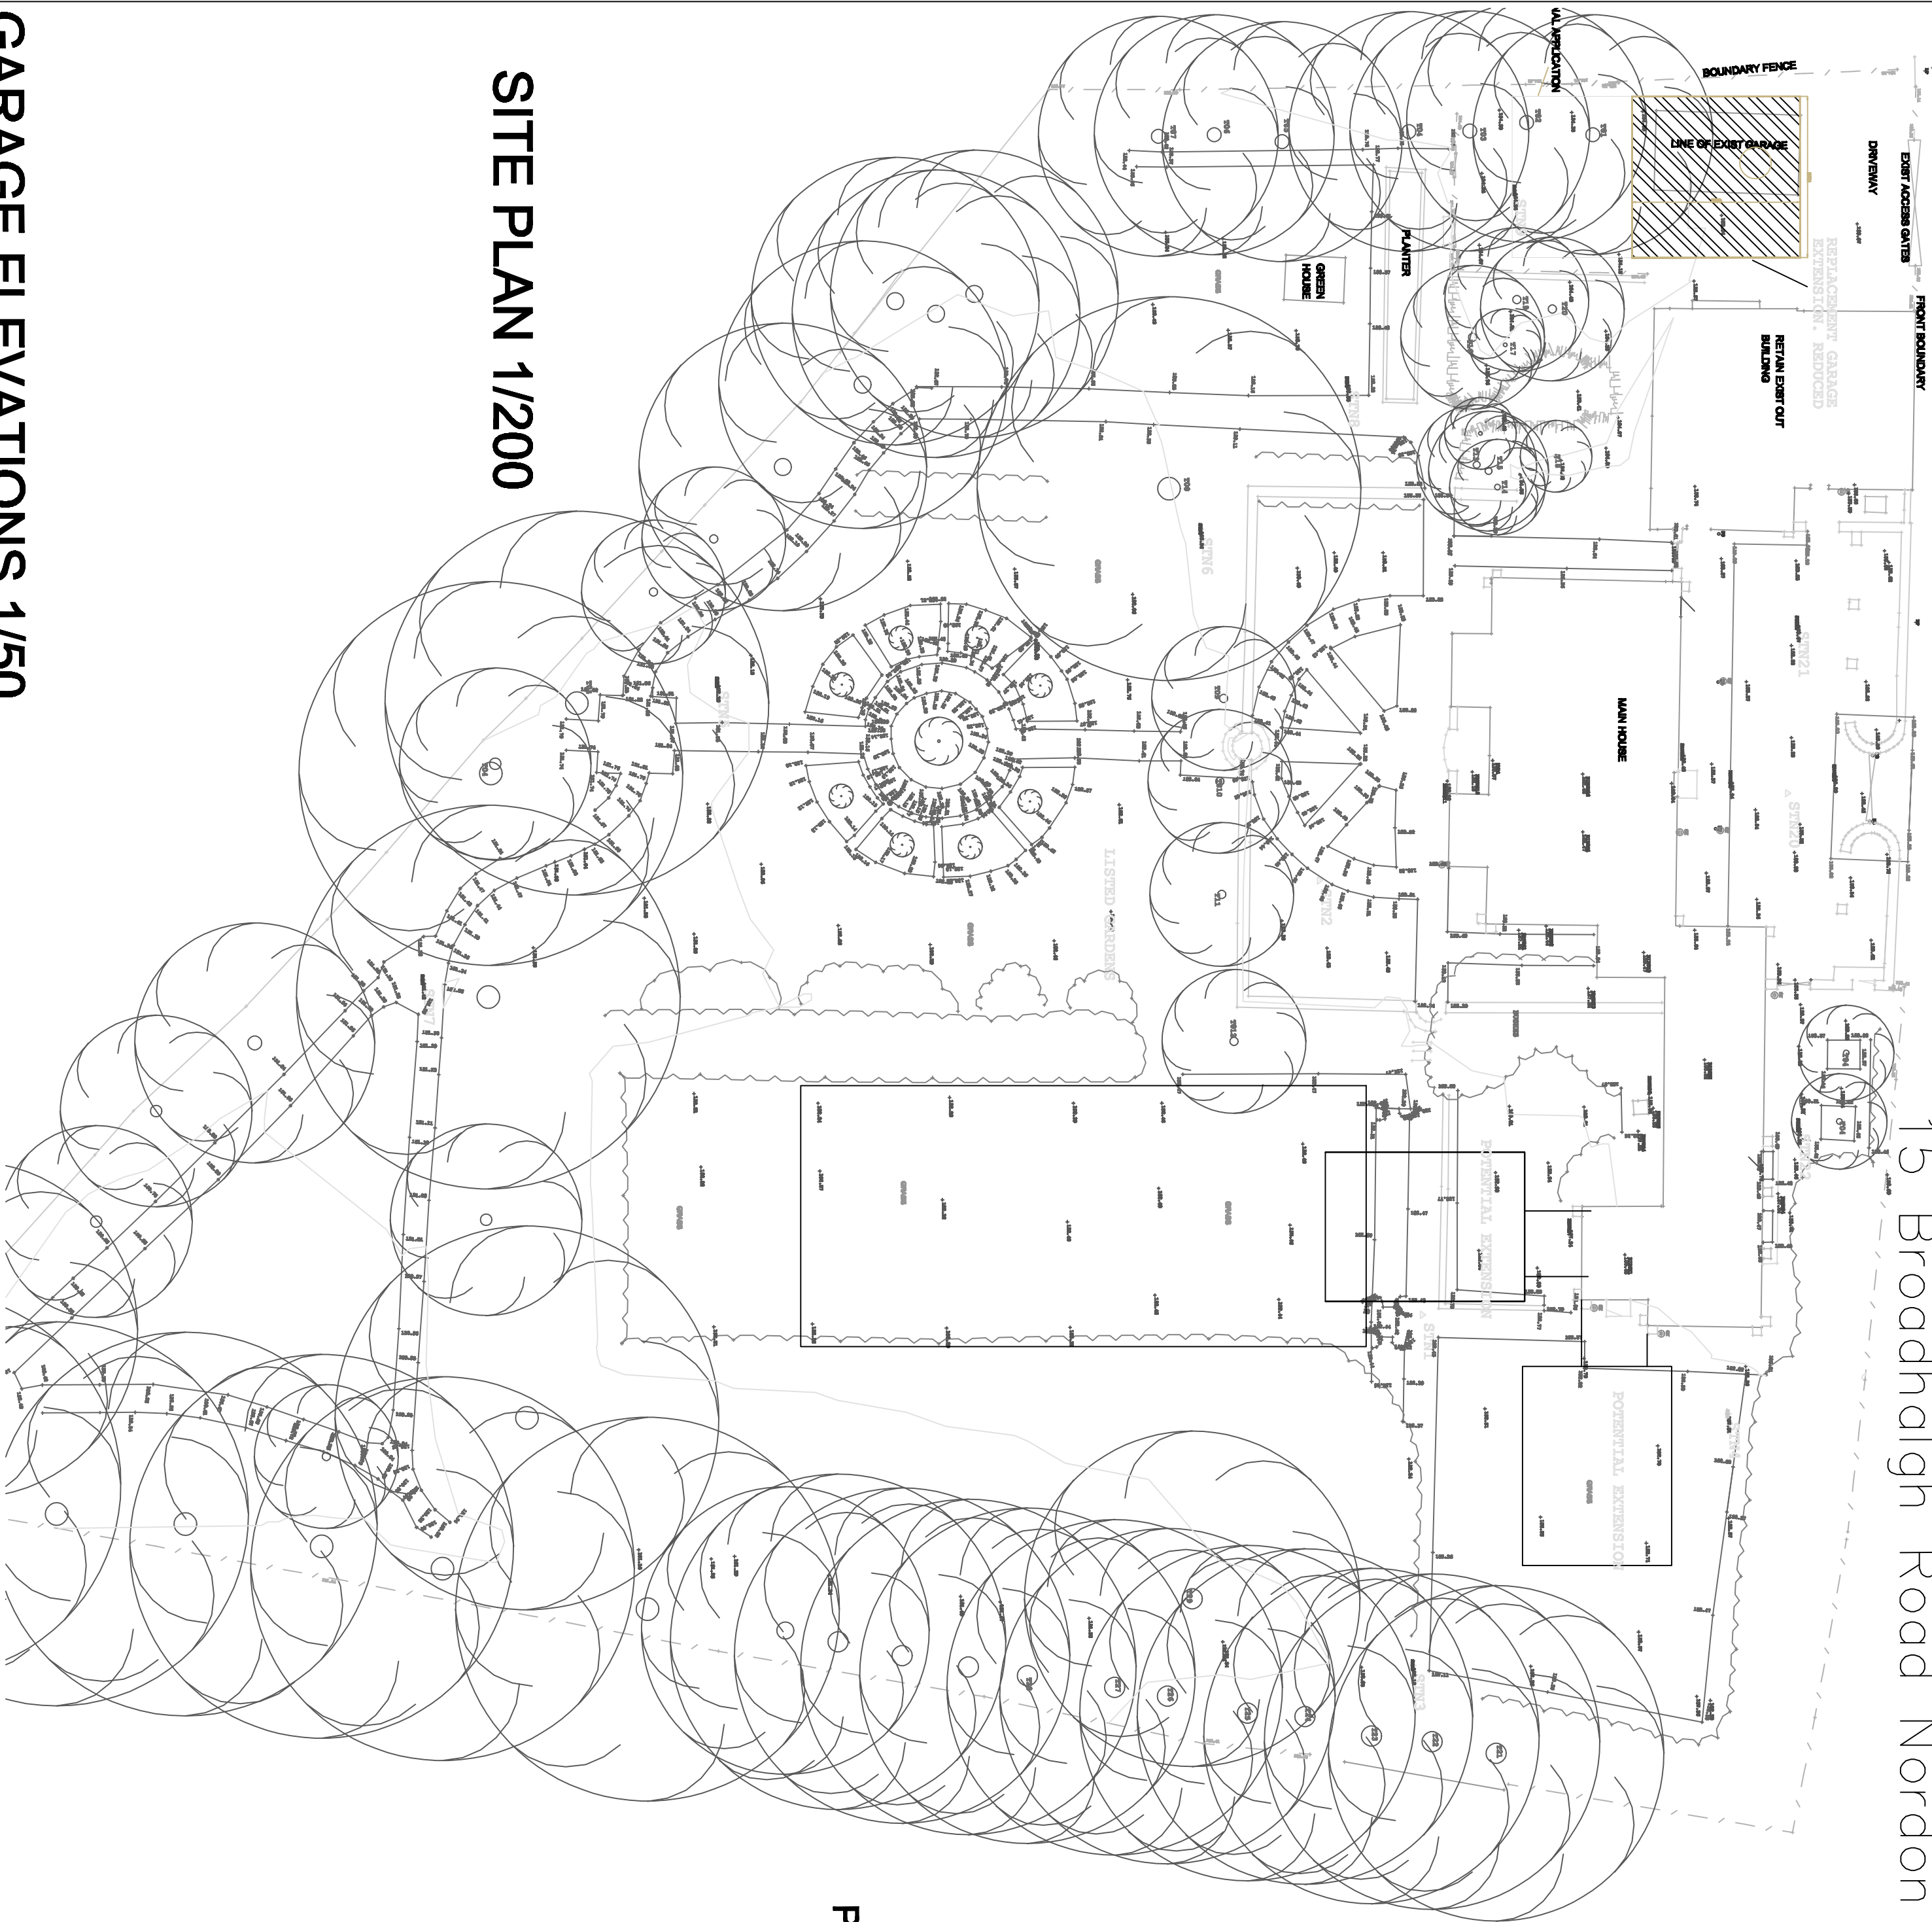


SITE PLAN 1/200

GARAGE ELEVATIONS 1/50

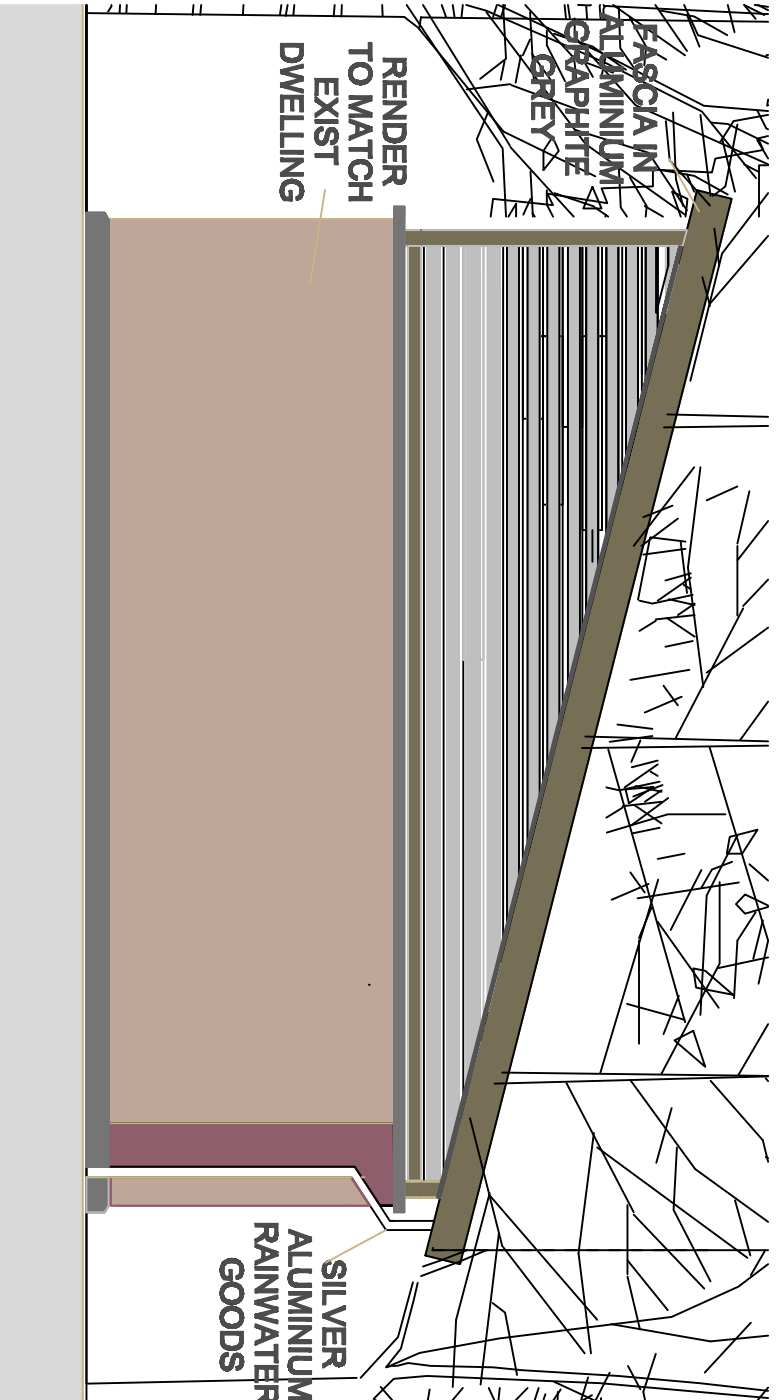


REAR ELEVATION


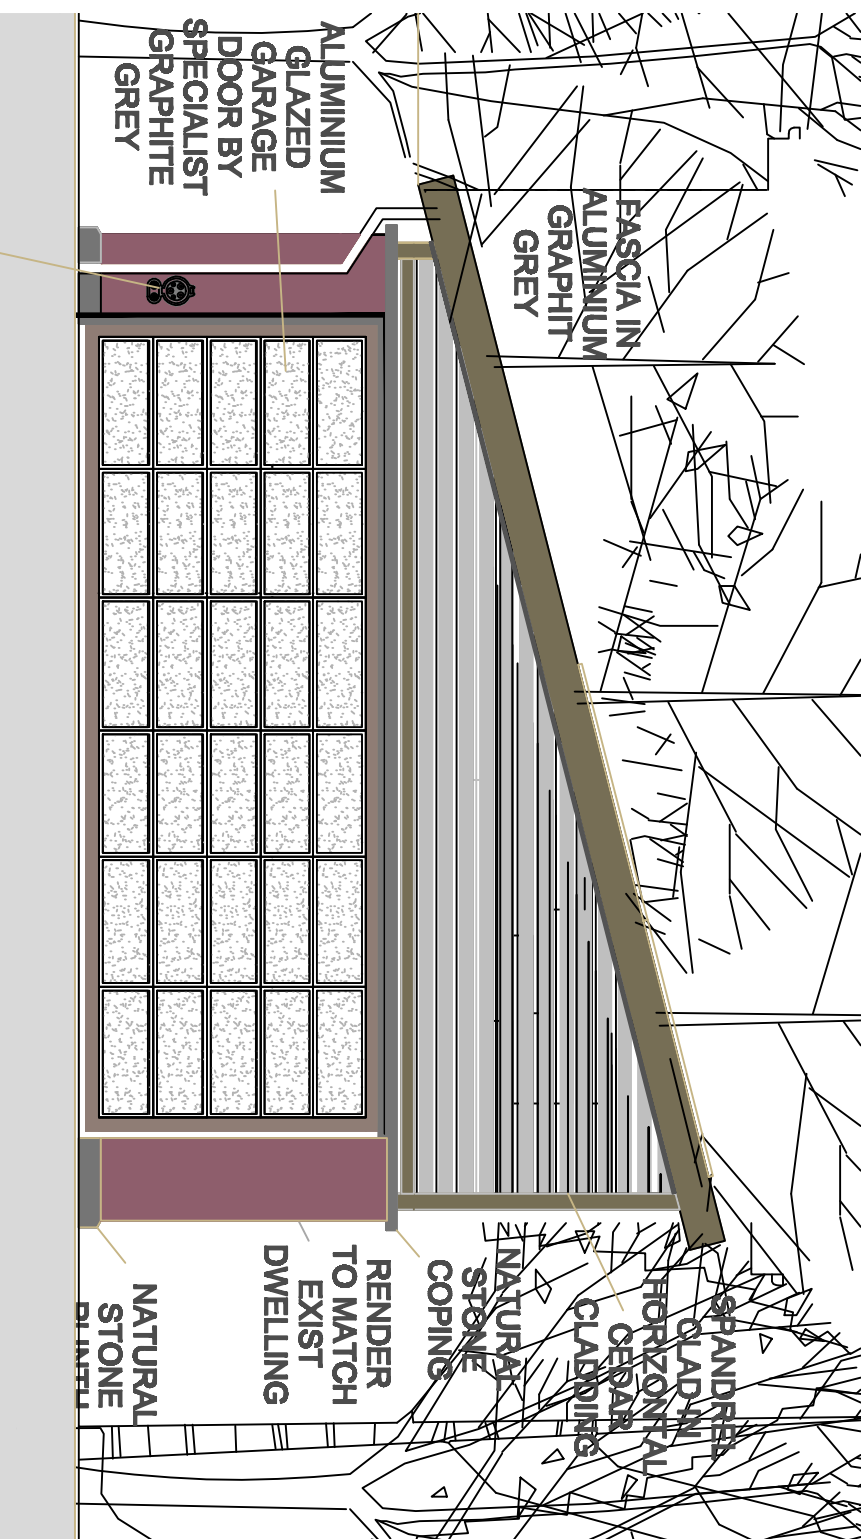


FRONT ELEVATION


PART SITE/ FLOOR PLAN AS PROPOSED 1/100

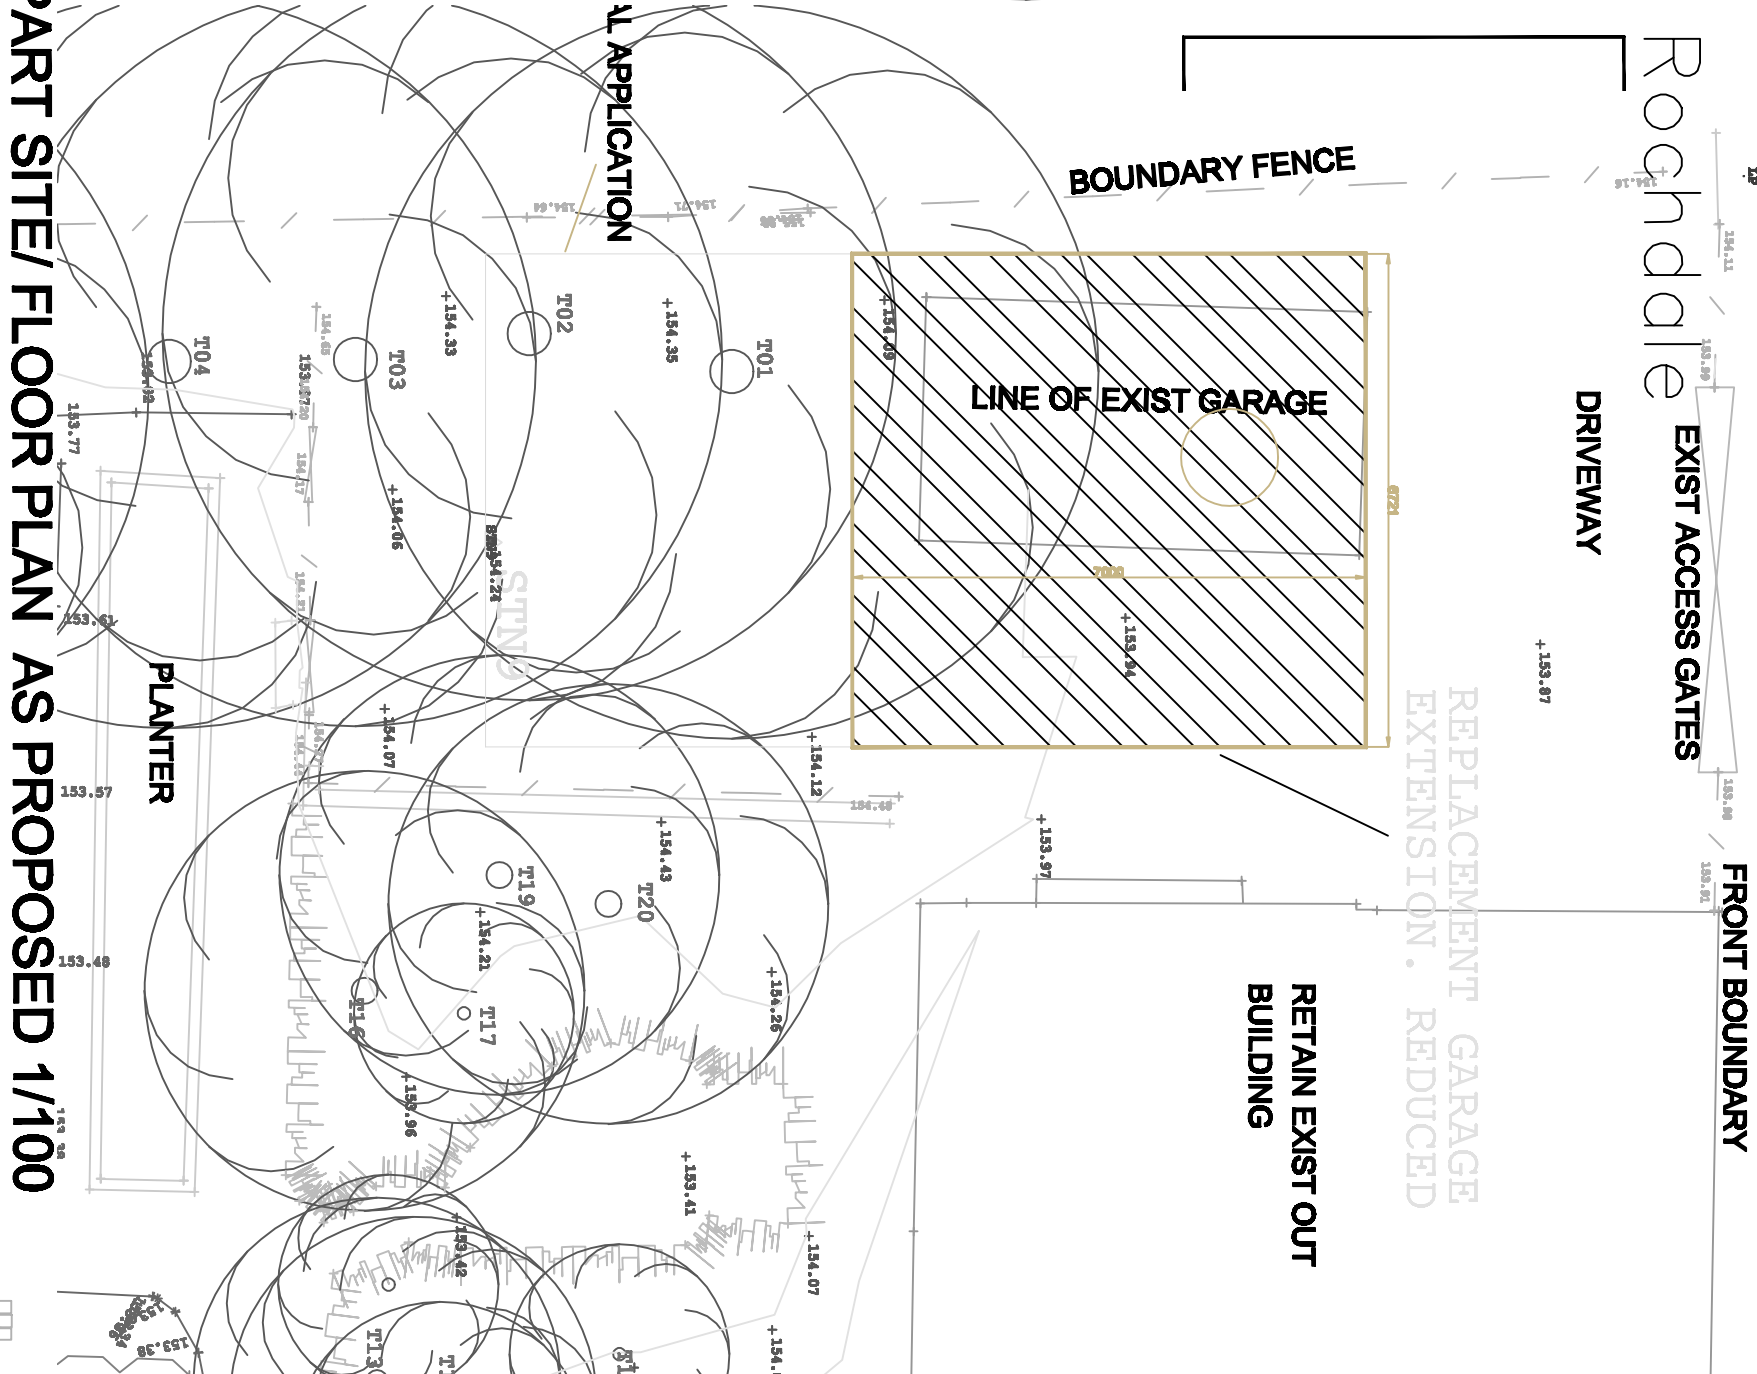


LOCATION PLAN 1/1250

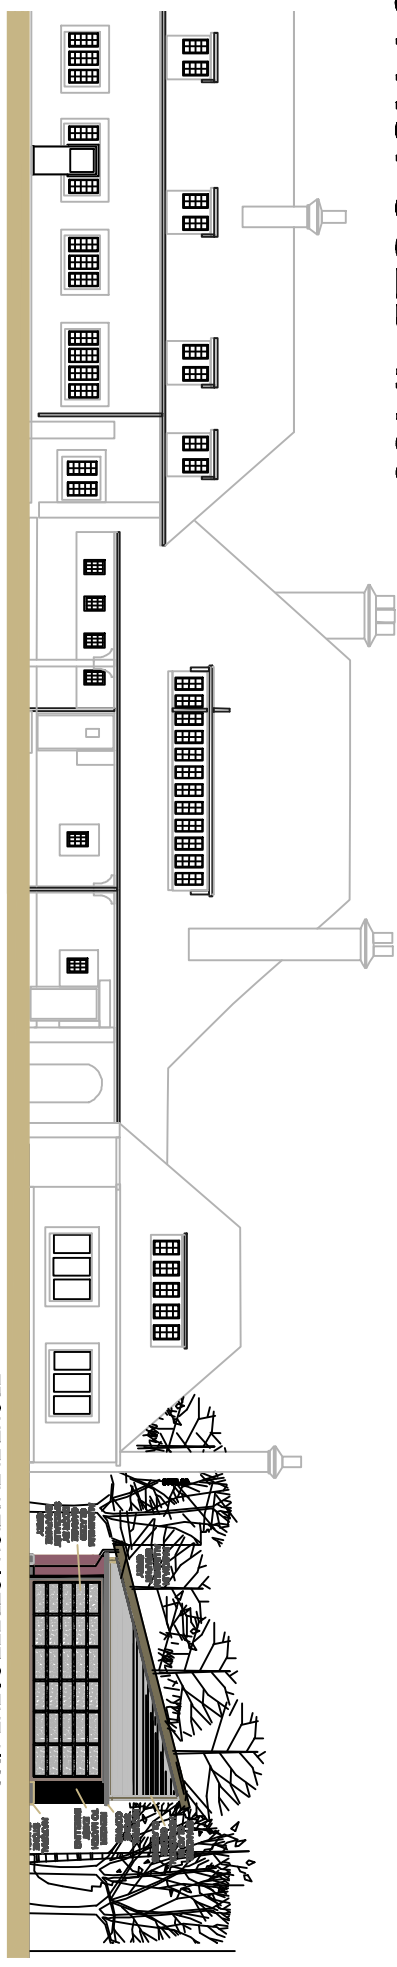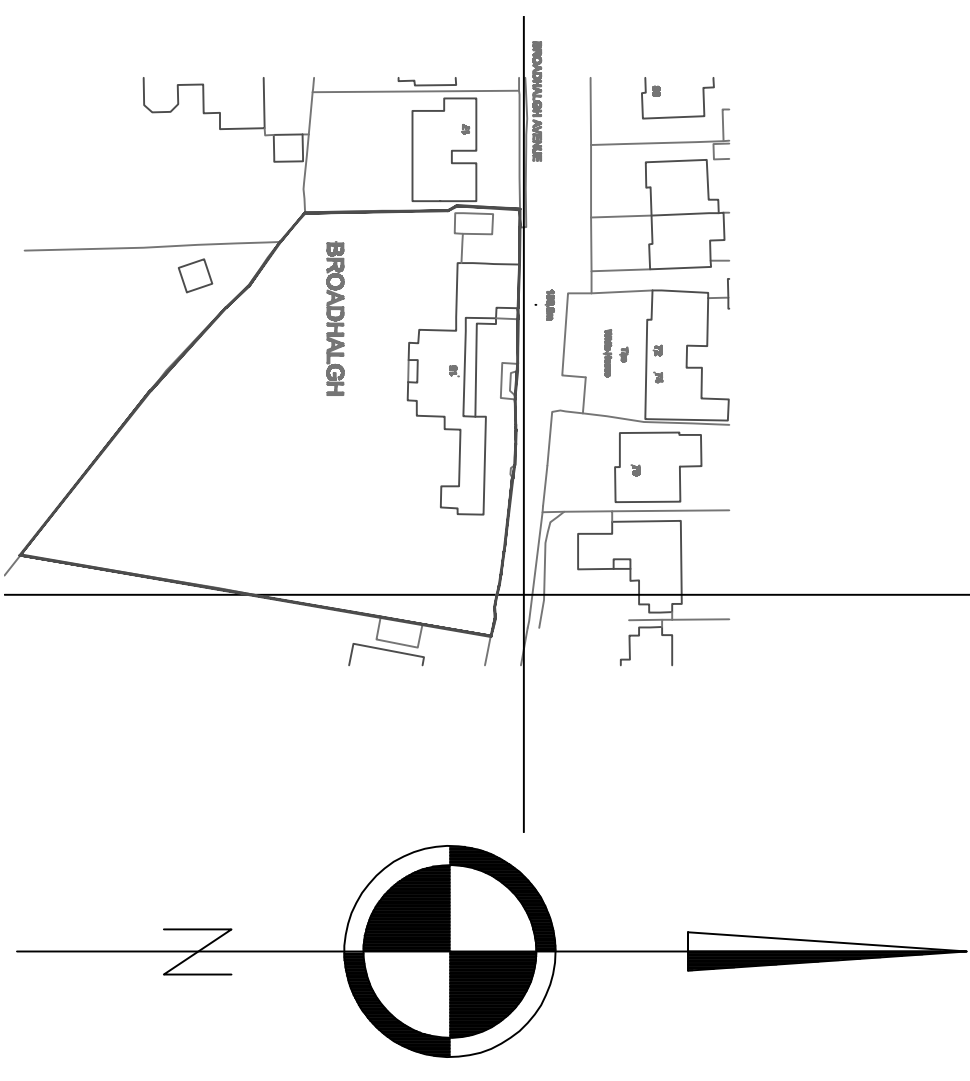

FRONT ELEVATION / STREET SCENE 1/200

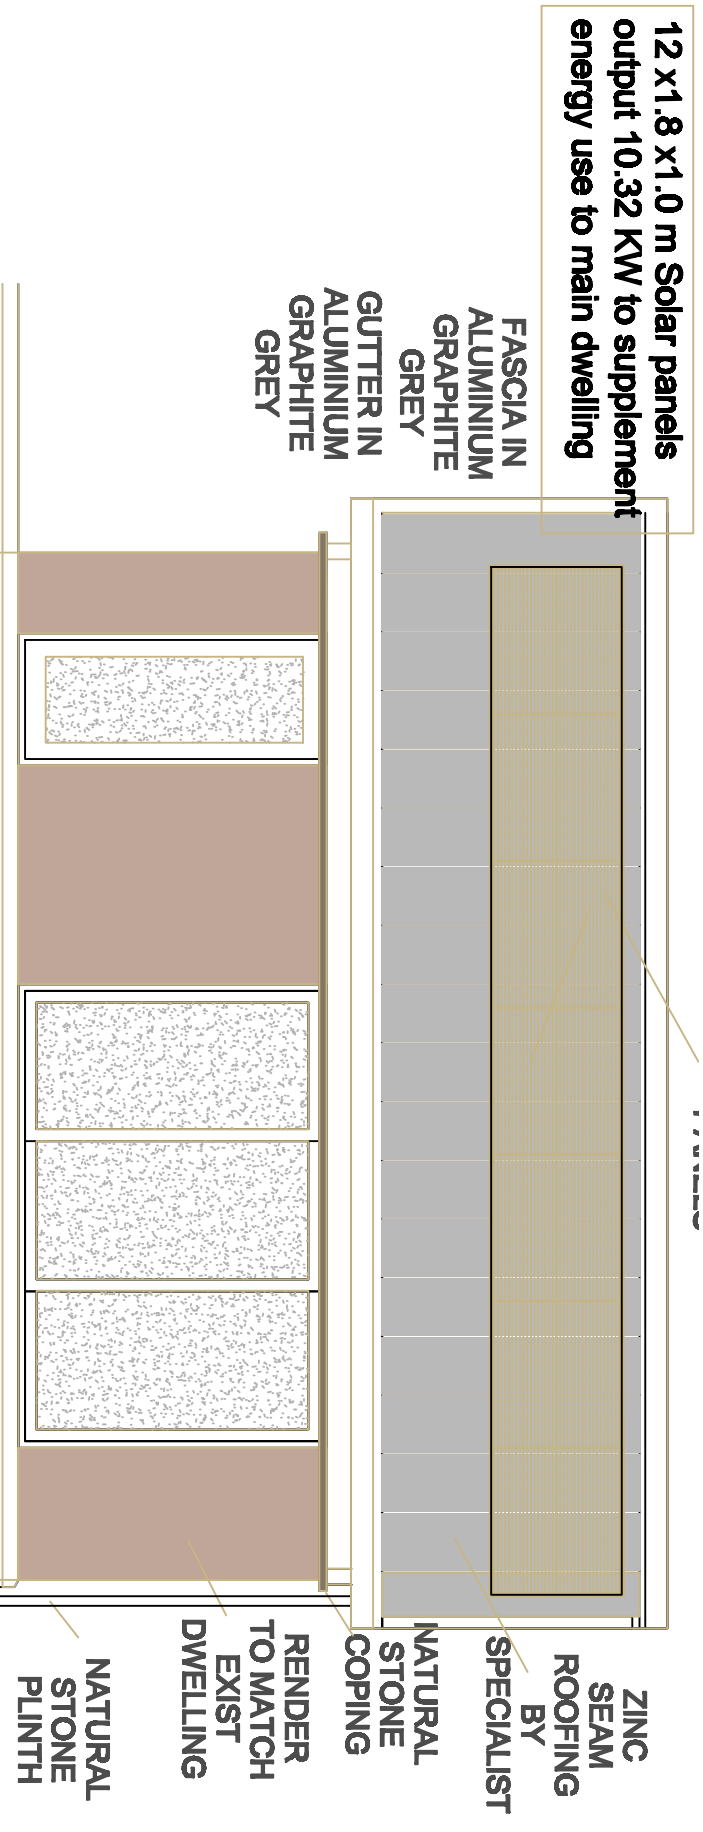

SIDE ELEVATION

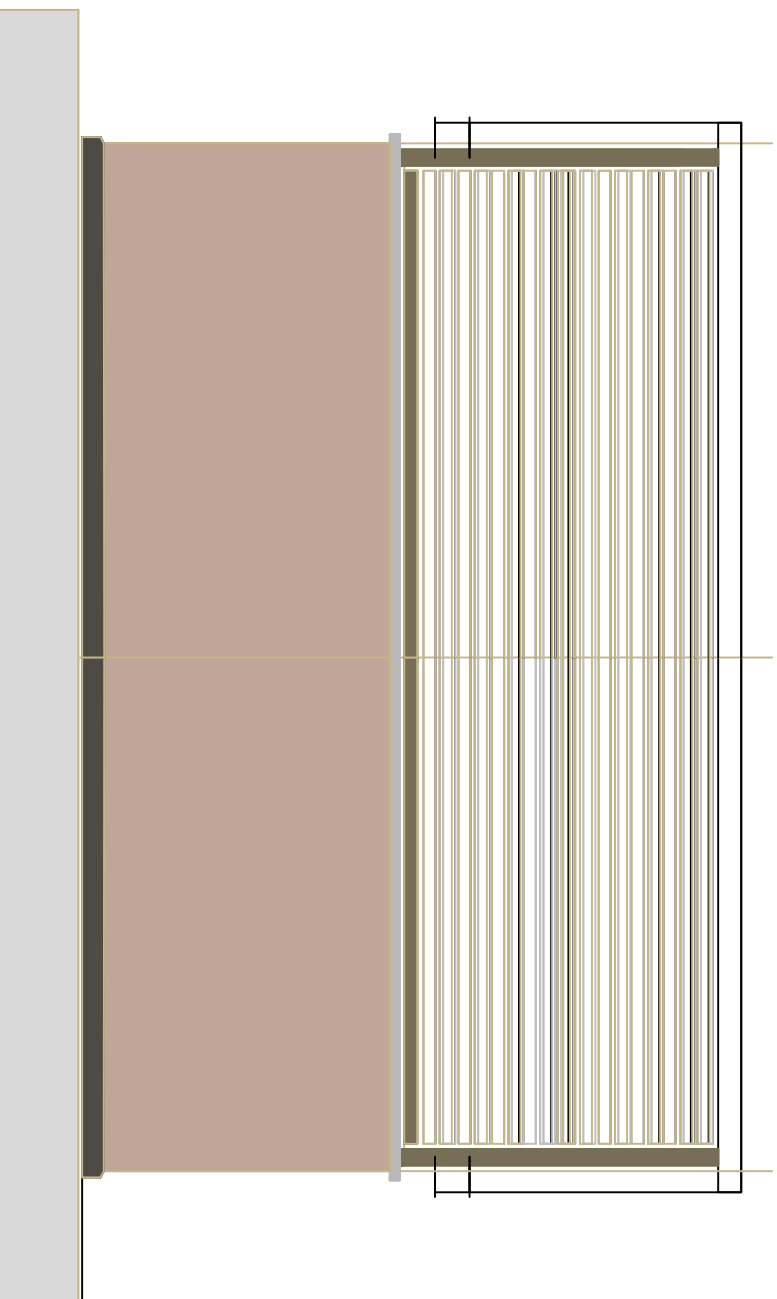

SIDE ELEVATION

REVISION A REDUCE GARAGE SCALE BY 45% 07/07/24
REVISIONS
SCALE 1/200 DATE AUGUST 2022 DRAWN ASC CHECKED
CLIENT MR A MARSH
TITLE 15 BROADHAGH AVENUE NORDEN ROCHE DALE OL11 5LW
PROPOSED GARAGE REPLACEMENT EXTENSION
DRAWING No. 0.022a