


general notes:
copyright reserved to mck associates ltd. and this drawing may not be used
or reproduced without prior written consent.

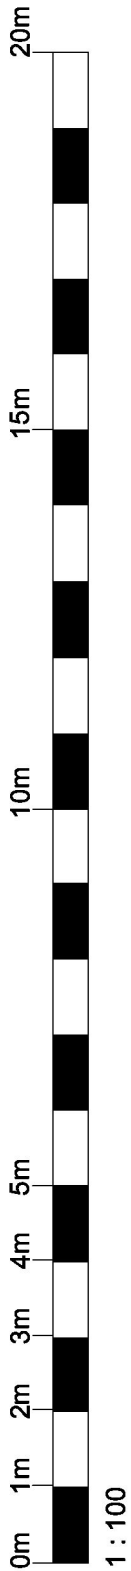


FRONT ELEVATION



SIDE ELEVATION



REAR ELEVATION

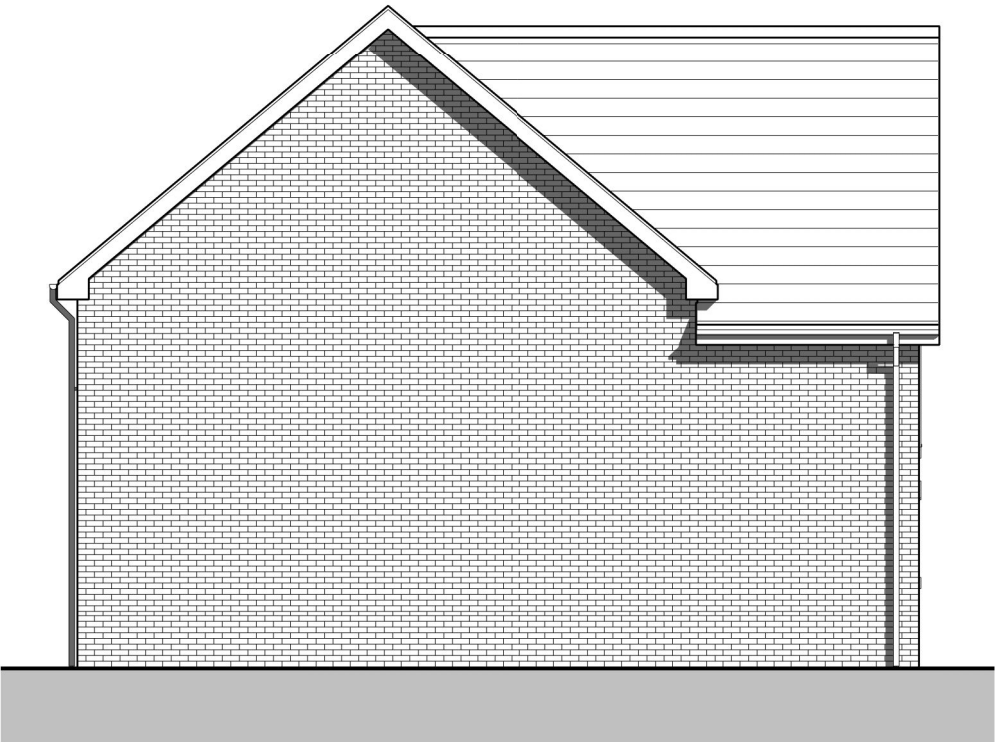

SIDE ELEVATION

B	20/09/22	MHR	RWP's added
A	21/07/2022	MHR	Amendments made to suit clients comments
Rev.	Date	by	Description

PRELIMINARY

Client:
ECCLESTON HOMES

Project:
RE-ELEVATED HOUSE TYPES
WHALLEY

Drawing Title:
PROPOSED ELEVATIONS

Drawn: ELC	Checked: PGM	Scale @ A3: 1 : 100	Date: 21/06/2022
Job No:	Drawing No: WH-EL	Rev: B	



associates limited

architecture | building surveying | urban design

burnaby villa ■ 48 watling street road ■ fulwood ■ preston ■ pr2 8bp
tel: 01772 774510 fax: 01772 774511 email mck@mckassociates.co.uk