




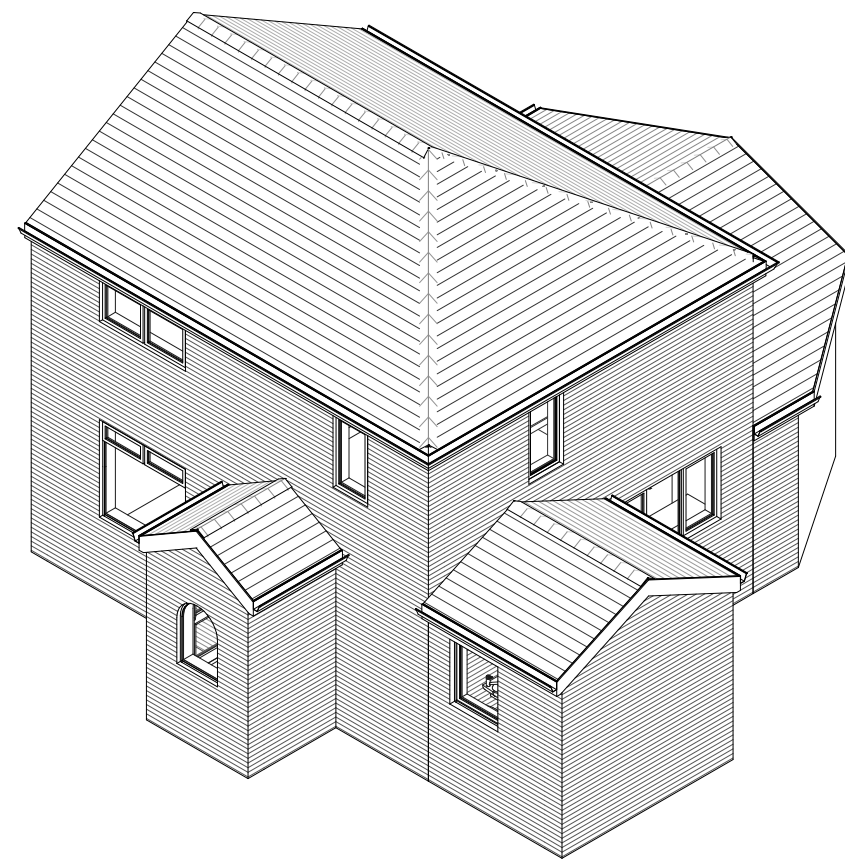

8 Proposed 3D

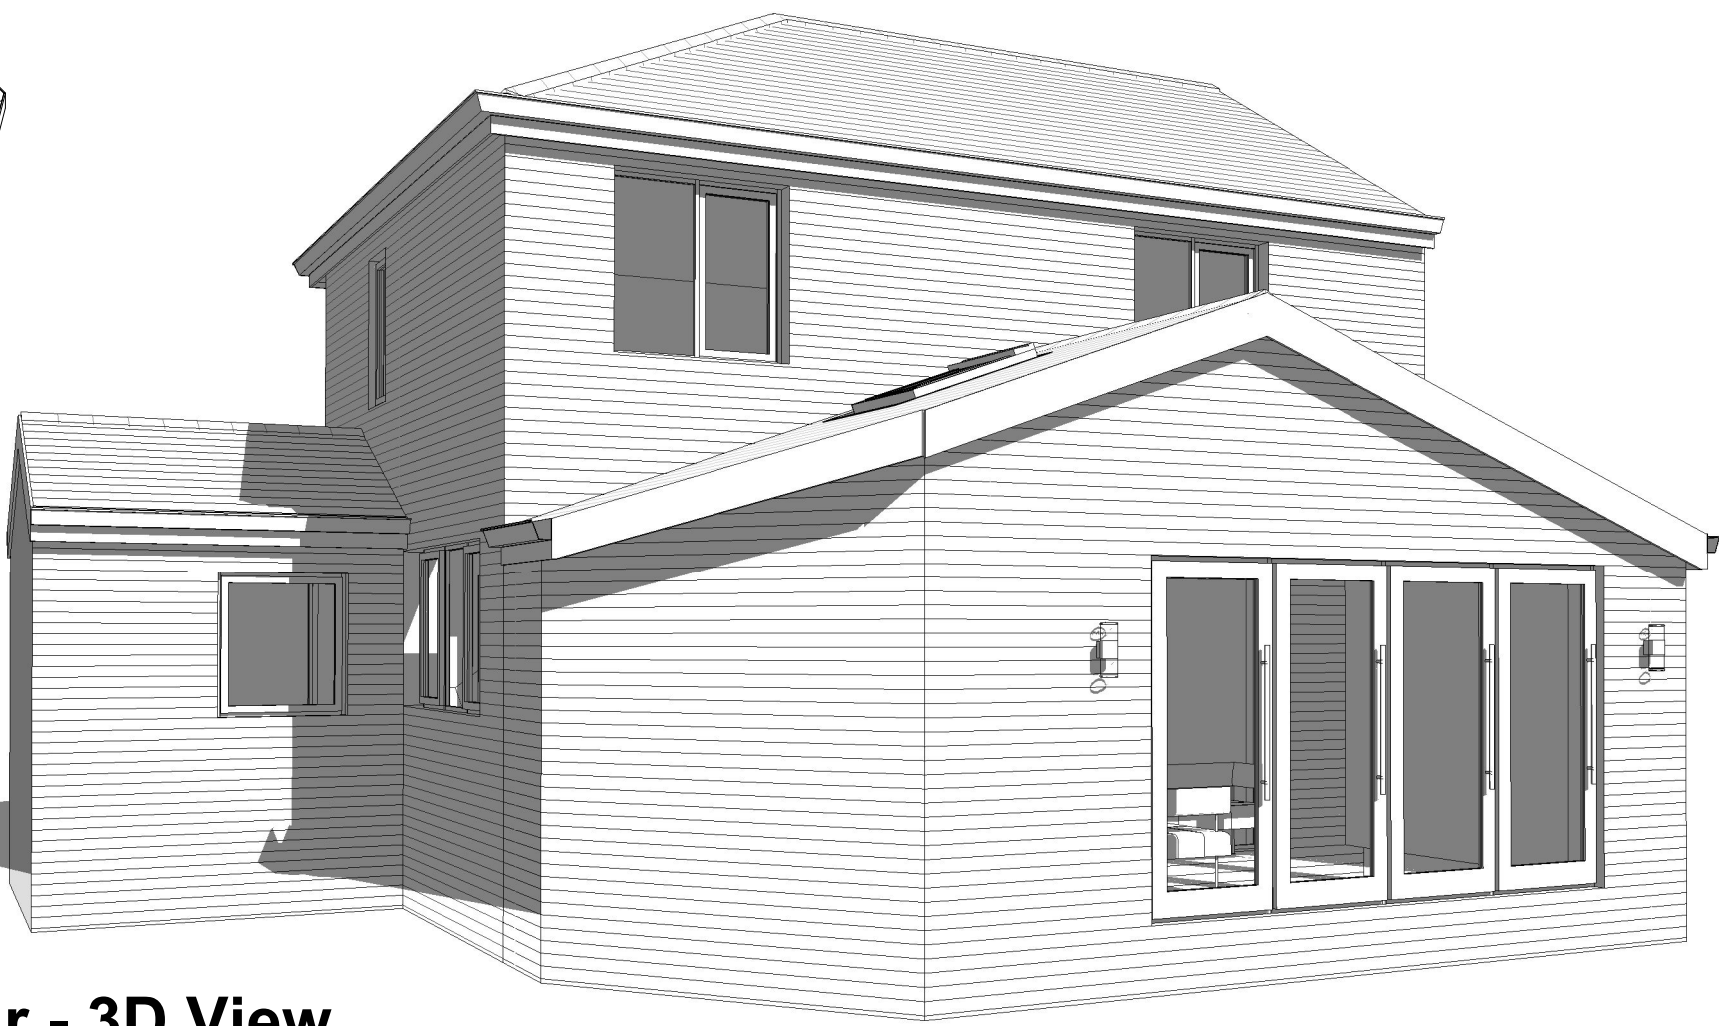

3 Rear - 3D View

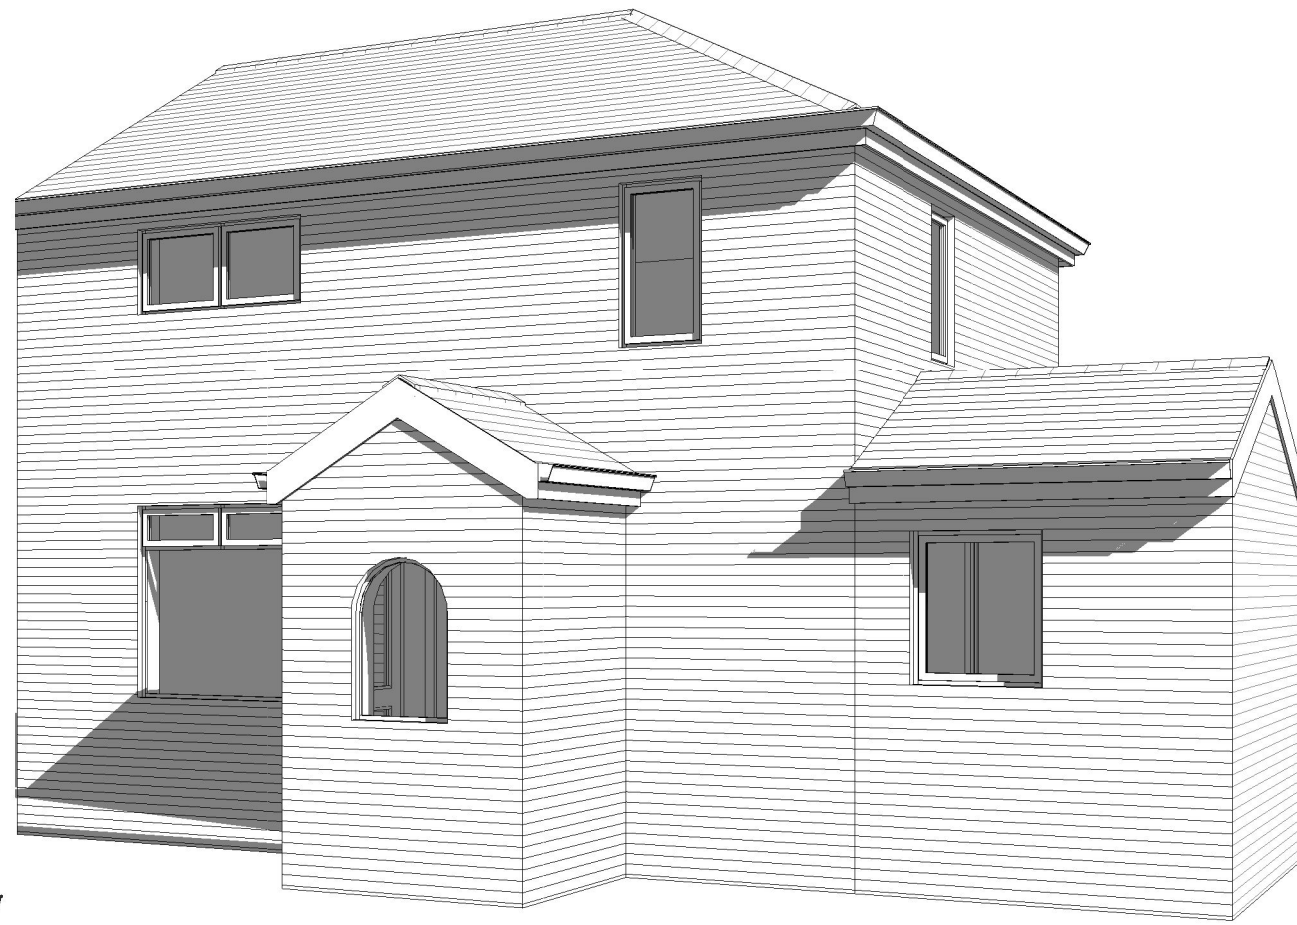


9 Front - 3D View



4 As Proposed Rear Elevation
1 : 50




7 As Proposed LHS Elevation
1 : 50

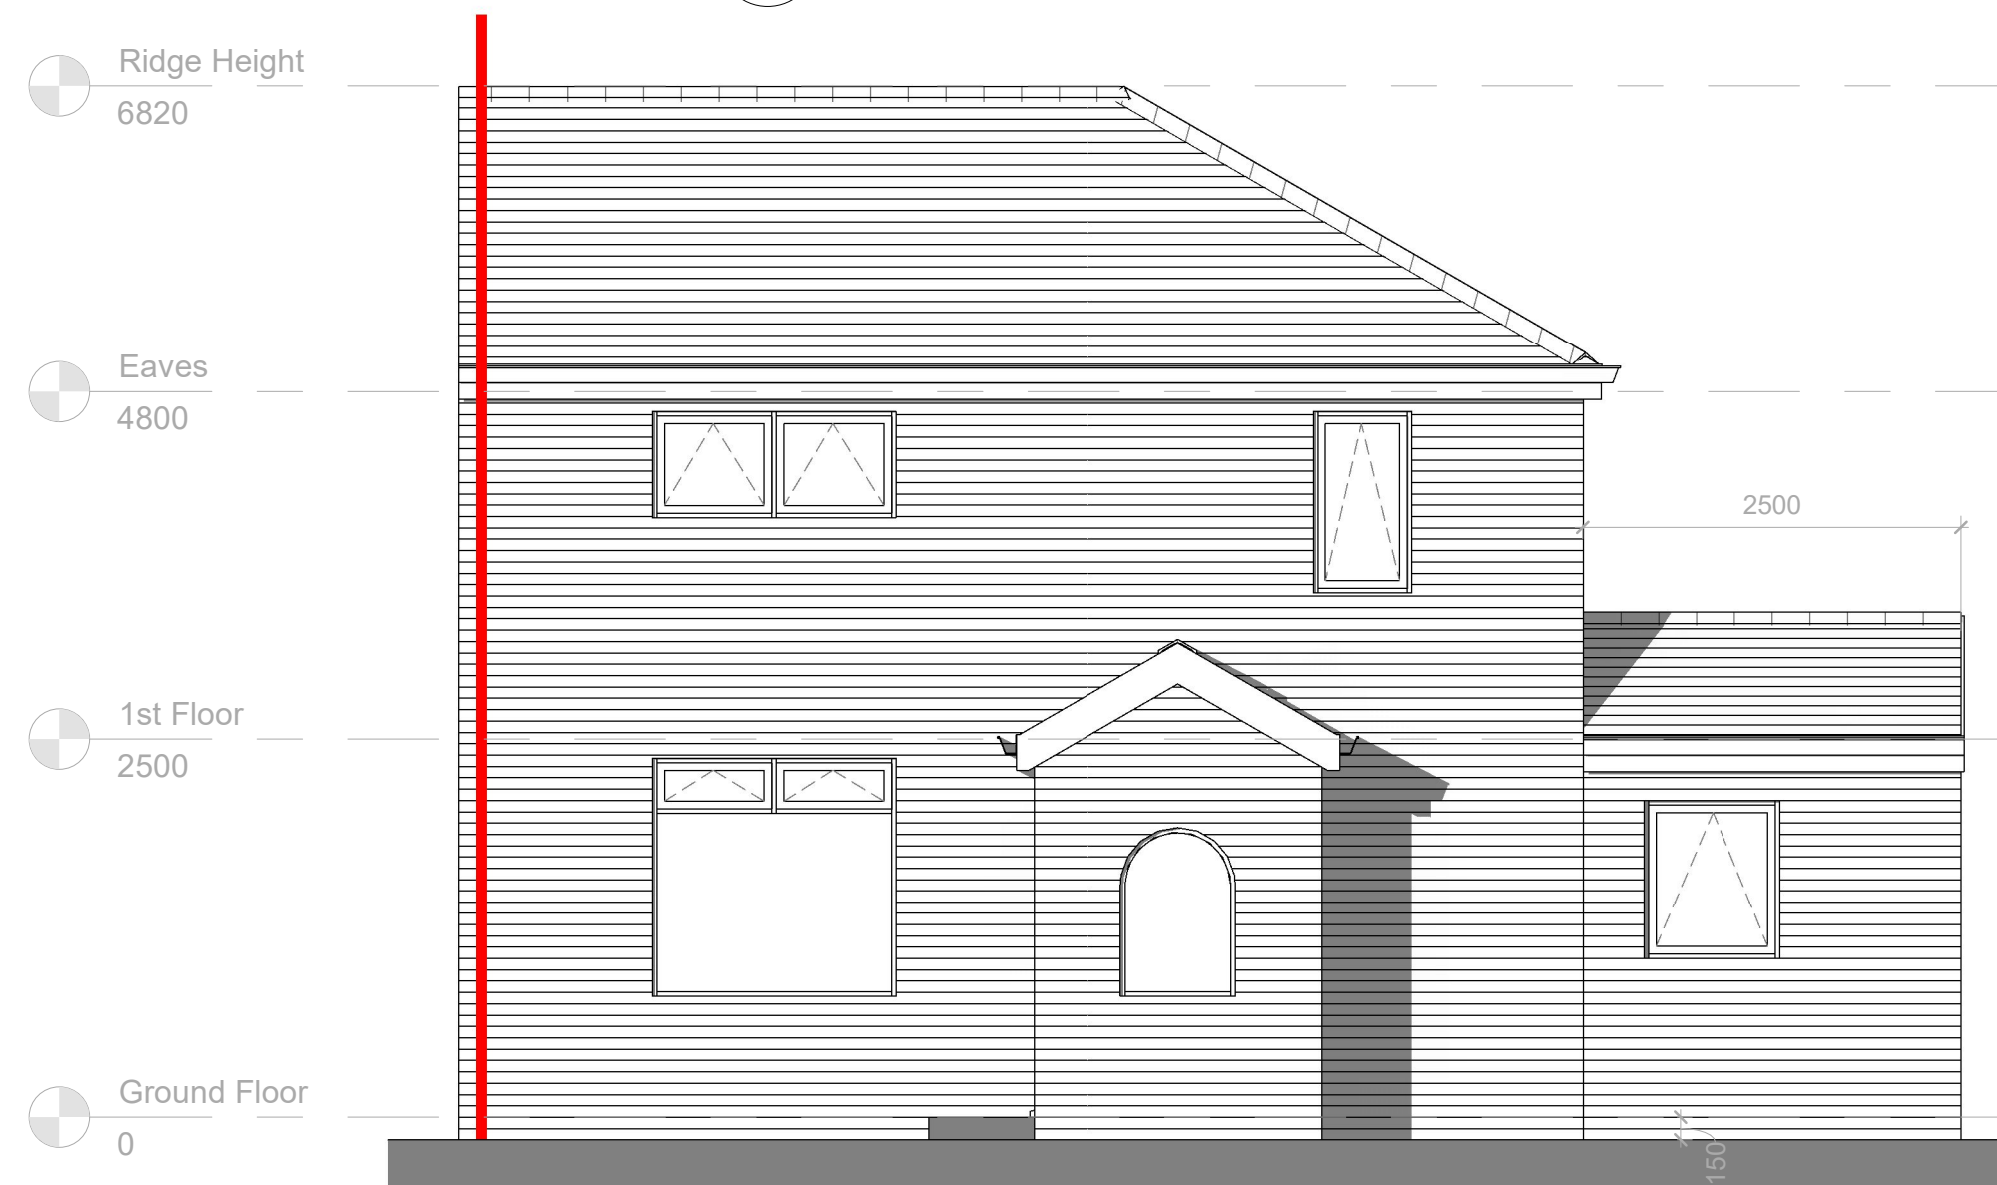


6 As Proposed Front Elevation
1 : 50



5 As Proposed RHS Elevation
1 : 50

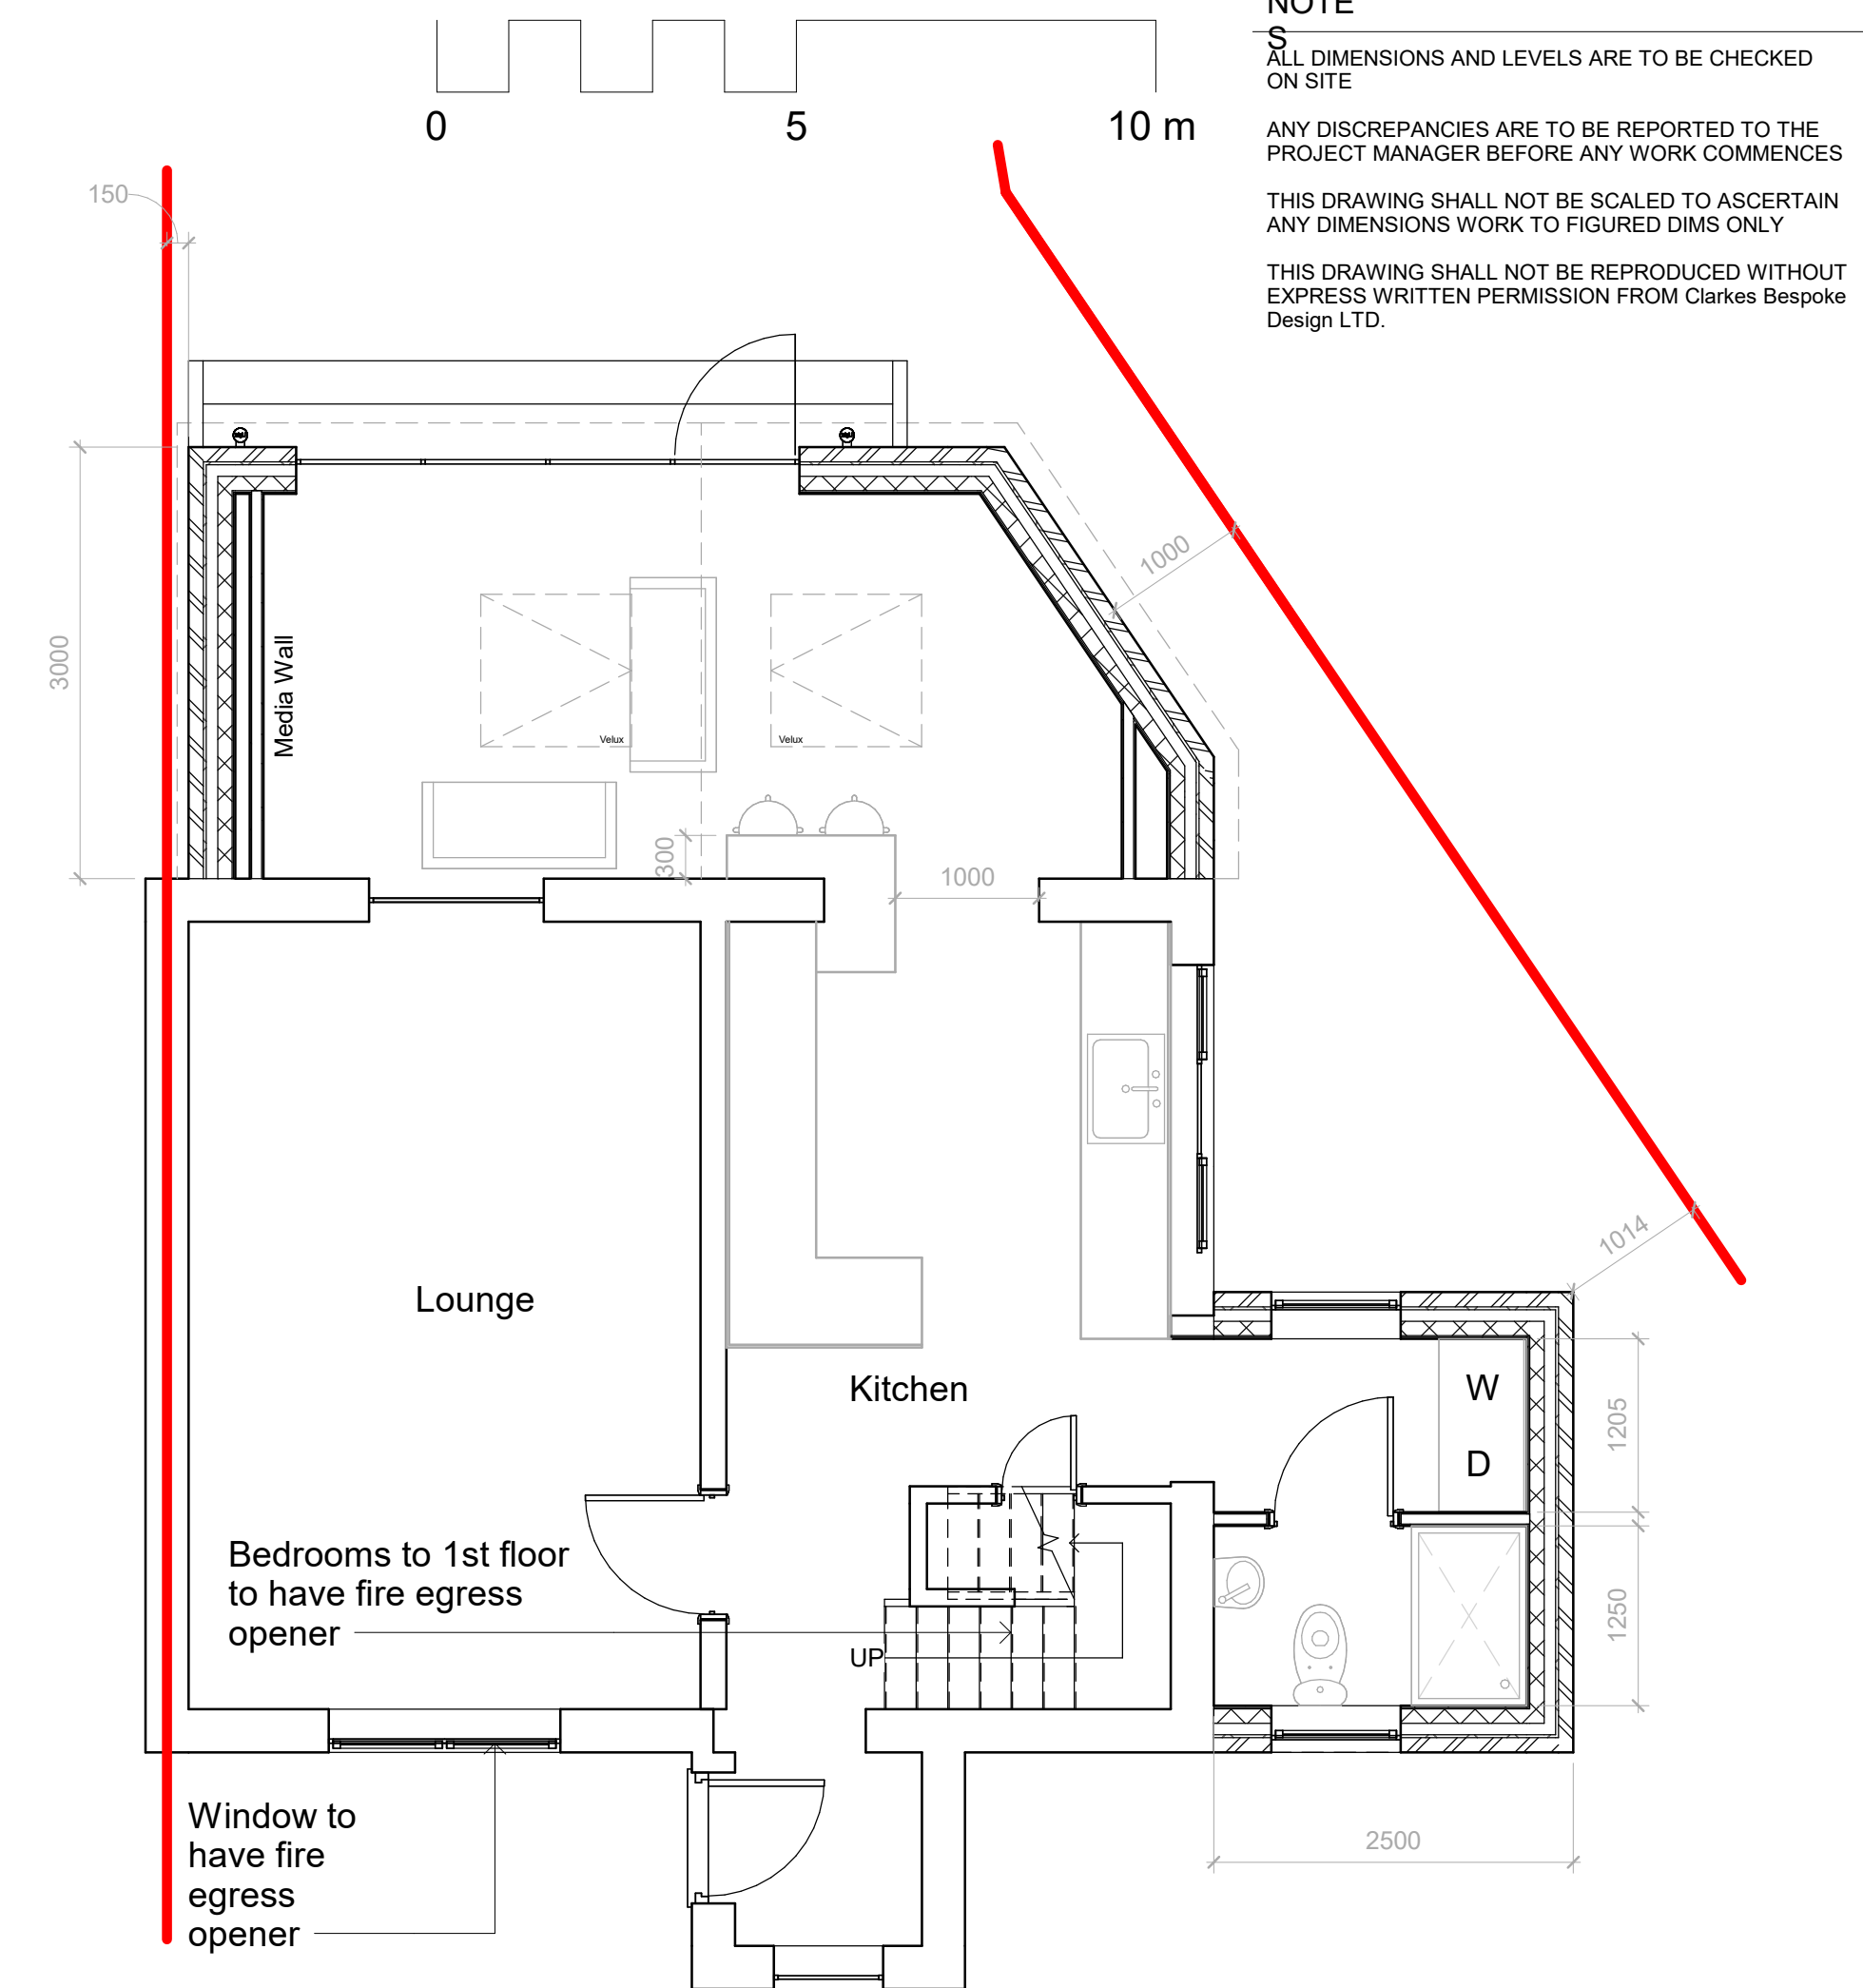

2 As Proposed Ground Floor
1 : 50

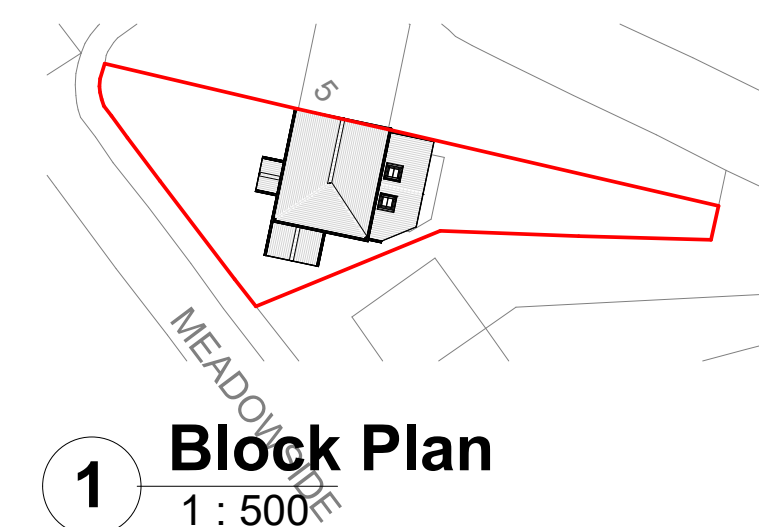

1 Block Plan
1 : 500


NOTE
ALL DIMENSIONS AND LEVELS ARE TO BE CHECKED ON SITE
ANY DISCREPANCIES ARE TO BE REPORTED TO THE PROJECT MANAGER BEFORE ANY WORK COMMENCES
THIS DRAWING SHALL NOT BE SCALED TO ASCERTAIN ANY DIMENSIONS WORK TO FIGURED DIMS ONLY
THIS DRAWING SHALL NOT BE REPRODUCED WITHOUT EXPRESS WRITTEN PERMISSION FROM Clarks Bespoke Design LTD.

Rev No.	Rev Date	Rev By	Description
P7	17.01.24	BC	steps added to floor plan
P6	29.11.23	BC	window amended to front elevation
P5	29.11.23	BC	proposed front extension removed and side extension added
P4	17.10.23	BC	planning comments
P3	05.06.23	BC	3m extension and porch roof amended as planning comments
P2	04.07.23	BC	Client comments
P1	28.06.23	BC	First Issue

7 meadowside

location
7 meadowside, Newhey,
Rochdale, OL16 3RR

client
Michael and Karen

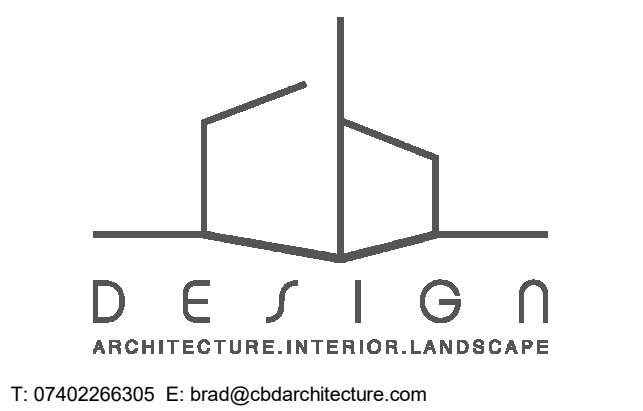

drawing title
As Proposed

dwg purpose
PRELIMINARY

scale As indicated	drawn BC	checked BC
@ sheet size A1	rev date 17.01.24	
22-116	PL-002	P7
job number	drawing number	revision