



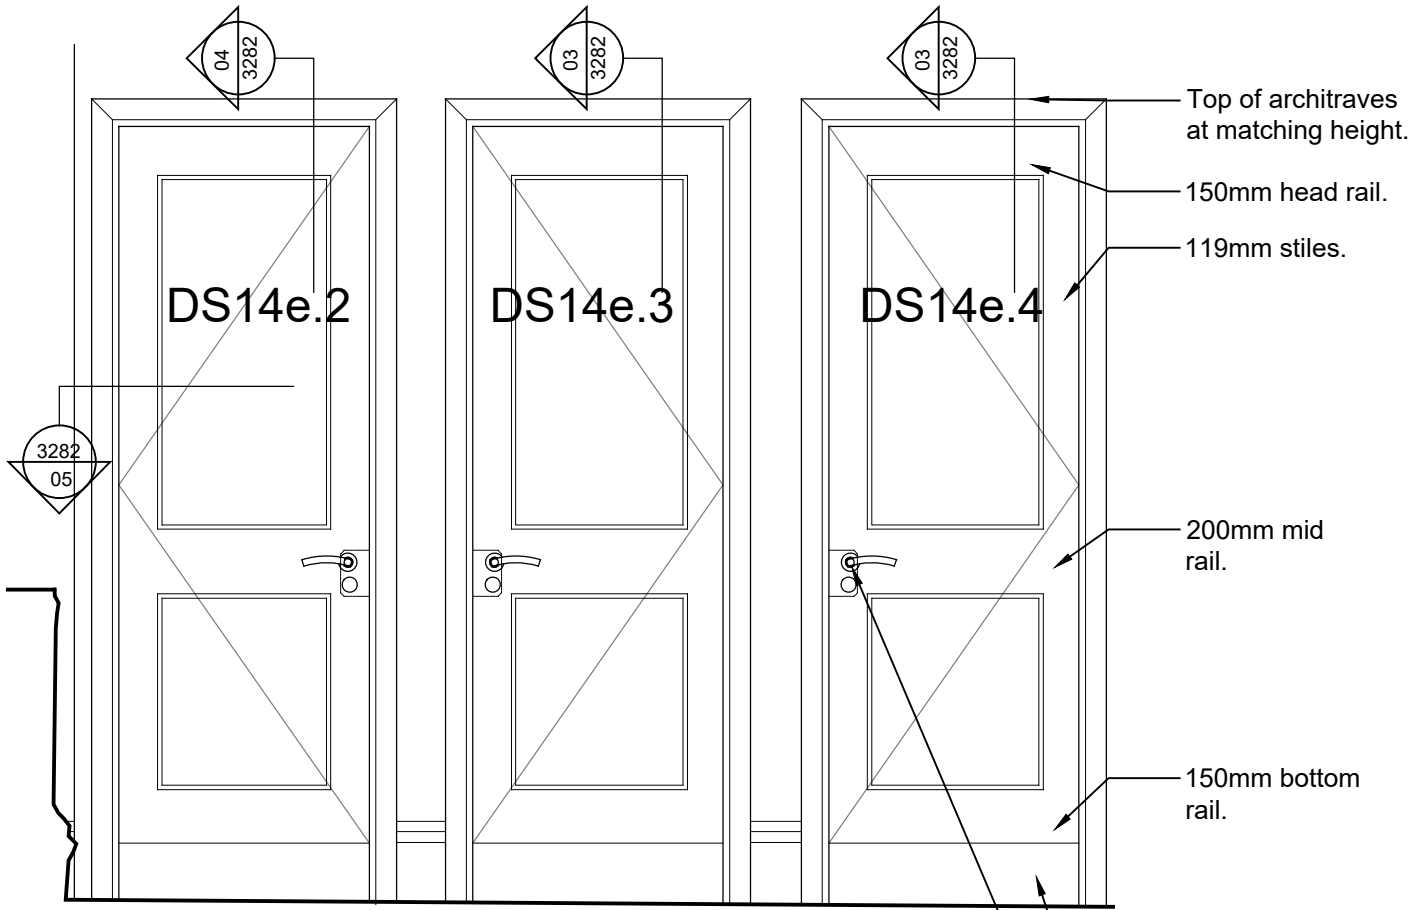


01 Elevation A - proposed
3282 1:20 @ A3

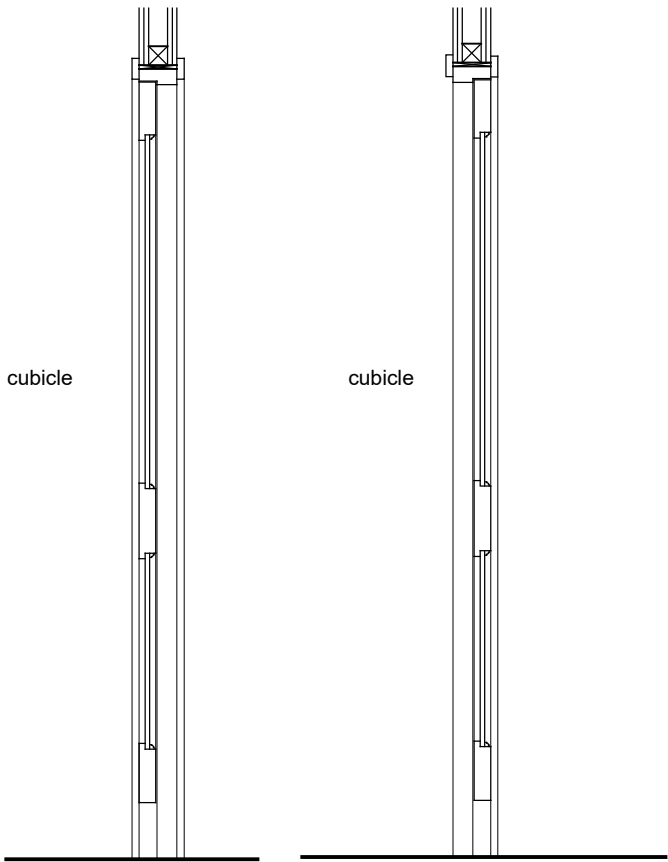


03 Section
3282 1:20 @ A3

04 Section
3282 1:20 @ A3

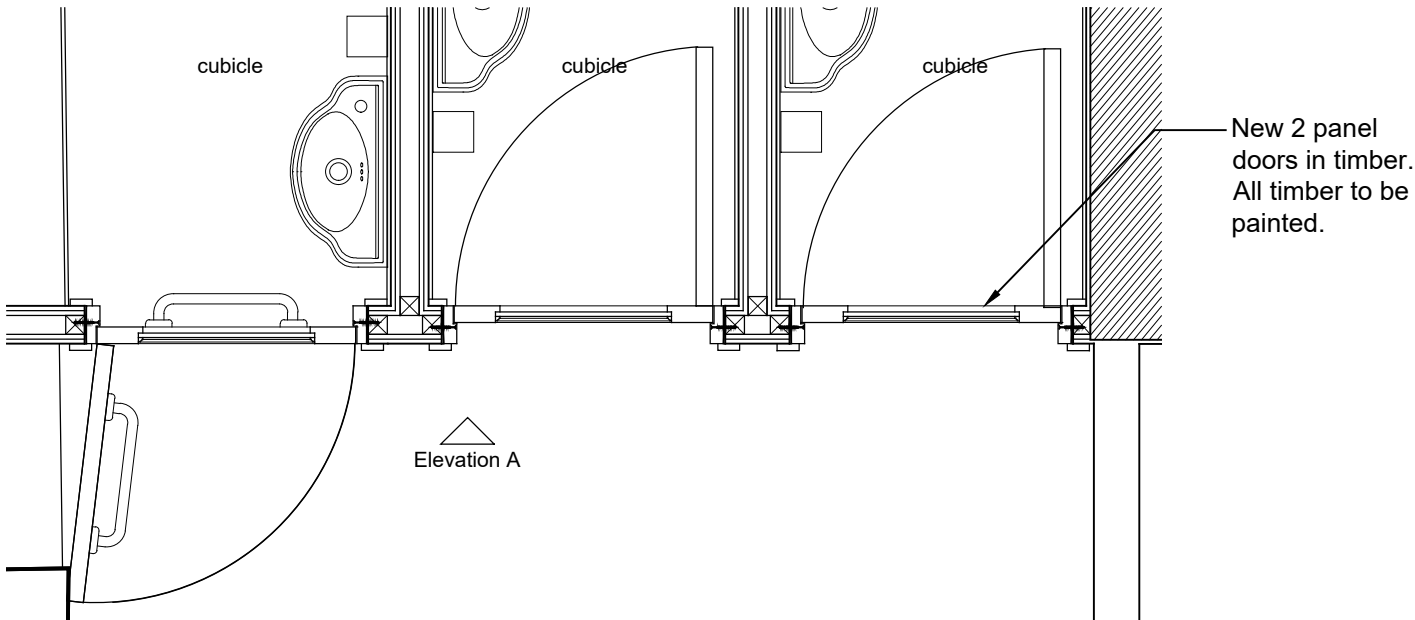


02 Plan - proposed
3282 1:20 @ A3

0 200 400 1000
Scale 1:20 mm

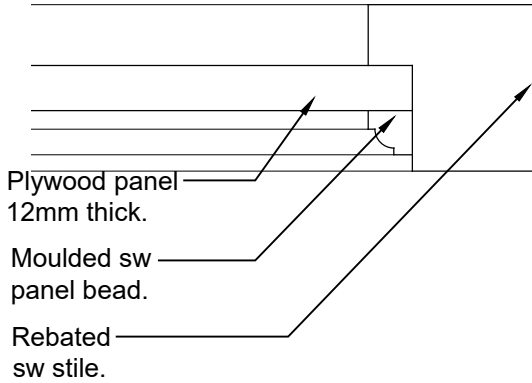

05 Detail
3282 1:2 @ A3

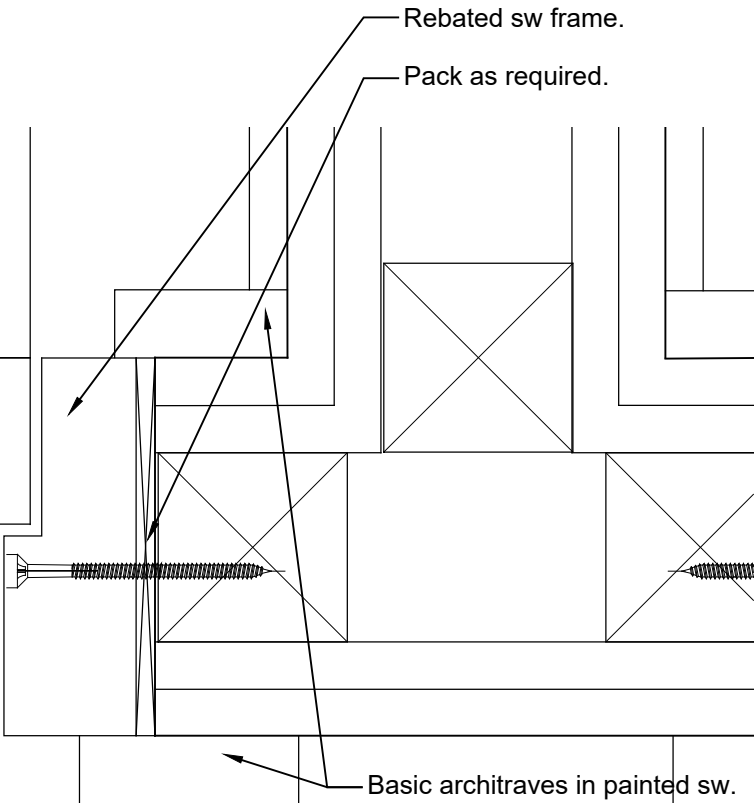

Refer to Door Schedule 6101.

Refer to NBS L20/278 (Door).
Refer to NBS L20/311 (Frame).
Softwood painted, refer
Decorations Schedule (Decoration).

1. Any dwg format drawing is to be read in conjunction with and at the scale of the accompanying pdf. 2. Where colours other than black or grey are used, the drawing must be plotted in colour. 3. For status 'C' (Construction) drawings all dimensions are to be checked on site by the contractor, scaling is for Local Authority purposes only. 4. Unless otherwise indicated, all dimensions are in millimeters. 5. All information on this drawing is to be read in conjunction with the relevant Donald Insall Associates specification and trade contractors' drawings and information by specialists. 6. In the event of any discrepancy, please contact us immediately. 7. This drawing may contain survey information by others and is to be used solely for the purposes for which it was issued. 8. These are uncontrolled documents issued for information purposes only. If you have any queries regarding the drawings, please contact DIA immediately. 9. Please note DIA cannot be held responsible for any errors arising from changes made to an uncontrolled dwg file.		Status codes S0 Work in Progress S1 Suitable for Co-ordination S2 Suitable for Information S3 Suitable for Review & Comment S4 Suitable for Stage Approval S6 Suitable for PIM Authorization S7 Suitable for AIM Authorization A1,A2,A3, An etc. Approved and accepted as stage complete B1,B2,B3, Bn etc. Partially signed off: with minor comments from the Client CR Construction Record		D1 Suitable for Costing D2 Suitable for Tender D3 Suitable for Contractor Design D4 Suitable for Manufacture/Procurement		P05 27-09-24 CZS DAC For Listed Building Consent updates C01 08-03-2024 SZG DAC VE - doors in painted sw; layout amended; construction issue. P04 21-06-23 CZS ARF For Building Control P03 05-06-23 CZS ARF For Planning & LBC P02 22-03-2023 SXG NBS ref added; ironmongery updated; confirmed painted finish. P01 01-03-2023 SXG Issued for outline costing		Rev Date Dwn Auth Revision		Rev Date Dwn Auth Revision		Rev Date Dwn Auth Revision		Rev Date Dwn Auth Revision	
---	--	--	--	--	--	--	--	---------------------------------------	--	---------------------------------------	--	---------------------------------------	--	---------------------------------------	--

Donald Insall Associates

Chartered Architects and Historic Building Consultants

Rochdale Town Hall

for Rochdale Development Agency

Phase Three - Second Floor - New Doors

DS14e.2-4

Bridgegate House, 5 Bridge Place, Chester CH1 1SA

(+44) 01244 350 063

chester@insall-architects.co.uk

Scale A3@

1:20; 1:2

Status

S4

Purpose of Issue

Listed Building Consent

File Name

RTH.06 - DIA - XX- 30 - DR- A - 3282

Project

Originator

Volume

Level

Type

Role

Number

Revision

P05