



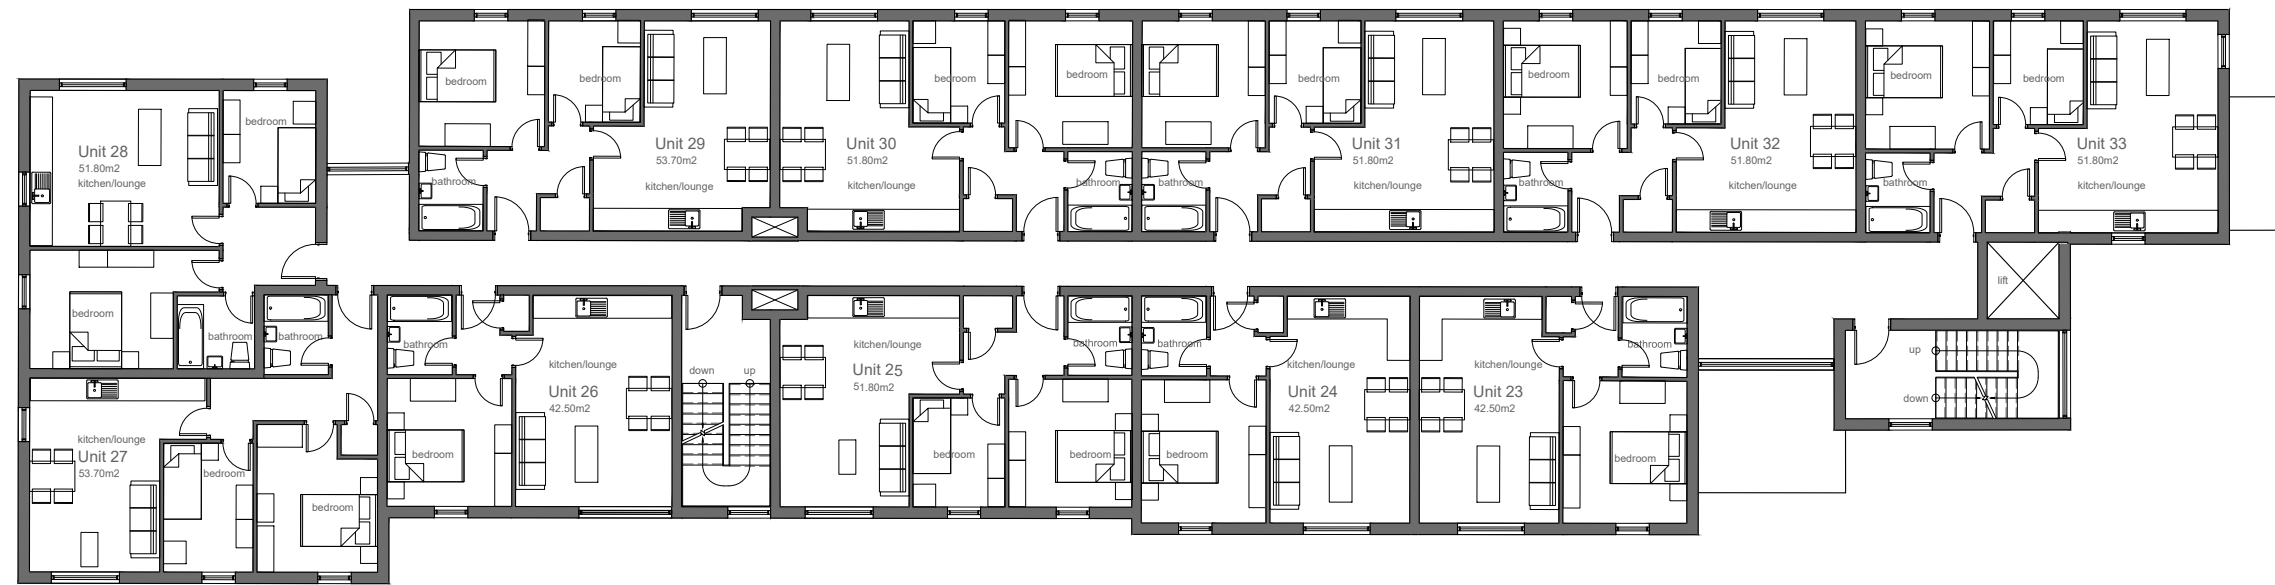

second floor plan

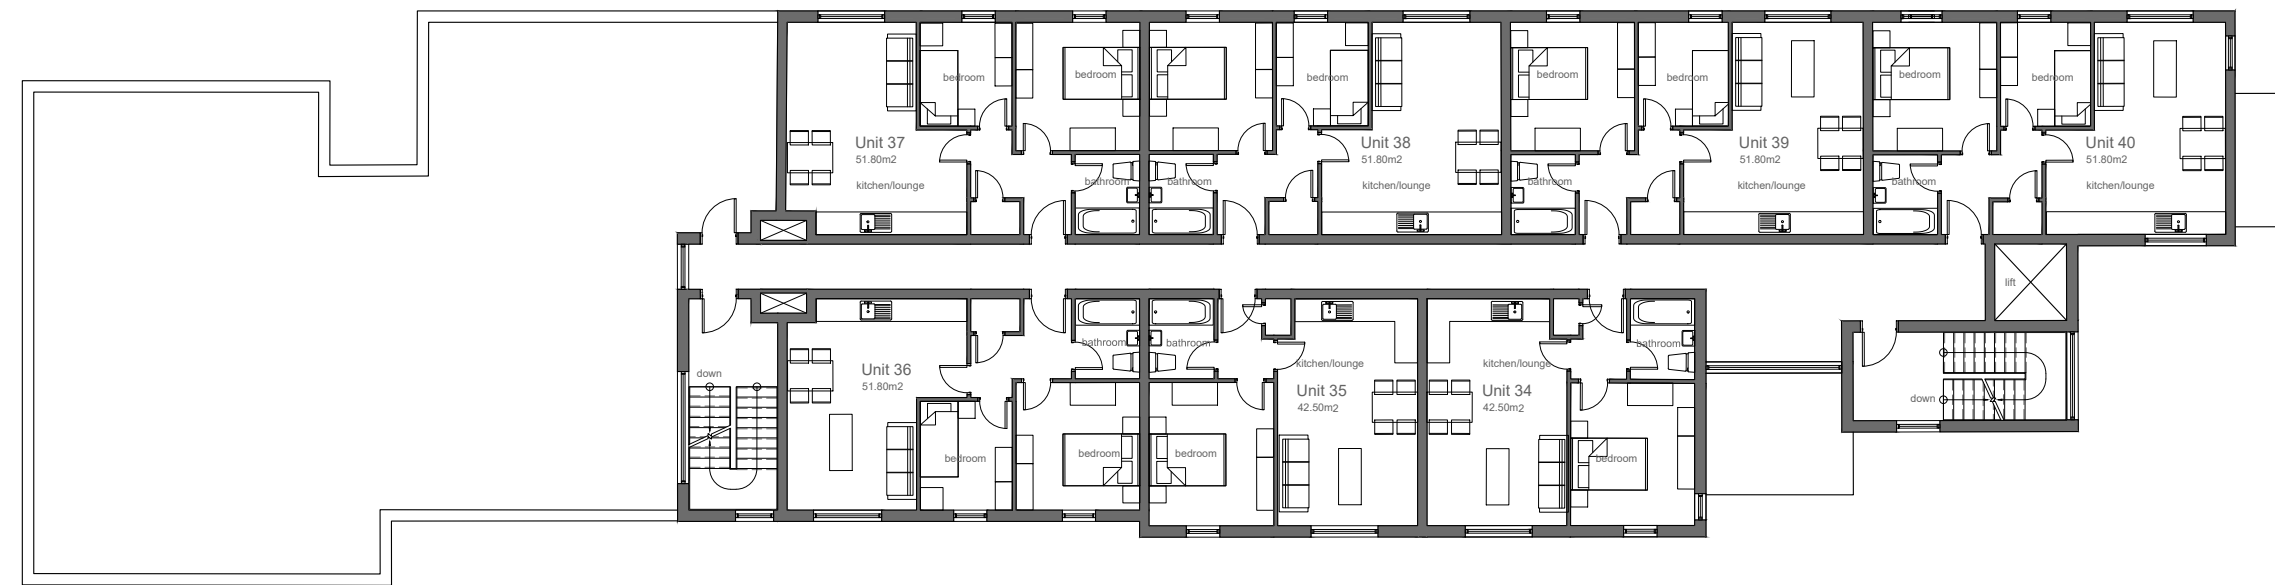

third floor plan

Casey Group
Residential Development
Brown Street
Littleborough

Second and Third Floor Plans
as Proposed

work to figured dimensions

© CJ Partnership owns the copyright of this design /
drawing which must not be reproduced in whole or in
part without the written permission of CJ Partnership

contract no

3601 05

drawn by

PDC

drawing no

date

April 2021

revision

E

scale @ A3

1:200

planning

Revisions:
A. Layouts amended to suit new plant room location, return units to kitchens
added, and windows deleted.PDC:September 2021
B. Service risers and smoke vents added.PDC:September 2021
C. Internal corridor width reduced to 1200mm wide, and entrance area
reduced October 2021
D. Window layout and sizes amended, lobby added to 1-bed
apartments.PDC:October 2021
E. Scheme re-designed for planning purposes.PDC:February 2023

Blue Pit Mill Queensway
Castleton Rochdale OL11 2PG

+44 (0)1706 631347

info@cjpartnership.com

www.cjpartnership.com

CJ PARTNERSHIP
ENVIRONMENTAL ARCHITECTS

