


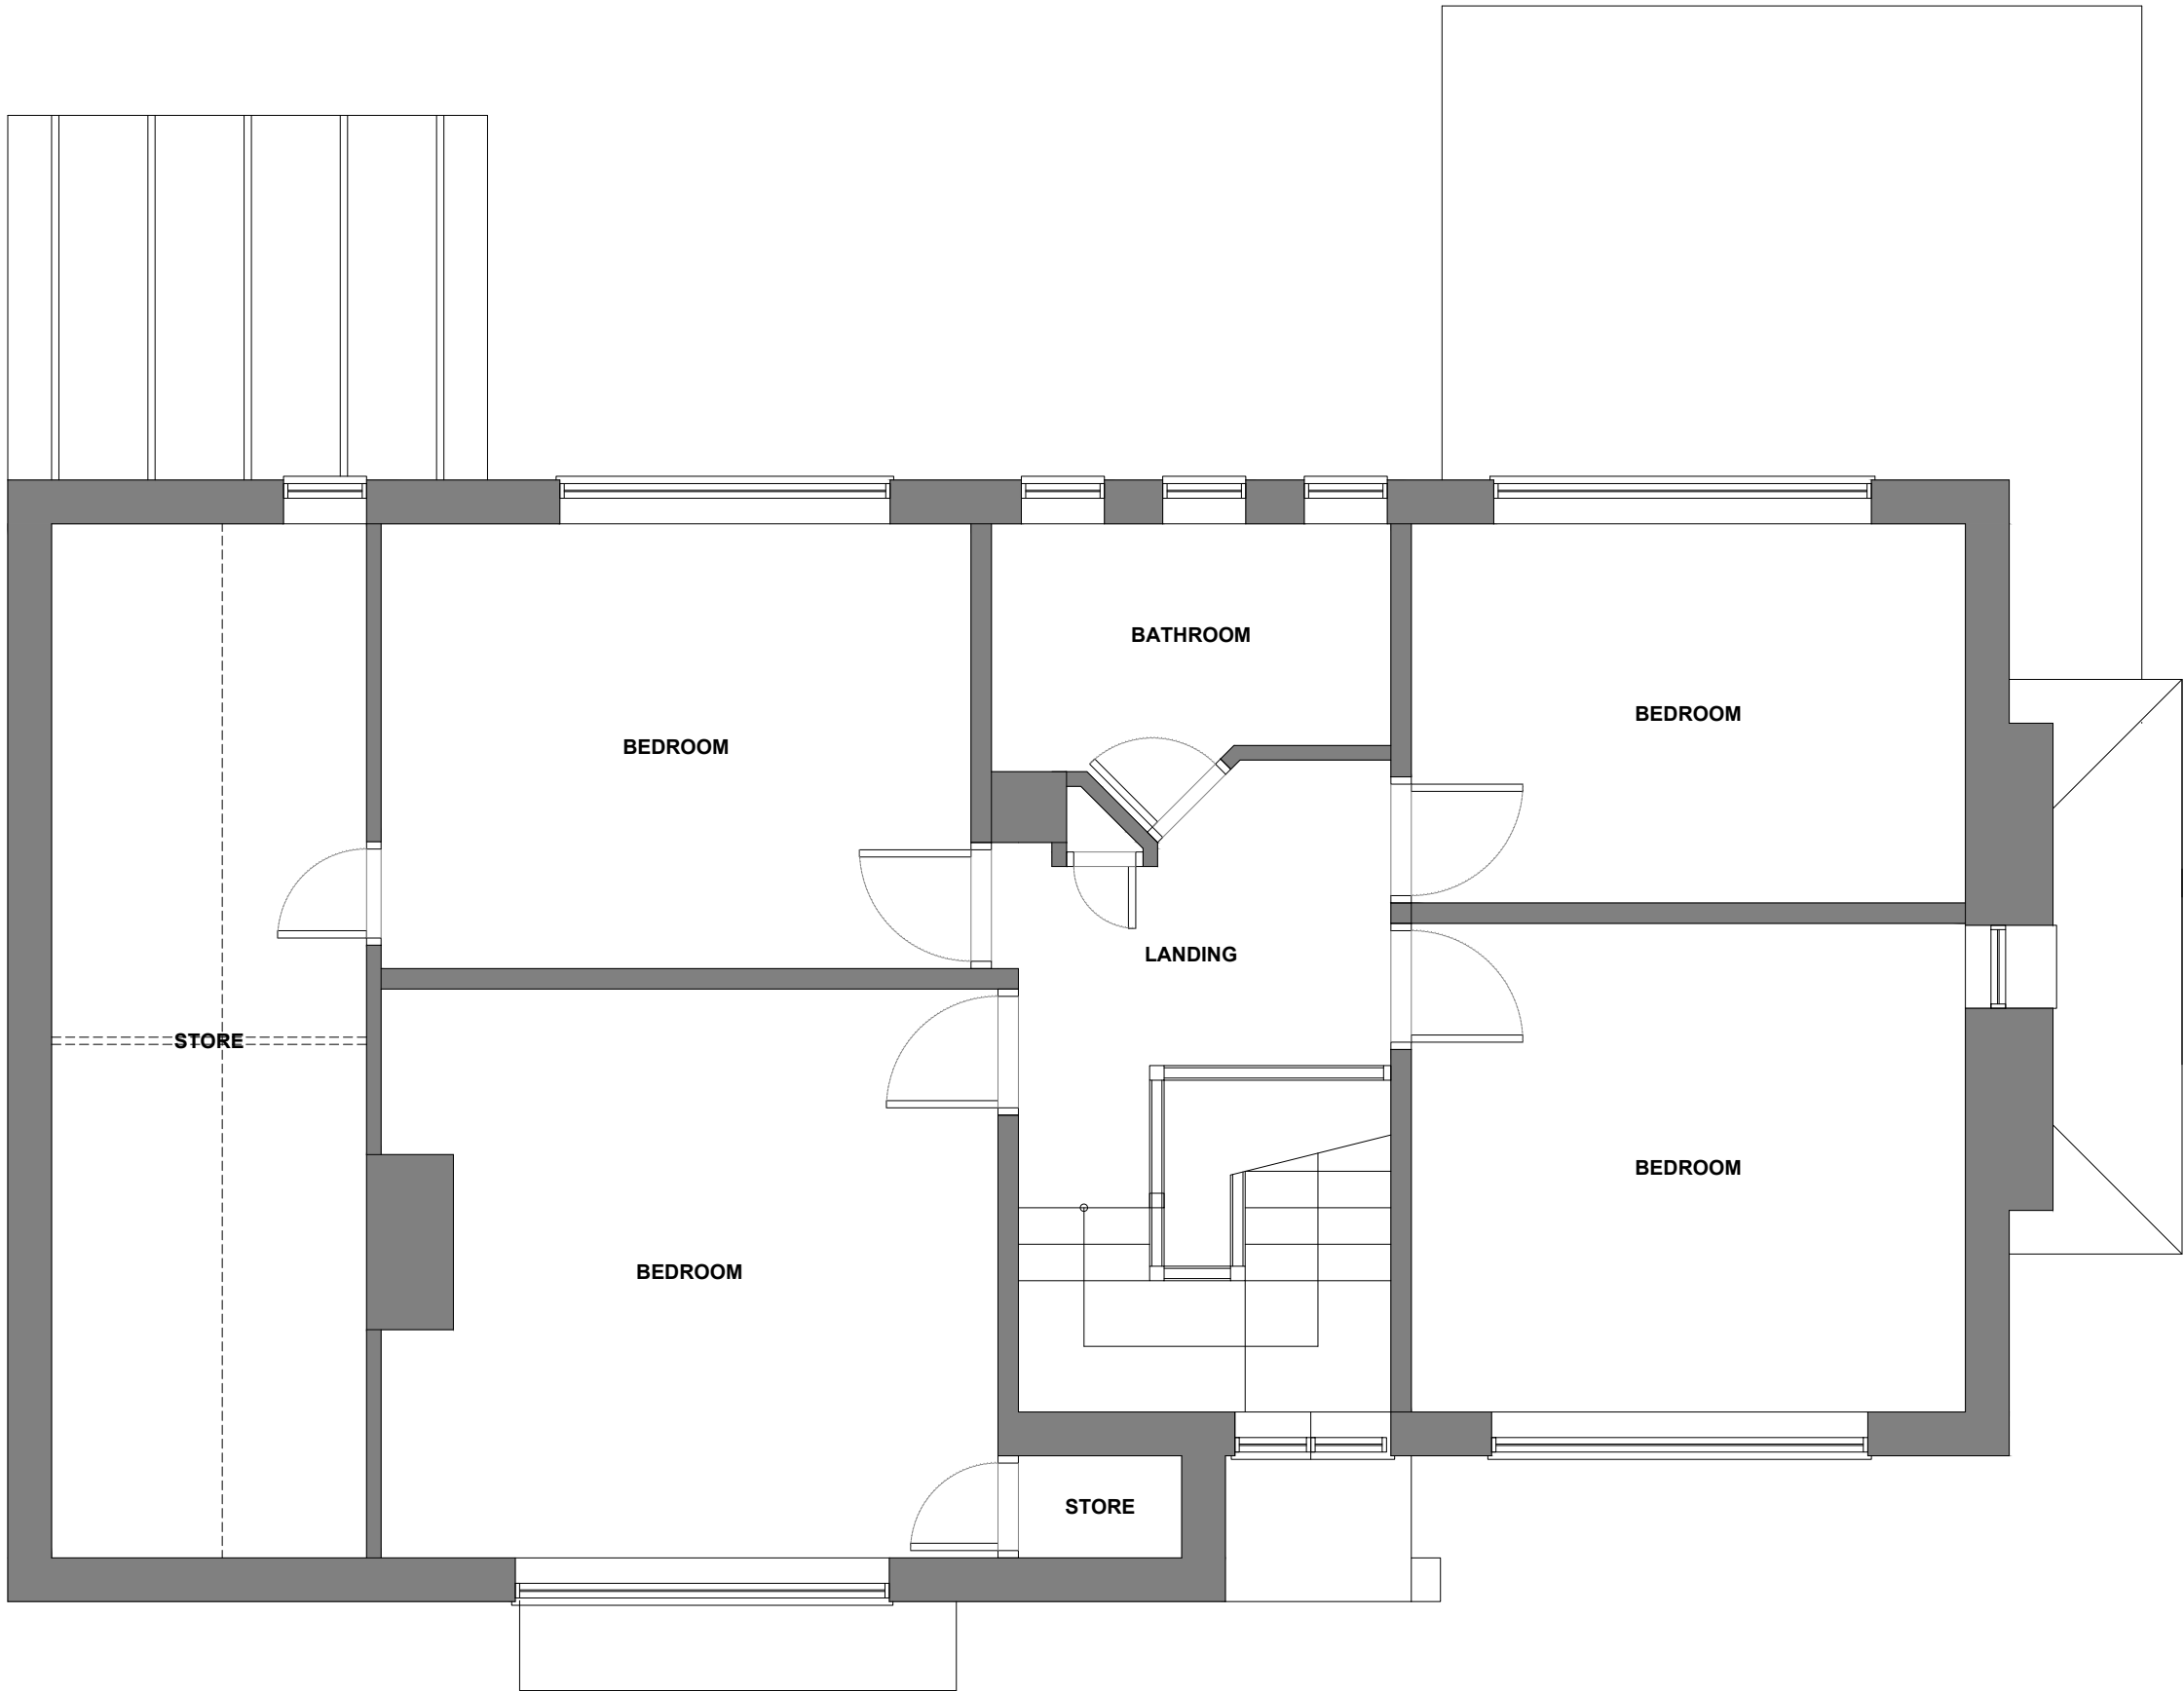

EXISTING FIRST FLOOR PLAN

X	XX	XX		XX	XX	
Rev	Date	Description			Rev By	Chk'd By
Project Title	HOME REMODEL & EXTENSION					
	3 THE CLOSE MIDDLETON ROCHDALE M24 2QN					
Client	MR HAMPSON					
Status	PLANNNG					
Scale	1:50			Drawing Size	A3	
Drawn By	SFW	Checked By	PDP	Date	11/23	
Drawing Title	EXISTING FIRST FLOOR PLAN					
Job-Dwg No	538ROC-103					
ABODE MANCHESTER 0161 711 0858 No.1 Spinningfields, WeWork (Abode) Quay Street, Manchester, M3 3JE LONDON 020 3053 8255 1 Knightsbridge Green, 7th Floor, Office 7.02 London, SW1X 7NE info@abode-architecture.co.uk www.abode-architecture.co.uk						