


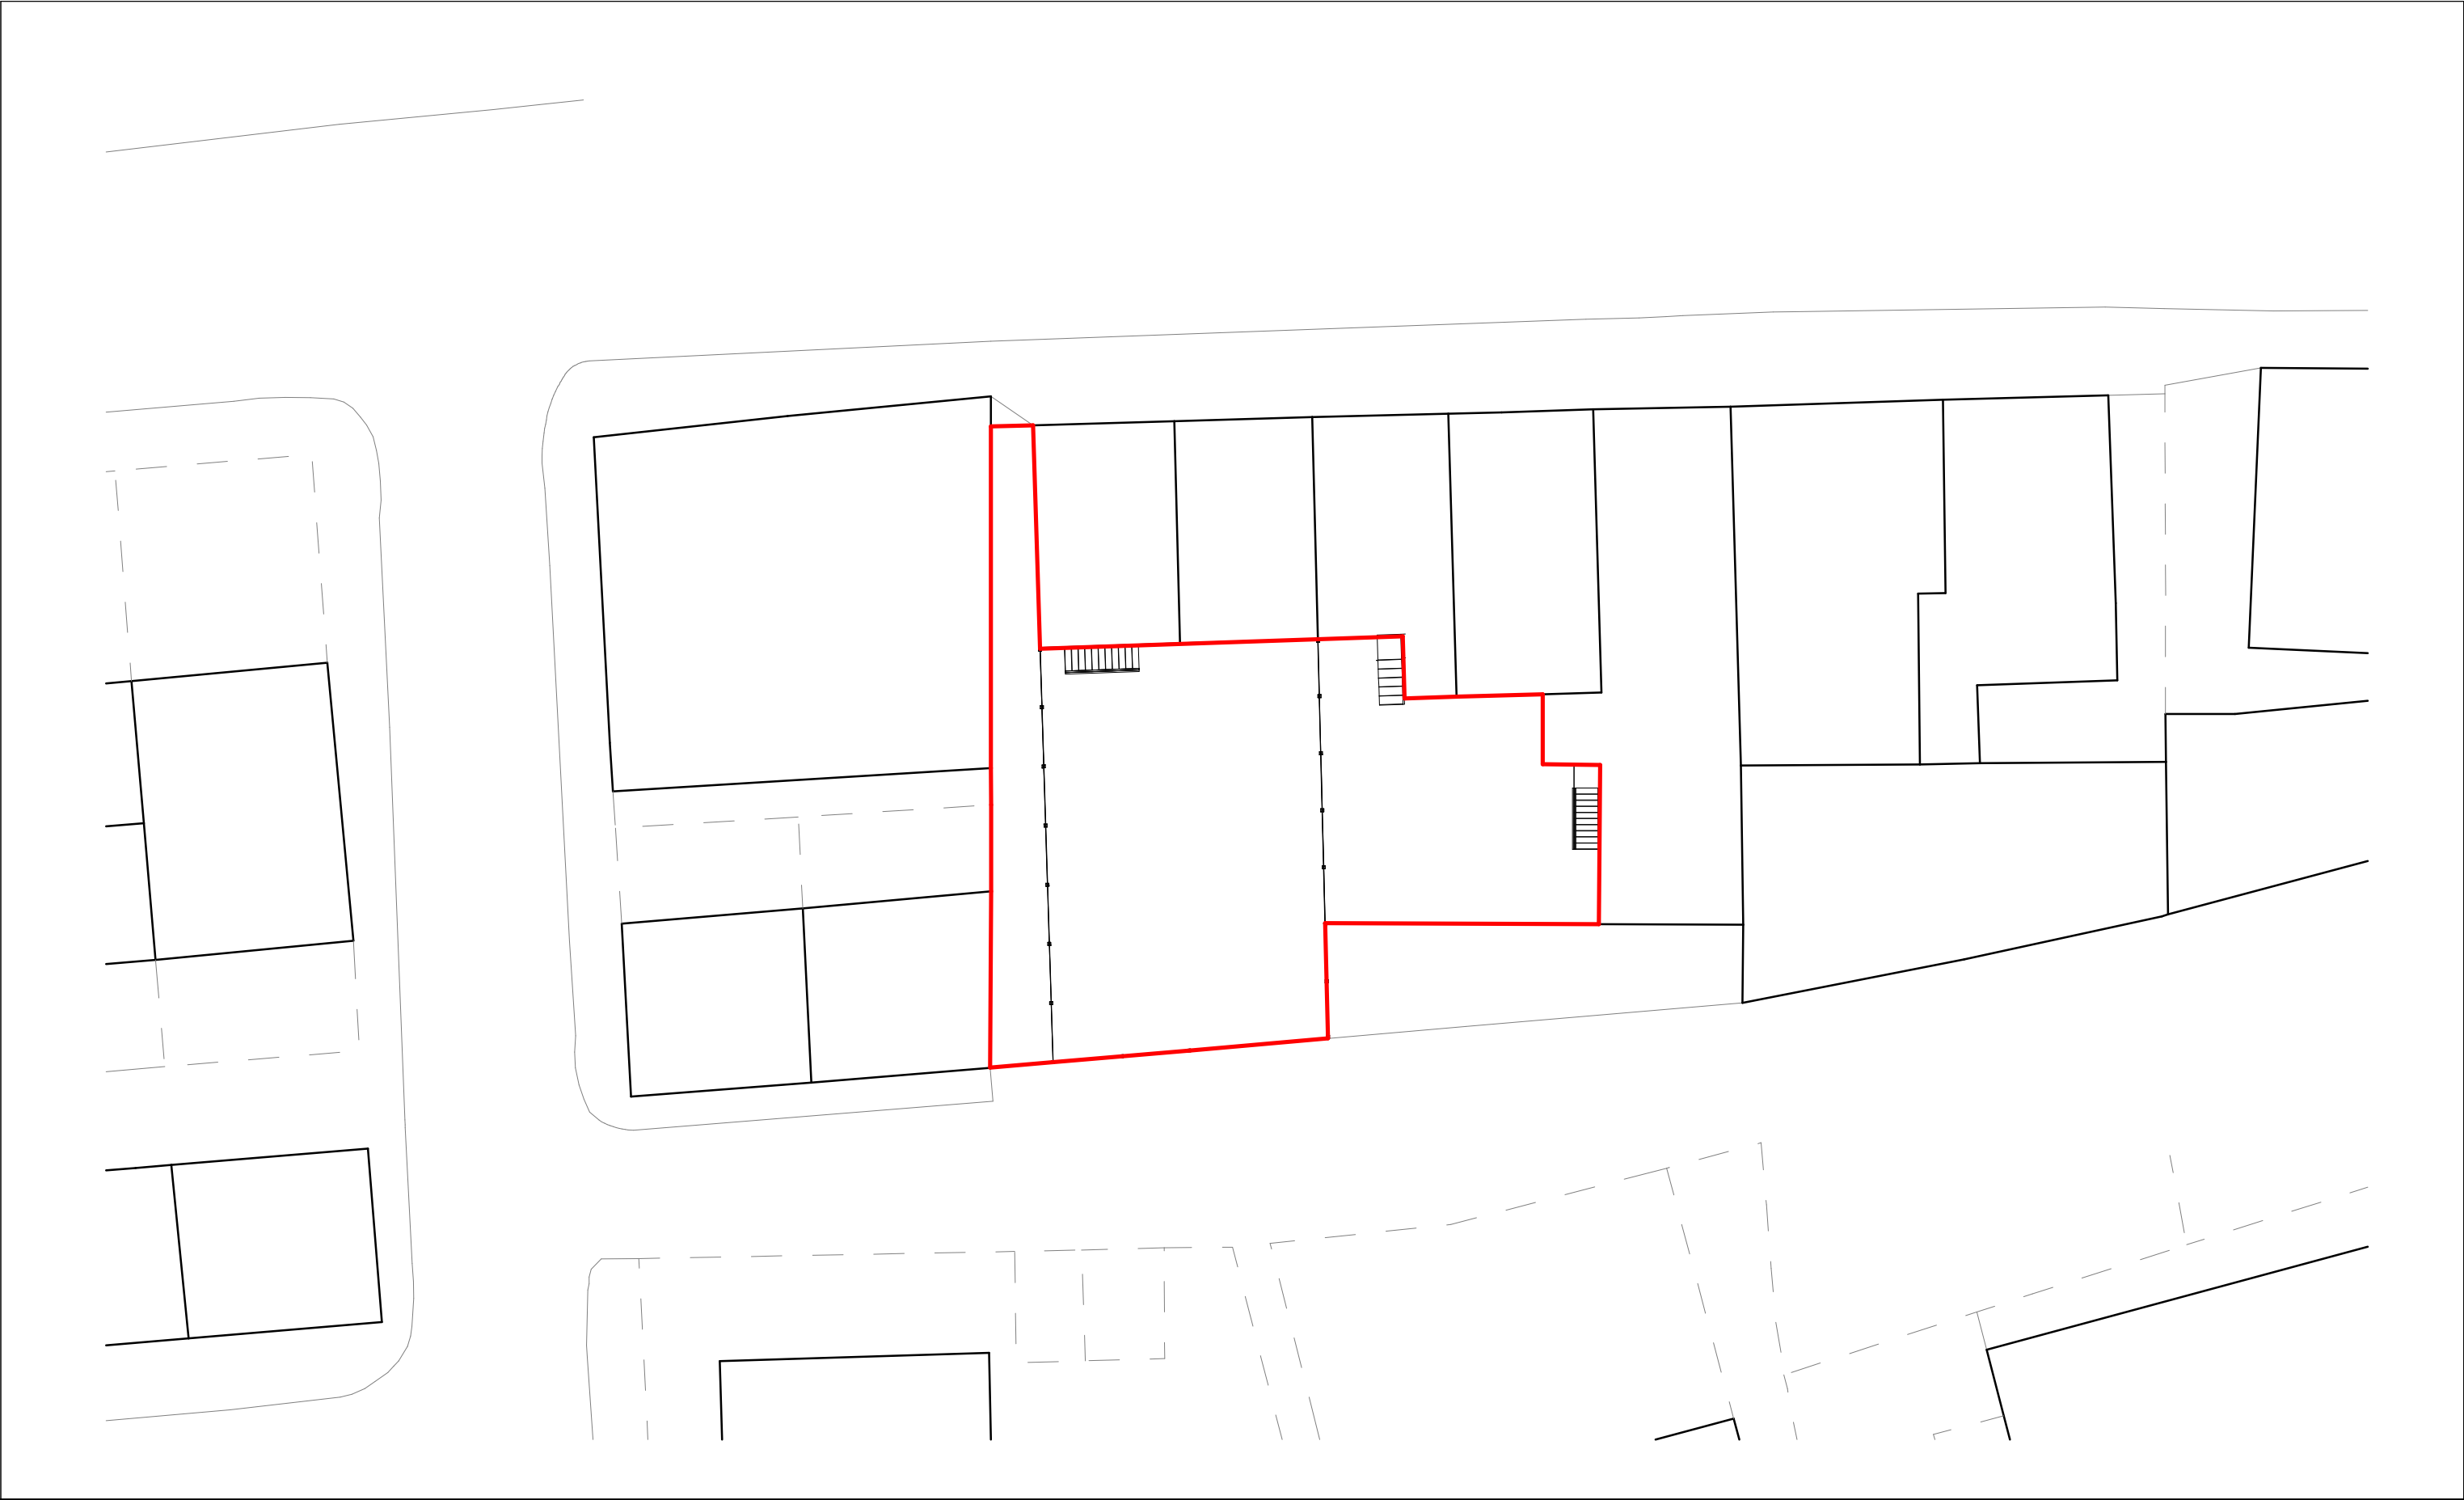

CLIENT:

Osaze Ehizojie

© Copyright Diogel Architecture. All dimensions to be checked and verified on site. This drawing is to be read in conjunction with all other relevant drawings and specifications. Any discrepancies in the drawings are to be reported immediately to Diogel Architecture. This drawing is not to be used for construction or sales purposes unless marked 'issued for construction'.

Dimensions and area schedules are subject to change.

DIOGEL

Your Home, Your Safe Place, Your World

adam@diogelarchitecture.co.uk / +44 (0)1248 800 321

REV	DESCRIPTION	DATE

Replacement of Existing Fencing

Land to the North of Queens Road, OL15 8AB

Site Layout - Existing

SCALE: 1 : 200

DRAWN: AM

REVISION

JOB / DRAWING No.

1264-01-02-01



CLIENT:

Osaze Ehizojie

© Copyright Diogel Architecture. All dimensions to be checked and verified on site. This drawing is to be read in conjunction with all other relevant drawings and specifications. Any discrepancies in the drawings are to be reported immediately to Diogel Architecture. This drawing is not to be used for construction or sales purposes unless marked 'issued for construction'.

Dimensions and area schedules are subject to change.

DIOGEL

Your Home, Your Safe Place, Your World

adam@diogelarchitecture.co.uk / +44 (0)1248 800 321

REV	DESCRIPTION	DATE
A	Layout amendment	15/08/2024

Replacement of Existing Fencing

Land to the North of Queens Road, OL15 8AB

Site Layout - Proposed

SCALE: 1 : 200


DRAWN: AM,MP

JOB / DRAWING No.

1264-01-02-02

REVISION

A

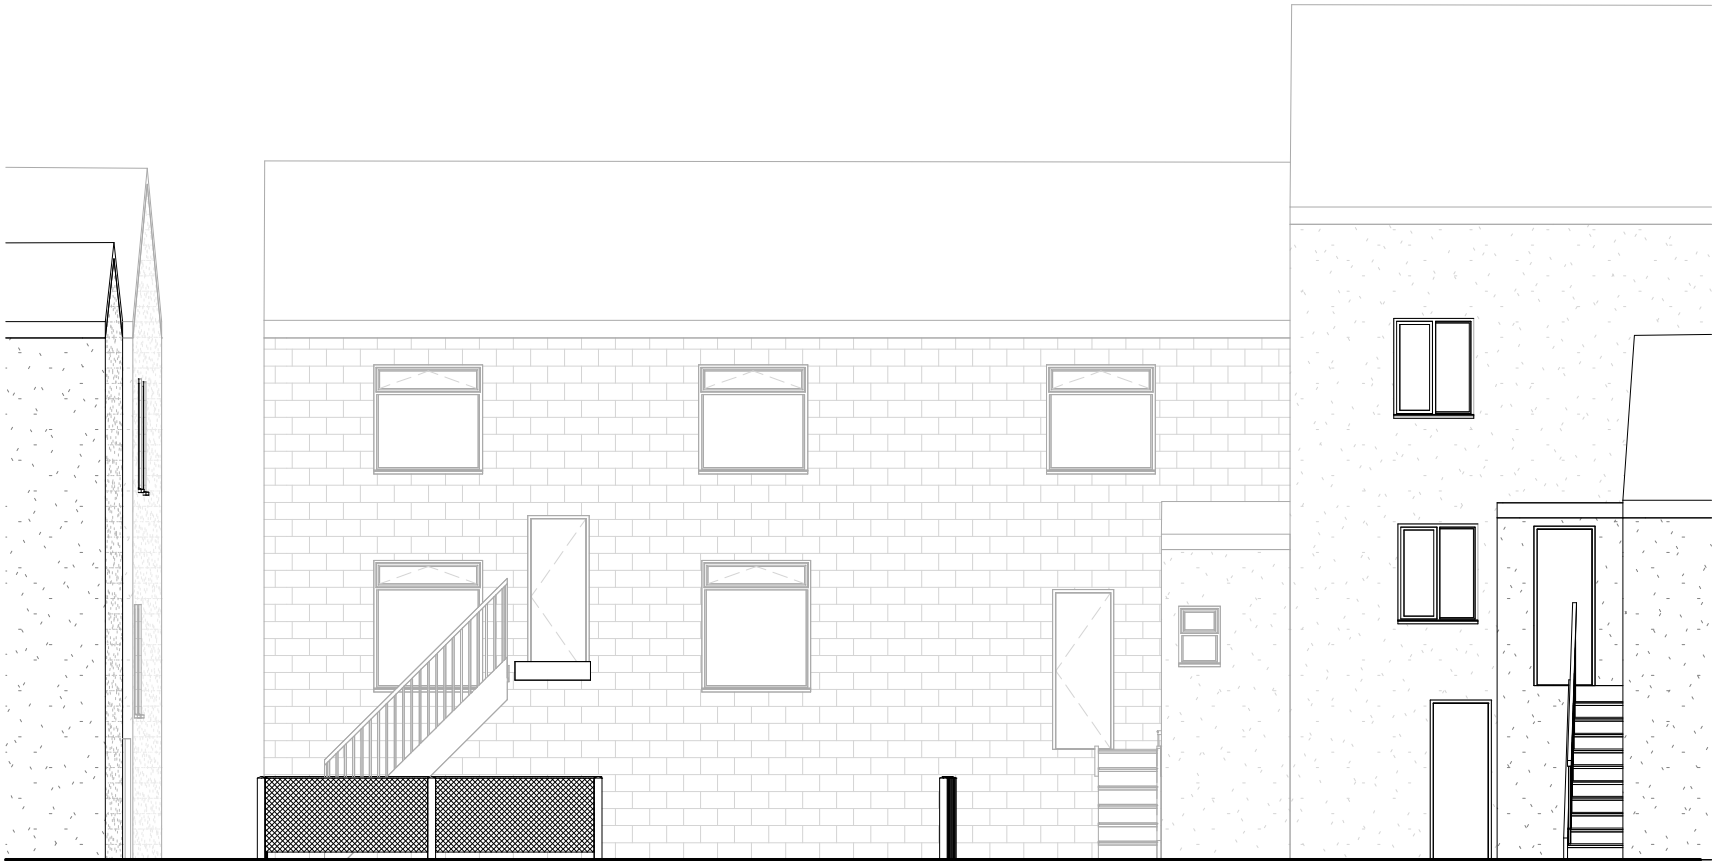

CLIENT:

Osaze Ehizojie

© Copyright Diogel Architecture. All dimensions to be checked and verified on site. This drawing is to be read in conjunction with all other relevant drawings and specifications. Any discrepancies in the drawings are to be reported immediately to Diogel Architecture. This drawing is not to be used for construction or sales purposes unless marked 'issued for construction'.

Dimensions and area schedules are subject to change.

DIOGEL

Your Home, Your Safe Place, Your World
adam@diogelarchitecture.co.uk / +44 (0)1248 800 321

REV	DESCRIPTION	DATE


Replacement of Existing Fencing
Land to the North of Queens Road, OL15 8AB
Rear Elevation - Existing

SCALE: 1 : 100

DRAWN: AM

JOB / DRAWING No.
1264-01-05-01

REVISION

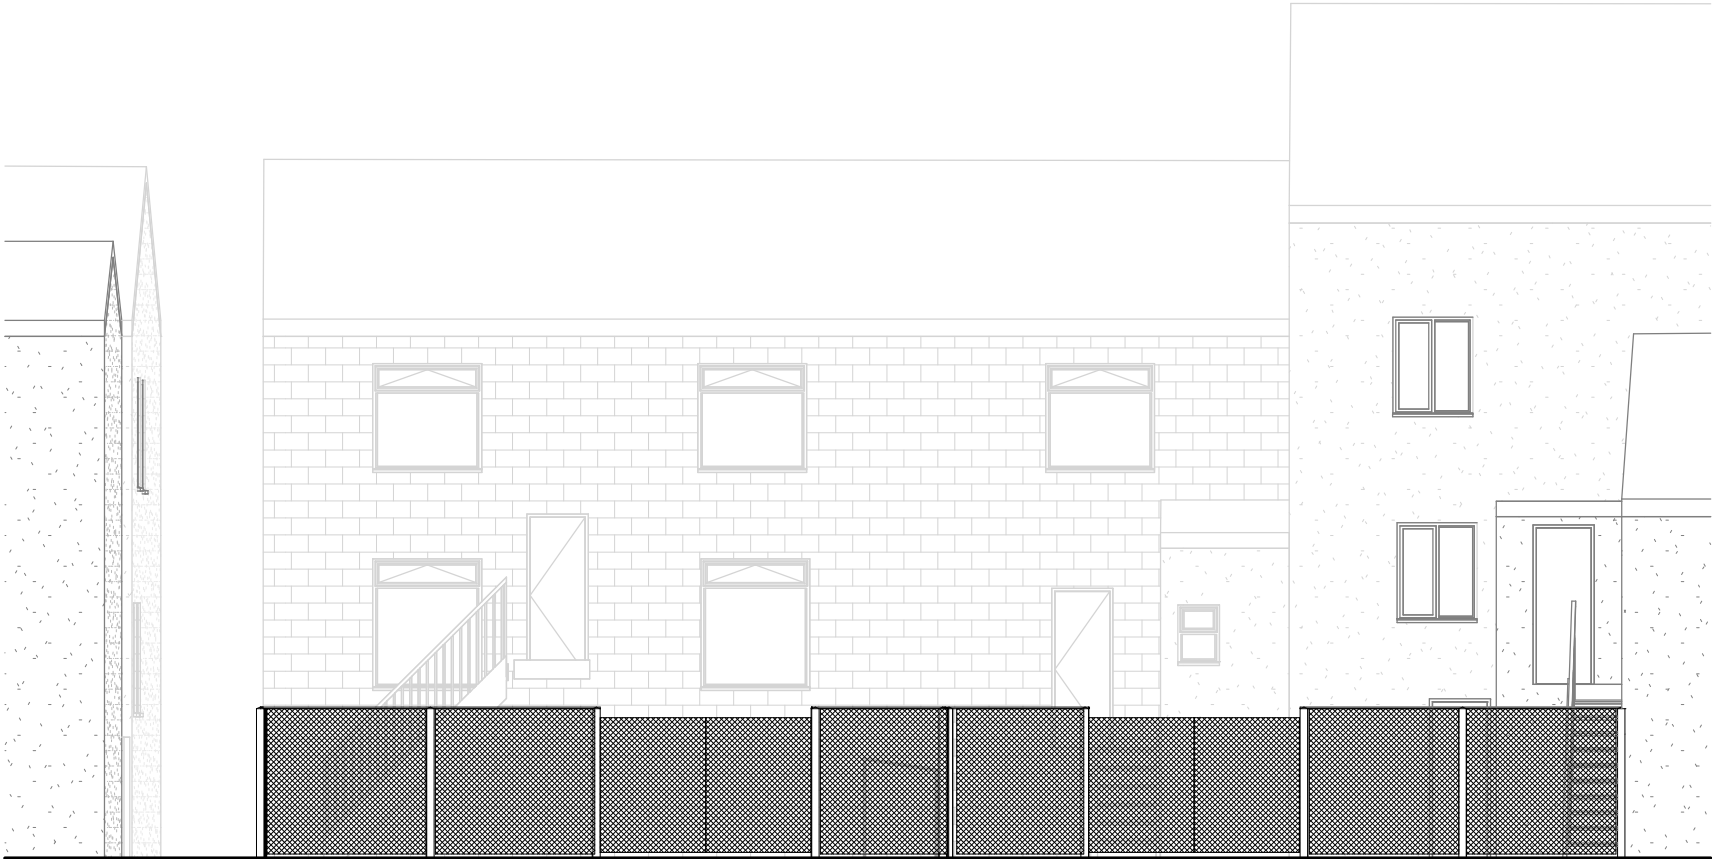

Existing fence to be replaced by 2m high with gates for access

CLIENT:

Osaze Ehizojie

© Copyright Diogel Architecture. All dimensions to be checked and verified on site. This drawing is to be read in conjunction with all other relevant drawings and specifications. Any discrepancies in the drawings are to be reported immediately to Diogel Architecture. This drawing is not to be used for construction or sales purposes unless marked 'issued for construction'.

Dimensions and area schedules are subject to change.

DIOGEL

Your Home, Your Safe Place, Your World
adam@diogelarchitecture.co.uk / +44 (0)1248 800 321

REV	DESCRIPTION	DATE
A	Layout amendment	15/08/2024

Replacement of Existing Fencing
Land to the North of Queens Road, OL15 8AB
Rear Elevation - Proposed

REVISION

A

SCALE: 1 : 100

DRAWN: AM,MP

JOB / DRAWING No.

1264-01-05-02