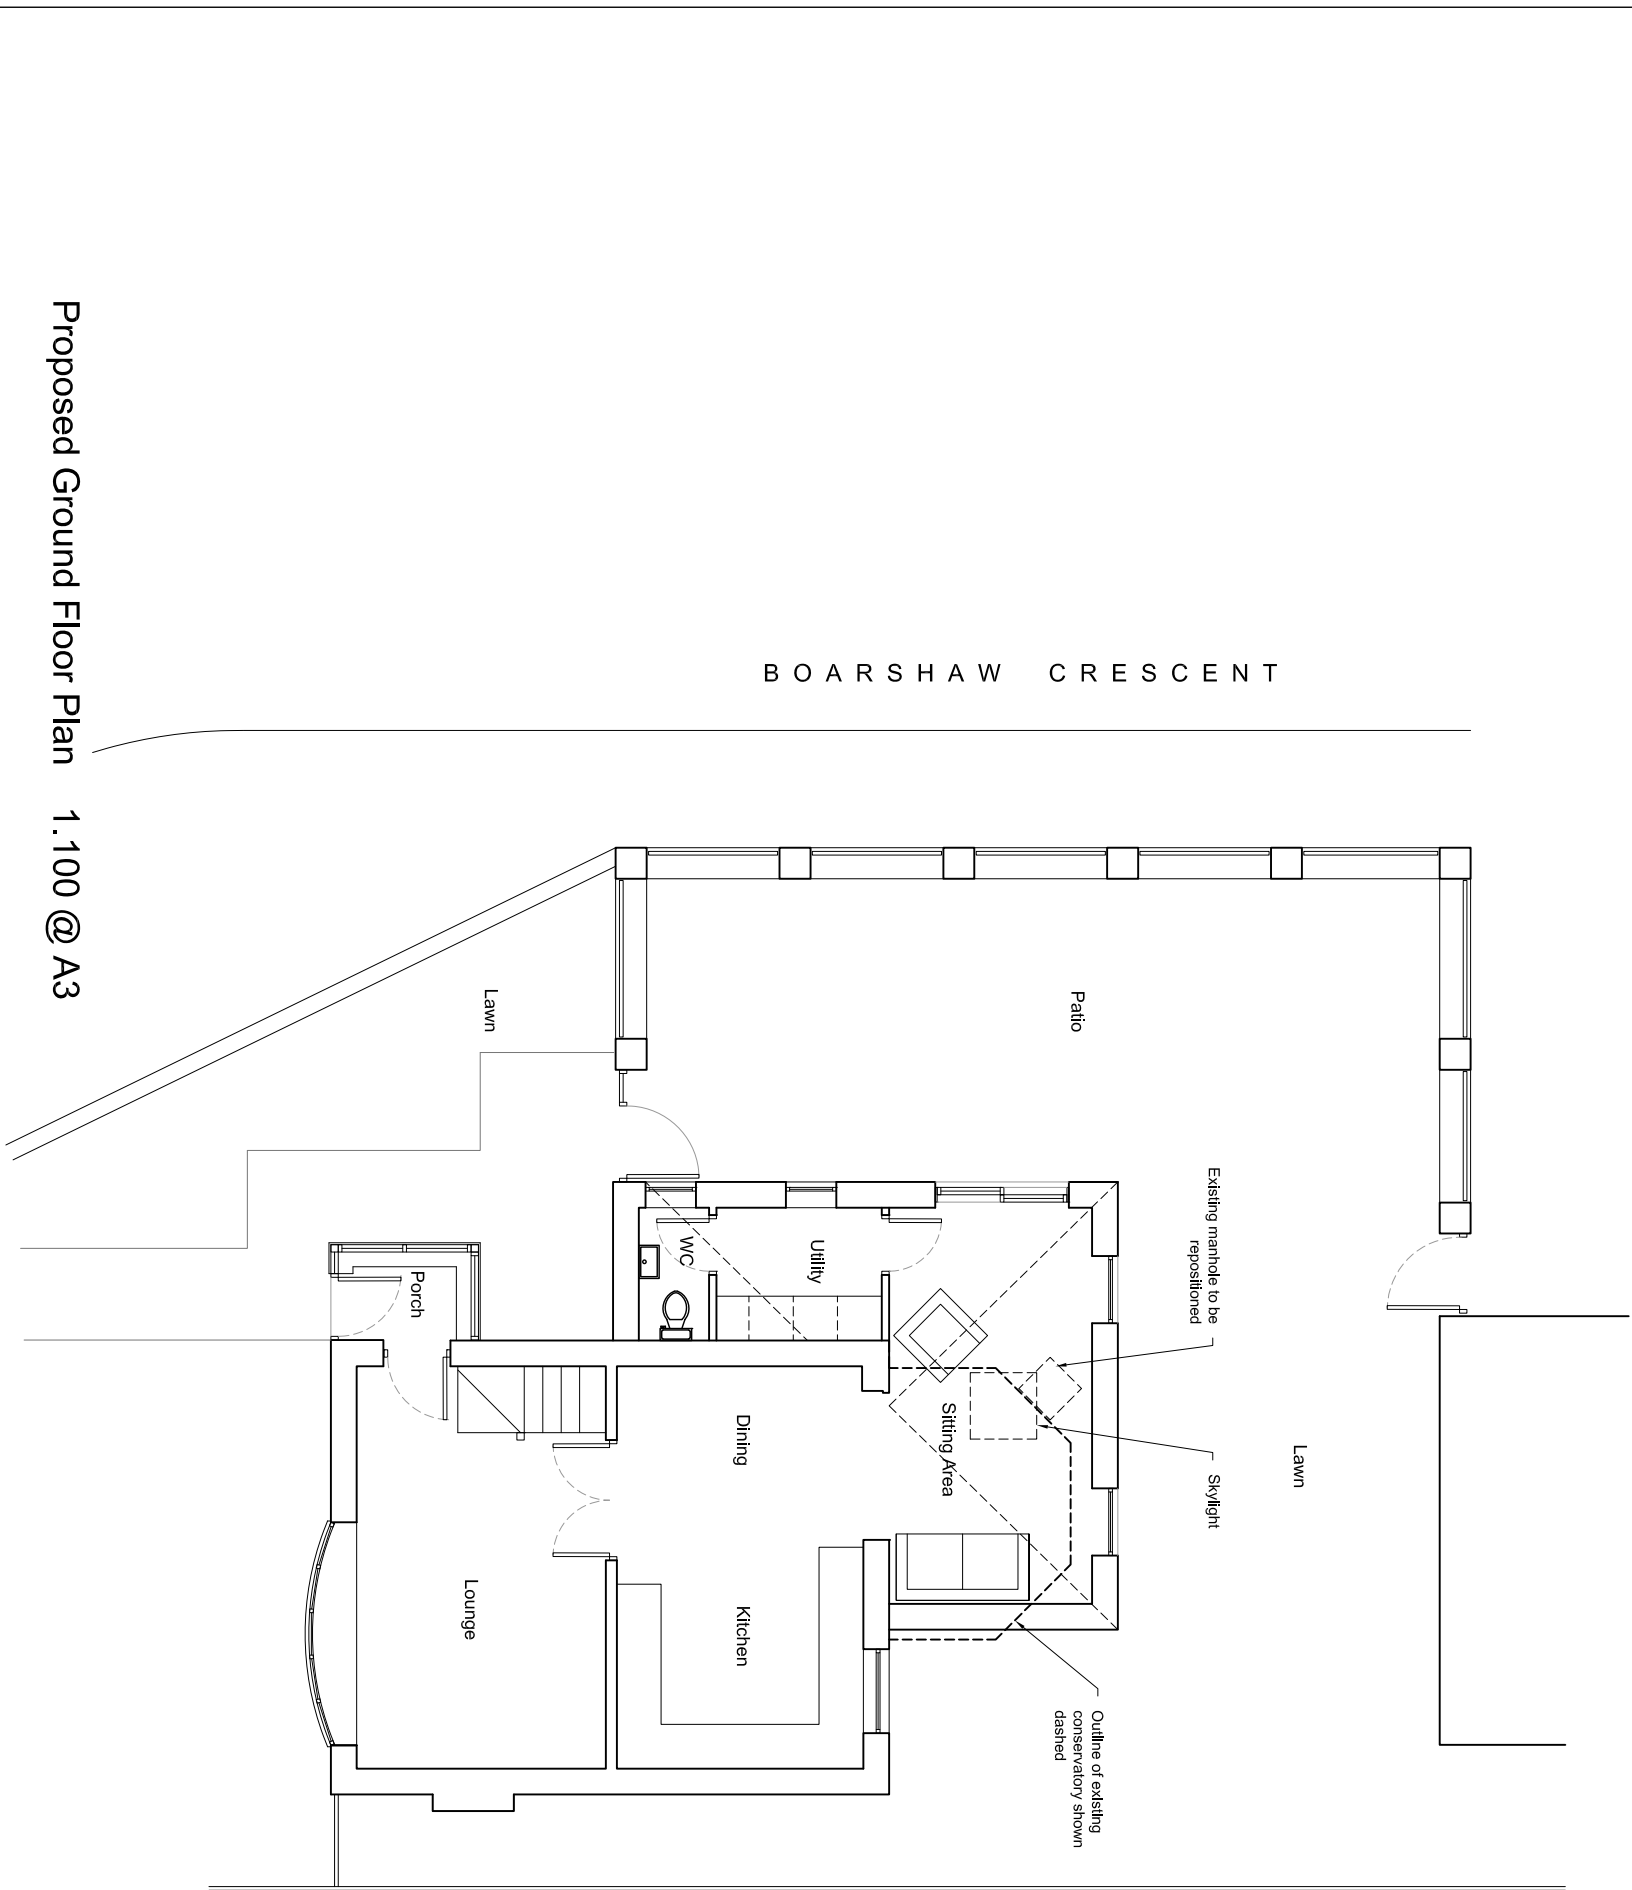


CLIENT				
Mrs S				
PROJECT				
375 Boarshaw Road, Middleton, M24 2PN				
DRAWING TITLE				
Proposed Ground Floor Plan with garden				
SCALE				
1:100 @ A3	DATE OF DESIGN	31.07.23	PROJECT No	520
			DRAWING No	AP007
				REVISION
				B