




Key Plan :

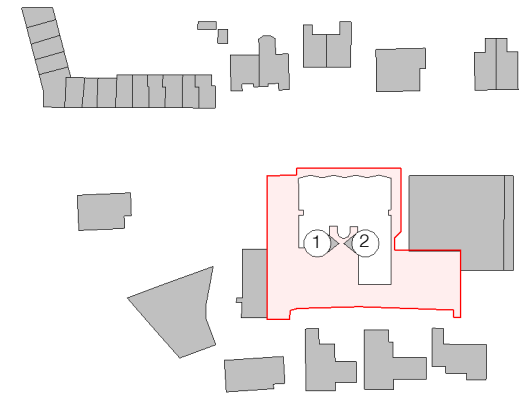

- Key
- 1 Red Brick
 - 2 Dark Grey Roof Slate
 - 3 Grey Fixed Window
 - 4 Red Metal Downpipe
 - 5 Grey Casement Window
 - 6 Grey Window with Solid Panel
 - 7 Red Metal Mesh on steelframe structure to staircase
 - 8 Perforated Metal Mesh
 - 9 Grey Brick
 - 10 Bronze Casement Window
 - 11 Red Metal Feature Fence
 - 12 Timber Fence

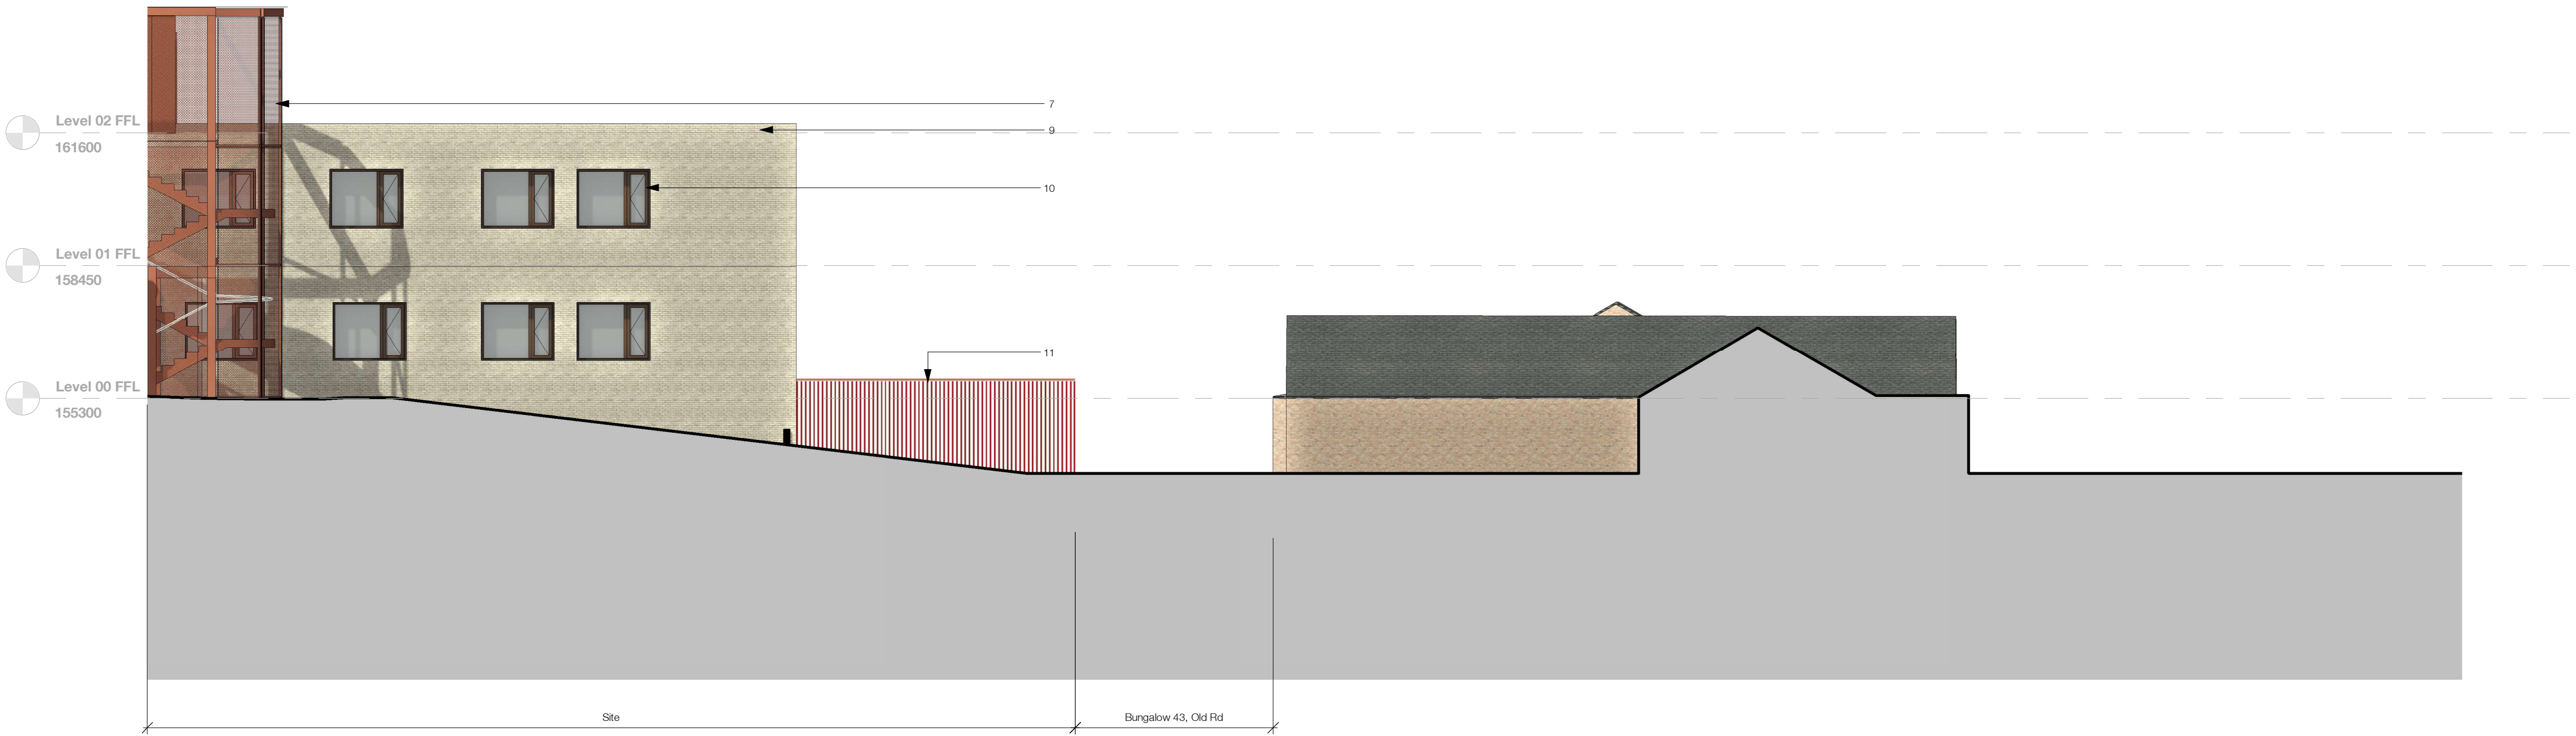

1 Proposed West Elevation 2
1:100

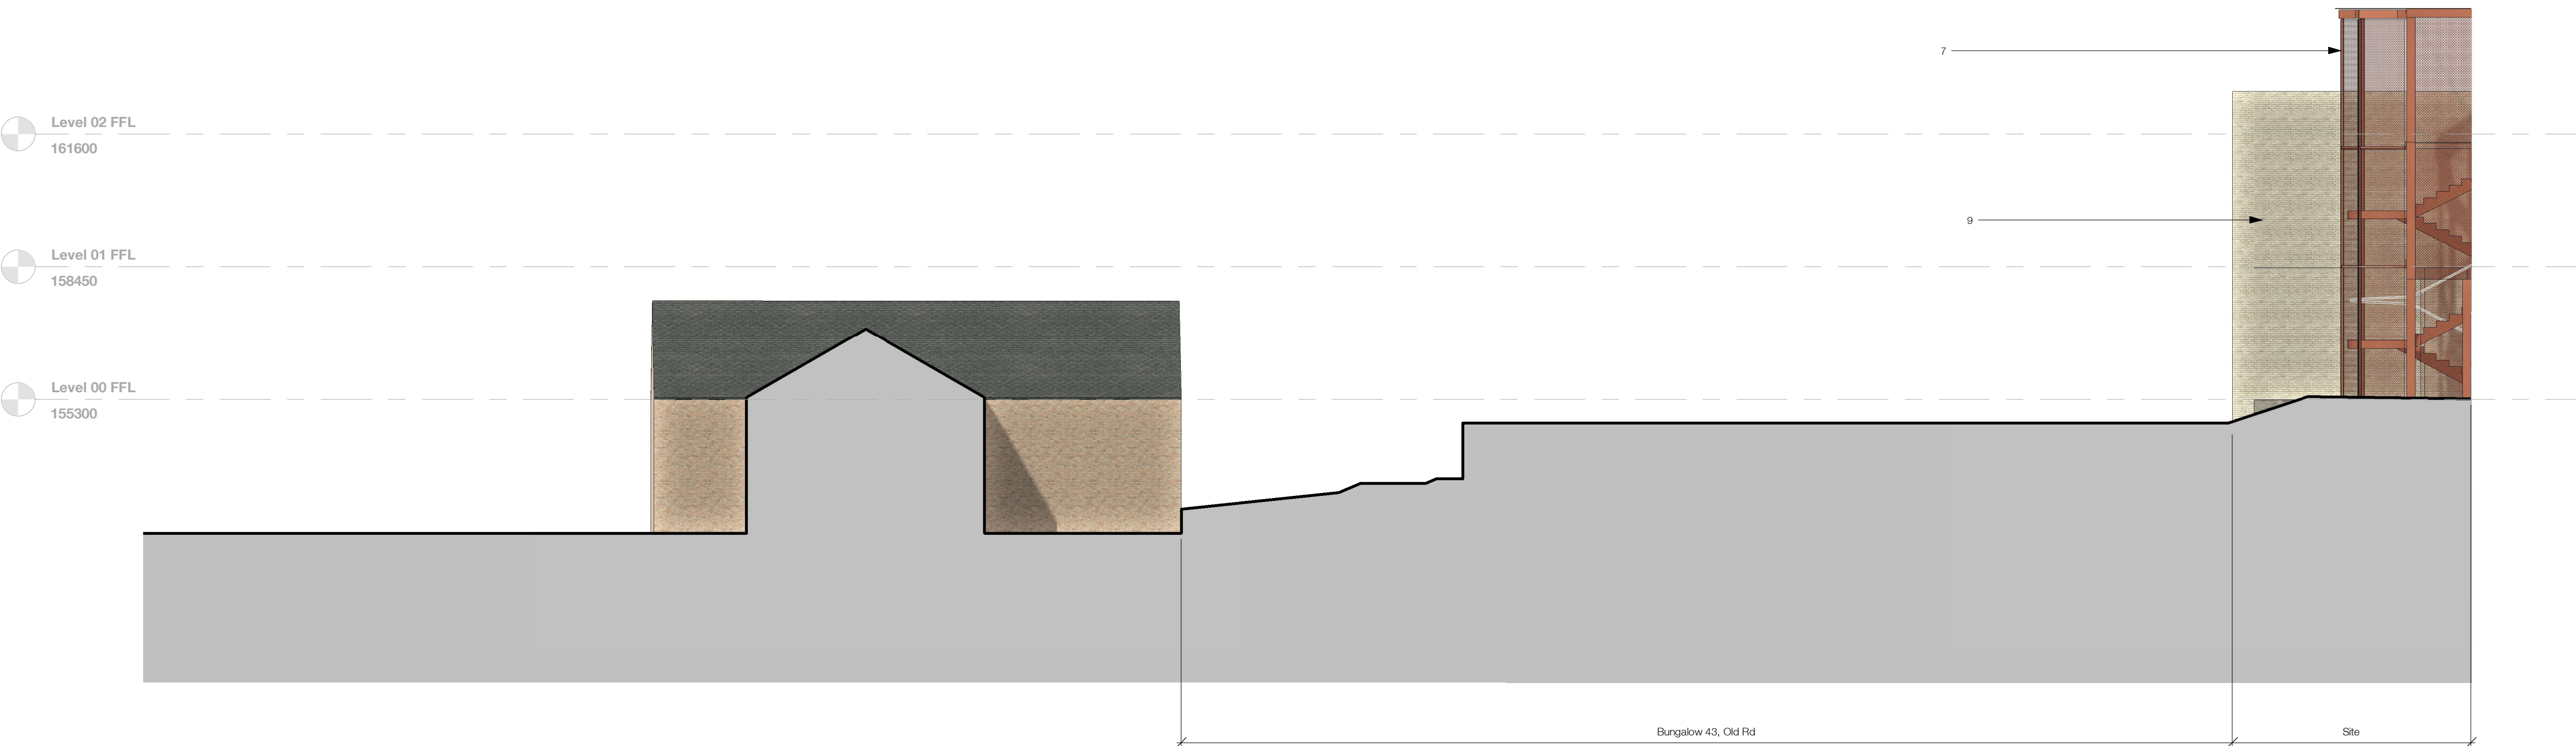

2 Proposed East Elevation 2
1:100

P1 Drawing Updated based on planning comments DPA FTA 26/10/23

Rev	Description	Drawn	Checked	Date
-----	-------------	-------	---------	------

Suitability Information

Project PossAbilities
Vuerdle Street
Halifax Road, Rochdale, OL12 9QD

Drawing Proposed GA Elevations

Drawing Number	Project ID	Originator	Zone	Level	Type	Role	Number
POSWD	- RYD	- ZZ	- ZZ	- DR	- A	-	3603
Project Number	Scale at A1	Status	Revision				
10745-01	As Indicated	S2	P1				