




1 Proposed South West Elevation
Scale: 1:50



1 Existing South West Elevation
Scale: 1:50



2 Proposed North West Elevation
Scale: 1:50

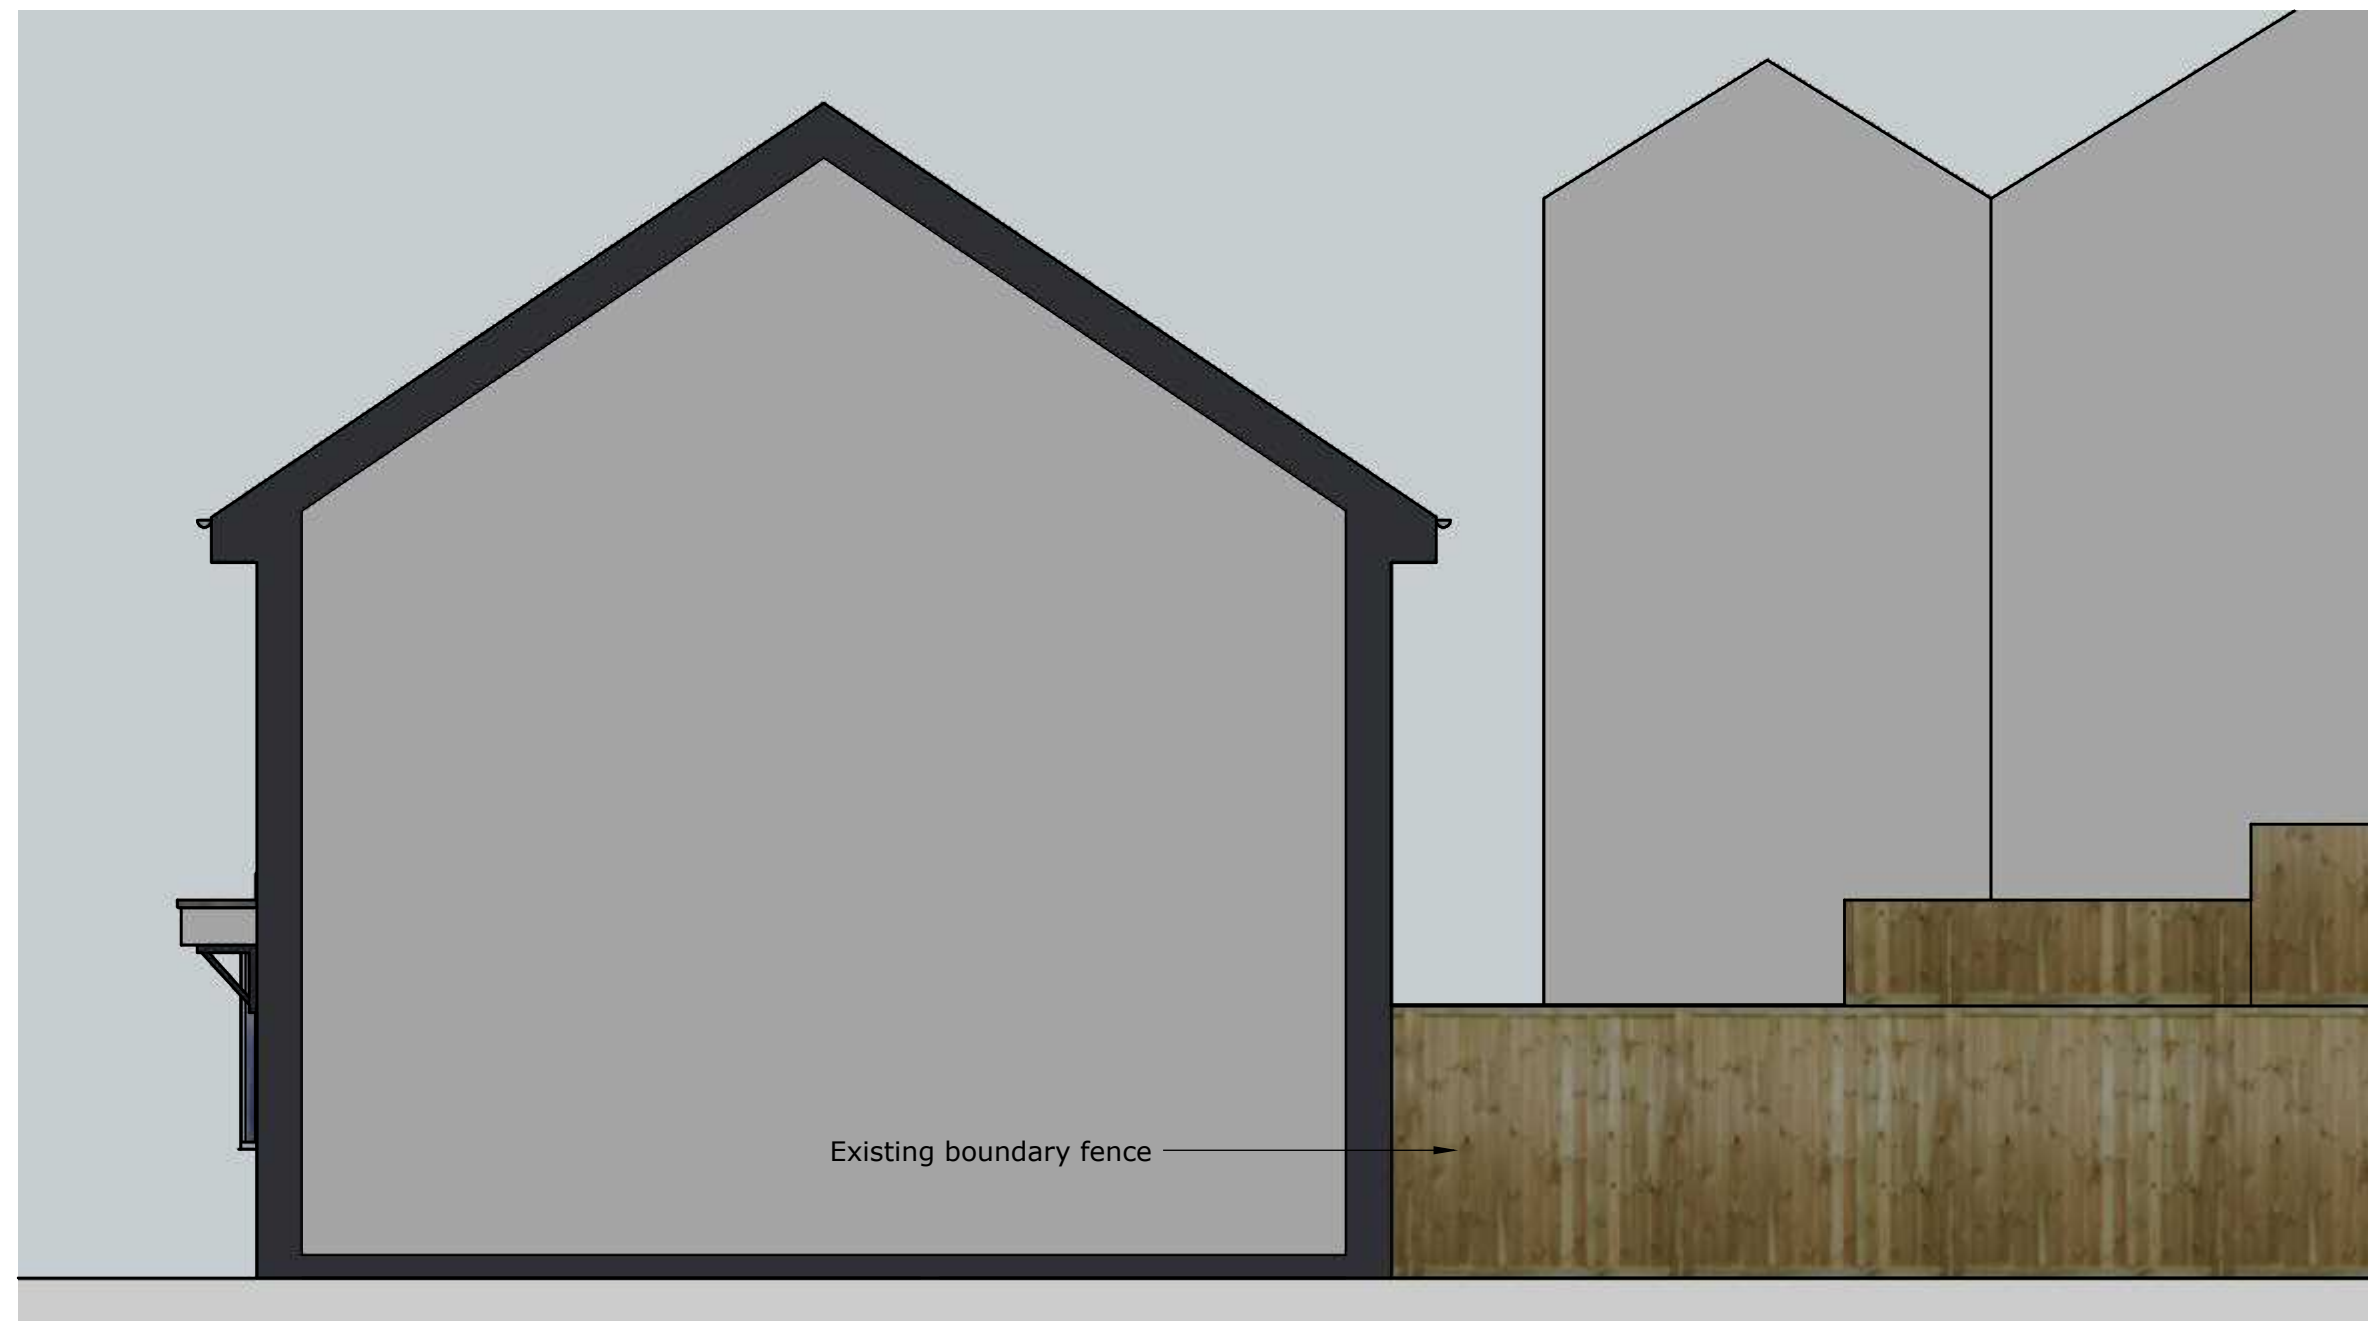

2 Existing North West Elevation
Scale: 1:50



2 Proposed South East Elevation
Scale: 1:50



2 Existing South East Elevation
Scale: 1:50

Rev C: 08/08/24: First floor width increased by 300mm
Rev B: 16/04/24: Scale altered to 1:50 & boundary fence line altered
Rev A: 03/03/24: Window added to the side elevation En-suite

revision

drawing status **PLANNING**

client
Mr & Mrs Dowling
19 Shaddock Ave
Norden,
OL12 7QA

cda
concept design architects ltd

5 Sandby Close, Britannia, Bacup, Lancashire, OL13 9TP
T: +44(0)1706 419144 M: 07739030135
E: mail@conceptdesignarchitects.co.uk

project
Proposed House Alterations & Extension

drawing title
Existing & Proposed Elevations

230108/A1/3.000C
drawing number

date DEC 2023
scale 1:50
drawn MH
checked