



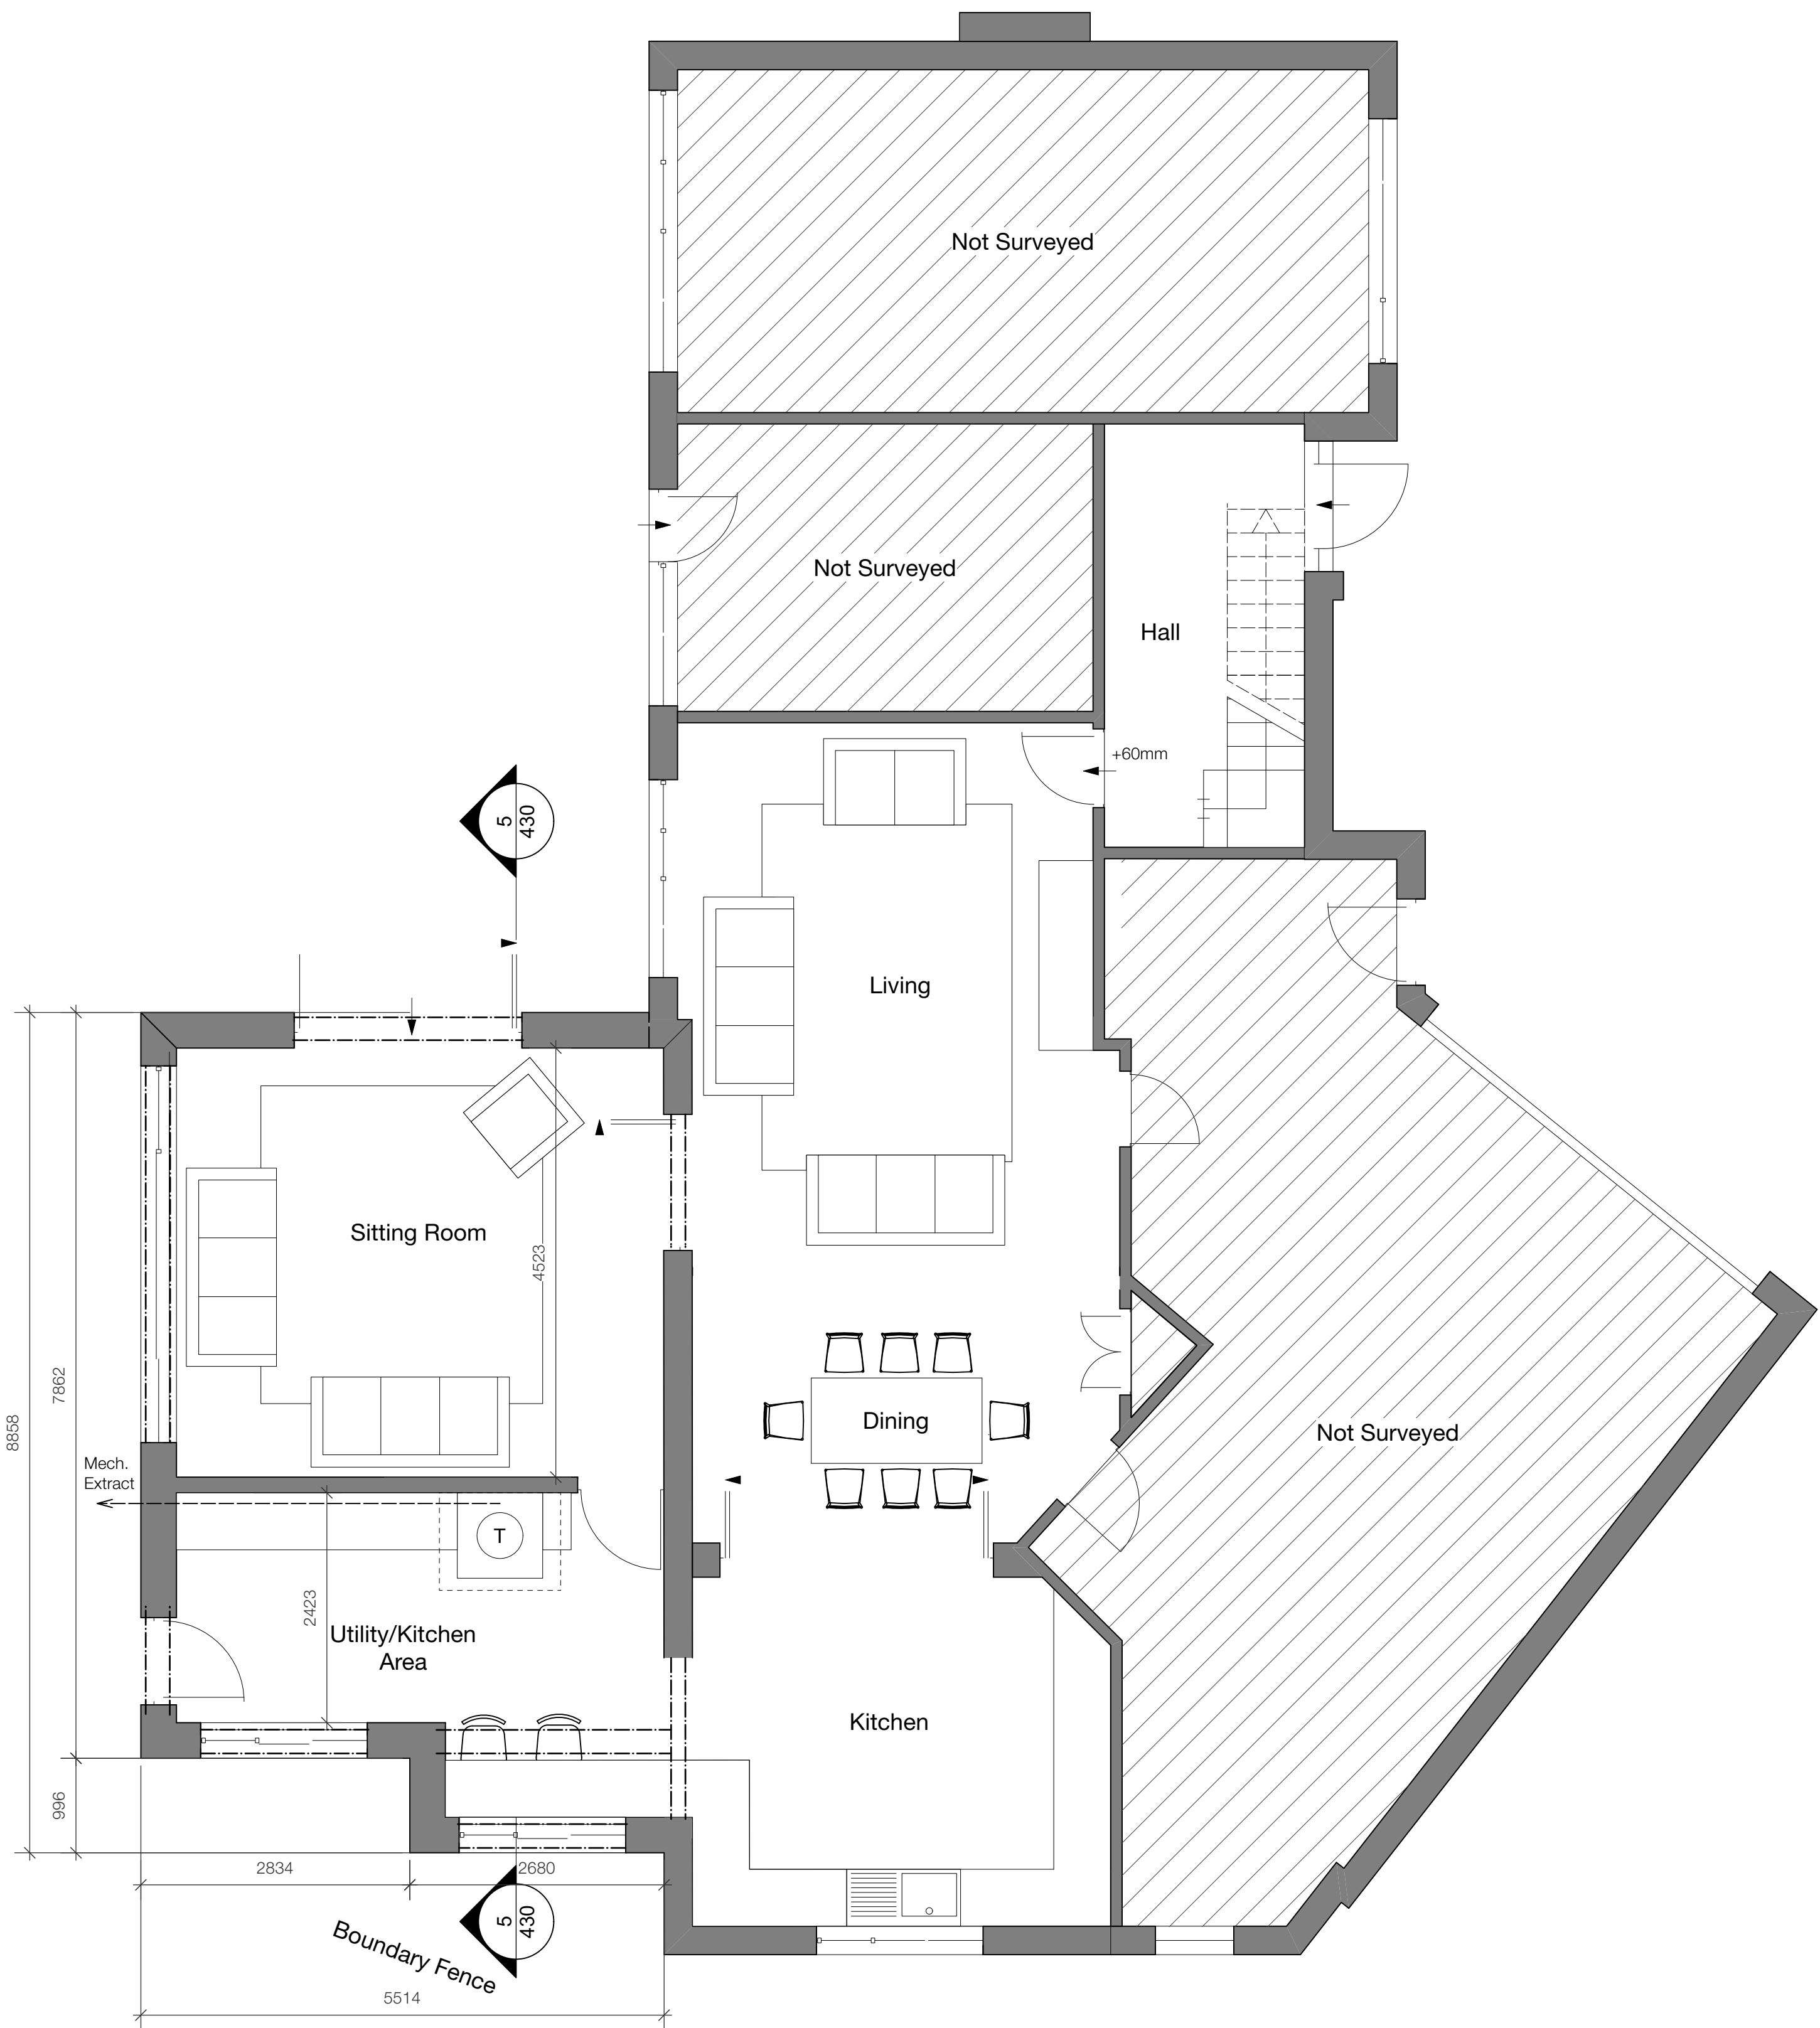

Ground Floor Plan (GF)
Scale: 1:50

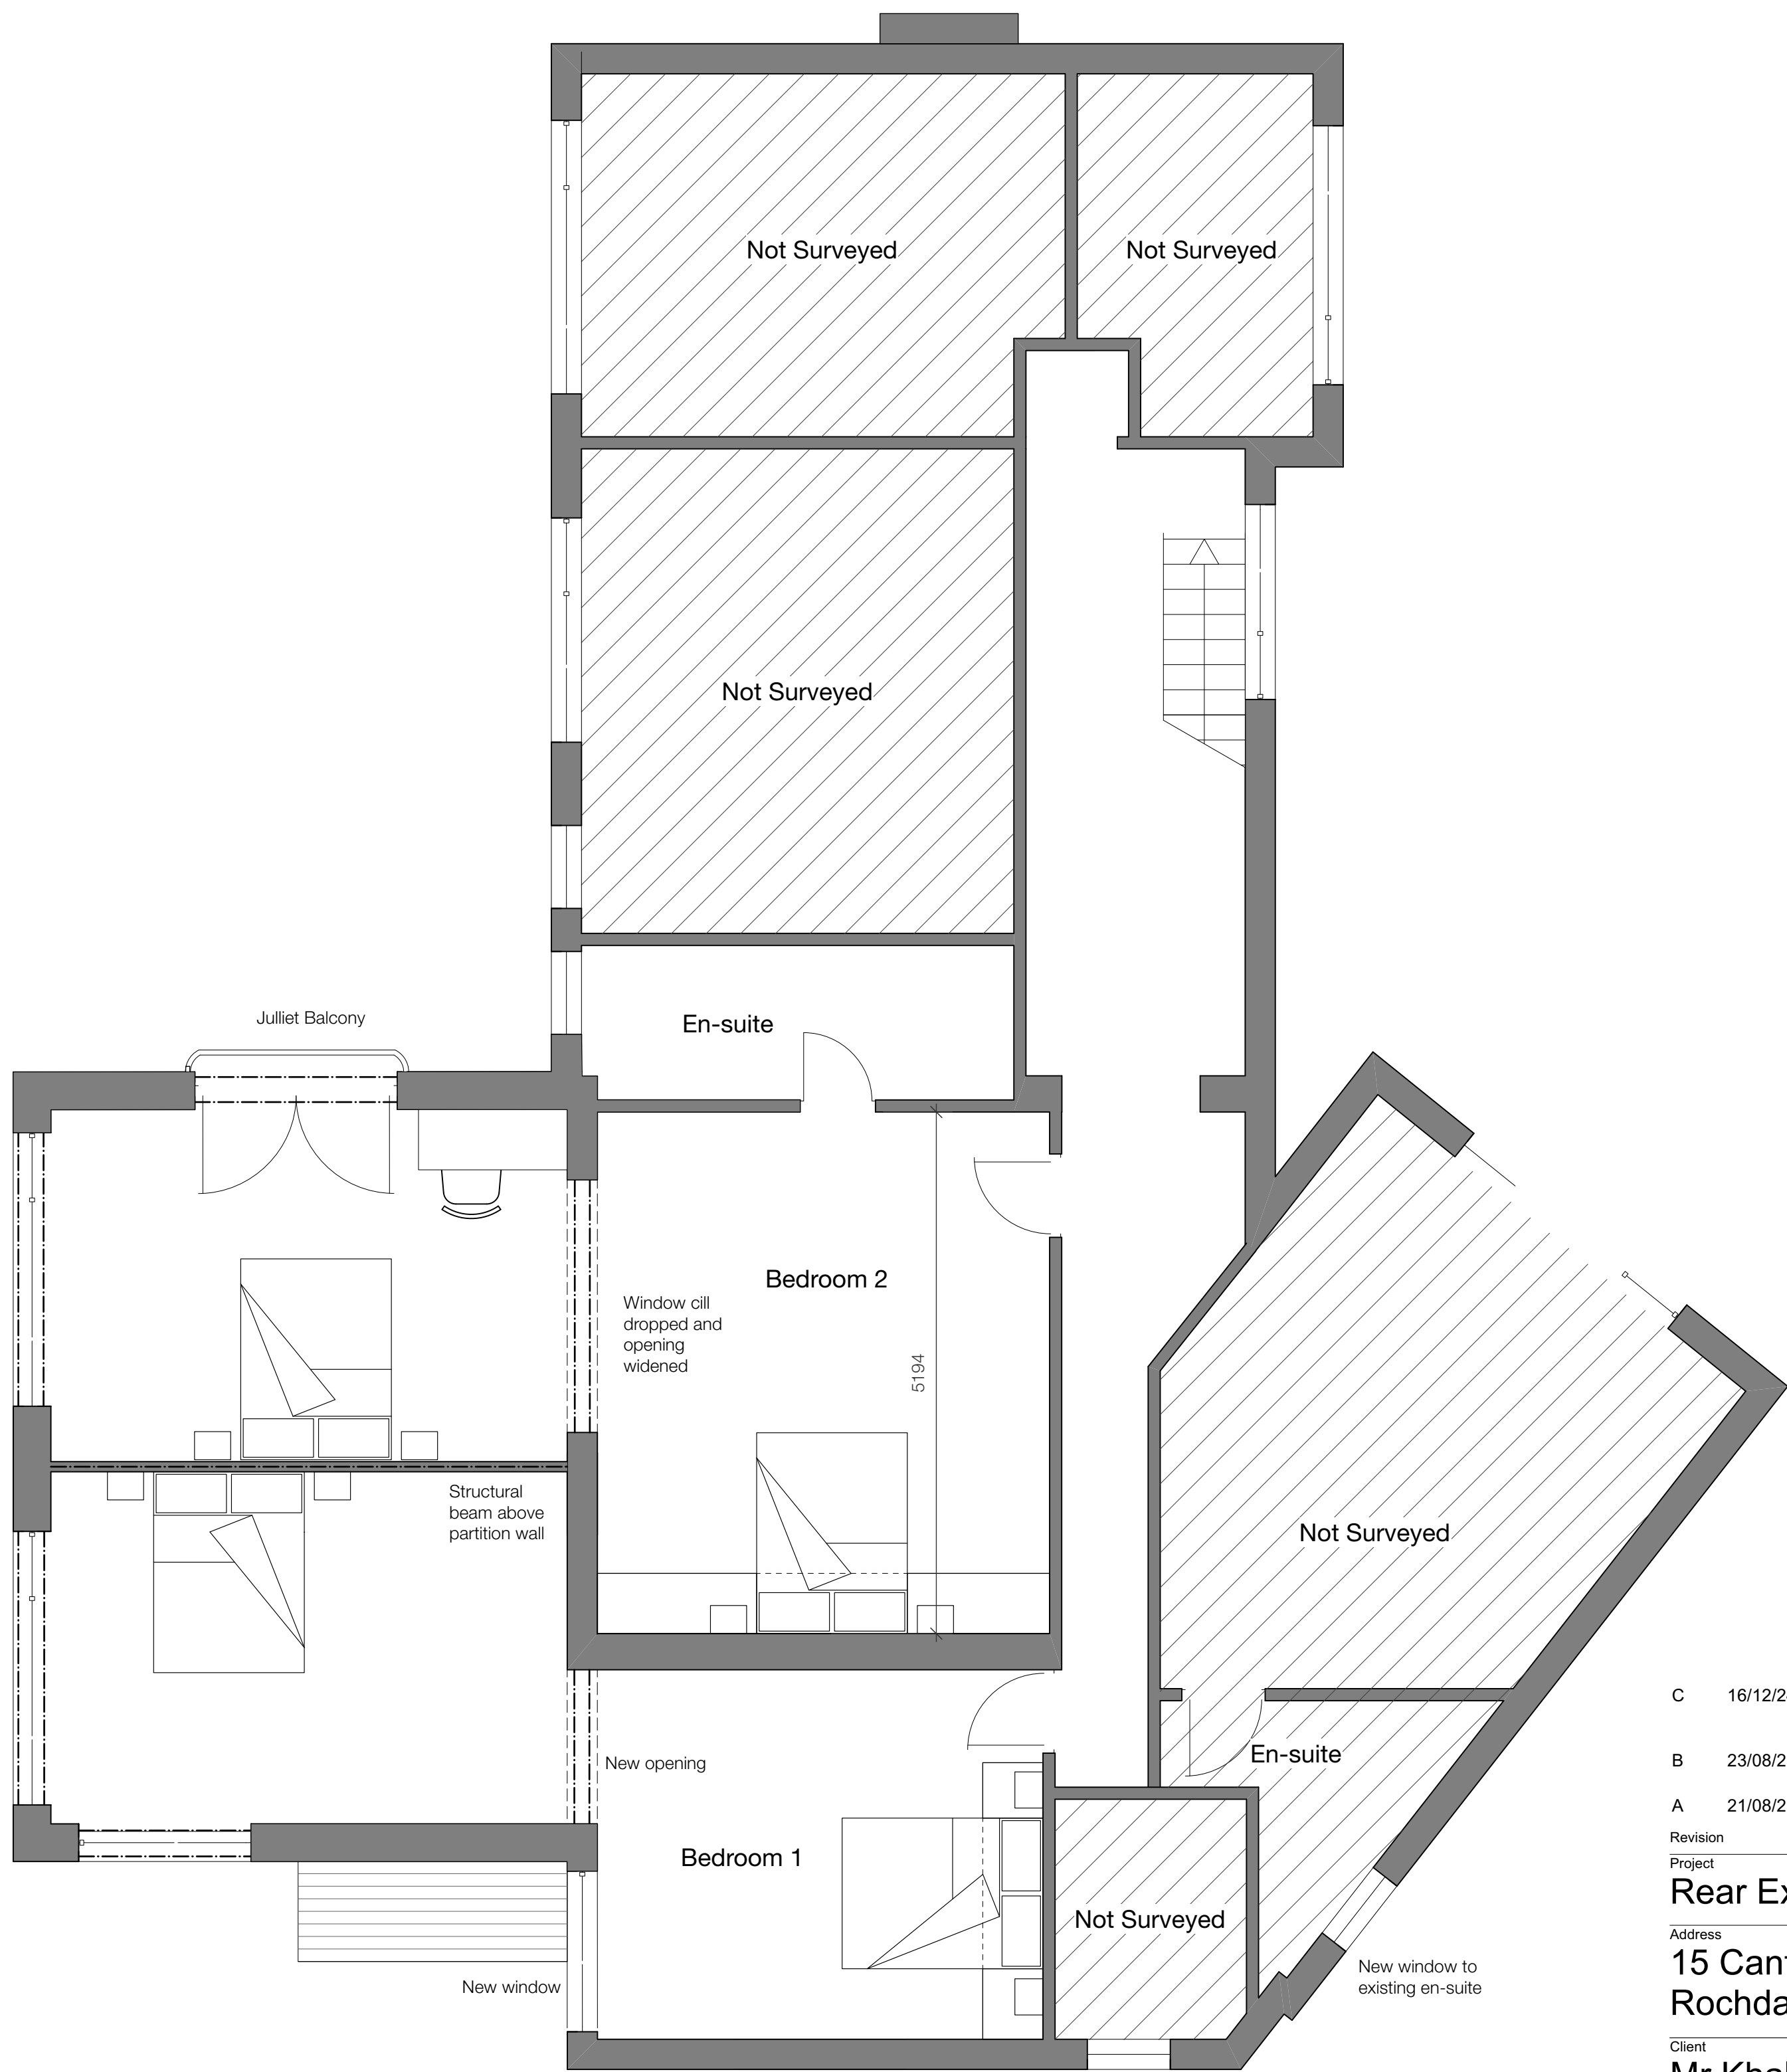

First Floor Plan (FF)
Scale: 1:50

C	16/12/24		Amendments to rear elevation ground floor windows following client comments.
B	23/08/23	LA	Amendments following Planning Officer comments.
A	21/08/23	LA	Amendments following Planning Officer comments.

Project
Rear Extension

Address
15 Canterbury Close,
Rochdale, OL11 5LZ

Client
Mr Khalid

Drawing
Proposed Plans



www.storah.com	mail@storah.com	01706 813214
Scale	Sheet Size	Date
1:50	ISO A1	May 23

Drawing Number
23-018-310 C

Note: Site boundary line taken from OS Plan. On-site measurement required prior to commencing work.

