


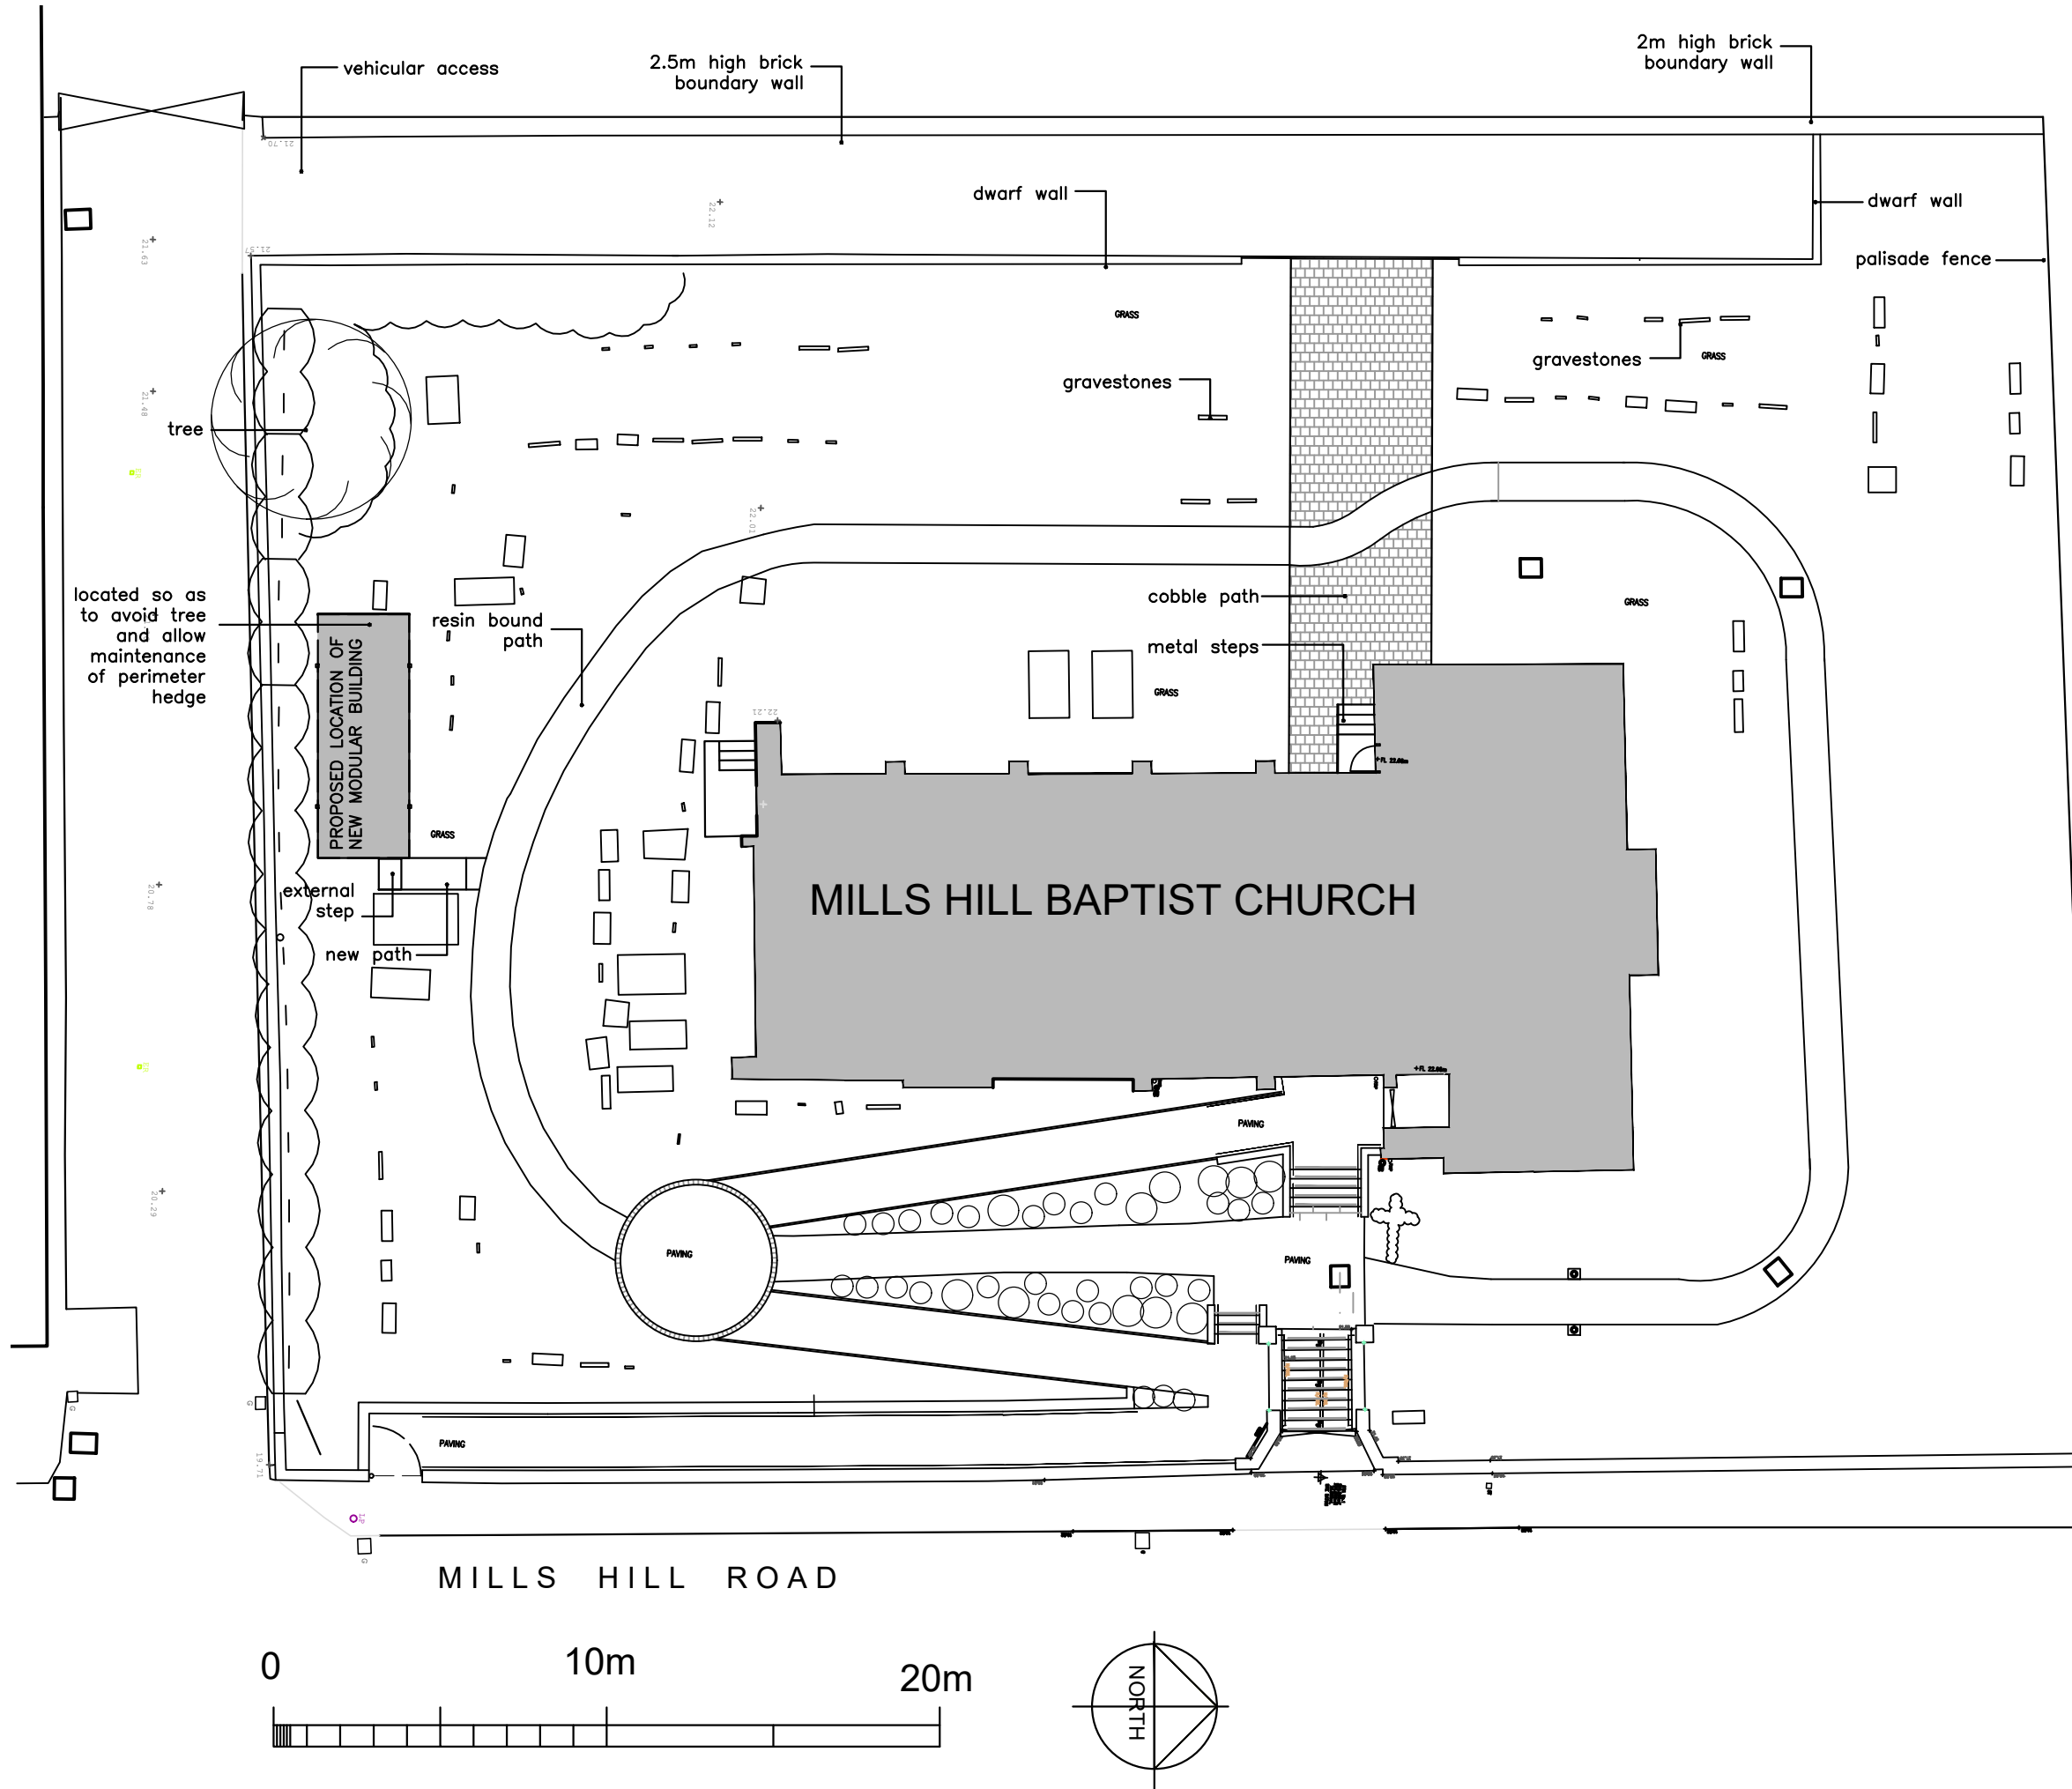

A RELOCATED POSITION DUE TO OWNERSHIP		28.12.24
revisions		
proposed site plan proposed childrens room mills hill baptist church		
date: sept 11	scale 1:200 @a3	
status: construction	dwg. d503/03 rev A	
DO NOT SCALE – IF DIMENSIONS ARE NOT GIVEN PLEASE ASK COPYRIGHTED TO ARCHITECTURAL DESIGNWORKS LTD		