



COPYRIGHT OF THIS DRAWING IS VESTED IN BM ARCHITECTURAL, AND IT MUST NOT BE COPIED OR REPRODUCED WITHOUT WRITTEN CONSENT. FIGURED DIMENSIONS ONLY ARE TO BE TAKEN FROM THIS DRAWING. DO NOT SCALE OFF THIS DRAWING. IF IN DOUBT ASK.
ALL CONTRACTORS MUST TEST THE SITE AND BE RESPONSIBLE FOR MAKING AND CHECKING ALL DIMENSIONS RELATIVE TO THEIR WORK.
BM ARCHITECTURAL ARE TO BE ADVISED OF ANY VARIATION BETWEEN DIMENSIONS AND SITE CONDITIONS.
ELECTRICITY DATA DRAWINGS ISSUED AS 'READ ONLY' AND SHOULD NOT BE MODIFIED FOR REASONING.
ALL DIMENSIONS AND LEVELS SHOULD BE READ ONLY FROM THESE VALUES STATED IN TEXT ON THE DRAWINGS.

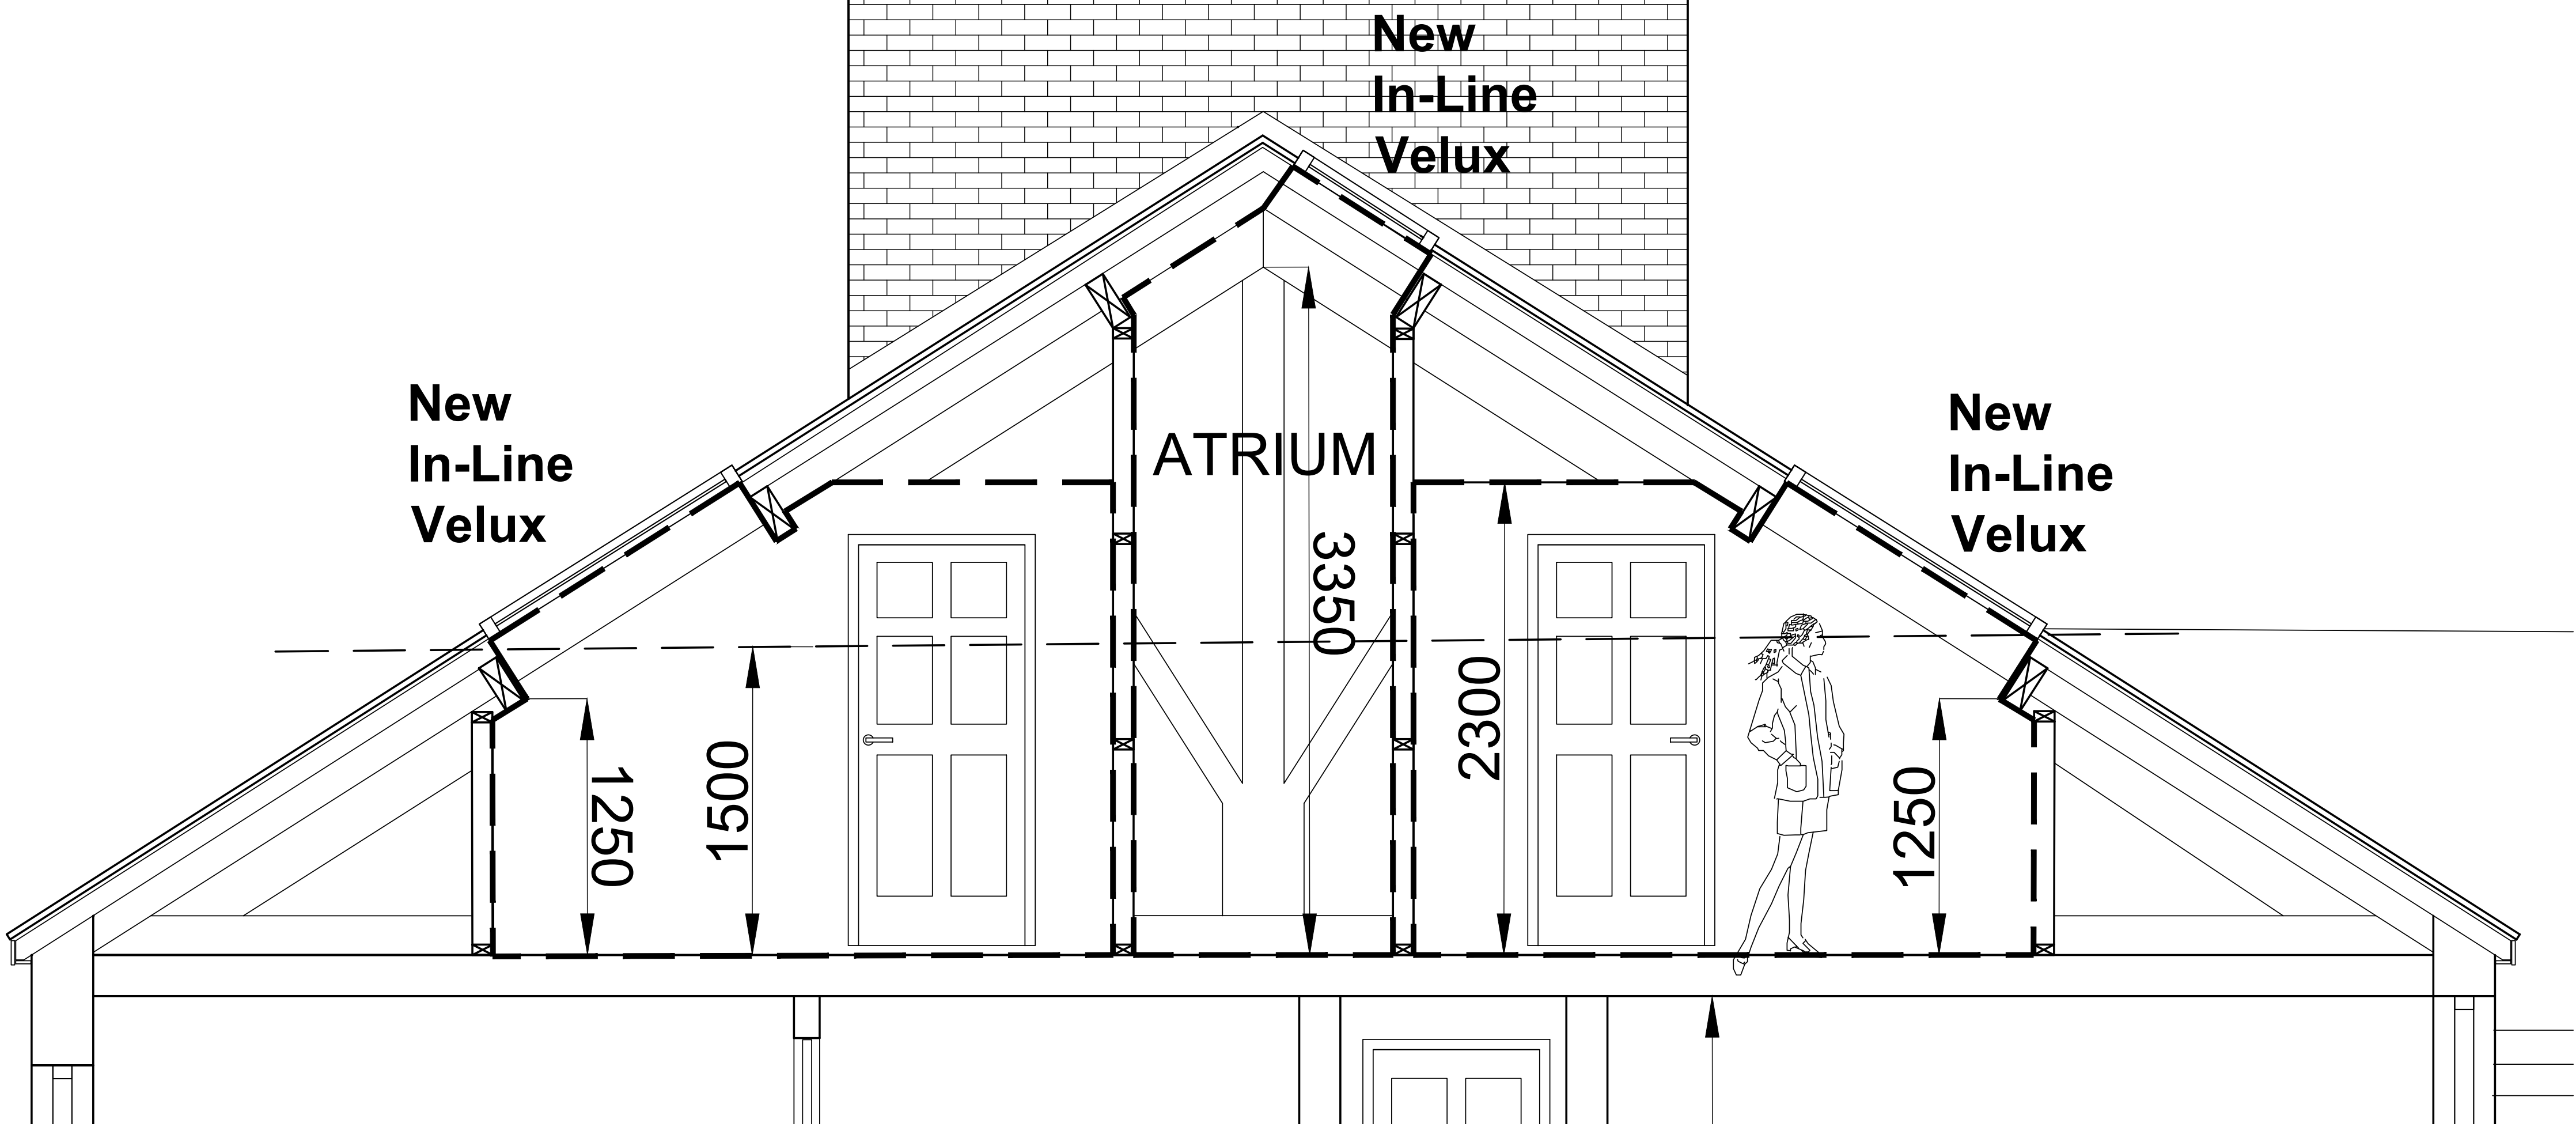

LOFT CROSS SECTION AA'

SMITH STREET

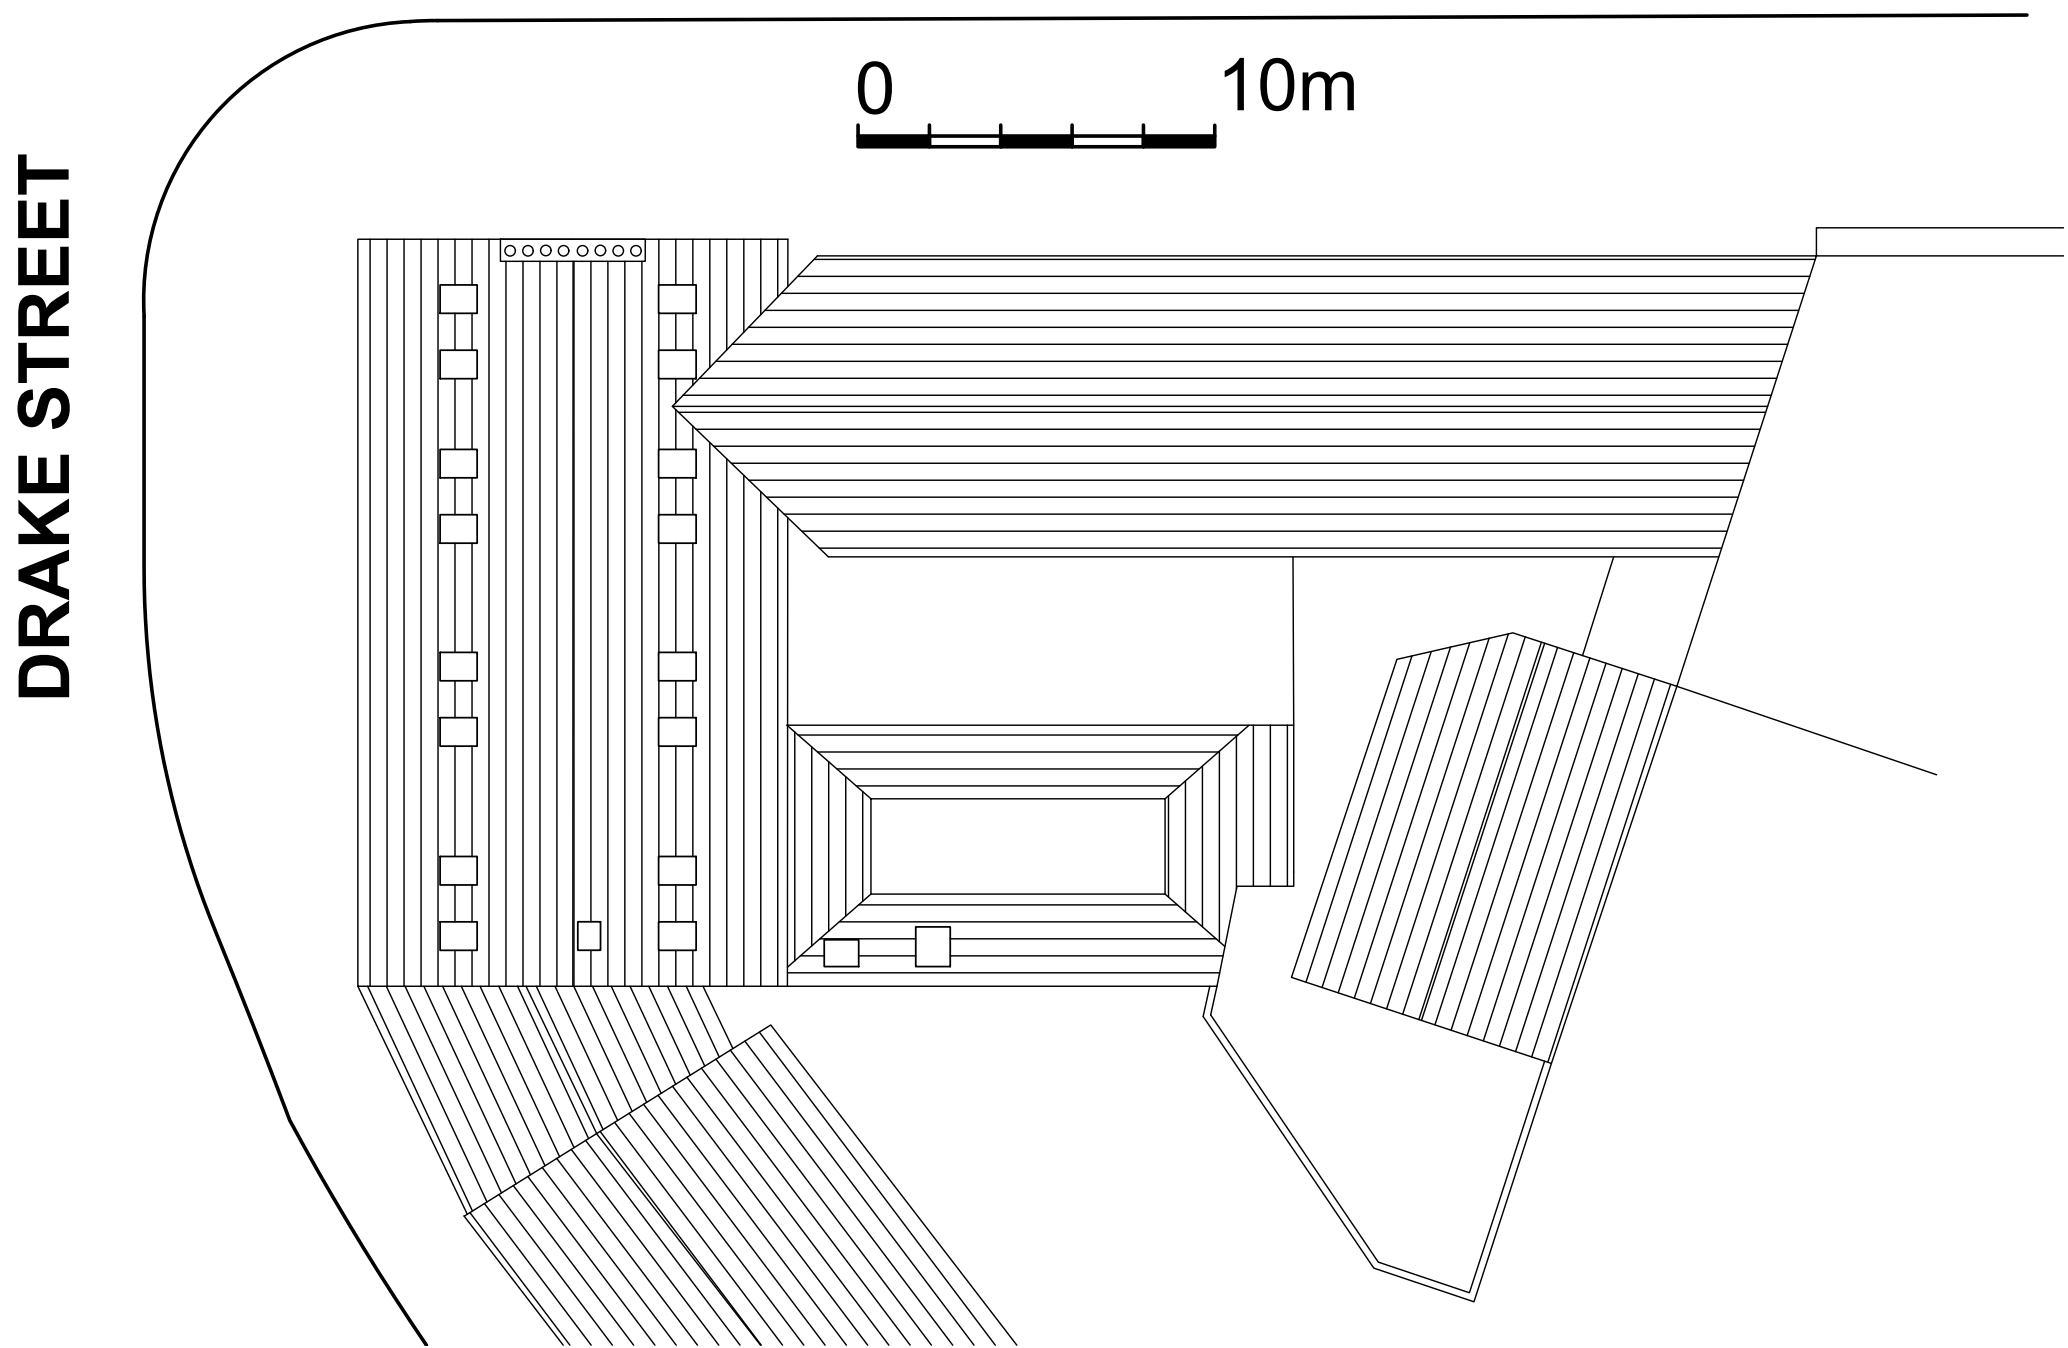

ROOF PLAN PROPOSED 1:100

REV:	DATE:	DETAILS:
BM ARCHITECTURAL DESIGNS APARTMENT 8 224 GREAT CLOWES STREET MANCHESTER M7 2ZS TEL: 07415 493002		
PROJECT:	PROPOSED APARTMENTS AT 1 DRAKE STREET, ROCHDALE OL16 1RE	
CLIENT:	CASSEL AND FLETCHER PROPERTY MANAGEMENT LTD.	
TITLE:	PROPOSED LOFT CROSS SECTION AND ROOF PLAN	
SCALE:	1:20@A1 DATE: 01/ 2025	
STATUS:	PLANNING	DRAWN: BM
DRAWING NO:	BM/0125/DRAKE/ PL12 REV:	