




EAST ELEVATION
SCALE: 1:50

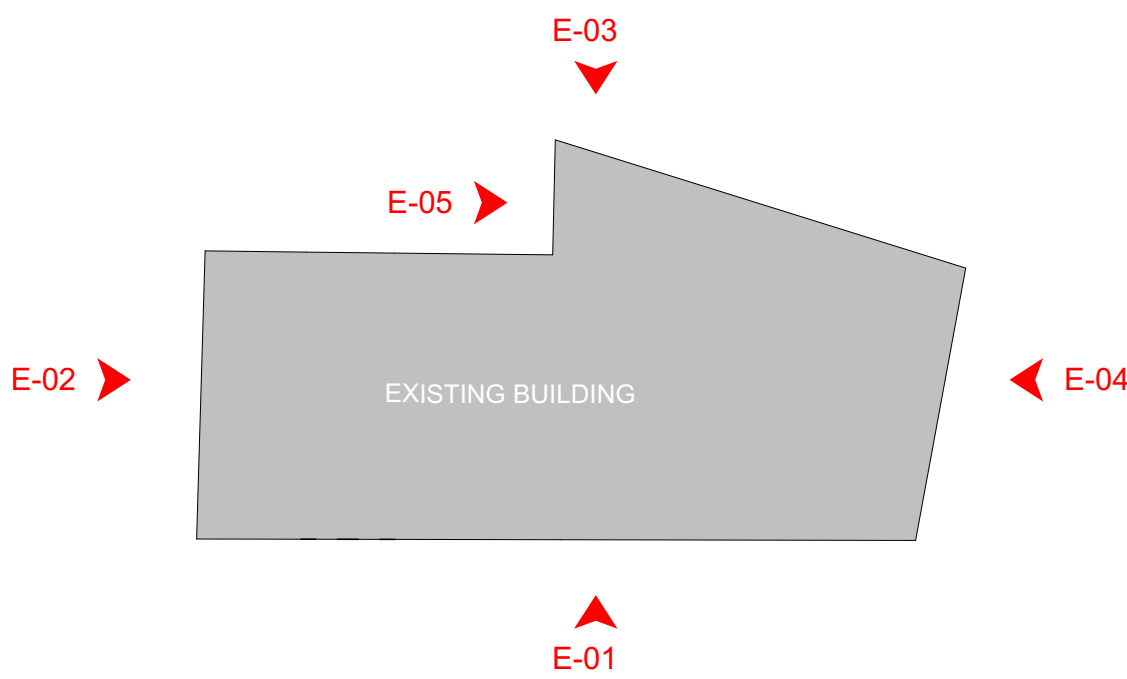

BUILDING KEY PLAN



NOTES

THIS DRAWING IS COPYRIGHT OF KHAN + LI ARCHITECTS LTD AND MAY NOT BE REPRODUCED IN ANY FORM NOR TRANSFERRED TO OTHER PARTIES BY ELECTRONIC MEANS WITHOUT PRIOR WRITTEN CONSENT. NO DIMENSIONS TO BE SCALED FROM THIS DRAWING.

LAYOUT BASED ON SURVEY DRAWINGS, SUBJECT TO VALIDATION OF SITE SURVEY

ALL DRAWINGS TO BE READ IN CONIUNCTION WITH DONALD INSALL ASSOCIATES DRAWINGS, CONDITION REPORT AND DESIGN & ACCESS STATEMENT.

- KEY LEGEND
- 1 500 DIMENSION LINE AND REFERENCE
 - EDGF-01 EXTERNAL DOOR REFERENCE
 - EWGF-01 EXTERNAL WINDOW REFERENCE
 - OG OBSCURED GLAZING
 - ★ TOUGHENED GLAZING PANEL TO DOORS AND WINDOWS TO COMPLY WITH PART K OF BUILD REG'S

REV	DESCRIPTION	DATE	DRAWN BY	STATUS	APPROVED BY
02	General Amendments	11/04/2023	RL	S2	OK
01	Preliminary Issue	02/08/2022	RL	S2	OK

SCALE @ A1 1:300, 1:50	ISSUING OFFICE DESIGN STUDIO STOCKPORT	PROJECT NO. INTERNAL REFERENCE 0001
---------------------------	--	---

CLIENT APPROVAL	
X	A - APPROVED
-	B - APPROVED WITH COMMENTS
-	C - DO NOT USE

STATUS S2	PURPOSE OF ISSUE FOR INFORMATION
--------------	-------------------------------------



PROJECT DETAILS
Waterside House
Water Street, Rochdale, OL16 1TL UK

DRAWING TITLE
E-04 - Proposed East Elevation Layout

CLIENT

Waterside Residence Limited

PROJECT	ORIGINATOR	VOLUME	LEVEL	TYPE	ROLE	NUMBER	REV
RWH	KLA	- Z1	- ZZ	- DR	- A	- 040314	- 02