




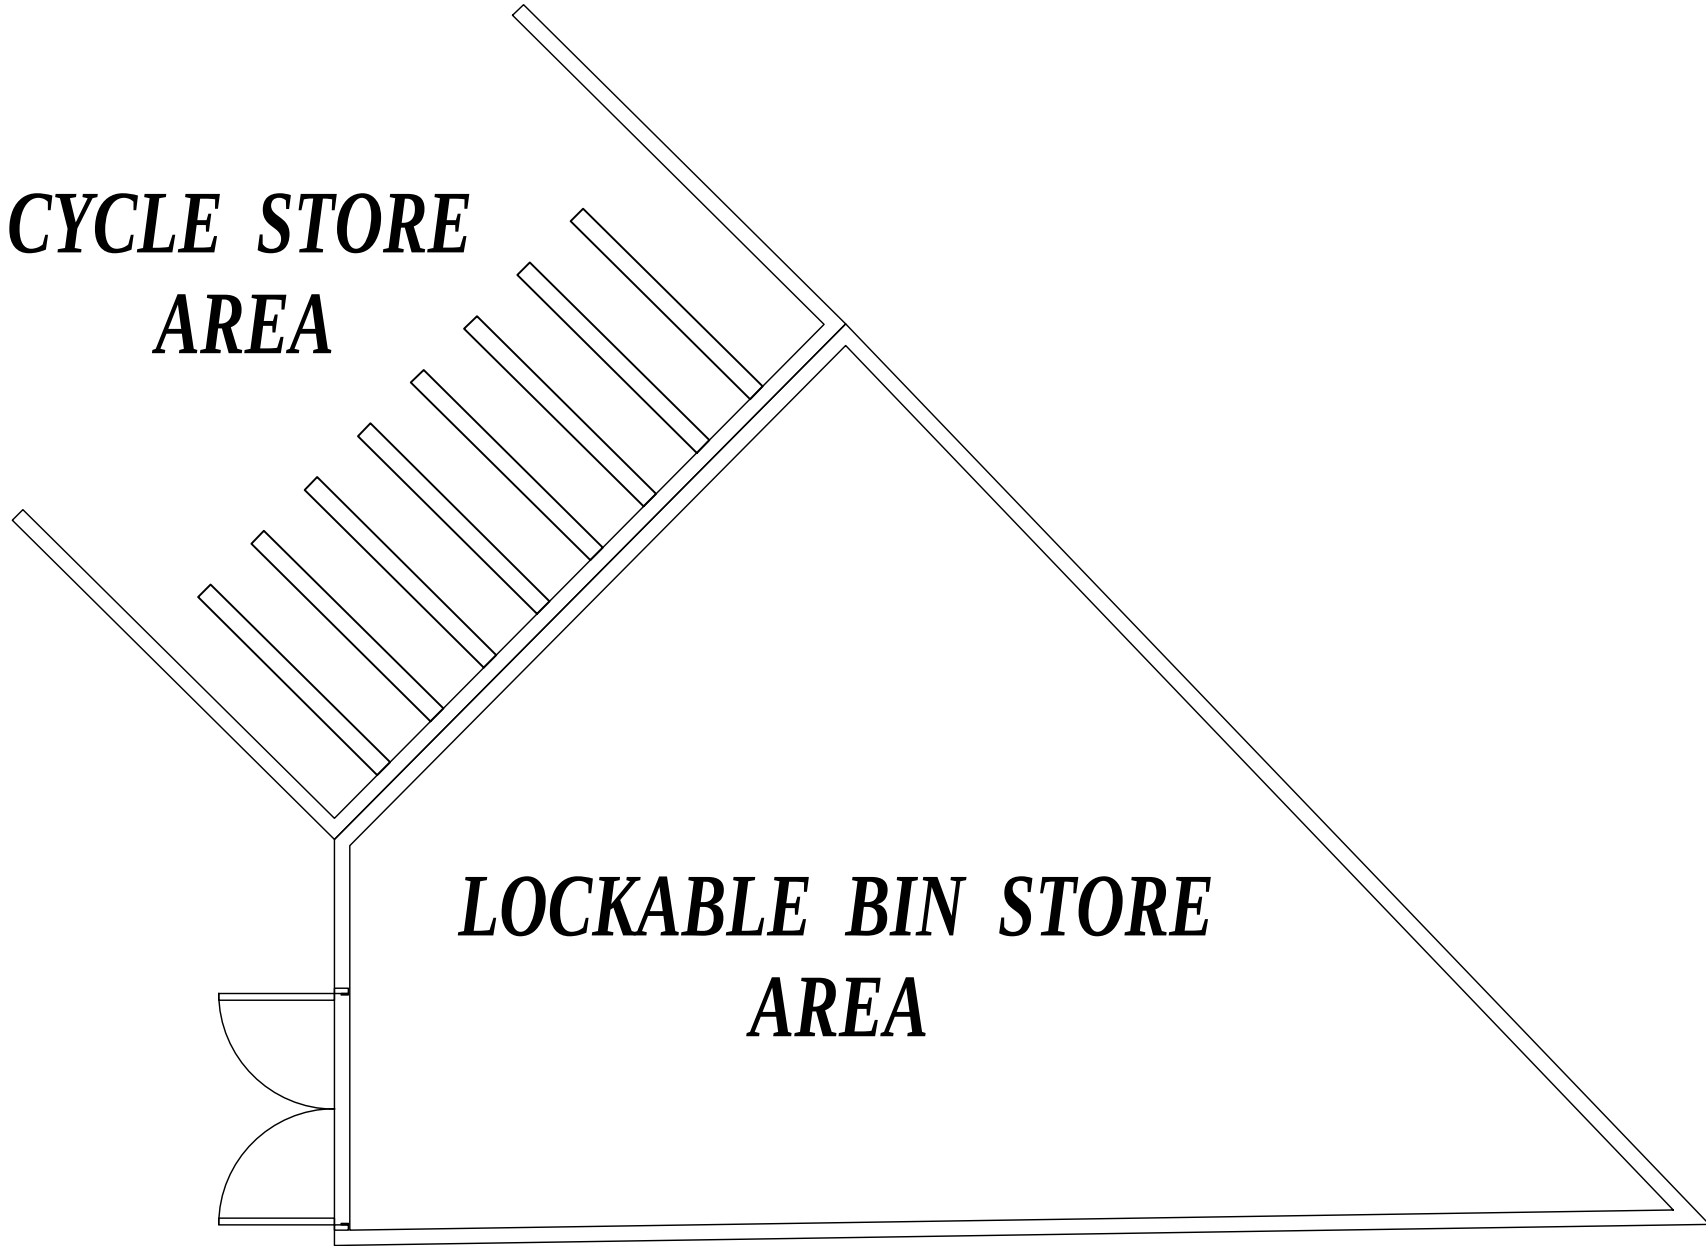


PROPOSED BIN STORE PLANscale 1:50

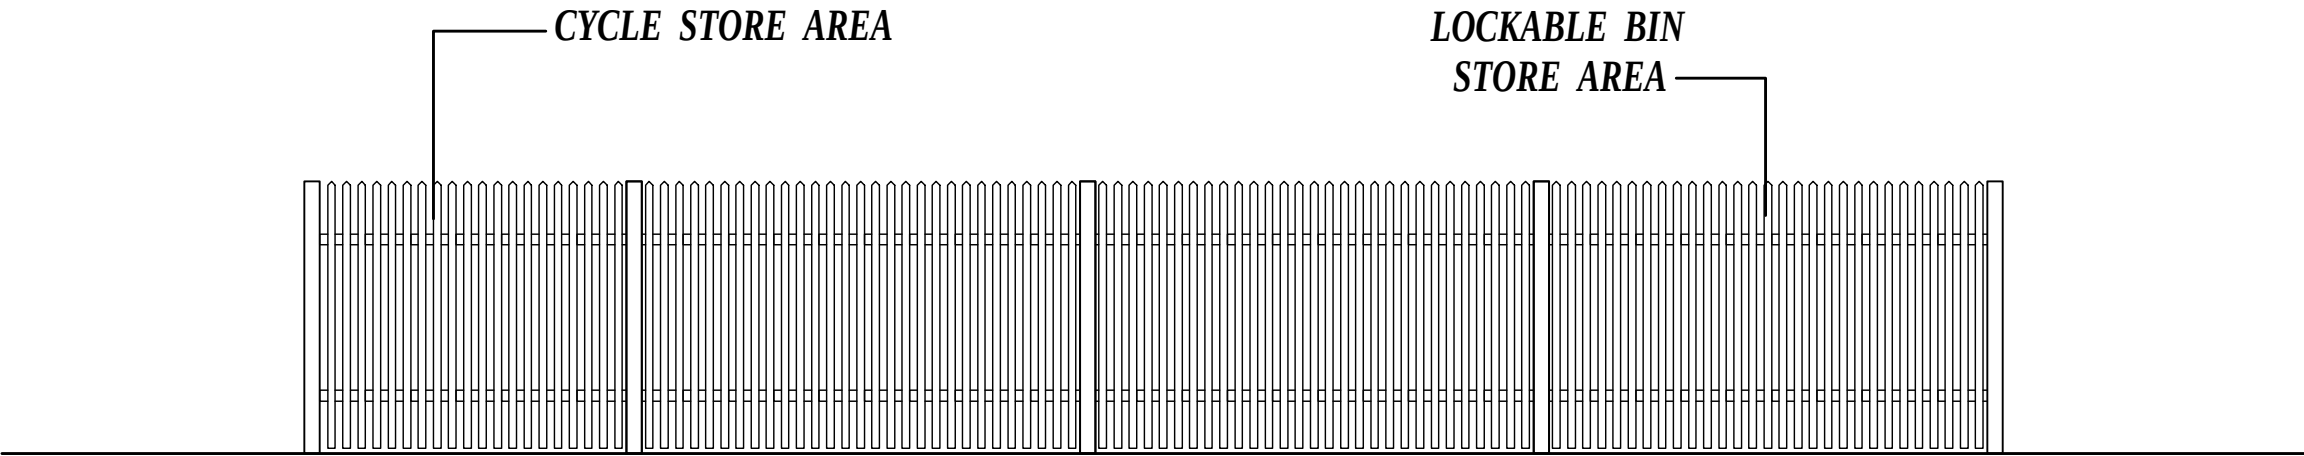

PROPOSED FRONT ELEVATIONscale 1:50

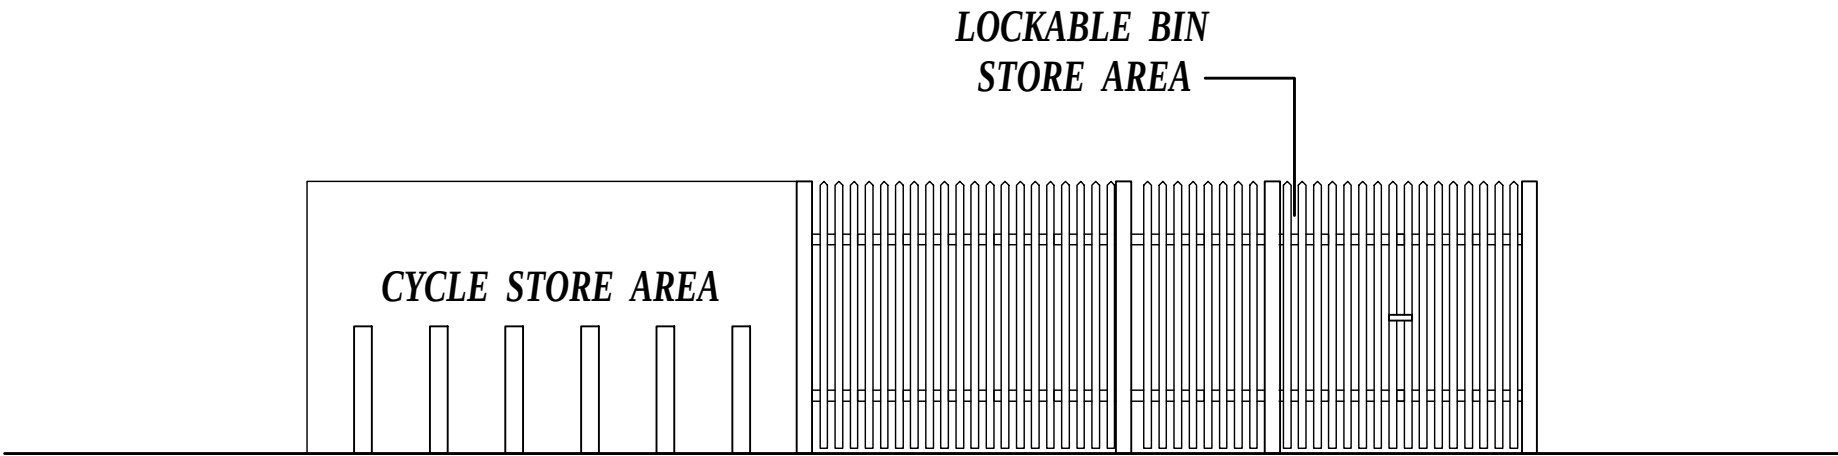

PROPOSED SIDE ELEVATIONscale 1:50

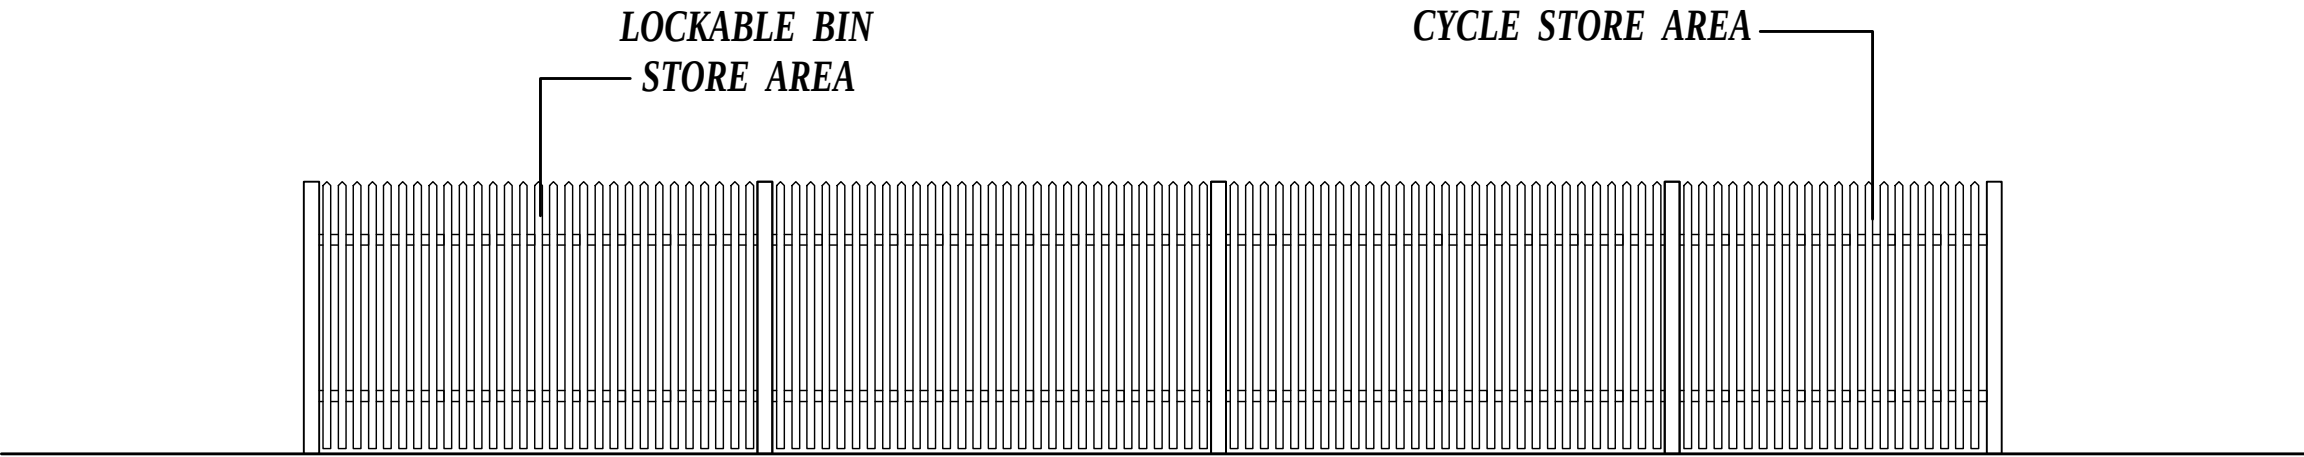

PROPOSED REAR ELEVATIONscale 1:50



ARCHITECTURAL LTD

Mob : 07805 560652
e-mail: tdmdesign@live.co.uk

Client:	
Address: BUCKLEY ROAD INDUSTRIAL ESTATE, ROCHDALE	
Project: NEW DEVELOPMENT - 1x LARGE COMMERCIAL UNIT	
Dwg Title: PLANNING PROPOSED BIN STORE PLANS AND ELEVATIONS	
Date: JANUARY 2024	Scale: 1 : 50
Job No: 11.23.658	Dwg No: PL09
Drawn: D.L.	Checked: D.L.