



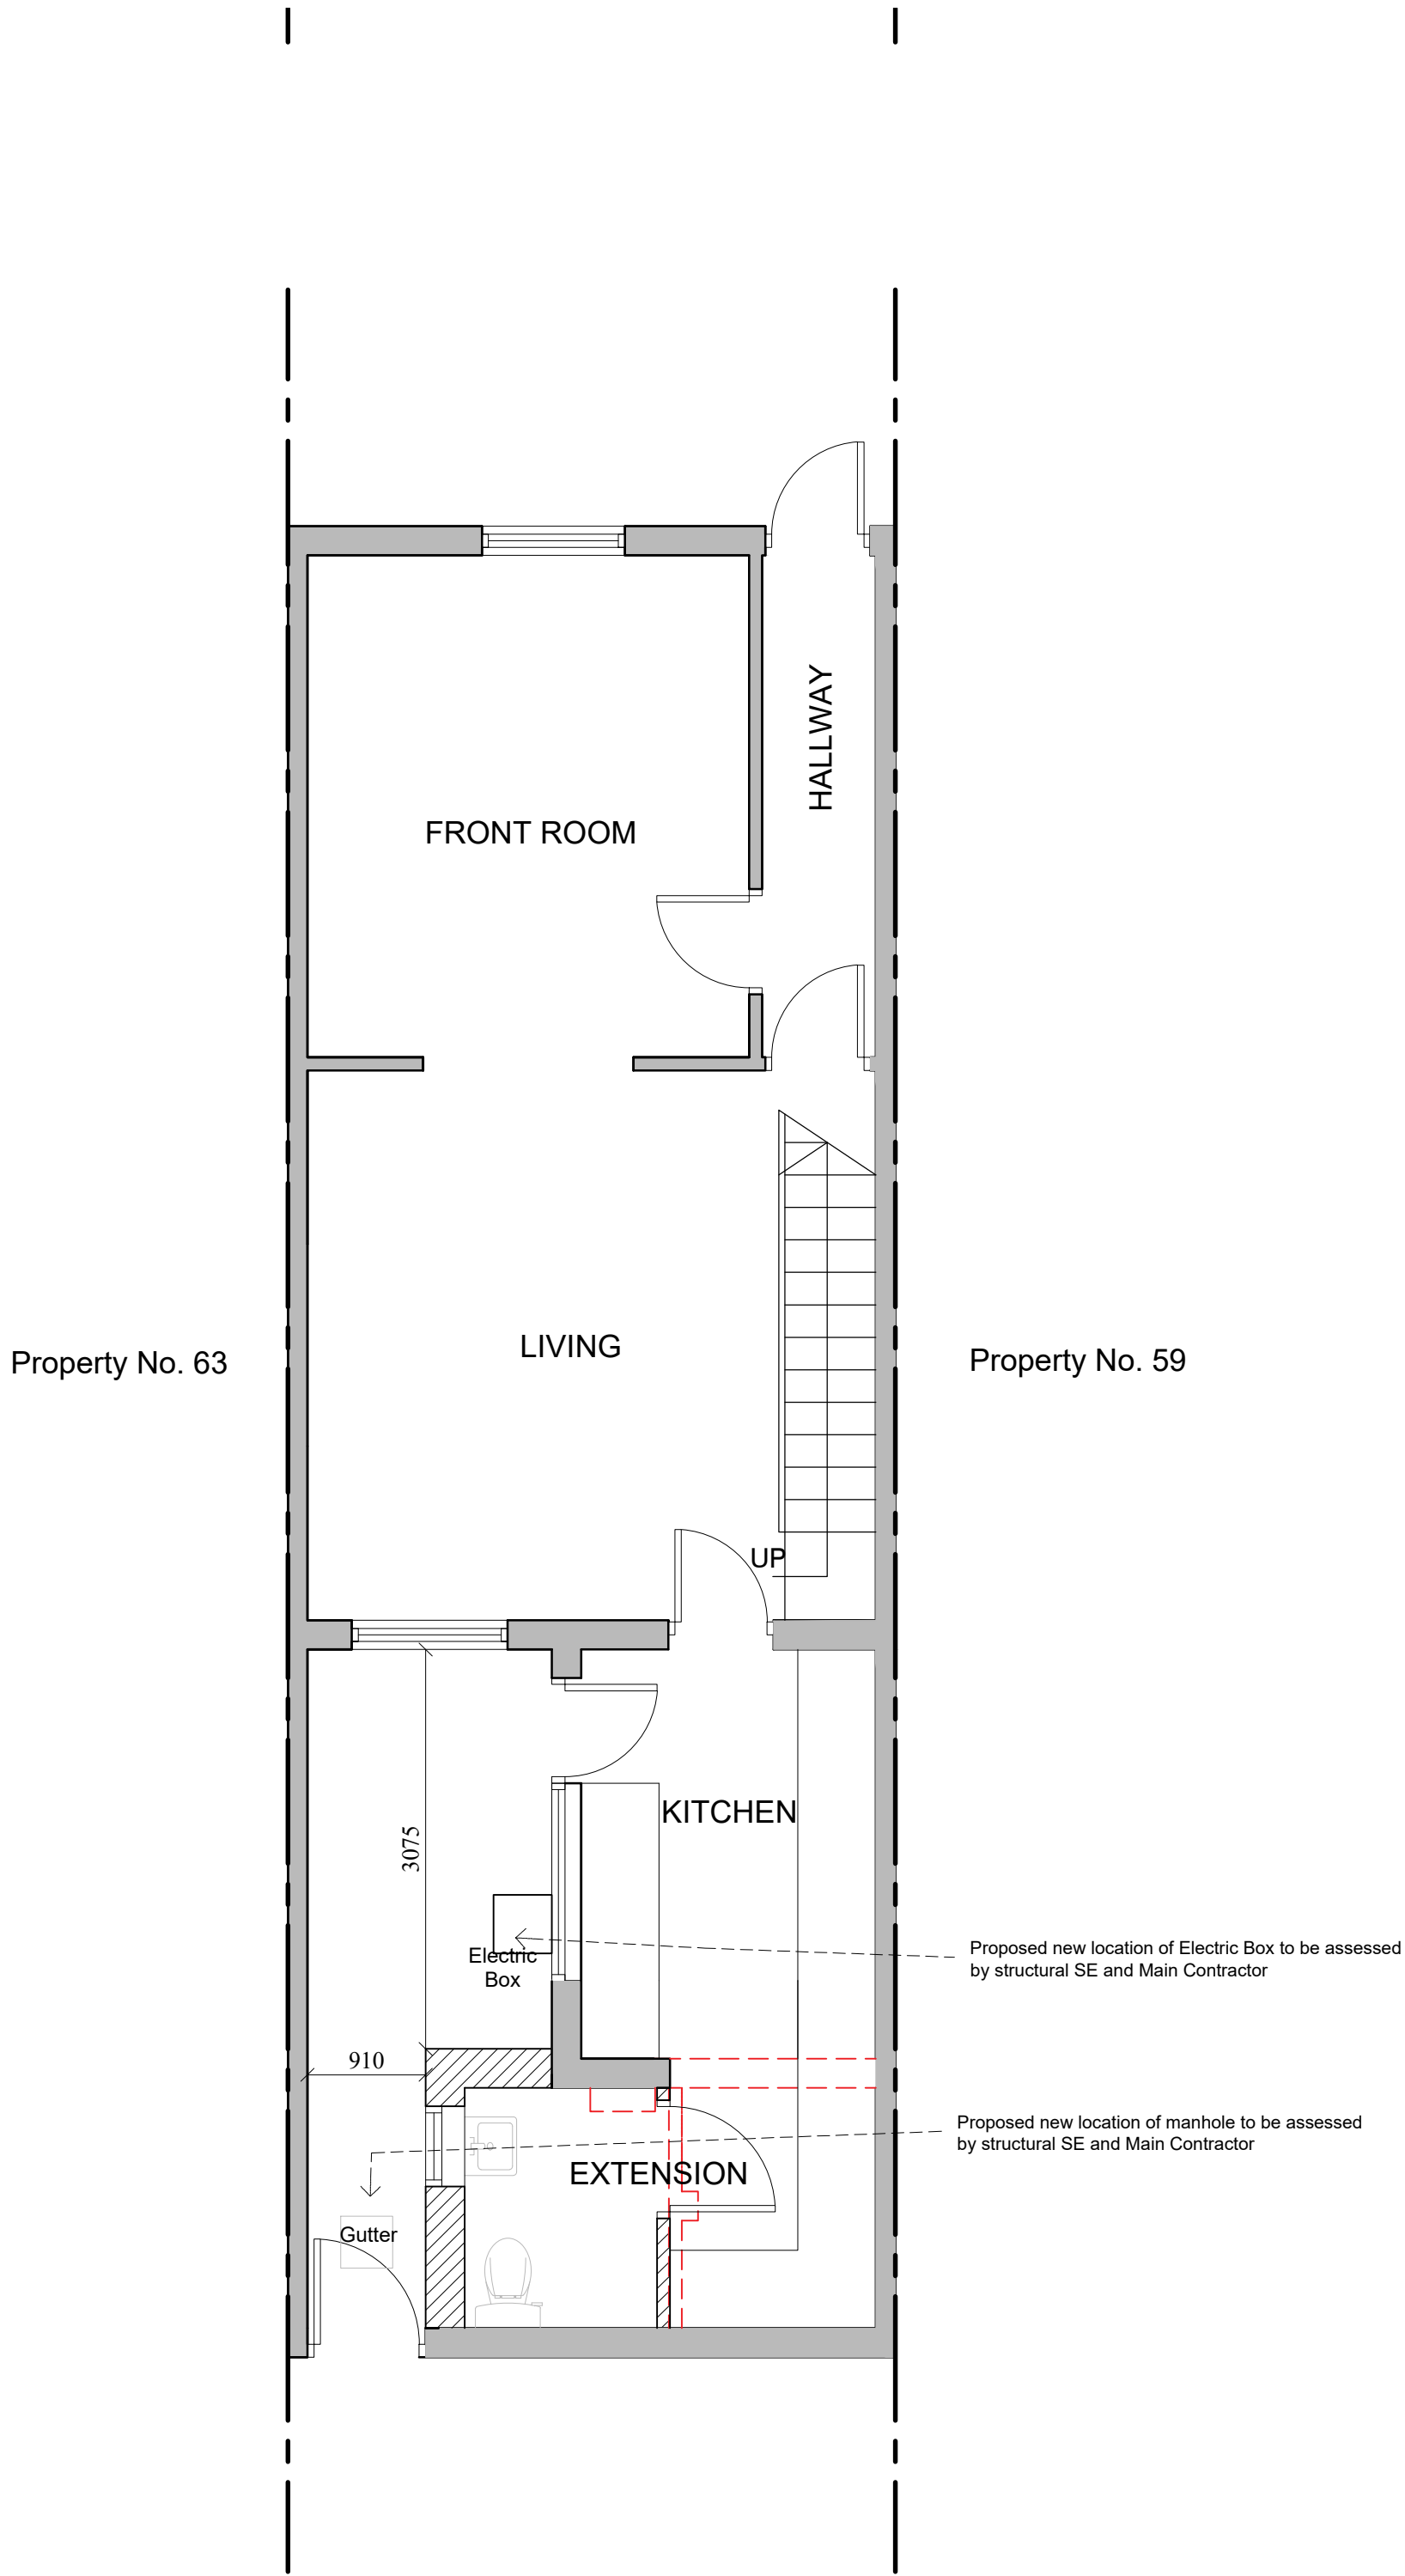

Proposed Ground Floor
Plan
scale 1:50

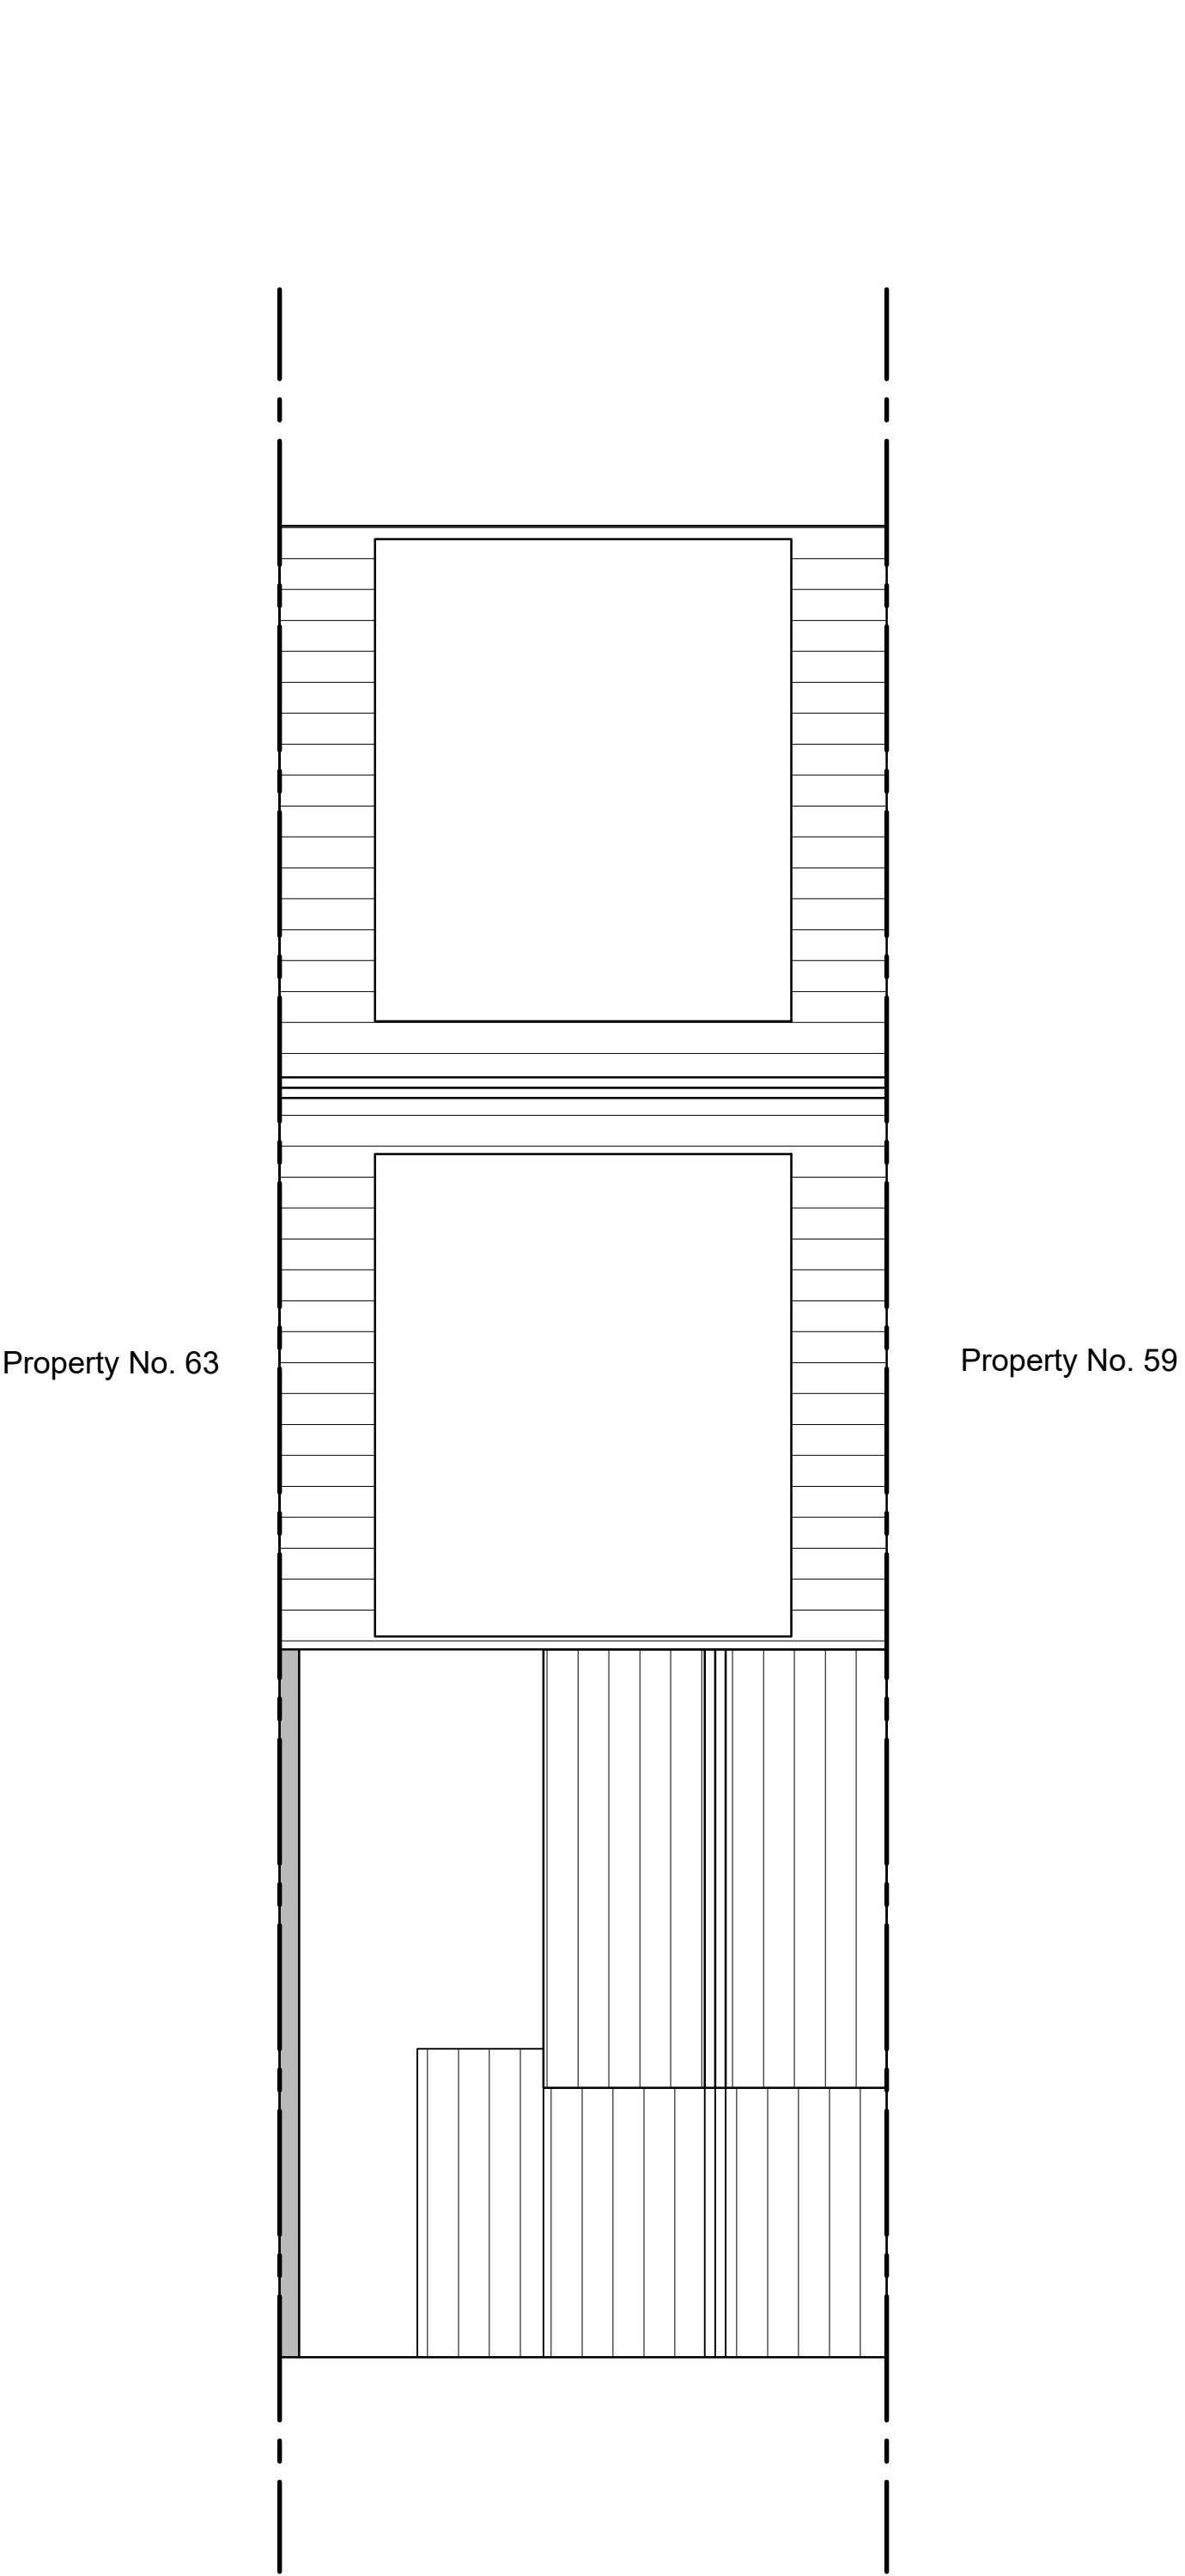

Proposed Roof Plan
scale 1:50

PROPOSED

EXISTING

DEMOLITION LINE



DRAWING STATUS:			FOOTPRINT DESIGN		
INFORMATION			E: info@footprintdesign.net W: www.footprintdesign.net		
REVISION	DATE	DESCRIPTION	CLIENT:	SCALE:	DATE:
A	24.04.24	Included the proposed Roof Plan	AMIR MUSHTAQ	1:50@A1	09.04.24
			PROJECT: 61 EXETER STREET, ROCHDALE		
			DRAWING TITLE: PROPOSED PLANS		
			DRAWING NO: A118_L(61)006		