



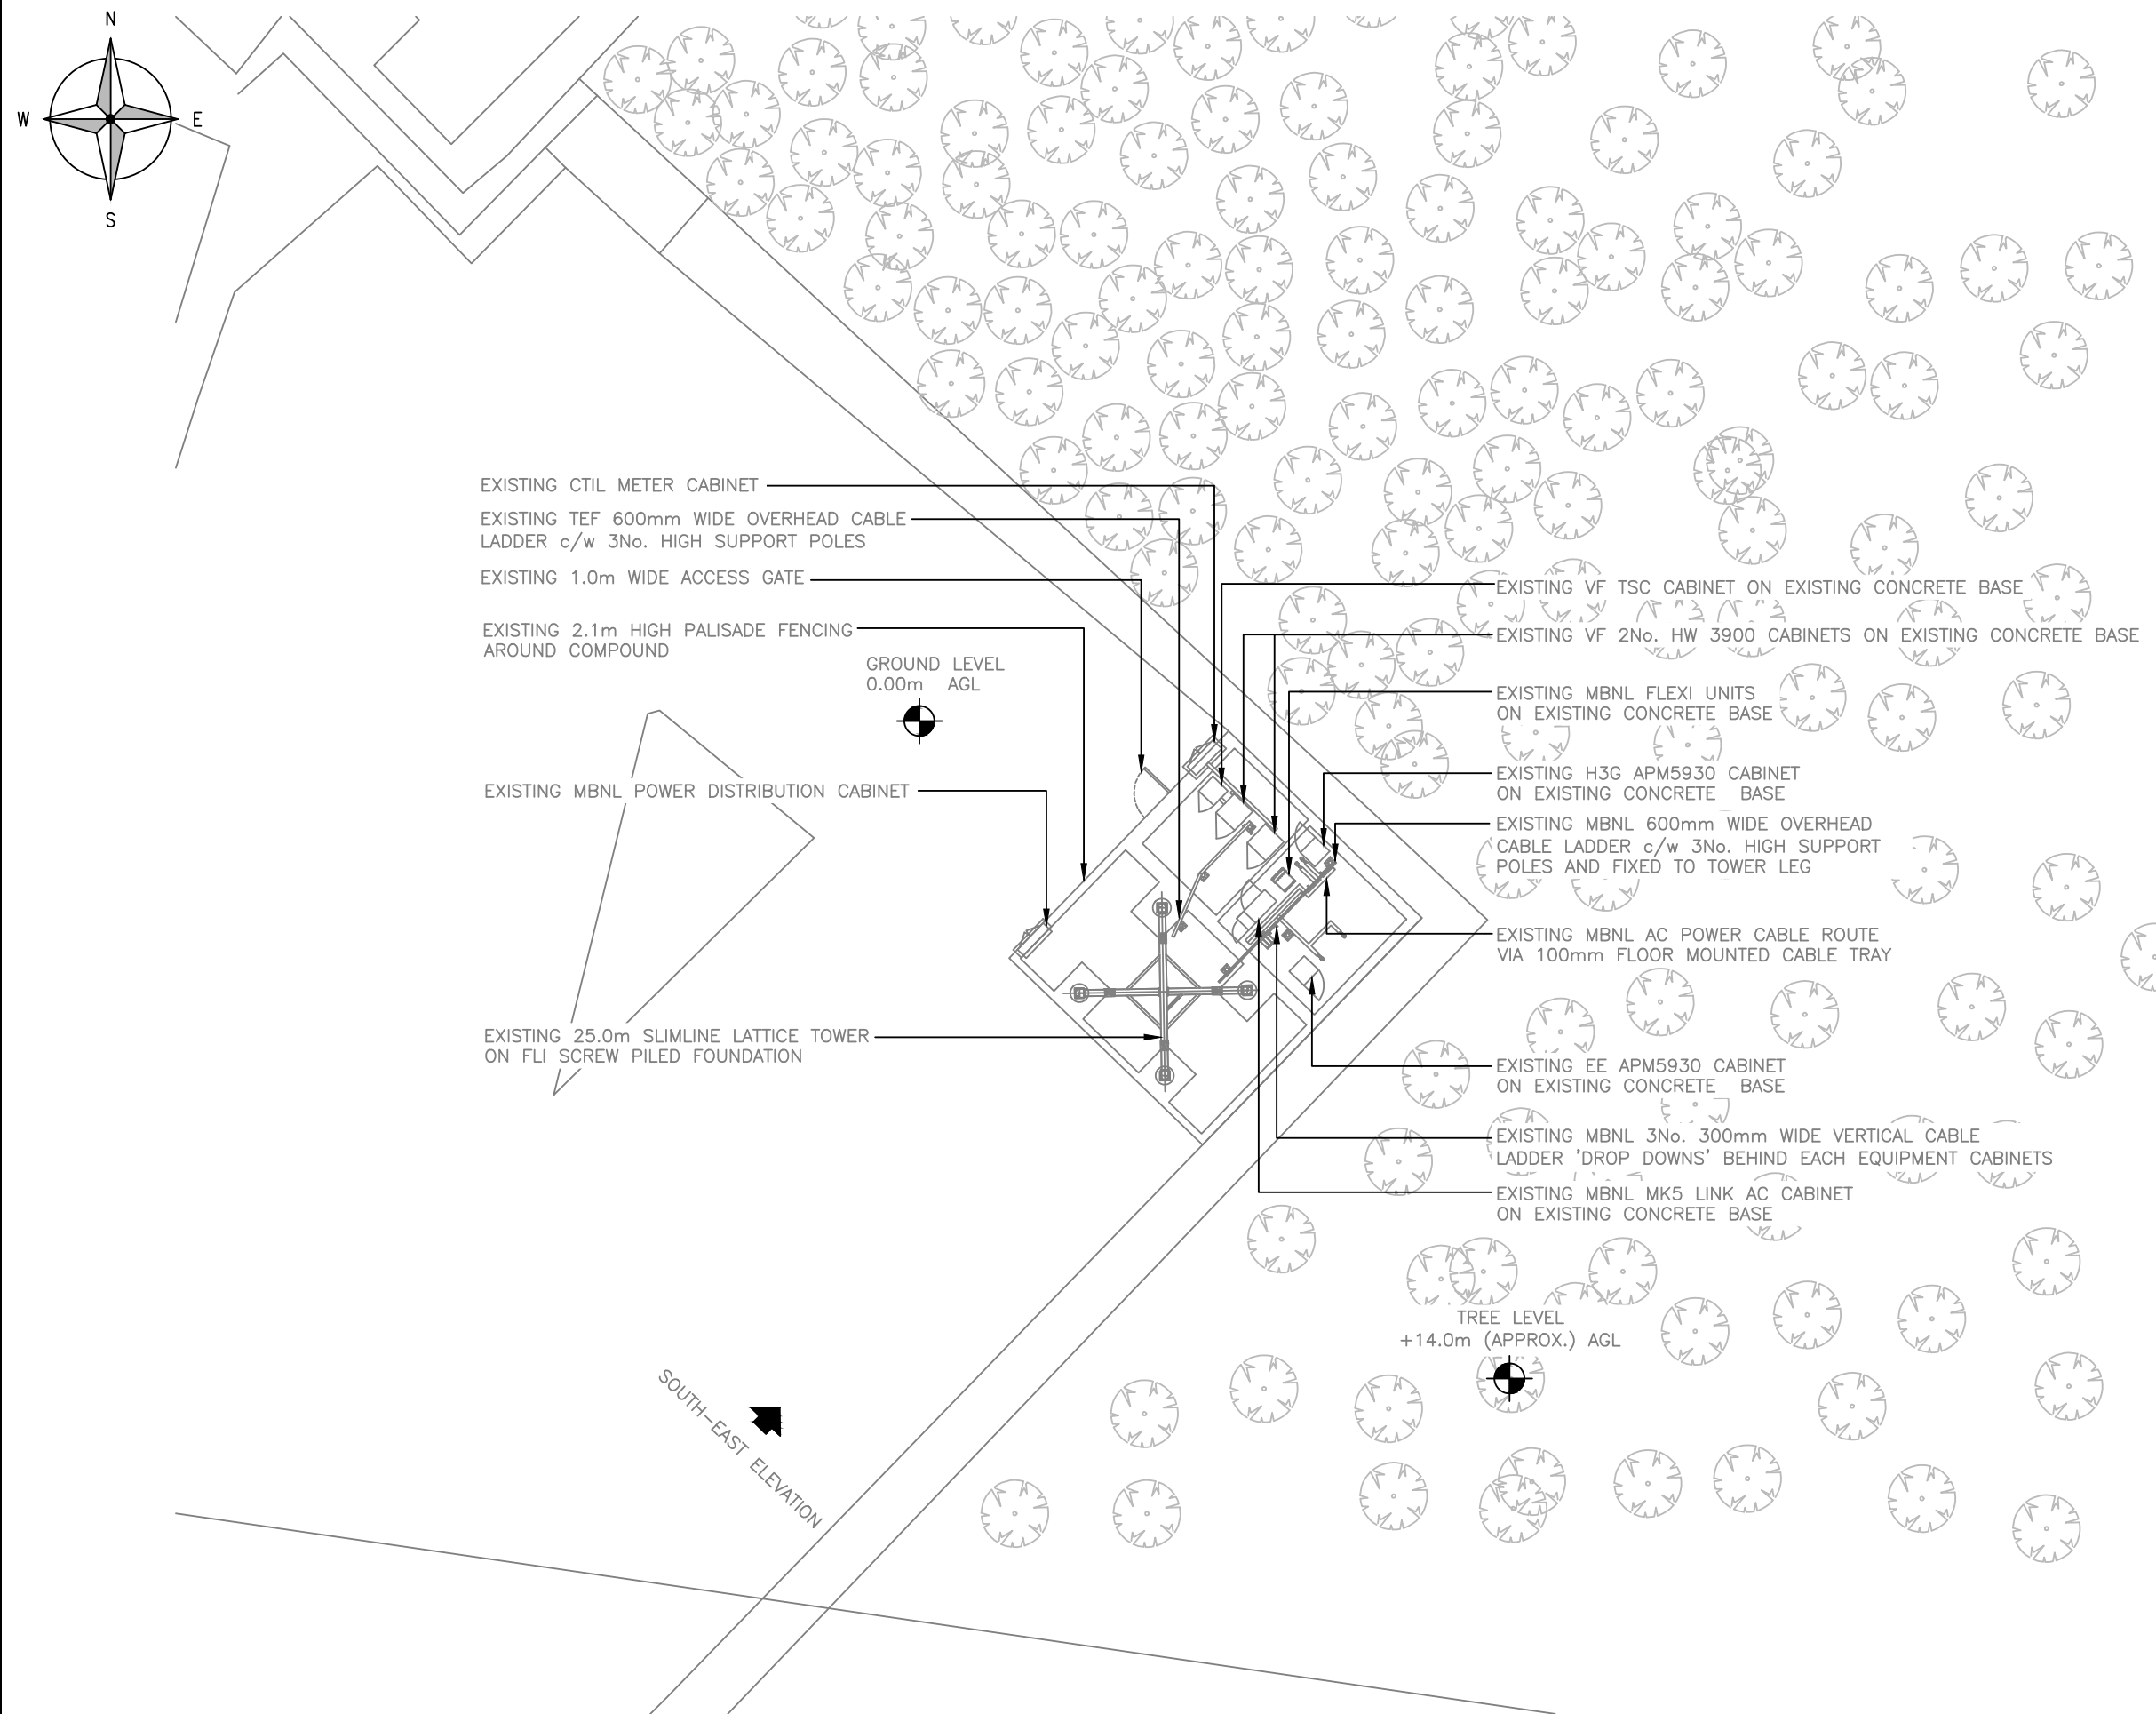

EXISTING SITE PLAN
(1:100)

 

ALL DIMENSIONS ARE IN mm UNLESS NOTED OTHERWISE		
N.G.R	E: 388229	N: 411266

-	Issued for Construction	KES	RF	12.02.24
REV	MODIFICATION	BY	CH	DATE



WHP Telecoms Ltd
 401 Faraday Street,
 Birchwood Park, Birchwood,
 Warrington, WA3 6GA

Tel: 01925 424100 Fax: 01925 424101
 e-mail: info@whptelecoms.com



Cell Name	Opt.
THE ROYAL TOBY	-

Cell ID No		
CORNERSTONE	TEF	VF
12780022	92805	86456_8
E REFERENCE	MBNL REF	
E308251	ROD093	

Site Address / Contact Details

THE ROYAL TOBY
MANCHESTER ROAD
CASTLETON
ROCHDALE
OL11 3HF


Drawing Title: EXISTING SITE PLAN

Purpose of issue:	CONSTRUCTION
-------------------	--------------

Drawing Number: 200

Surveyed By: BCL	Original Sheet Size: A3	Pack Issue:
---------------------	----------------------------	----------------

Drawn: KES	Date: 12.02.24	Checked: RF	Date: 12.02.24	C
---------------	-------------------	----------------	-------------------	---

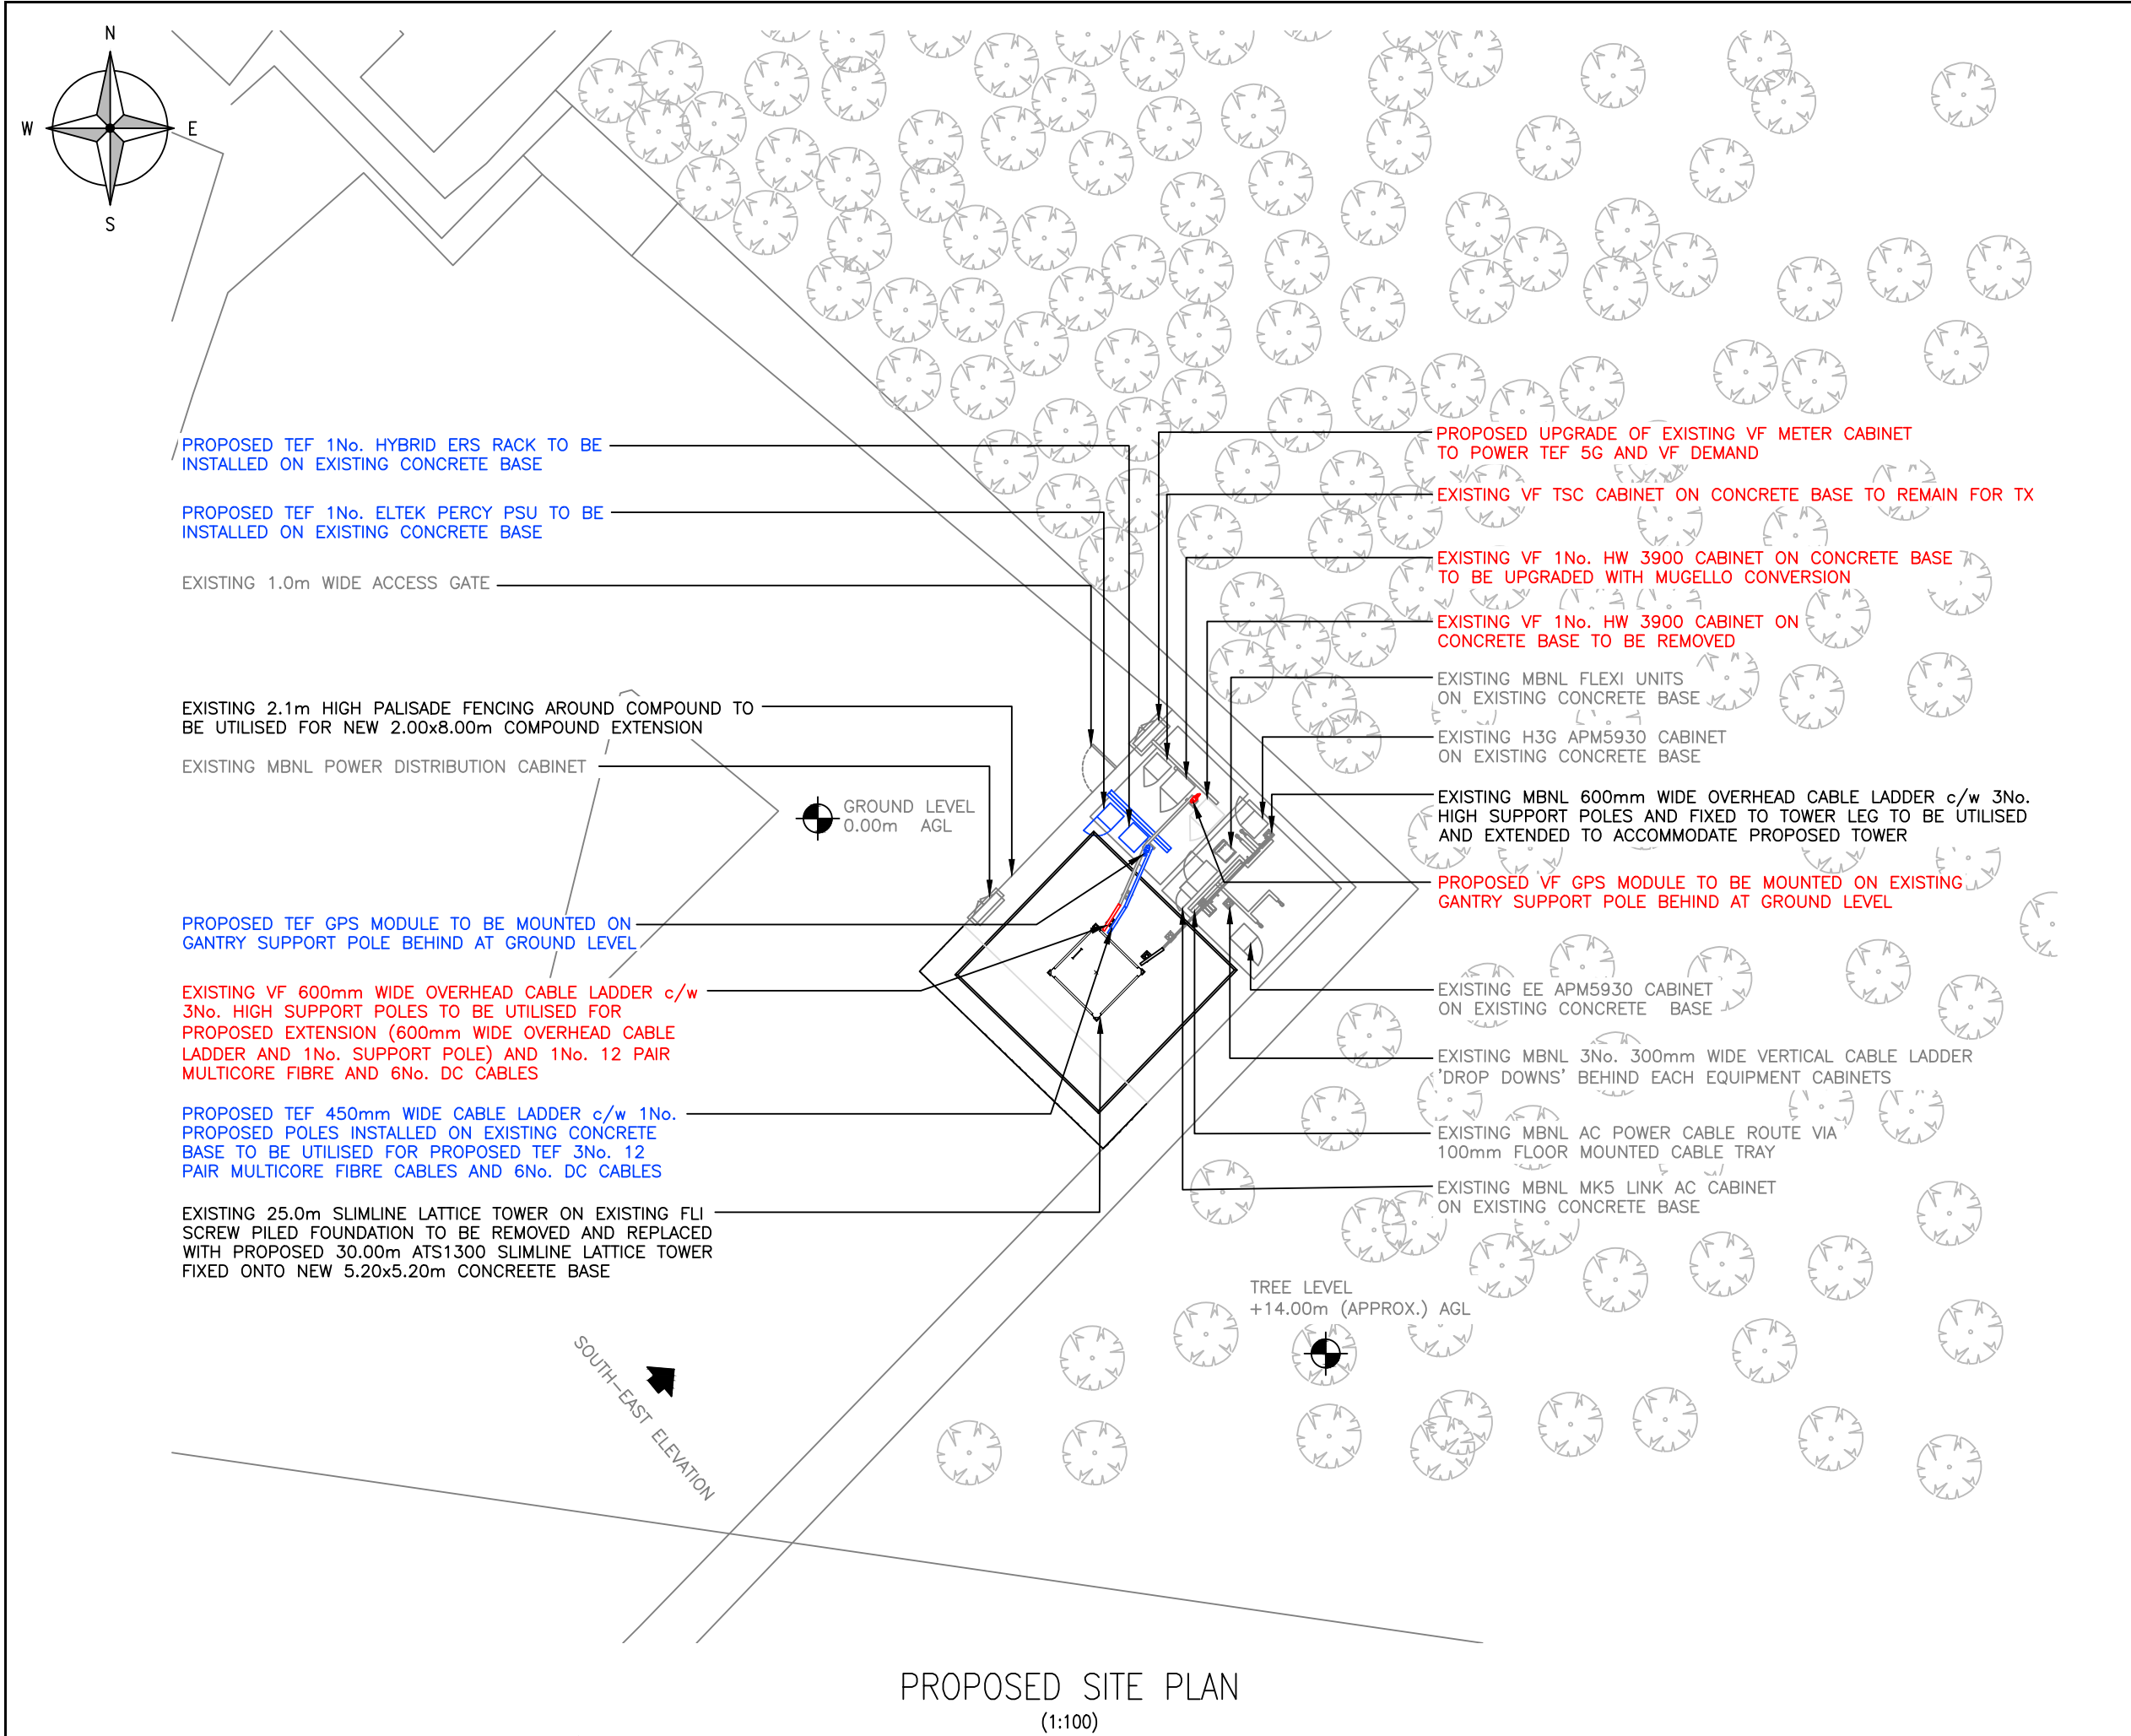

ALL DIMENSIONS ARE IN mm UNLESS NOTED OTHERWISE

N.G.R

E: 388229

N: 411266

A	VF Details Updated	WHP	RTF	08.04.23
-	Issued for Construction	KES	RF	12.02.24
REV	MODIFICATION	BY	CH	DATE

WHP Telecoms Ltd
401 Faraday Street,
Birchwood Park, Birchwood,
Warrington, WA3 6GA

Tel: 01925 424100 Fax: 01925 424101
e-mail: info@whptelecoms.com

CORNERSTONE - BEACON 3

Cell Name		Opt.
THE ROYAL TOBY		-
Cell ID No		
CORNERSTONE	TEF	VF
12780022	92805	86456_8
E REFERENCE	MBNL REF	
E308251	ROD093	
Site Address / Contact Details		
THE ROYAL TOBY MANCHESTER ROAD CASTLETON ROCHDALE OL11 3HF		
Drawing Title: PROPOSED SITE PLAN		
Purpose of issue: CONSTRUCTION		Dwg Rev:
Drawing Number: 201		A
Surveyed By: BCL		Original Sheet Size: A3
Drawn: KES	Date: 12.02.24	Checked: RF
		Date: 12.02.24
		Pack Issue: C


The drawings comply with MBNL ICNIRP guidelines.
Designed in accordance with MBNL document: TD54000 v11.0

0246810m


1:200

MBNL REF

ROD093

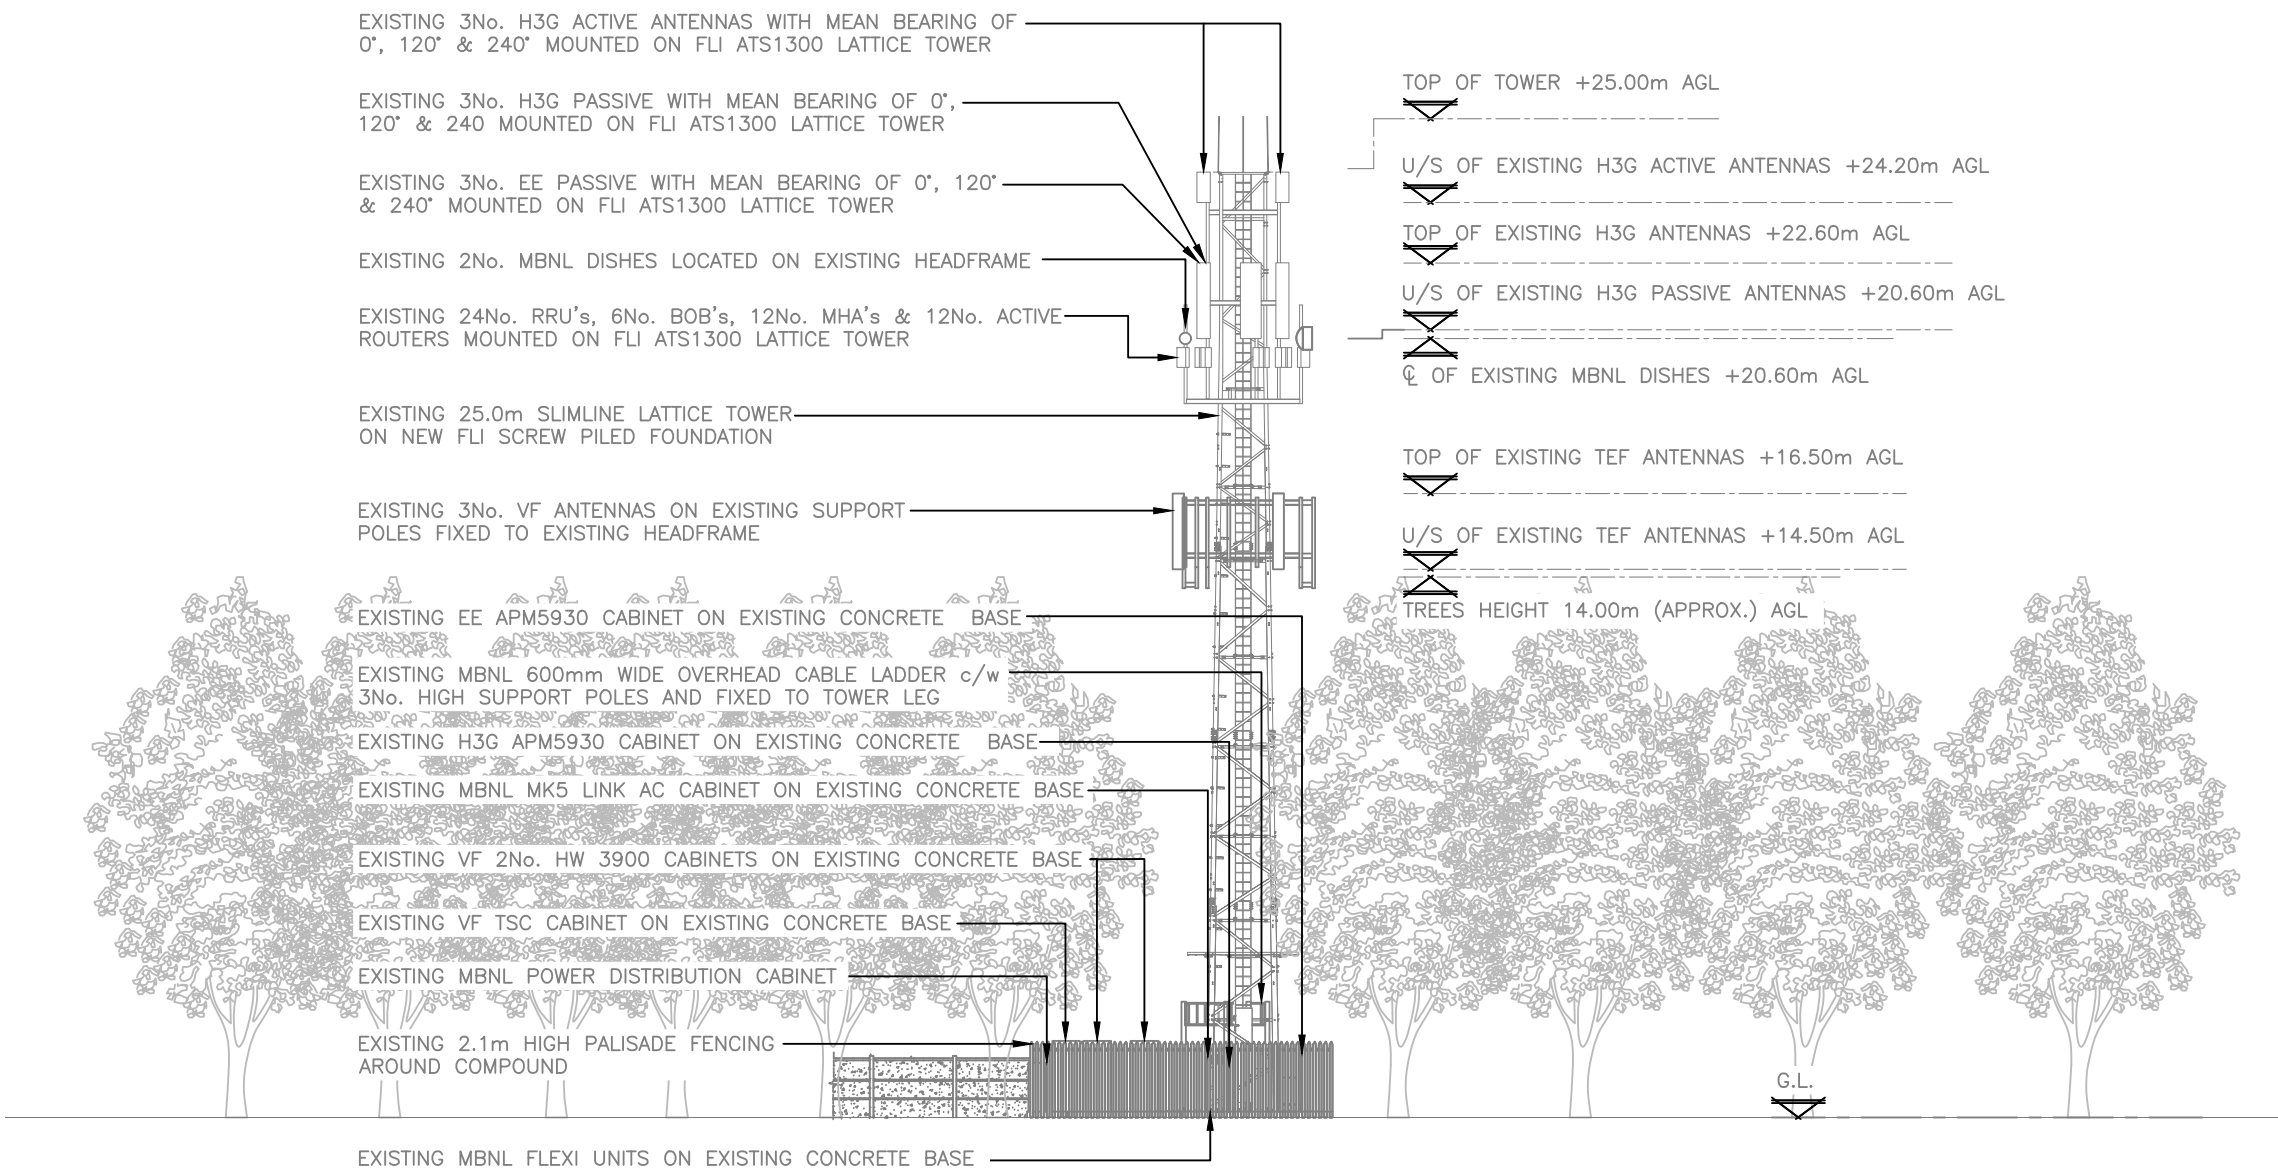

EXISTING SOUTH-EAST ELEVATION
(1:200)

 

MBNL REF
ROD093

ALL DIMENSIONS ARE IN mm UNLESS NOTED OTHERWISE

N.G.R E: 388229 N: 411266

REV	Issued for Construction	KES	RF	12.02.24
	MODIFICATION	BY	CH	DATE



WHP Telecoms Ltd
401 Faraday Street,
Birchwood Park, Birchwood,
Warrington, WA3 6GA

Tel: 01925 424100 Fax: 01925 424101
e-mail: info@whptelecoms.com



CORNERSTONE - BEACON 3

Cell Name	Opt.
THE ROYAL TOBY	—

Cell ID No		
CORNERSTONE	TEF	VF
12780022	92805	86456_8
E REFERENCE	MBNL REF	
E308251	ROD093	

Site Address / Contact Details		
THE ROYAL TOBY MANCHESTER ROAD CASTLETON ROCHDALE OL11 3HF		

Drawing Title: EXISTING SITE ELEVATION			
Purpose of issue: CONSTRUCTION			Dwg Rev:
Drawing Number: 300			—
Surveyed By: BCL		Original Sheet Size: A3	
Drawn: KES	Date: 12.02.24	Checked: RF	Date: 12.02.24
Pack Issue:			C

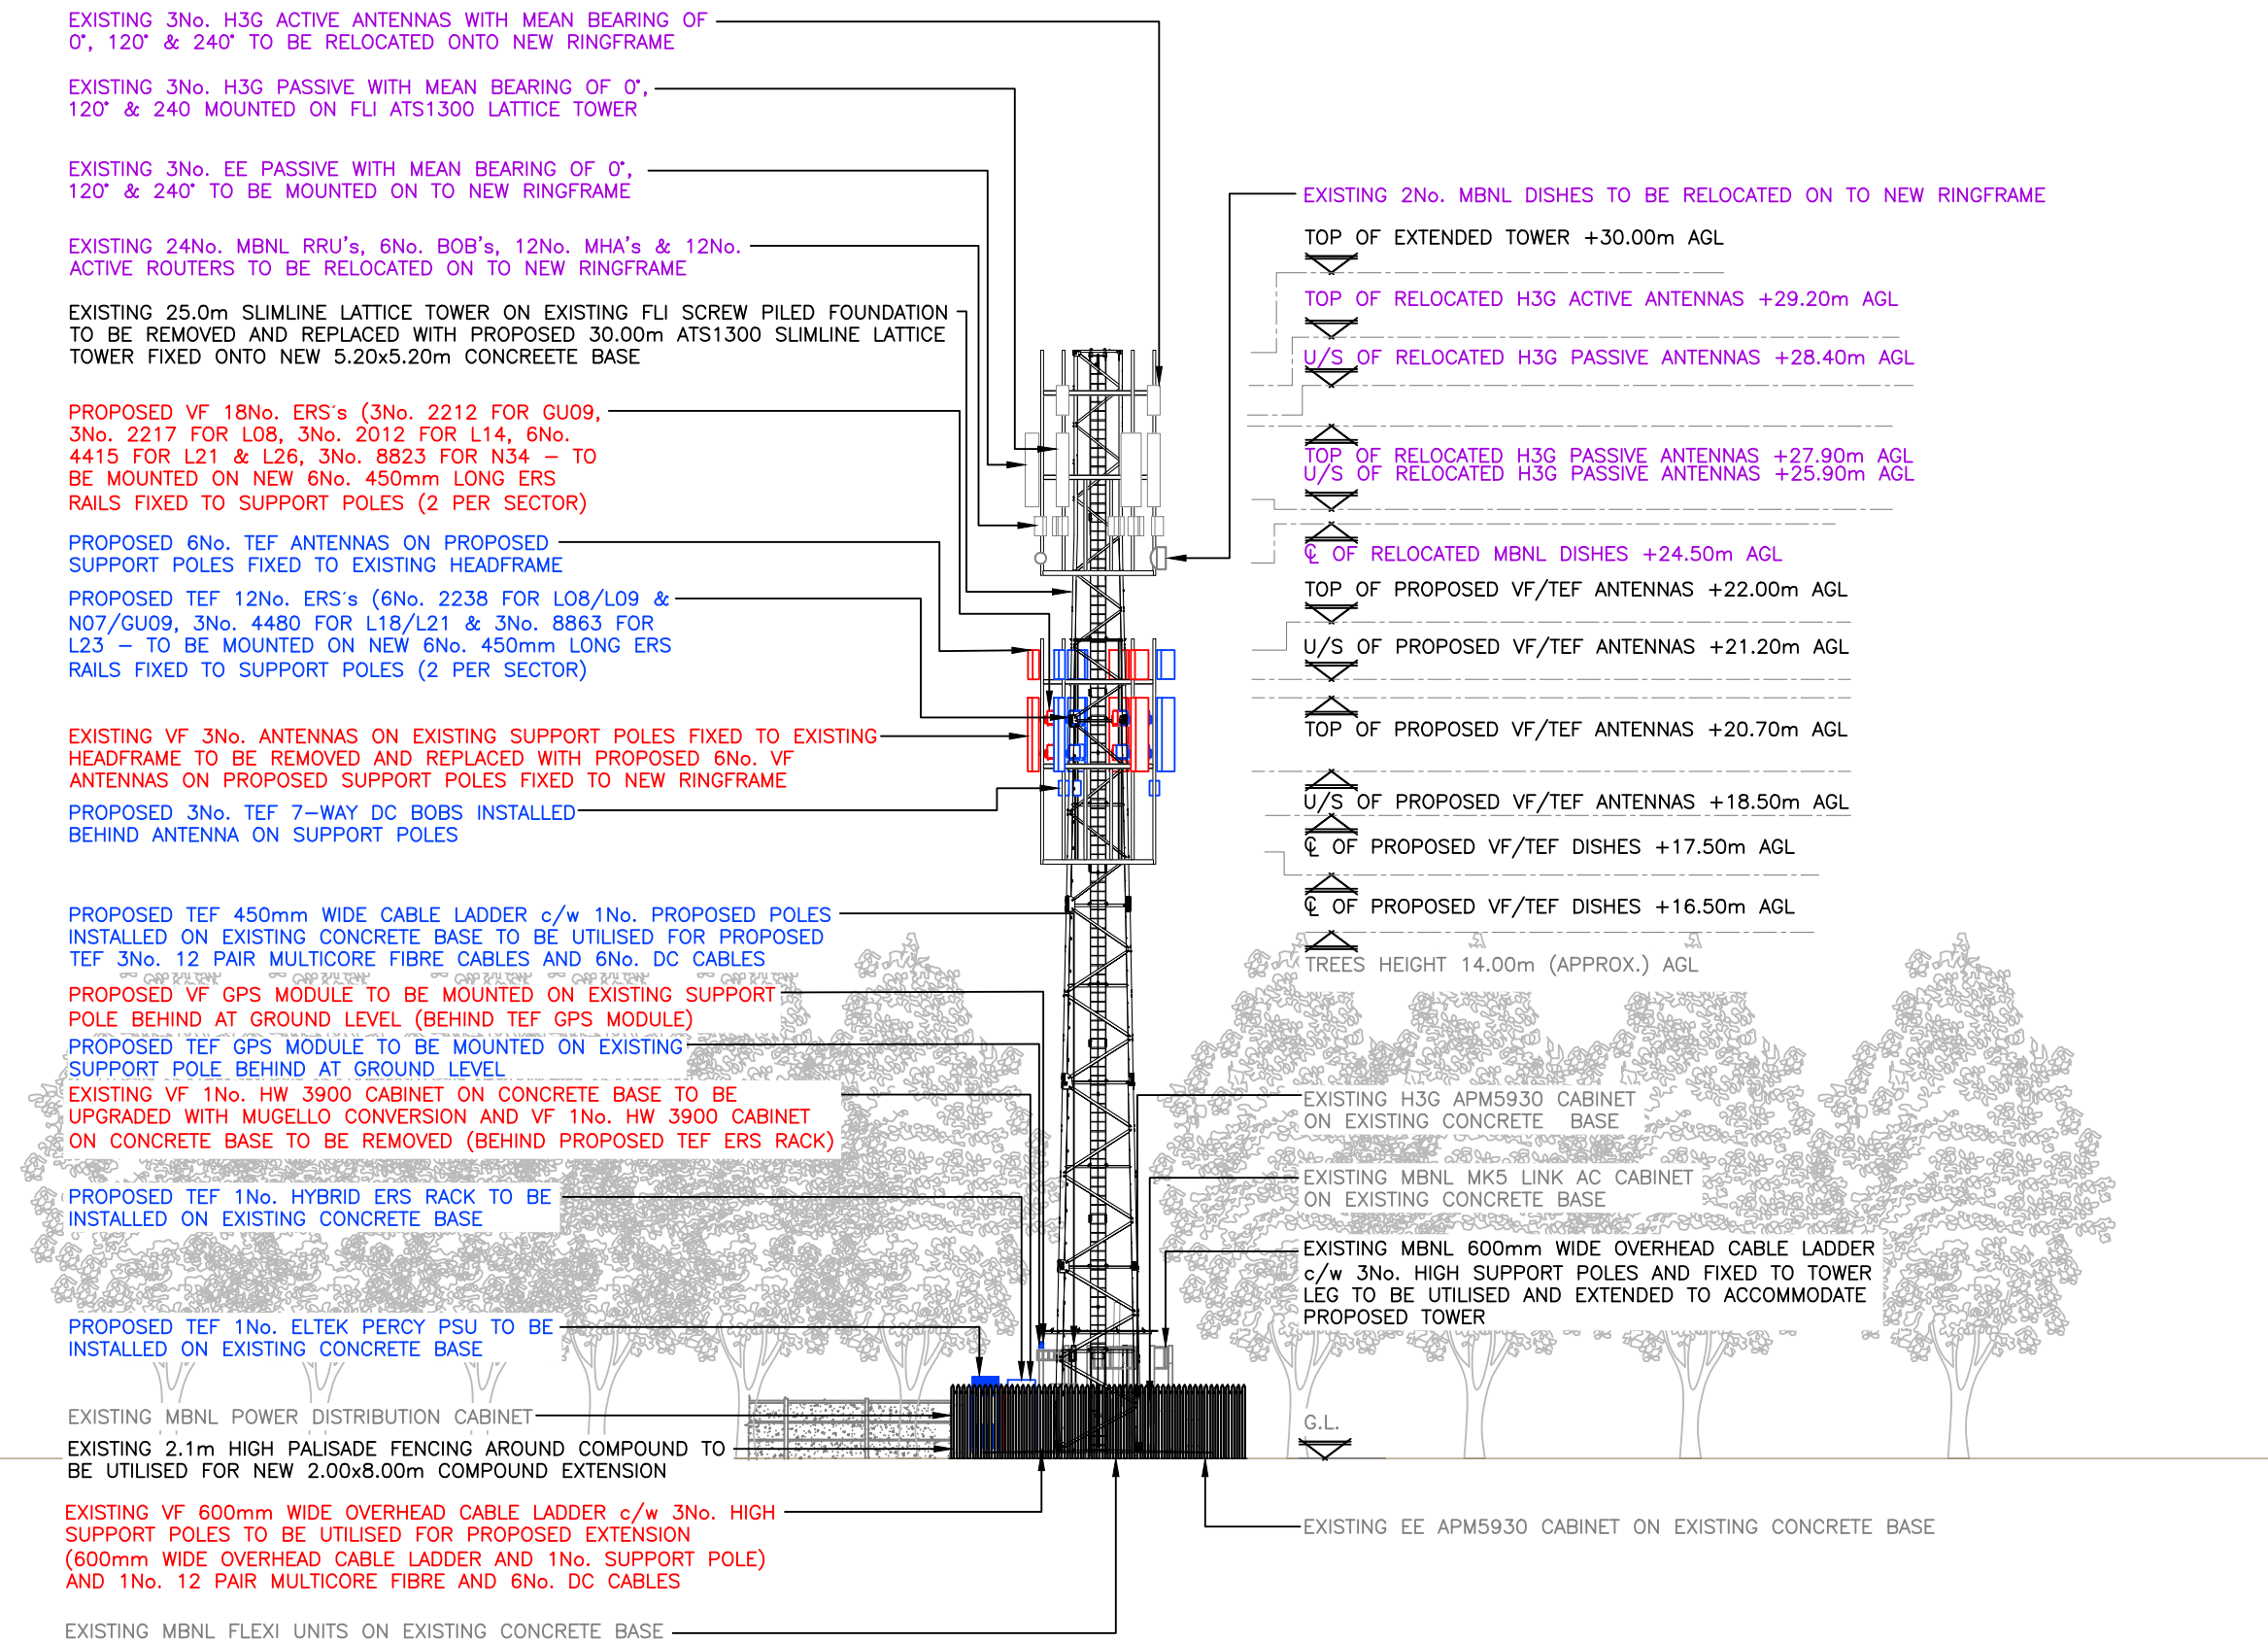

NOTE:
PROPOSED 2No. FLI 3.00mØ RINGFRAMES:-
1No. TO ACCOMMODATE MBNL ANTENNAS AND KIT
1No. TO ACCOMMODATE CTIL ANTENNAS AND KIT

ALL DIMENSIONS ARE IN mm UNLESS NOTED OTHERWISE

N.G.R | E: 388229 N: 411266

REV	MODIFICATION	BY	CH	DATE
C	VF Dishes Removed	RY	RTF	18.04.23
B	VF Details Updated	WHP	RTF	08.04.23
A	N34 ERS & Dishes Removed	RY	RTF	28.02.24
-	Issued for Construction	KES	RF	12.02.24



WHP Telecoms Ltd
401 Faraday Street,
Birchwood Park, Birchwood,
Warrington, WA3 6GA

Tel: 01925 424100 Fax: 01925 424101
e-mail: info@whptelecoms.com



CORNERSTONE - BEACON 3

Cell Name	Opt.
THE ROYAL TOBY	-


Cell ID No		
CORNERSTONE	TEF	VF
12780022	92805	86456_8
E REFERENCE	MBNL REF	
E308251	ROD093	

Site Address / Contact Details	
THE ROYAL TOBY MANCHESTER ROAD CASTLETON ROCHDALE OL11 3HF	

Drawing Title: PROPOSED SITE ELEVATION	
Purpose of issue: CONSTRUCTION	Dwg Rev:
Drawing Number: 301	C
Surveyed By: BCL	Original Sheet Size: A3
Drawn: KES	Date: 12.02.24
Checked: RF	Date: 12.02.24
Pack Issue: C	

The drawings comply with MBNL ICNIRP guidelines.
Designed in accordance with MBNL document: TD54000 v11.0

PROPOSED SOUTH-EAST ELEVATION
(1:200)

 

MBNL REF
ROD093