



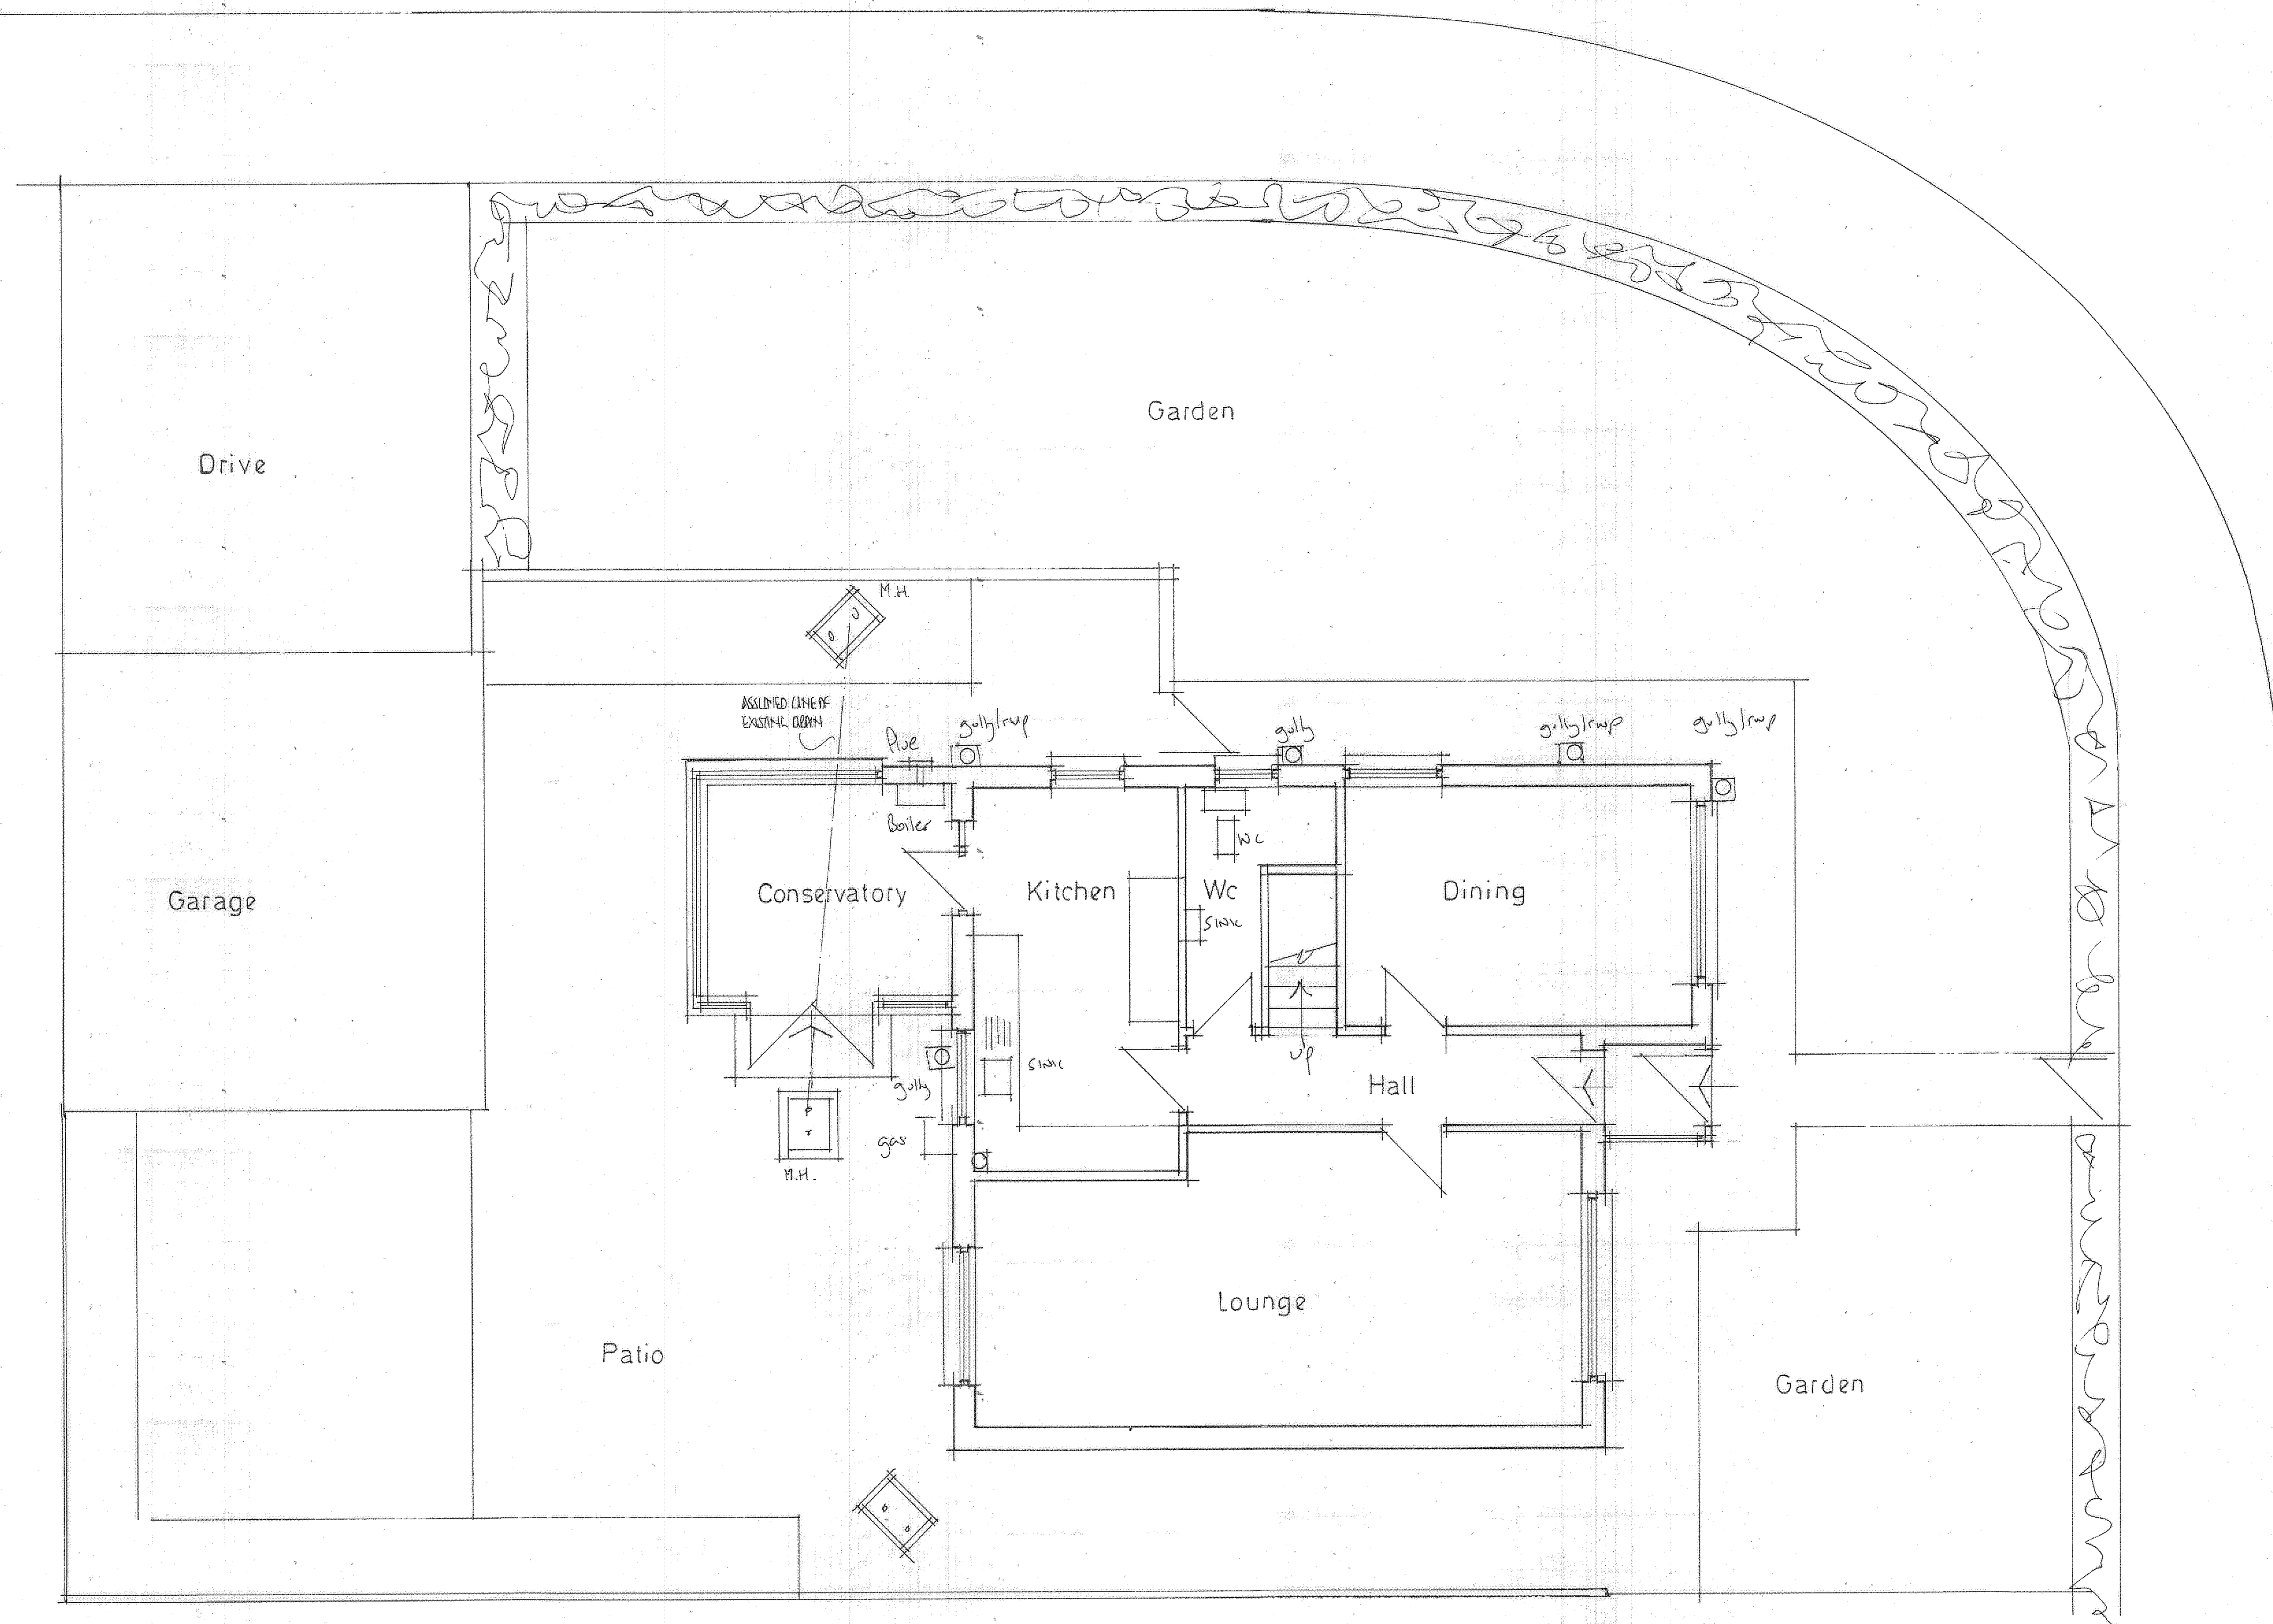

GROUND FLOOR PLAN

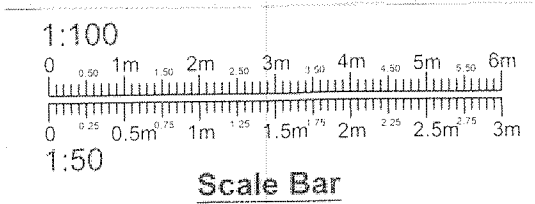

PROJECT
PROPOSED SINGLE STOREY
KITCHEN EXTENSION.
DRAWING TITLE
EXISTING LAYOUT.
CLIENT
MR. & MRS LAWLOR.
ADDRESS
3, DERWENT DRIVE,
LITTLEBOROUGH,
ROCHDALE.
SCALE
SCALE 1:50@A1
DRAWING No
FO 09235853/1
DATE
SEPT 2023.