


Typical Cedar Avenue Porch
Arrangement - Existing

Porch materials - render, upvc, concrete tile
House materials - brick, concrete tile

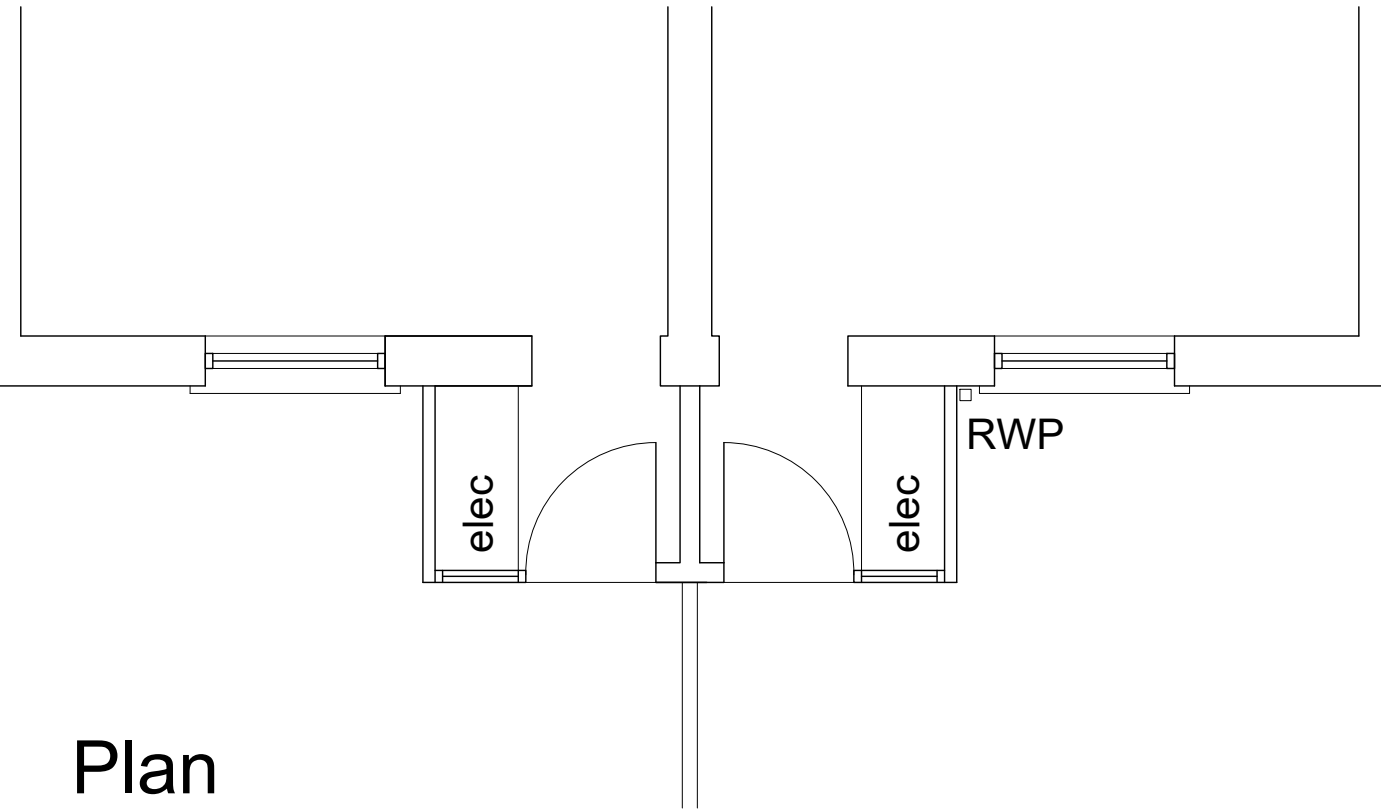


Plan


01	Existing Porch Details
04	Scale 1:50 @ A1



Front Elevation

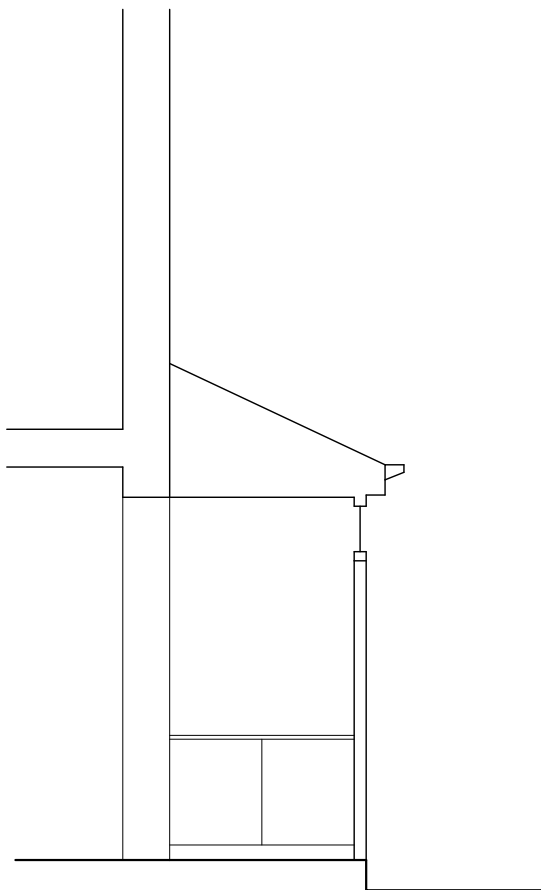


Section

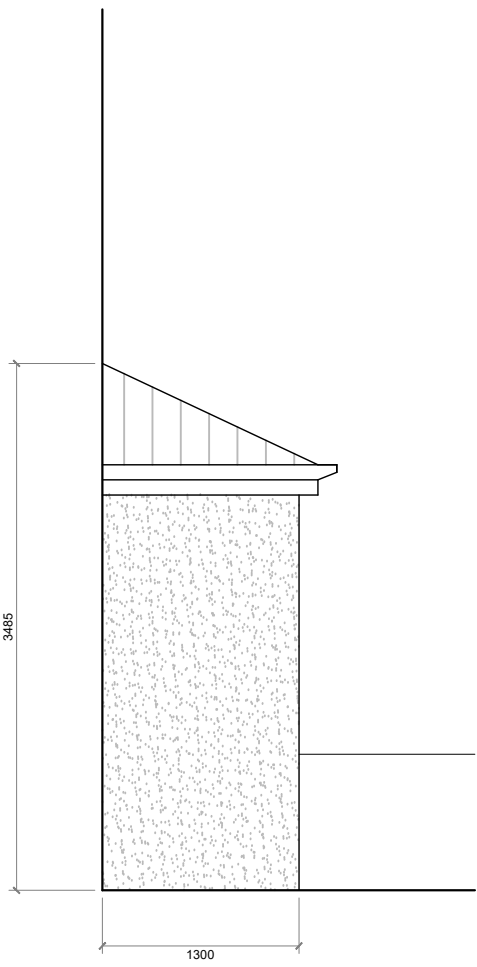

Side Elevation

Typical Cedar Avenue Porch
Arrangement - Proposed

Porch materials - brick and block, insulated
cavity, upvc, concrete tile

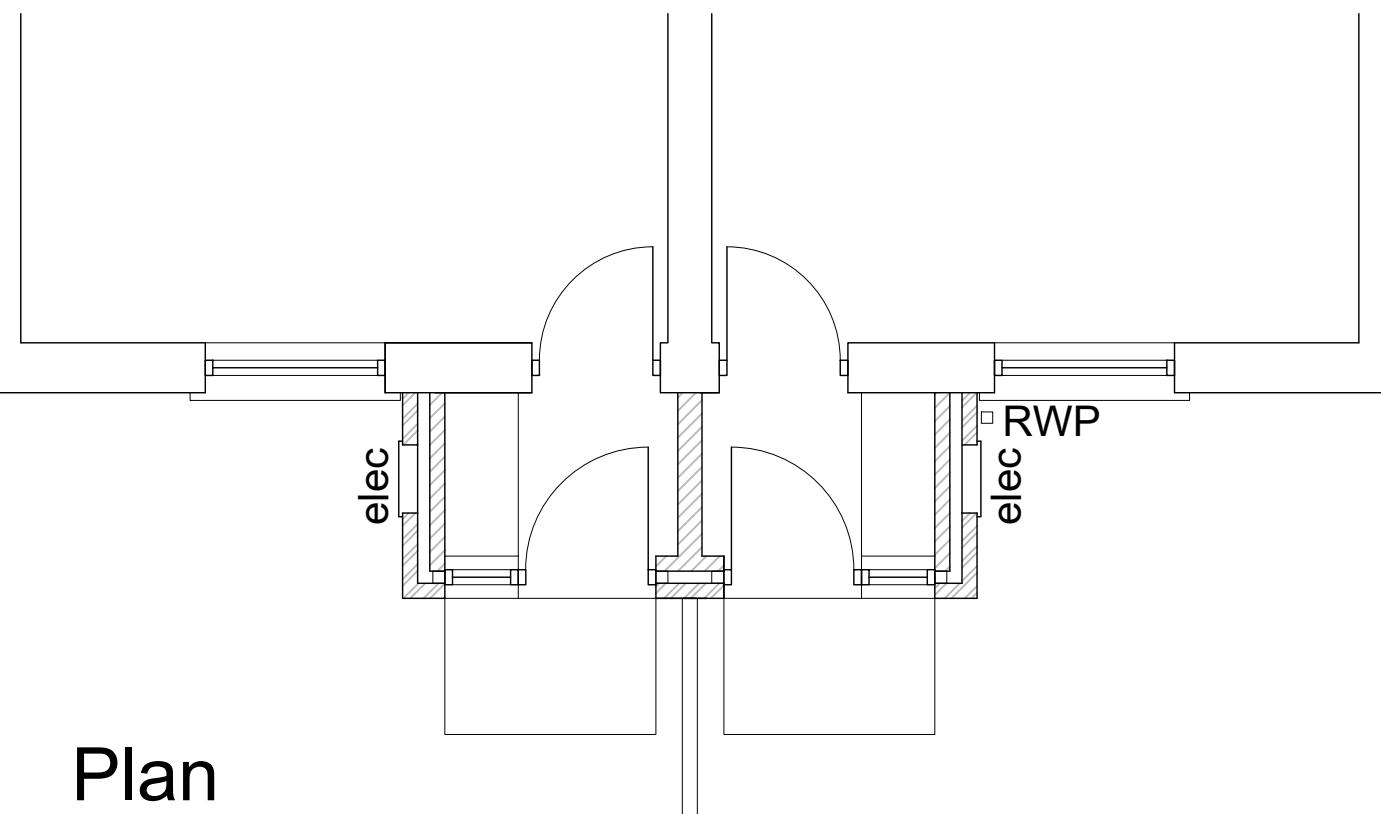


Plan


02	Proposed Porch Details
04	Scale 1:50 @ A1



Front Elevation

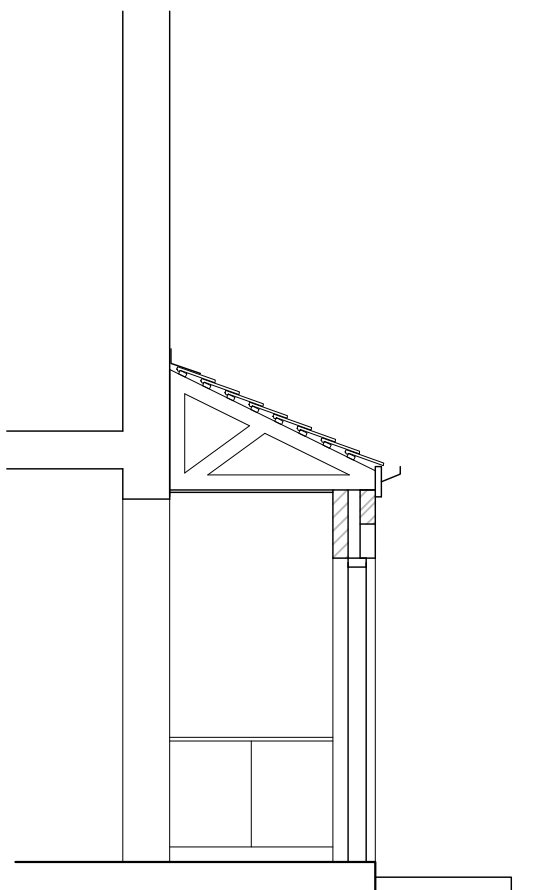

Section

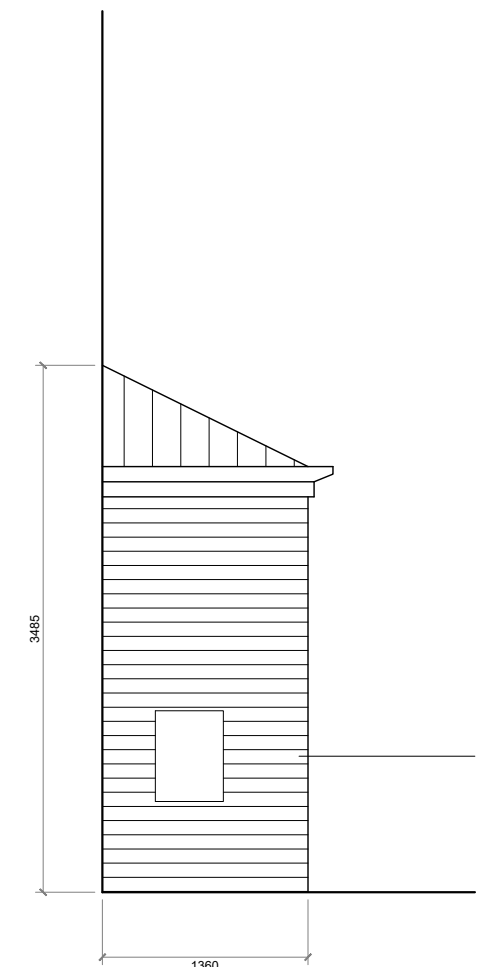

Side Elevation

General Notes

01: Dimensions must not be scaled from this drawing. If in doubt, please ask.
02: All dimensions are in millimetres unless noted otherwise.
03: All dimensions should be verified on site before proceeding with the work.
04: TADW Architects shall be notified in writing of any discrepancies.
05: © TADW Limited (UK) 2015

Legend

P1	Issued for comment	1.11.23	MH	BB
Issue	Description	Date	Drawn	Checked

Drawing Status

P - Planning | T - Tender | C - Construction | R - As Record

For Approval

tadw architects 

Six St. Petersgate Stockport Cheshire SK1 1HD
Ph 0161 477 6158 Fx 0161 480 8342 mail@tadw.co.uk www.tadw.co.uk

Client	Rochdale Boroughwide Housing
Job	Cedar Avenue Porch Renewal Heywood
Title	Existing and Proposed Elevations Porch Details
Scale	1:50 @ A1

Note - Prints from PDF files may not be to scale, check accuracy against scale

1

2

3

5m

1:50

Job Number 231336	Drawing Number 04	Issue P1
----------------------	----------------------	-------------