




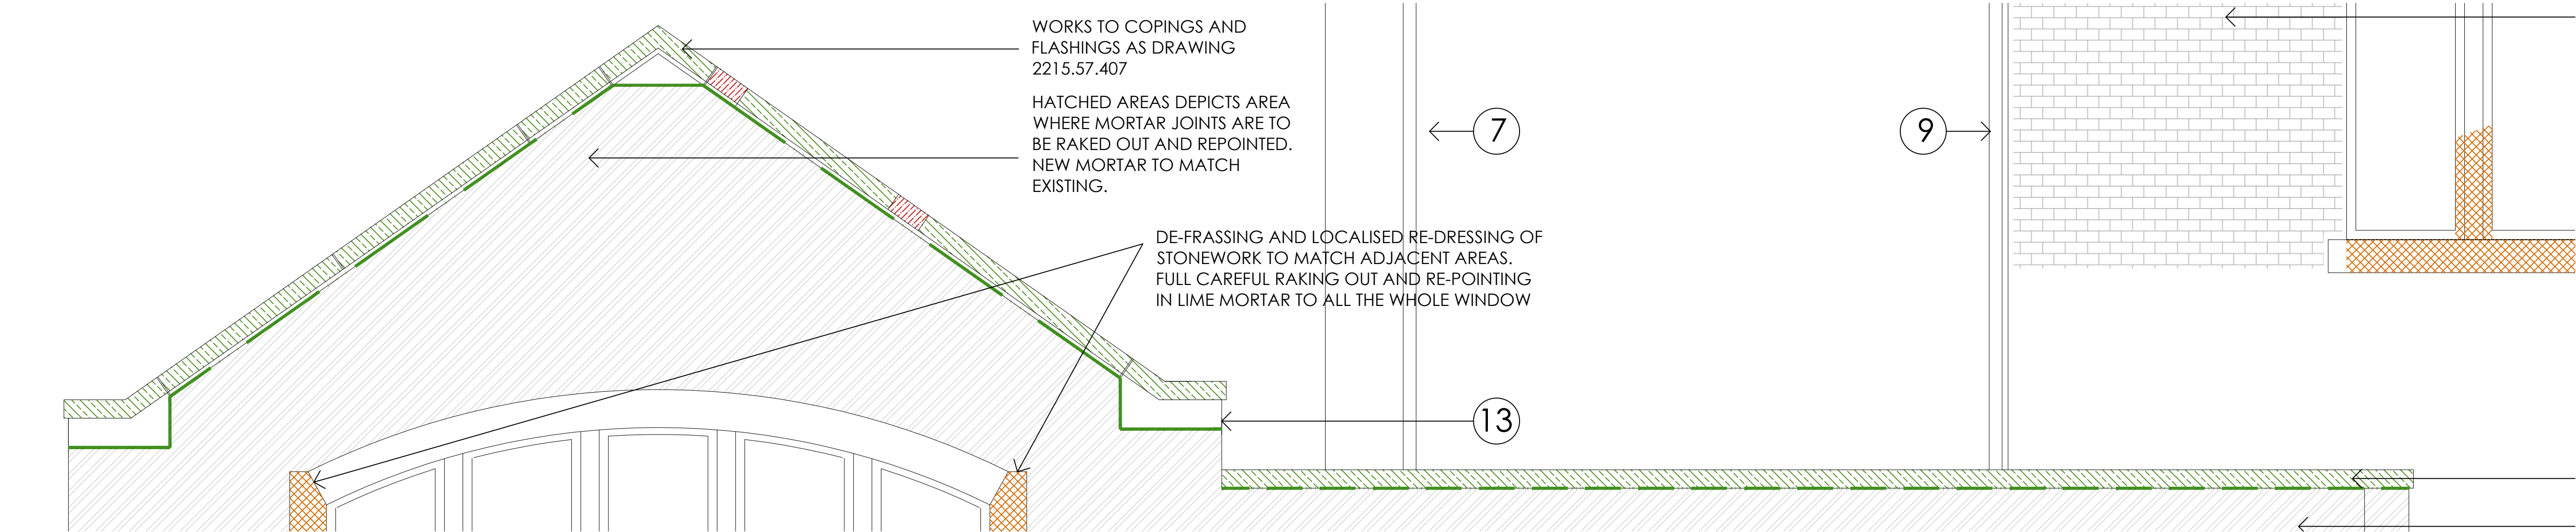

PARAPET A and B
SCALE 1:20

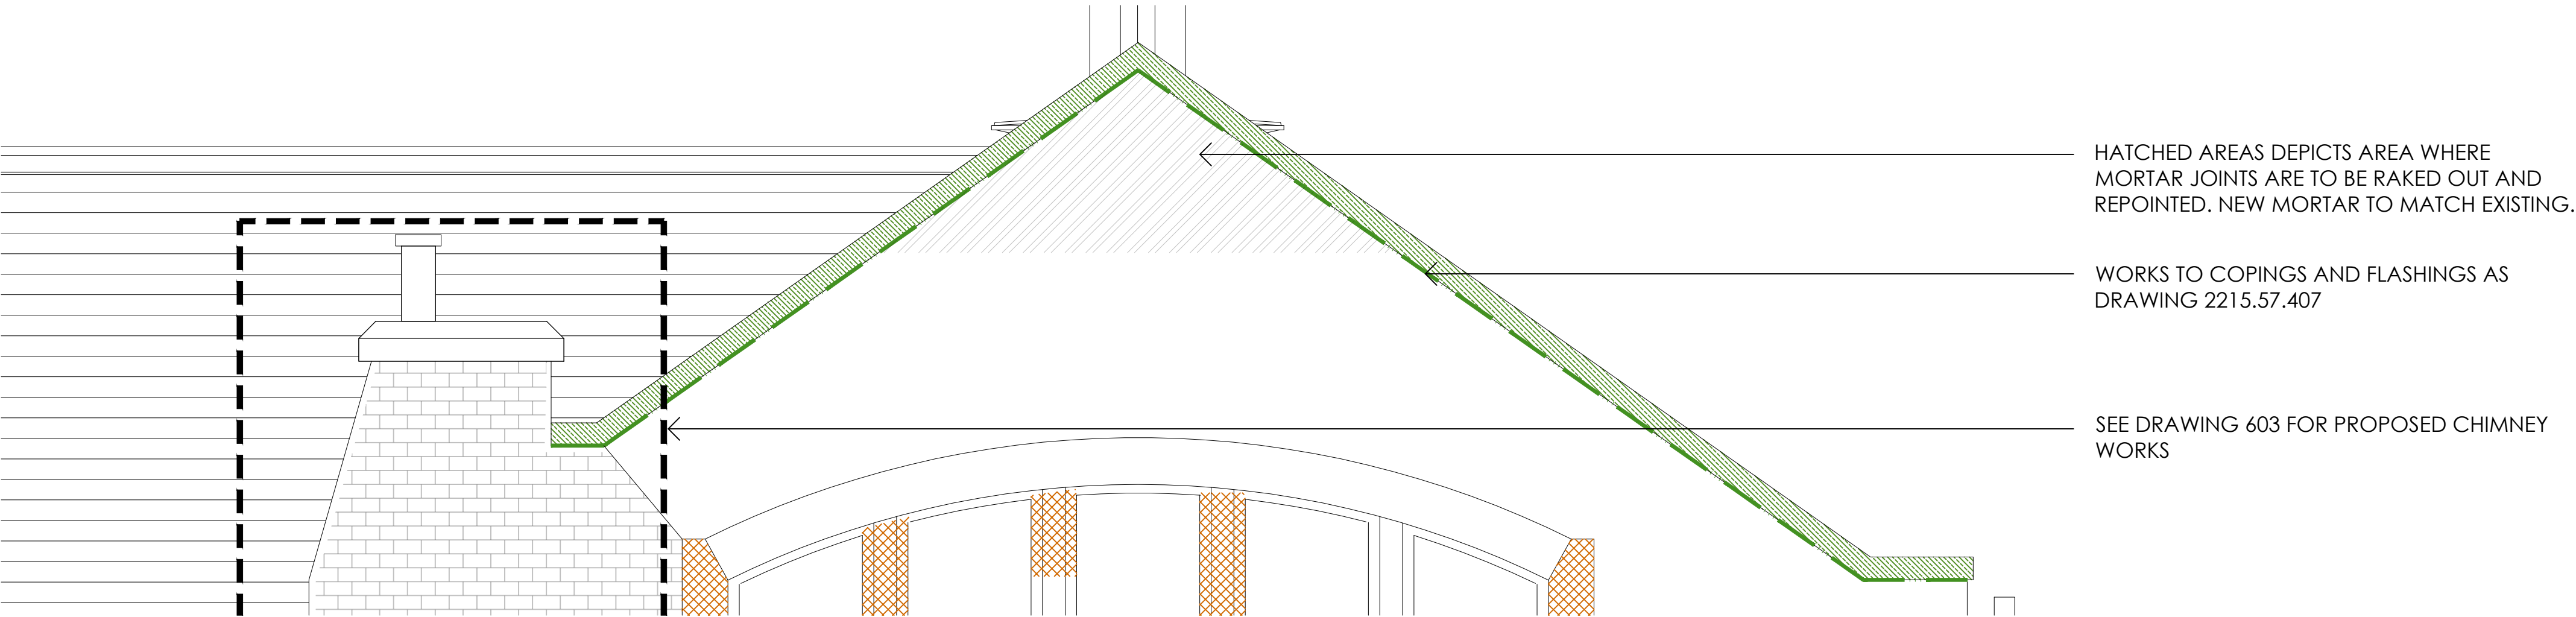


GABLE END A
SCALE 1:20

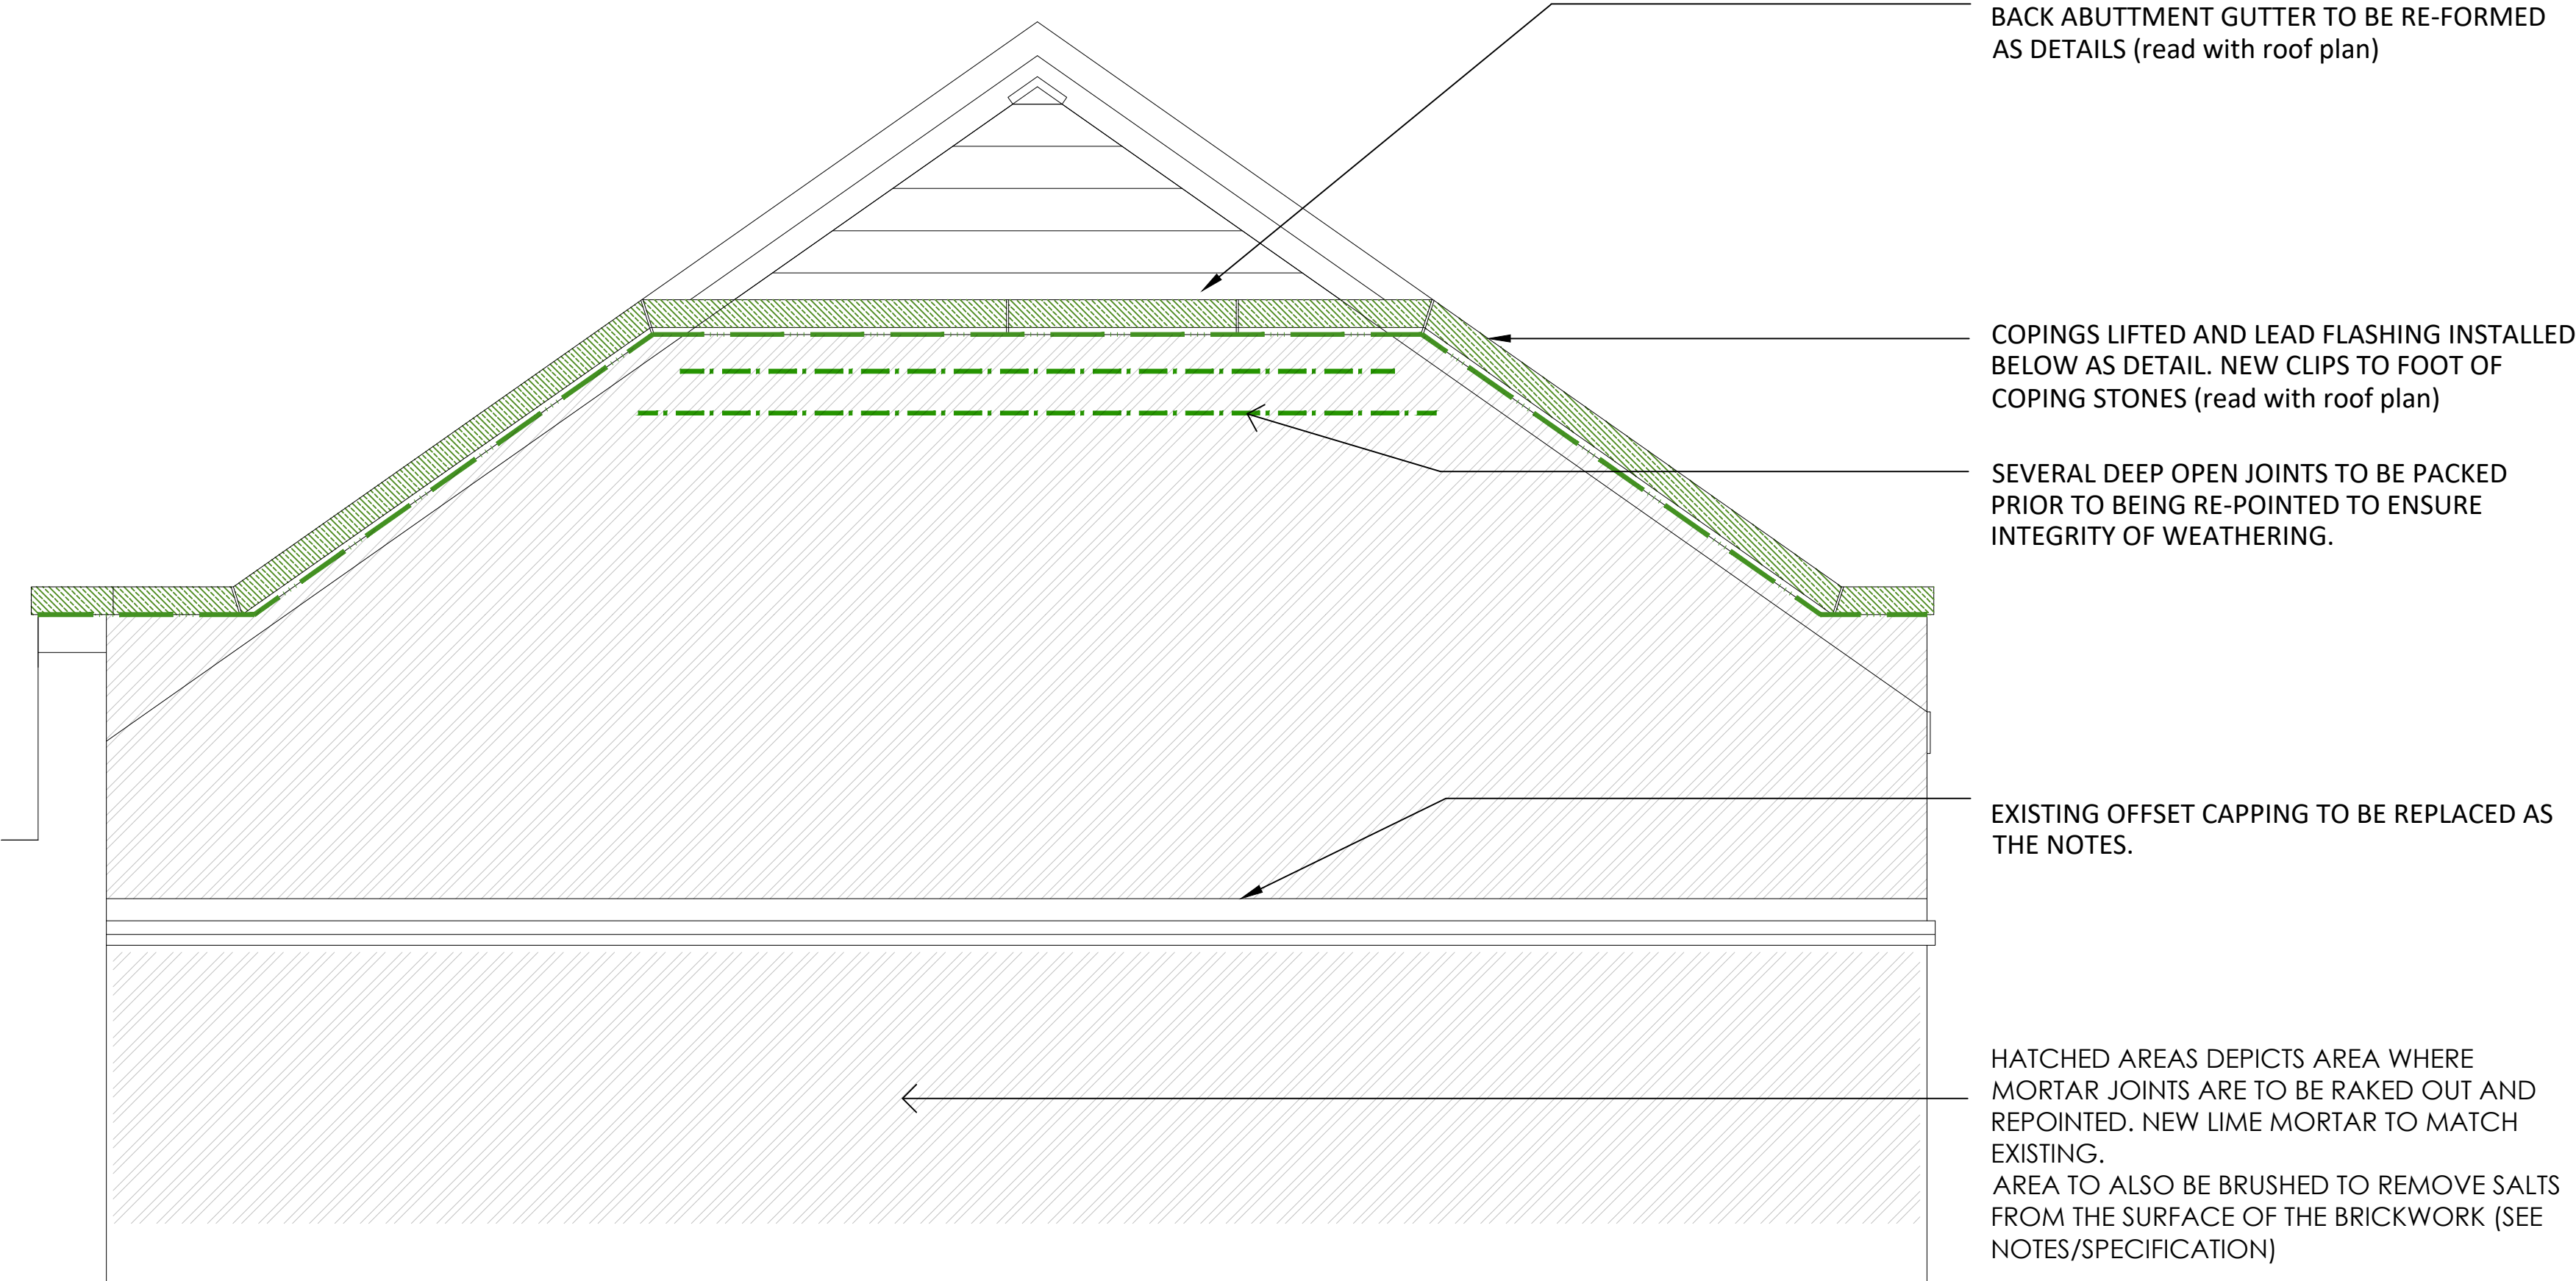

GABLE END B
SCALE 1:20

- ELEVATION WORKS**
- CAREFULLY REMOVE LOOSE/SPALLING STONE AND RE-DRESS TO MATCH ADJACENT STONework AND TO CLEAN STRAIGHT LINE.
 - CAREFULLY CUT OUT COMPROMISED STONE WORK AND INSTALL NEW STONE WORK TO MATCH EXISTING.
 - RESIN / STITCH REPAIR TO STONE OR COPING.
 - INDENT REPAIR TO THE STONework. REQUIREMENT FOR INDENT WORKS TO BE REVIEWED ON SITE WITH CONTRACTOR PRIOR TO WORKS COMMENCING.
 - NEW LEAD COVER FLASHING CUT INTO THE STONE - ROOF PLAN - (SEE DETAILS).
 - LOCALISED DEEP PACKING AND REPOINTING TO OPEN JOINT IN BRICKWORK, ENSURE PERPS ARE KEPT OPEN AT MAX 900C/C. INSERT PERP VENTS.
 - OPEN MOVEMENT LINE / DISPLACEMENT.
 - AREA TO BE CAREFULLY RAKED OUT AND RE-POINTED TO BRICKWORK.
 - ALL STONework POINTING TO BE CAREFULLY CUT BACK AND FULLY RE-POINTED (SEE SPECIFICATION AND NOTES)
 - WORKS TO IRONWORK/GUTTERS (READ WITH DRAWINGS 2215.57.403,404 & 405.**
 - THE HATCHED COPING AND FLASHING WORKS.TO BE CARRIED OUT REFER TO BGH DETAILS. ALL LEADWORK TO BE IN ACCORDANCE WITH LSTA RECOMMENDED DETAILS.

 

status
LISTED BUILDING APP.

This drawing is copyright Bradshaw Gass & Hope LLP and is not to be copied, reproduced or re-distributed either in whole or in part without the prior written permission of the originator.

The originator shall have no responsibility for any liability, loss, cost, damage or expense arising from or relating to any use of this document other than for its intended purpose on this project.

This drawing shall be read in conjunction with all other relevant drawings, specifications and associated documentation. Any discrepancies, errors or omissions are to be reported to the originator before proceeding with work.

All dimensions are to be checked on site by the contractor prior to proceeding with any work.

Hazard Identification 		
ref	hazard	date

P3	TEXT RE-SIZED	AGR	09.11.23
P2	DRAWING NUMBER UPDATED	AGR	31.08.23.
ref	revision	by	date

B

G

&

H

Architects
Consulting Engineers
Quantity Surveyors

21 Silverwell Street
Bolton
BL1 1PR
t: 01204 525321
email@bgghbolton.co.uk
www.bgghbolton.co.uk

Bradshaw Gass & Hope LLP

client	Rochdale Borough Council		
project	Milnrow Library, 57 Newhey Road, Milnrow, Rochdale OL16 3NP		
drawing	COPING REPAIR WORKS		
drawn by	AR/LC	date	APR 2023
checked by	AR	date	APR 2023
scale	1:20		A1
dwg no	2215.57.407	rev	P3