






Proposed Front
1 : 100

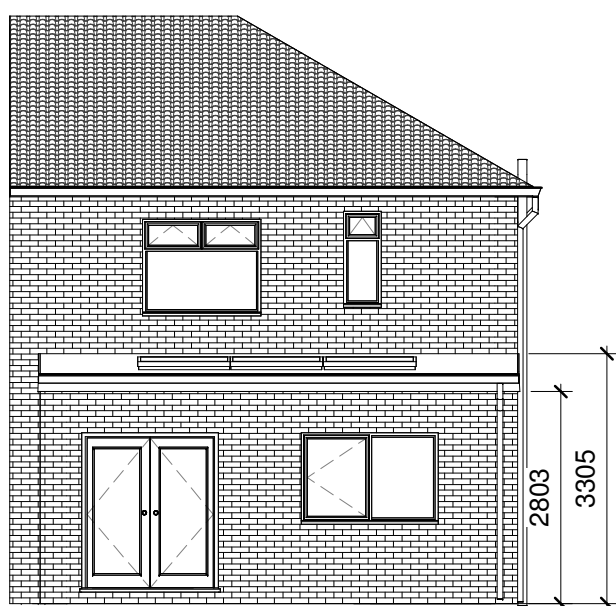


Proposed Rear
1 : 100

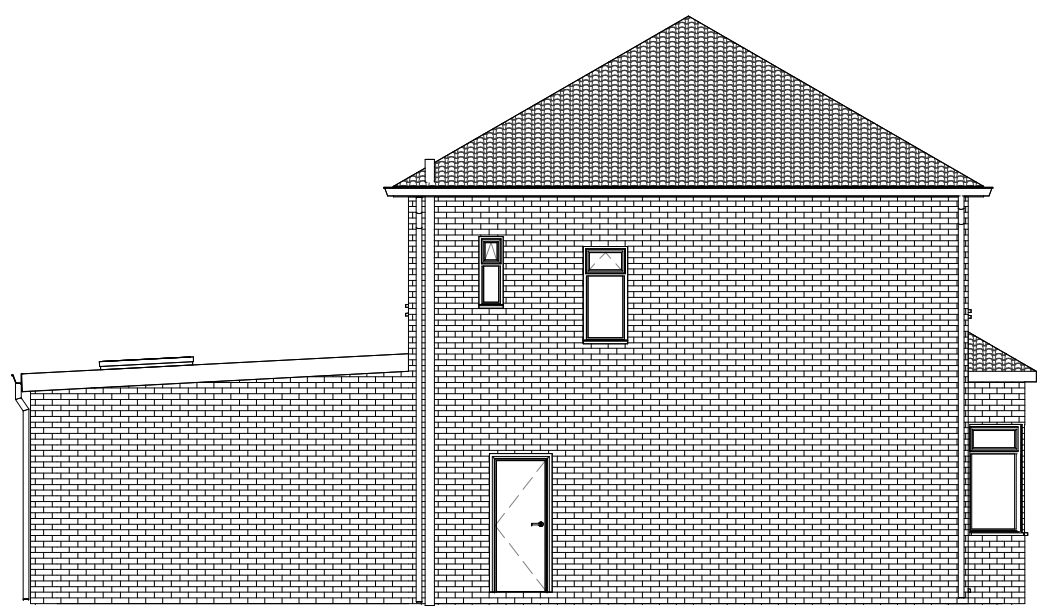


Proposed Side
1 : 100

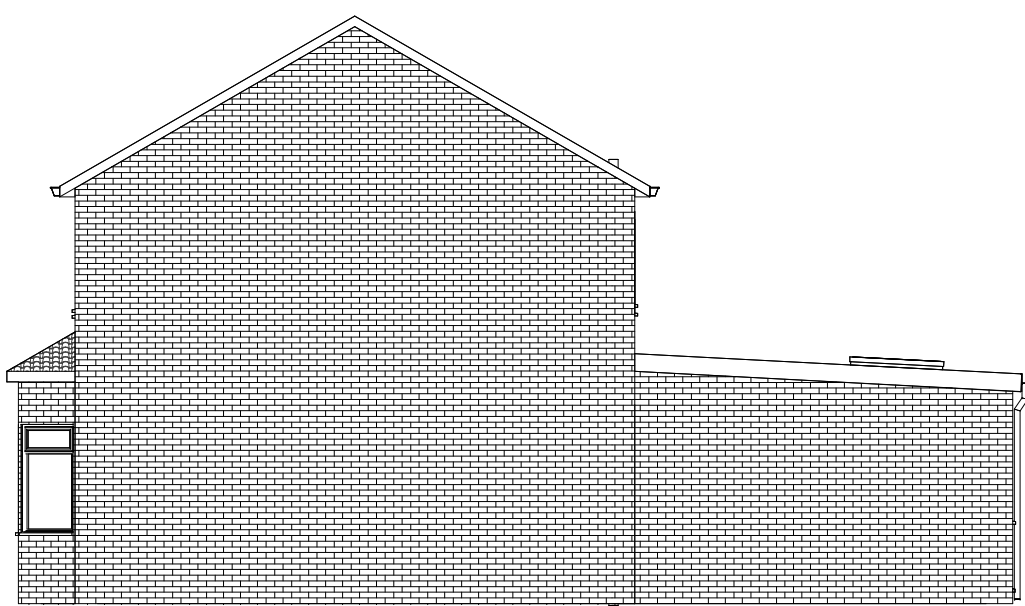


Proposed Side (2)
1 : 100

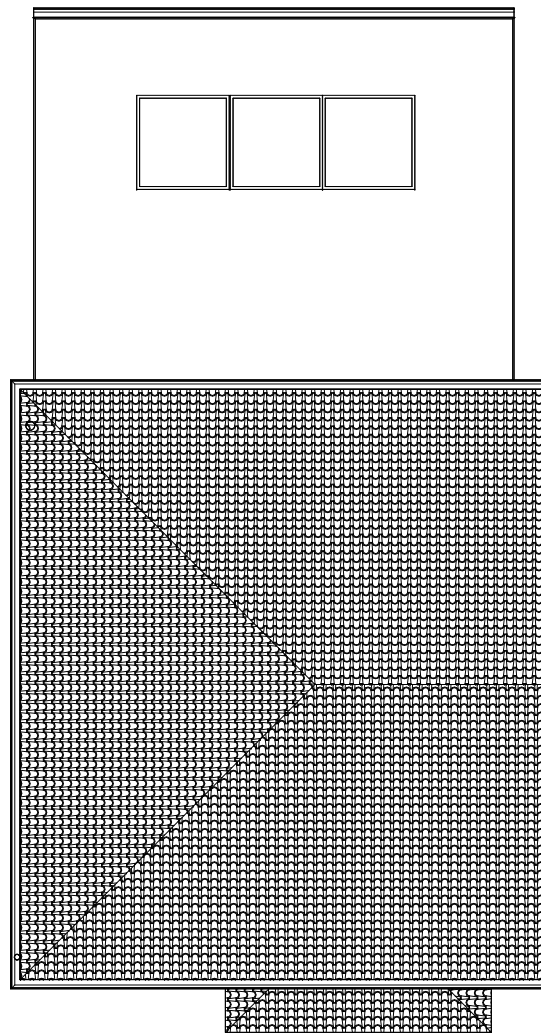

Proposed Roof Plan
1 : 100

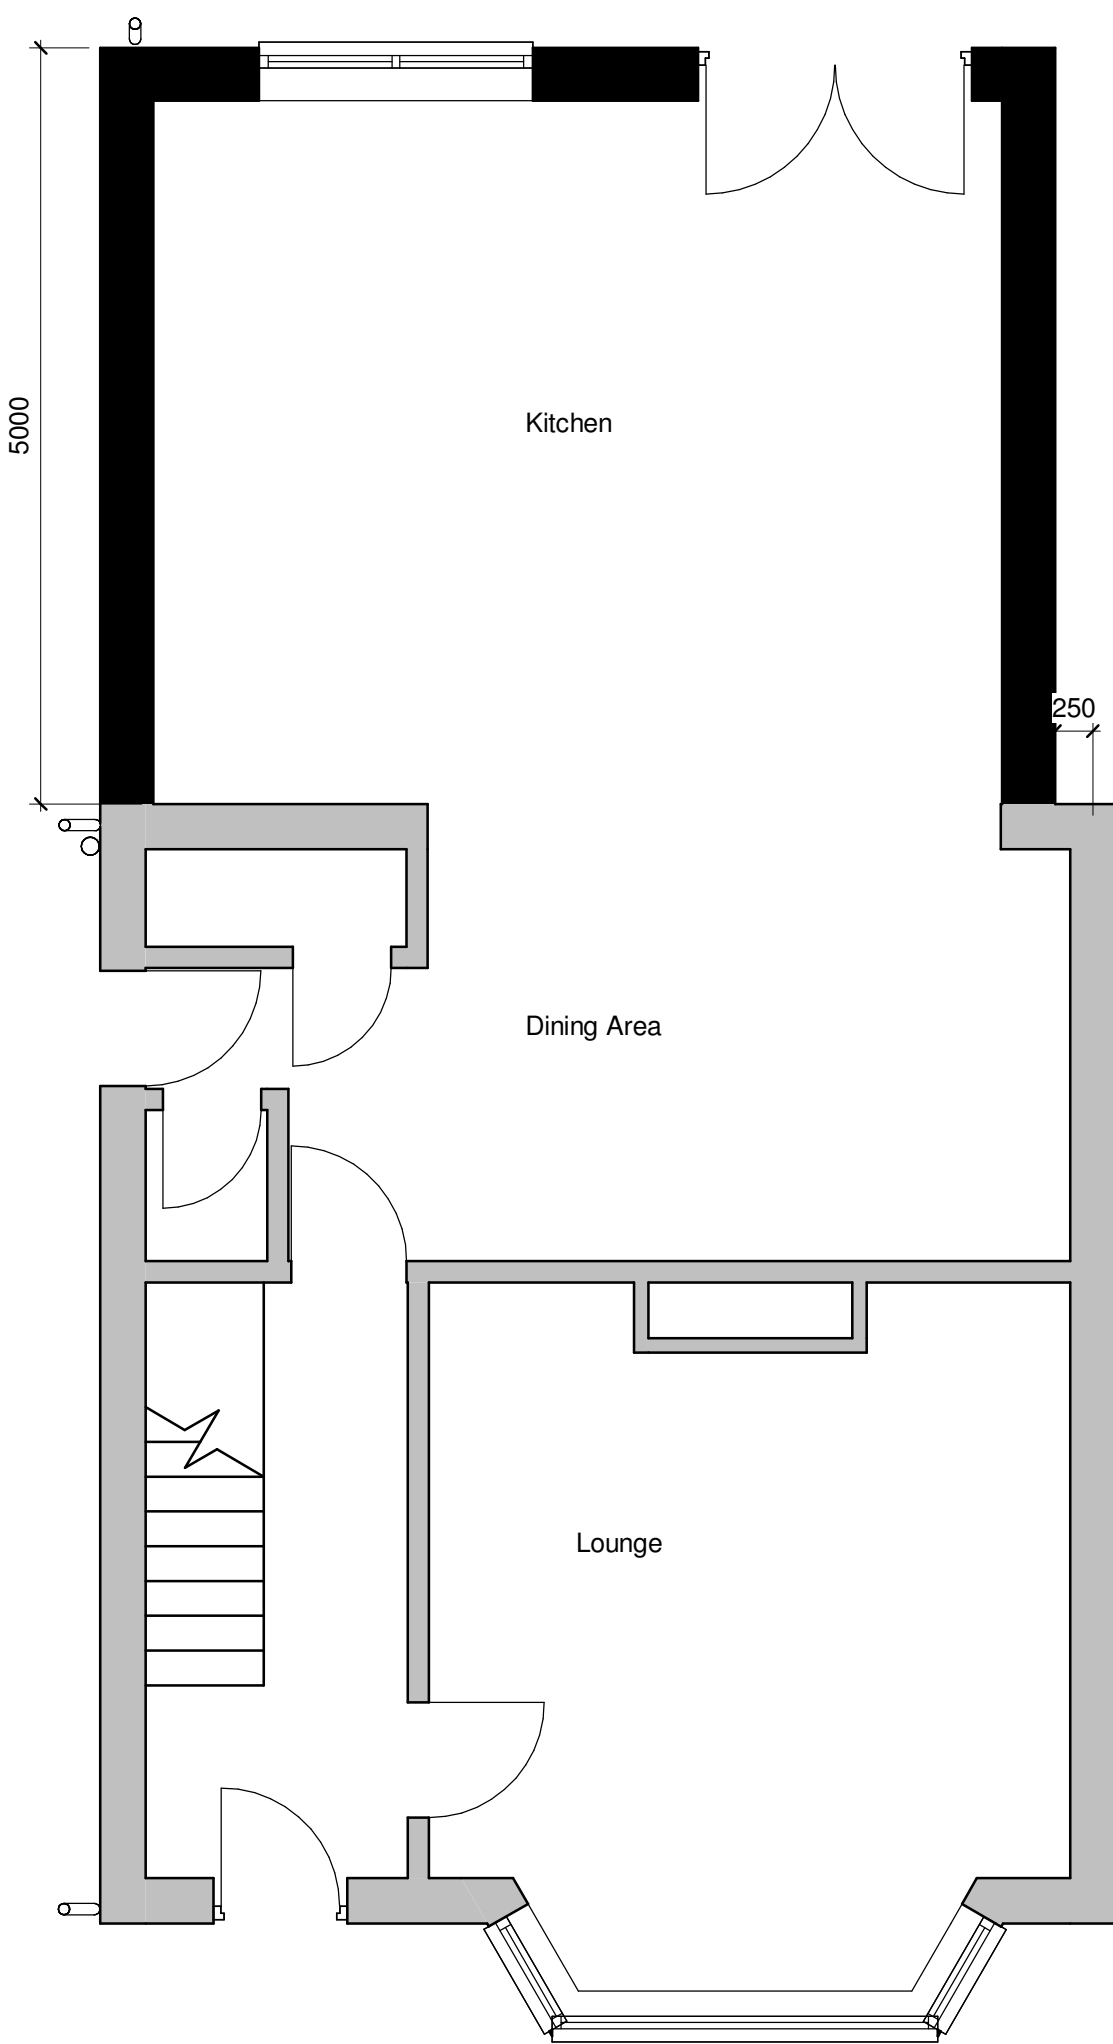

Proposed Ground Floor
1 : 50

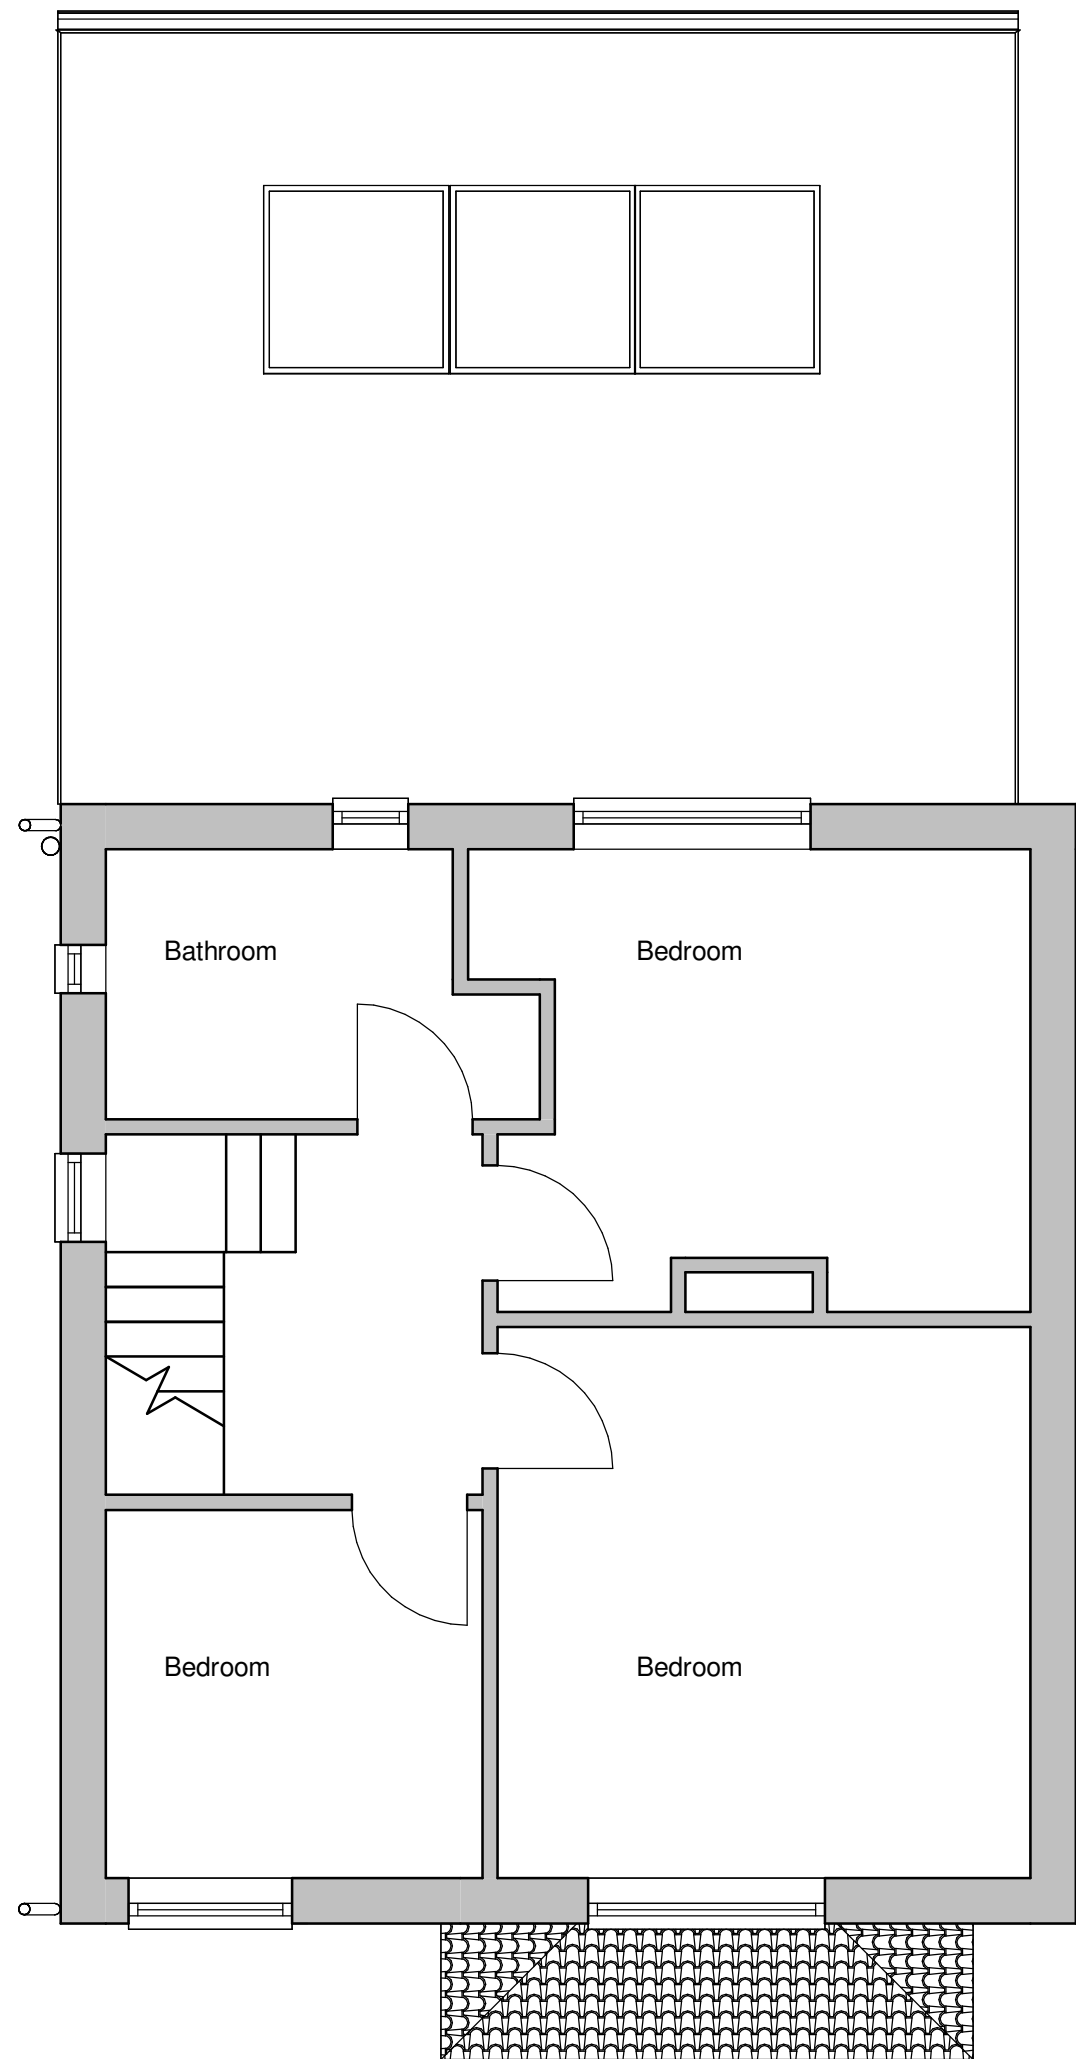

Proposed First Floor
1 : 50

Scale: @ A1.
Do NOT scale from this drawing.
If in doubt, ask.
Dimensions must be checked by
contractor before work is commenced.

This drawing remains the property of
Belal Rashid Technical Architecture
and should not be reproduced in full or
in part without prior consent from
Belal Rashid Technical Architecture.

Client:
Sameer Khan and Faisal
Khan

Project:
Extension
Project Address:
323 Milnrow Rd Rochdale
OL16 5BU

Drawing Name:	Proposed
Drawing Number:	A102
Drawing Date:	20/10/23
Author:	N.Shah. B.Rashid

Belal Rashid Technical Architecture
11 Queen Street
Oldham
Greater Manchester
OL1 1RD

Email: belal.rashid@brta.co.uk
Tel: 0161 241 9650

