



0.89m Visitor parking sign

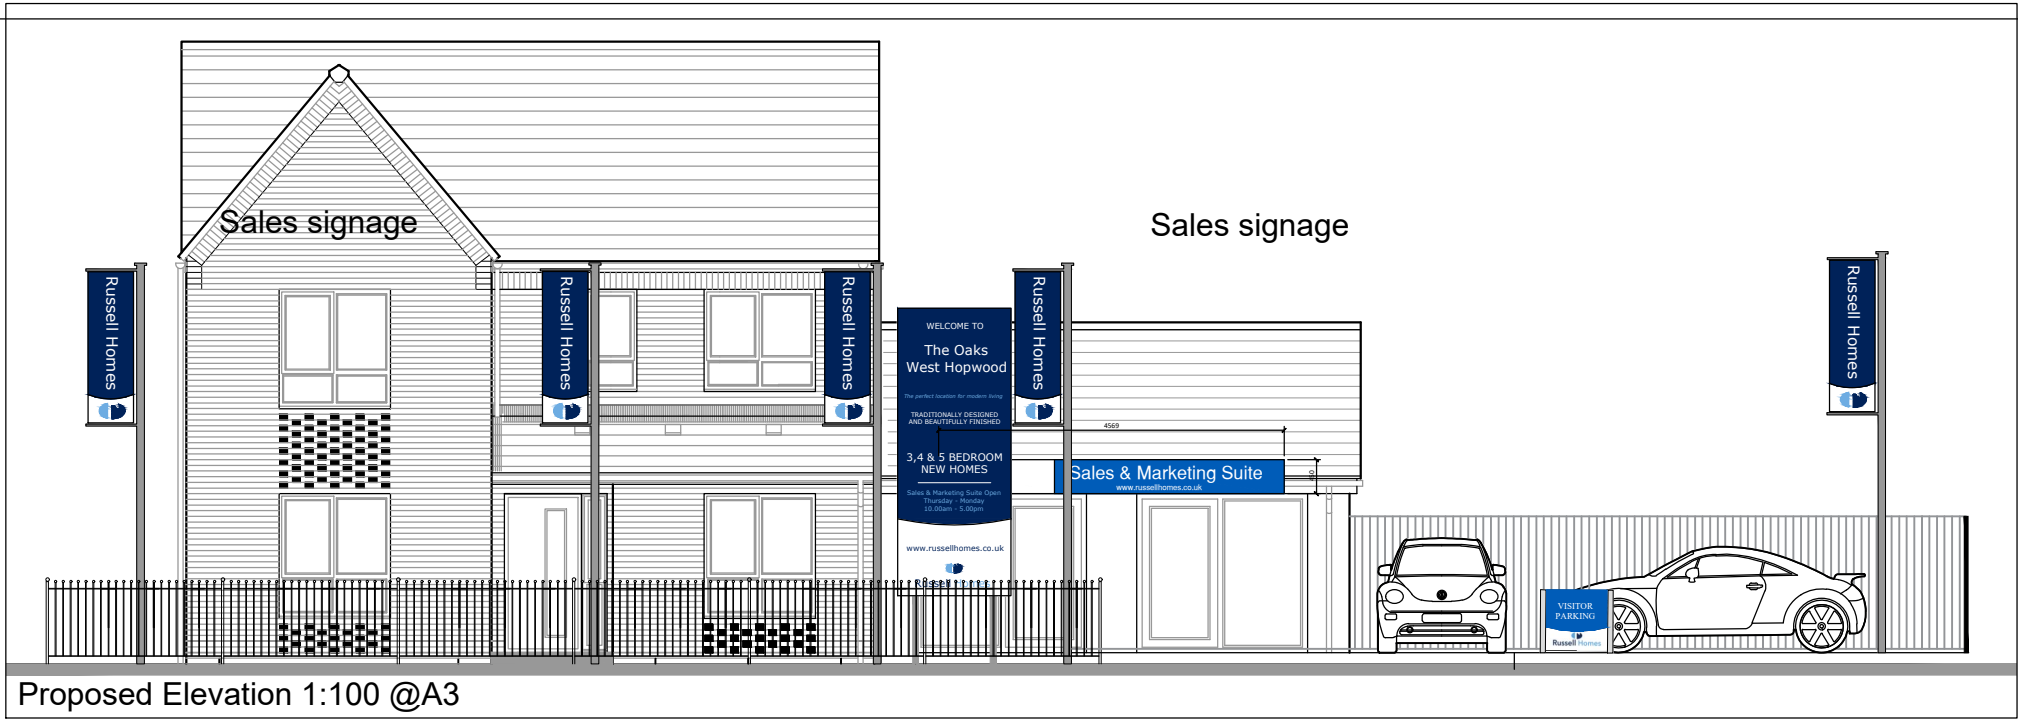

0.89m Sales Suite directions

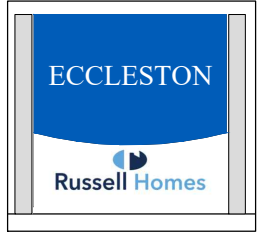

0.89m House type sign

- REVISIONS
- 1.8m Closed boarded fence
 - 0.9m Railings
 - 1 Car Parking
 - 2 Sales Suite directions
 - 3 House type sign
 - Flagpole + Flag
 - Uplighter (floodlight)
 - Bollard lighting
- Additional Tarmac Area
150mm MOT
80mm Base
20mm Wearing
- Additional Tarmac to private drive sub base
80mm Base
20mm Wearing
- Additional 150x50mm Concrete pin kerb
- 450x450mm Marshalls Urbex riven buff paving

Rev D Additional dimensions added 01.07.24
Rev C Scale added to elevation and site plan 24.05.24
Rev A Tarmac and Pin kerbs revised 18.03.24



Title: South Heywood
The Oaks
West Hopwood
Sales Area Details

Dwg No: 20040 SAL 02 D

Scale: 1:200@A3 Date: 16.09.22

Dwn By: nap Chk By: xxx

Russell Homes
13 Westpoint Enterprise Park,
Clarence Avenue, Trafford Park,
Manchester M17 1QS
Tel : 0161 868 4326
www.russellhomes.co.uk