
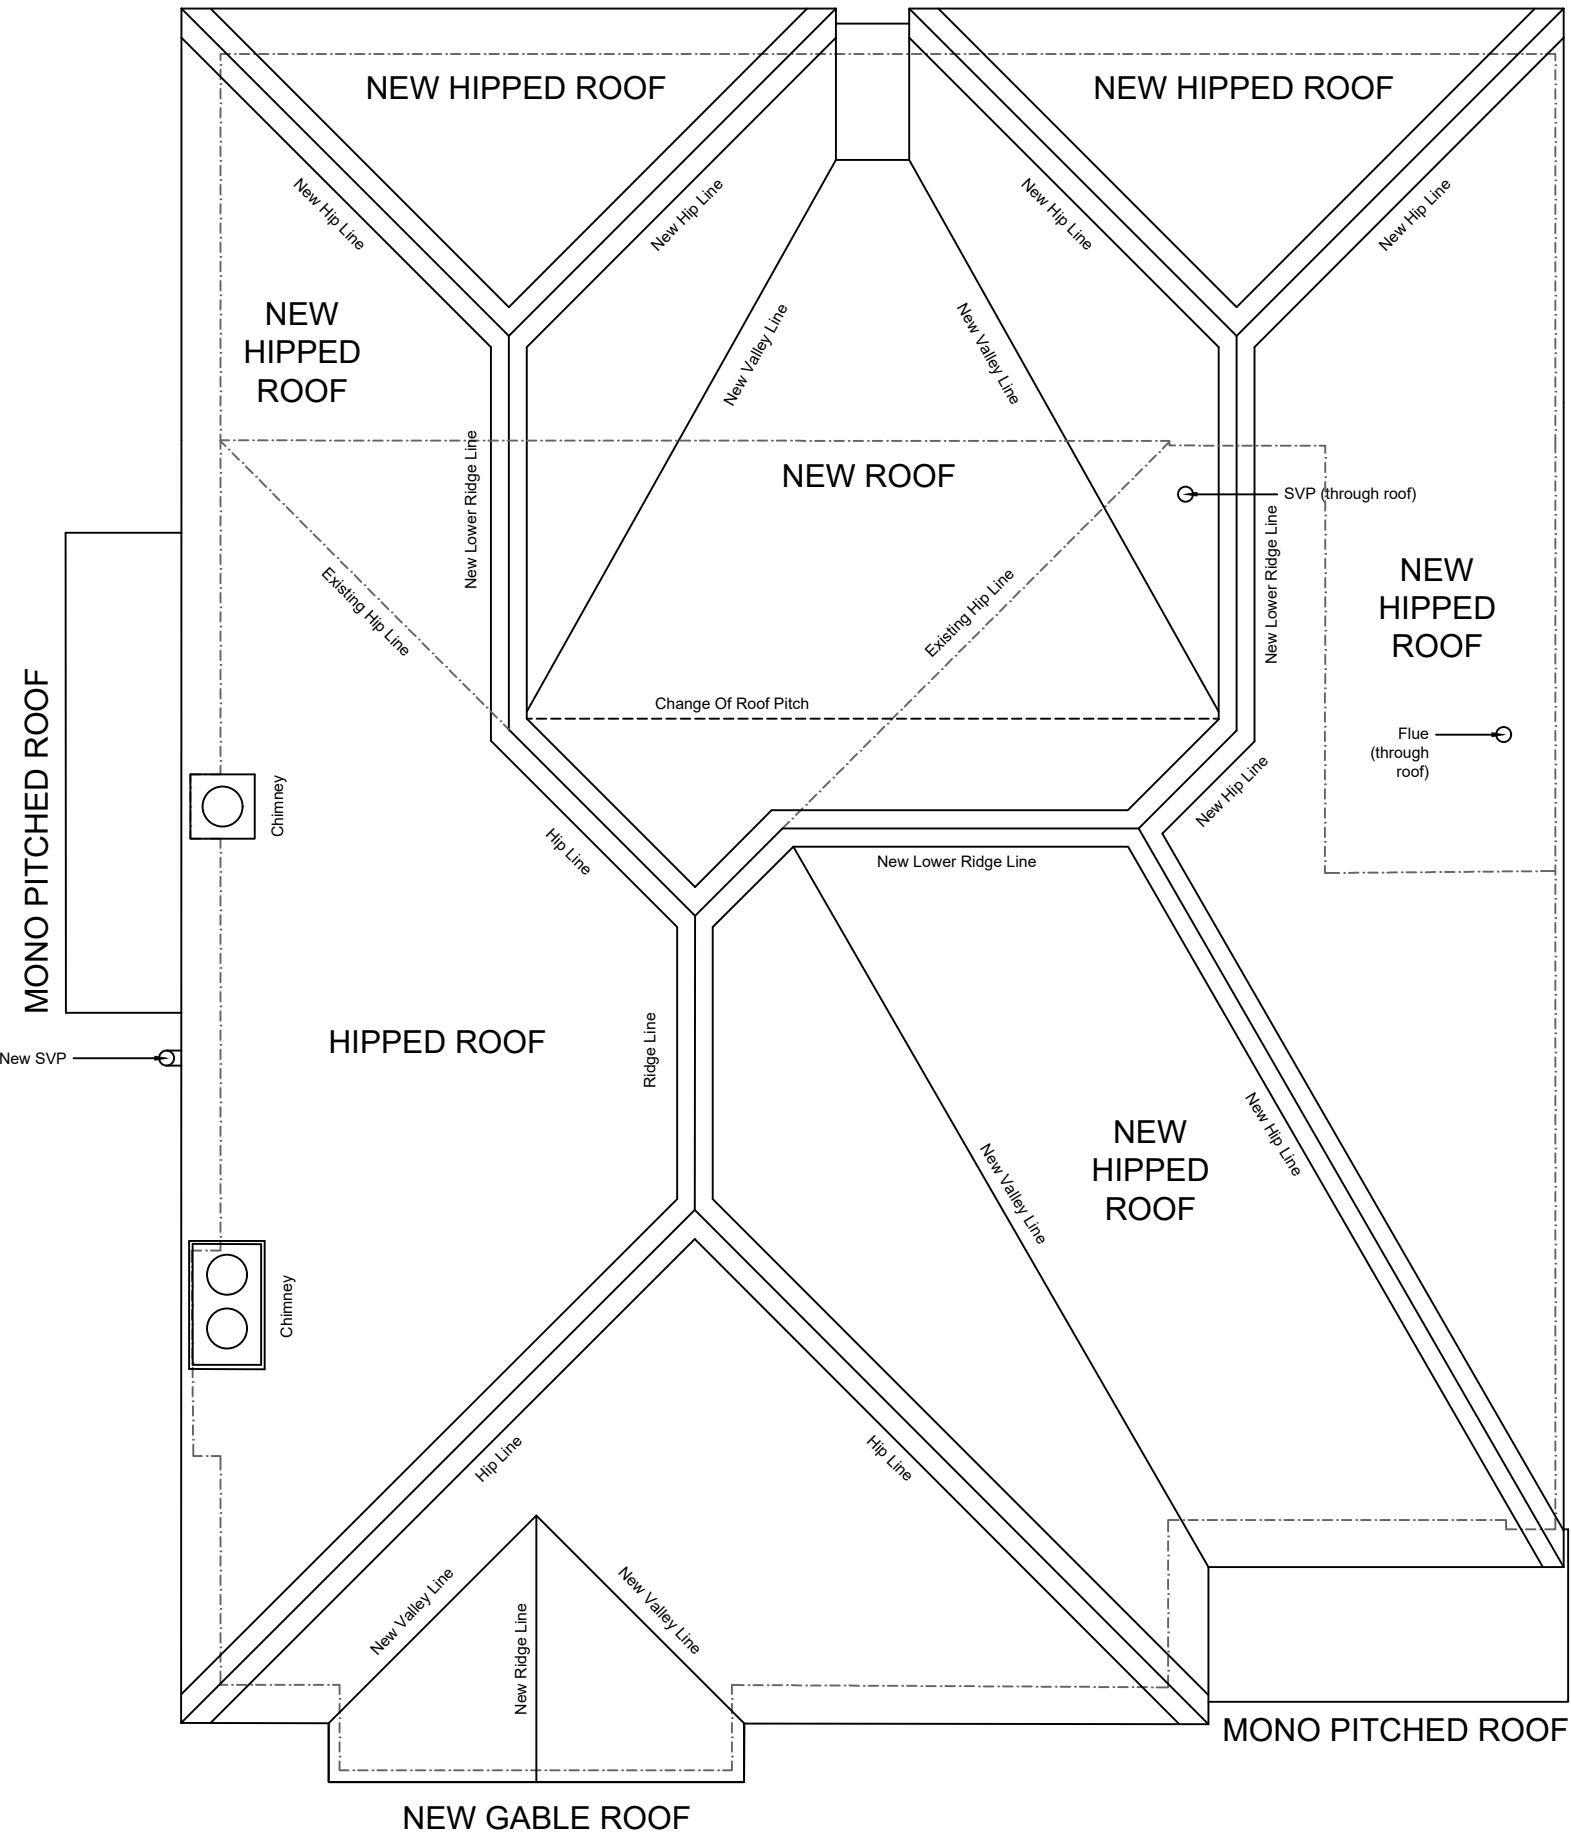
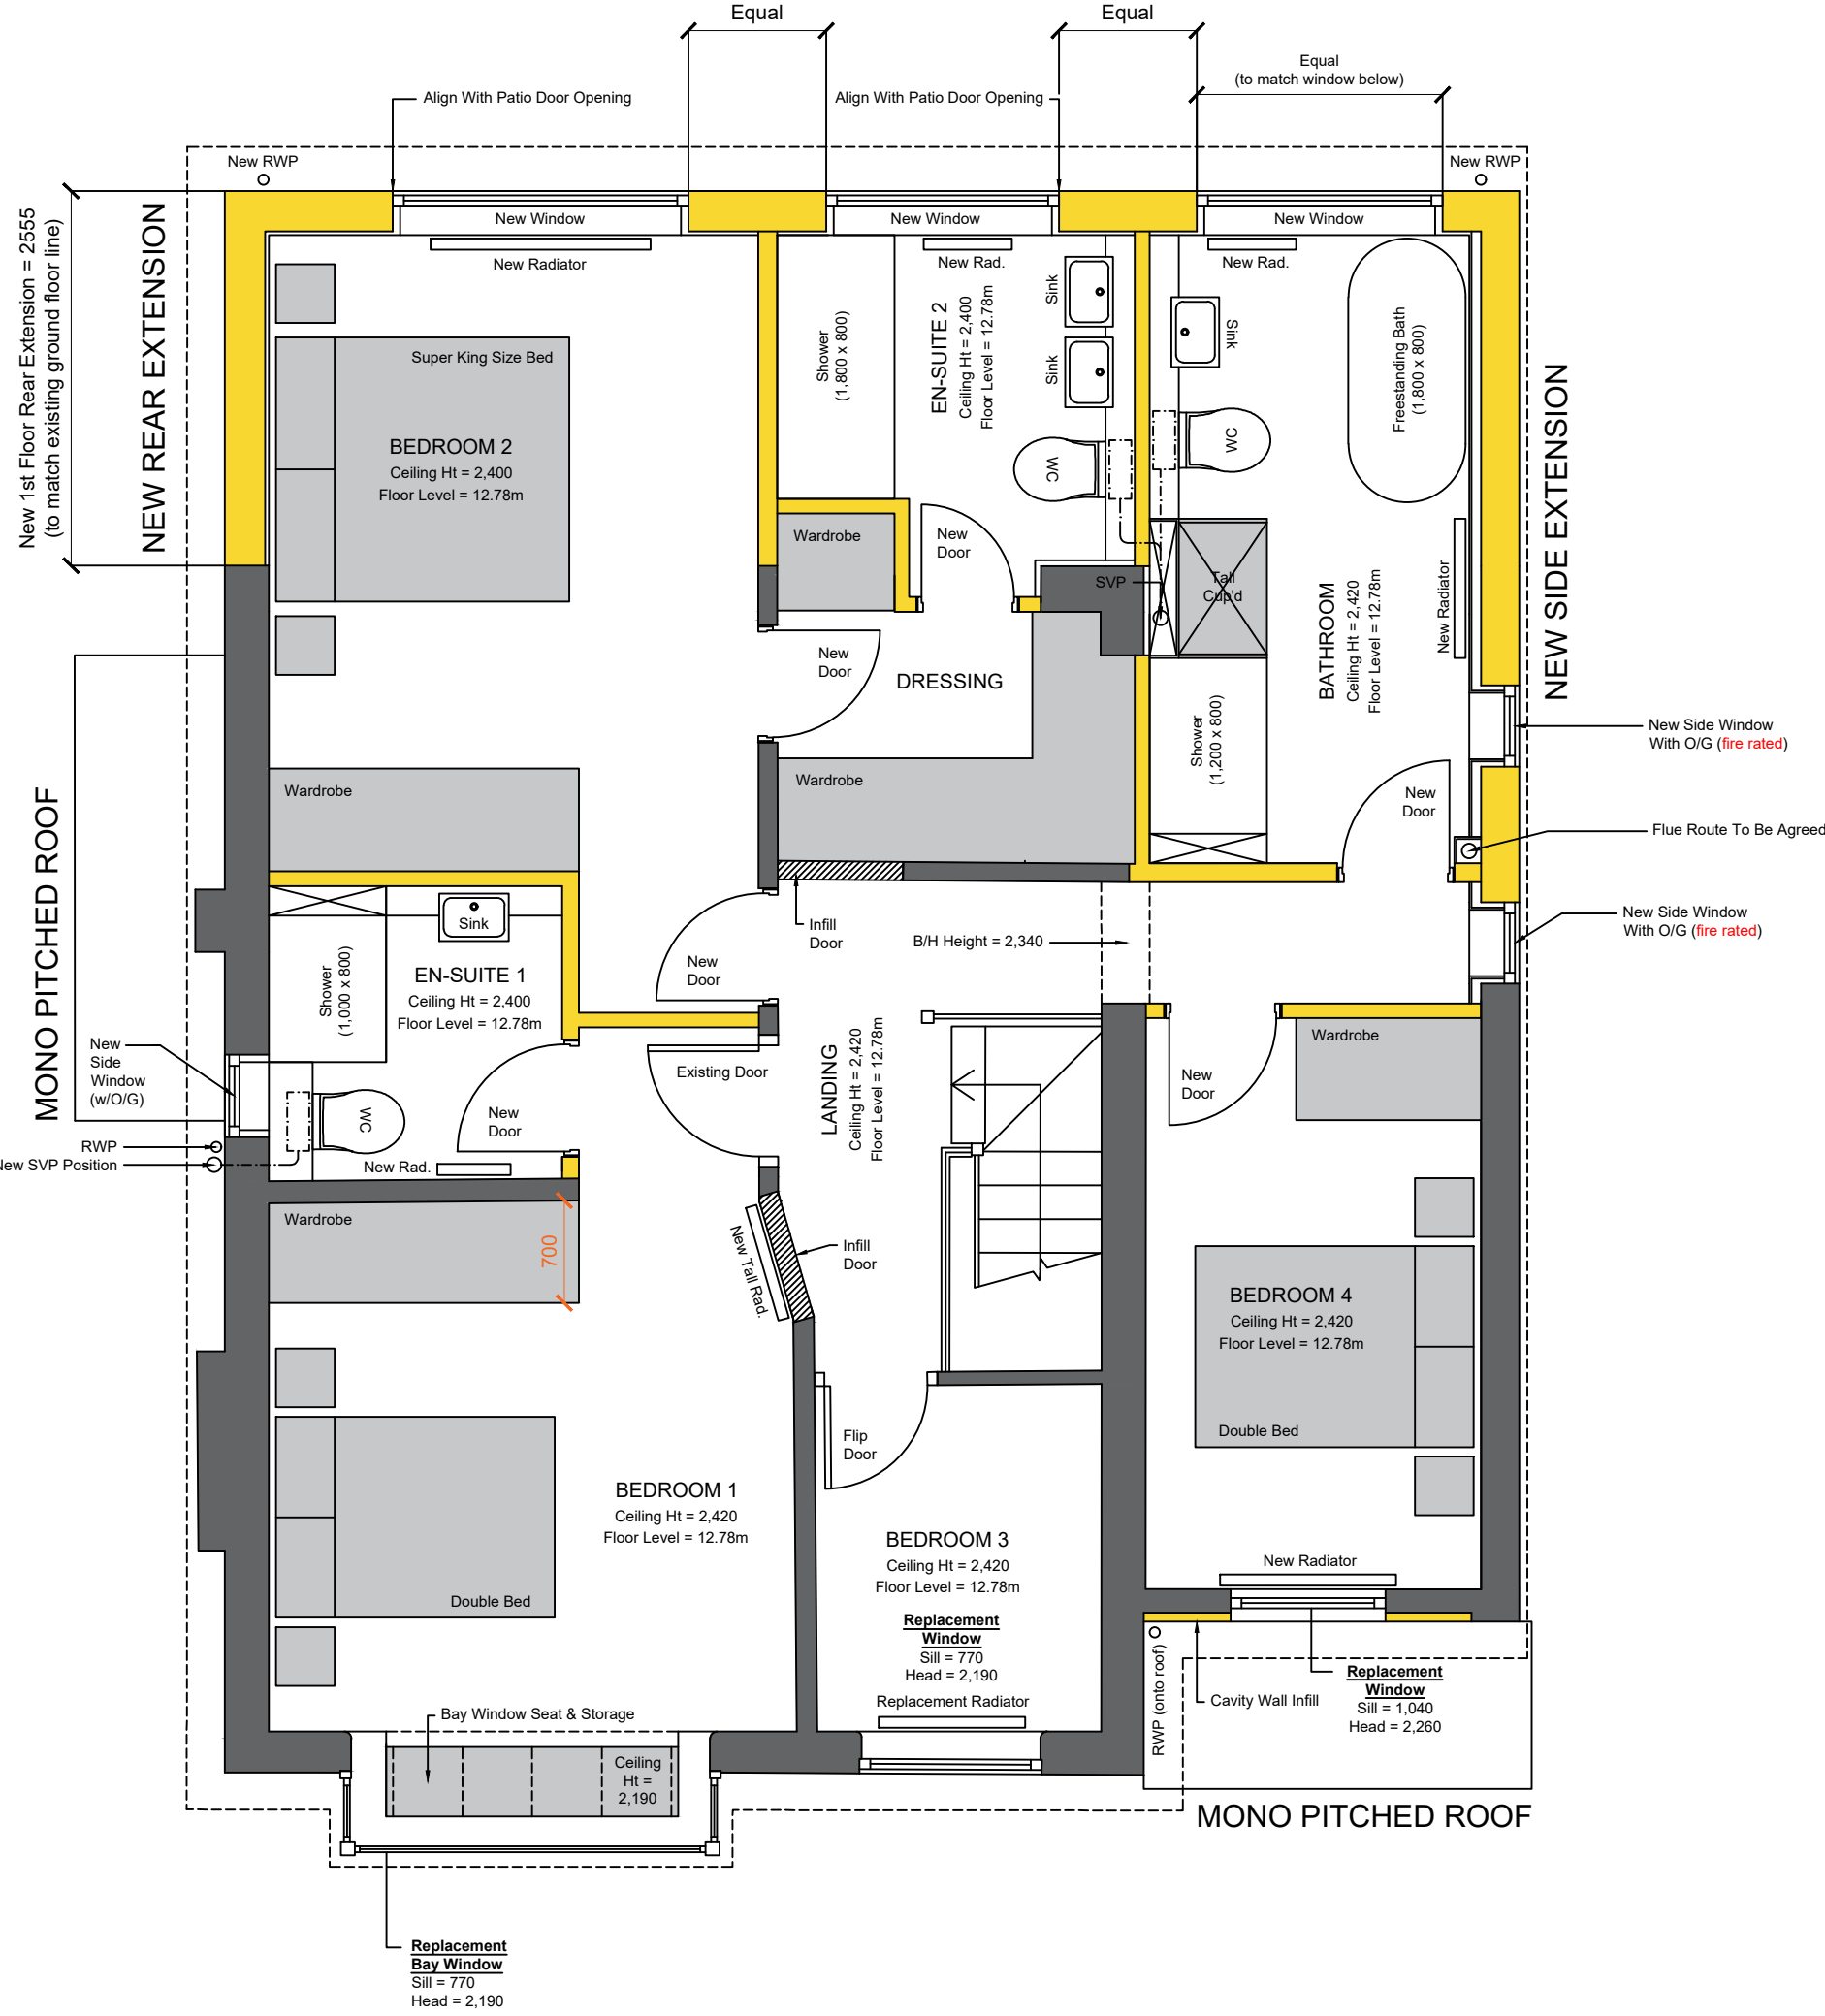


THIS DRAWING IS FOR
PLANNING APPLICATION
PURPOSES ONLY

Proposed First Floor Plan

Proposed Roof Plan

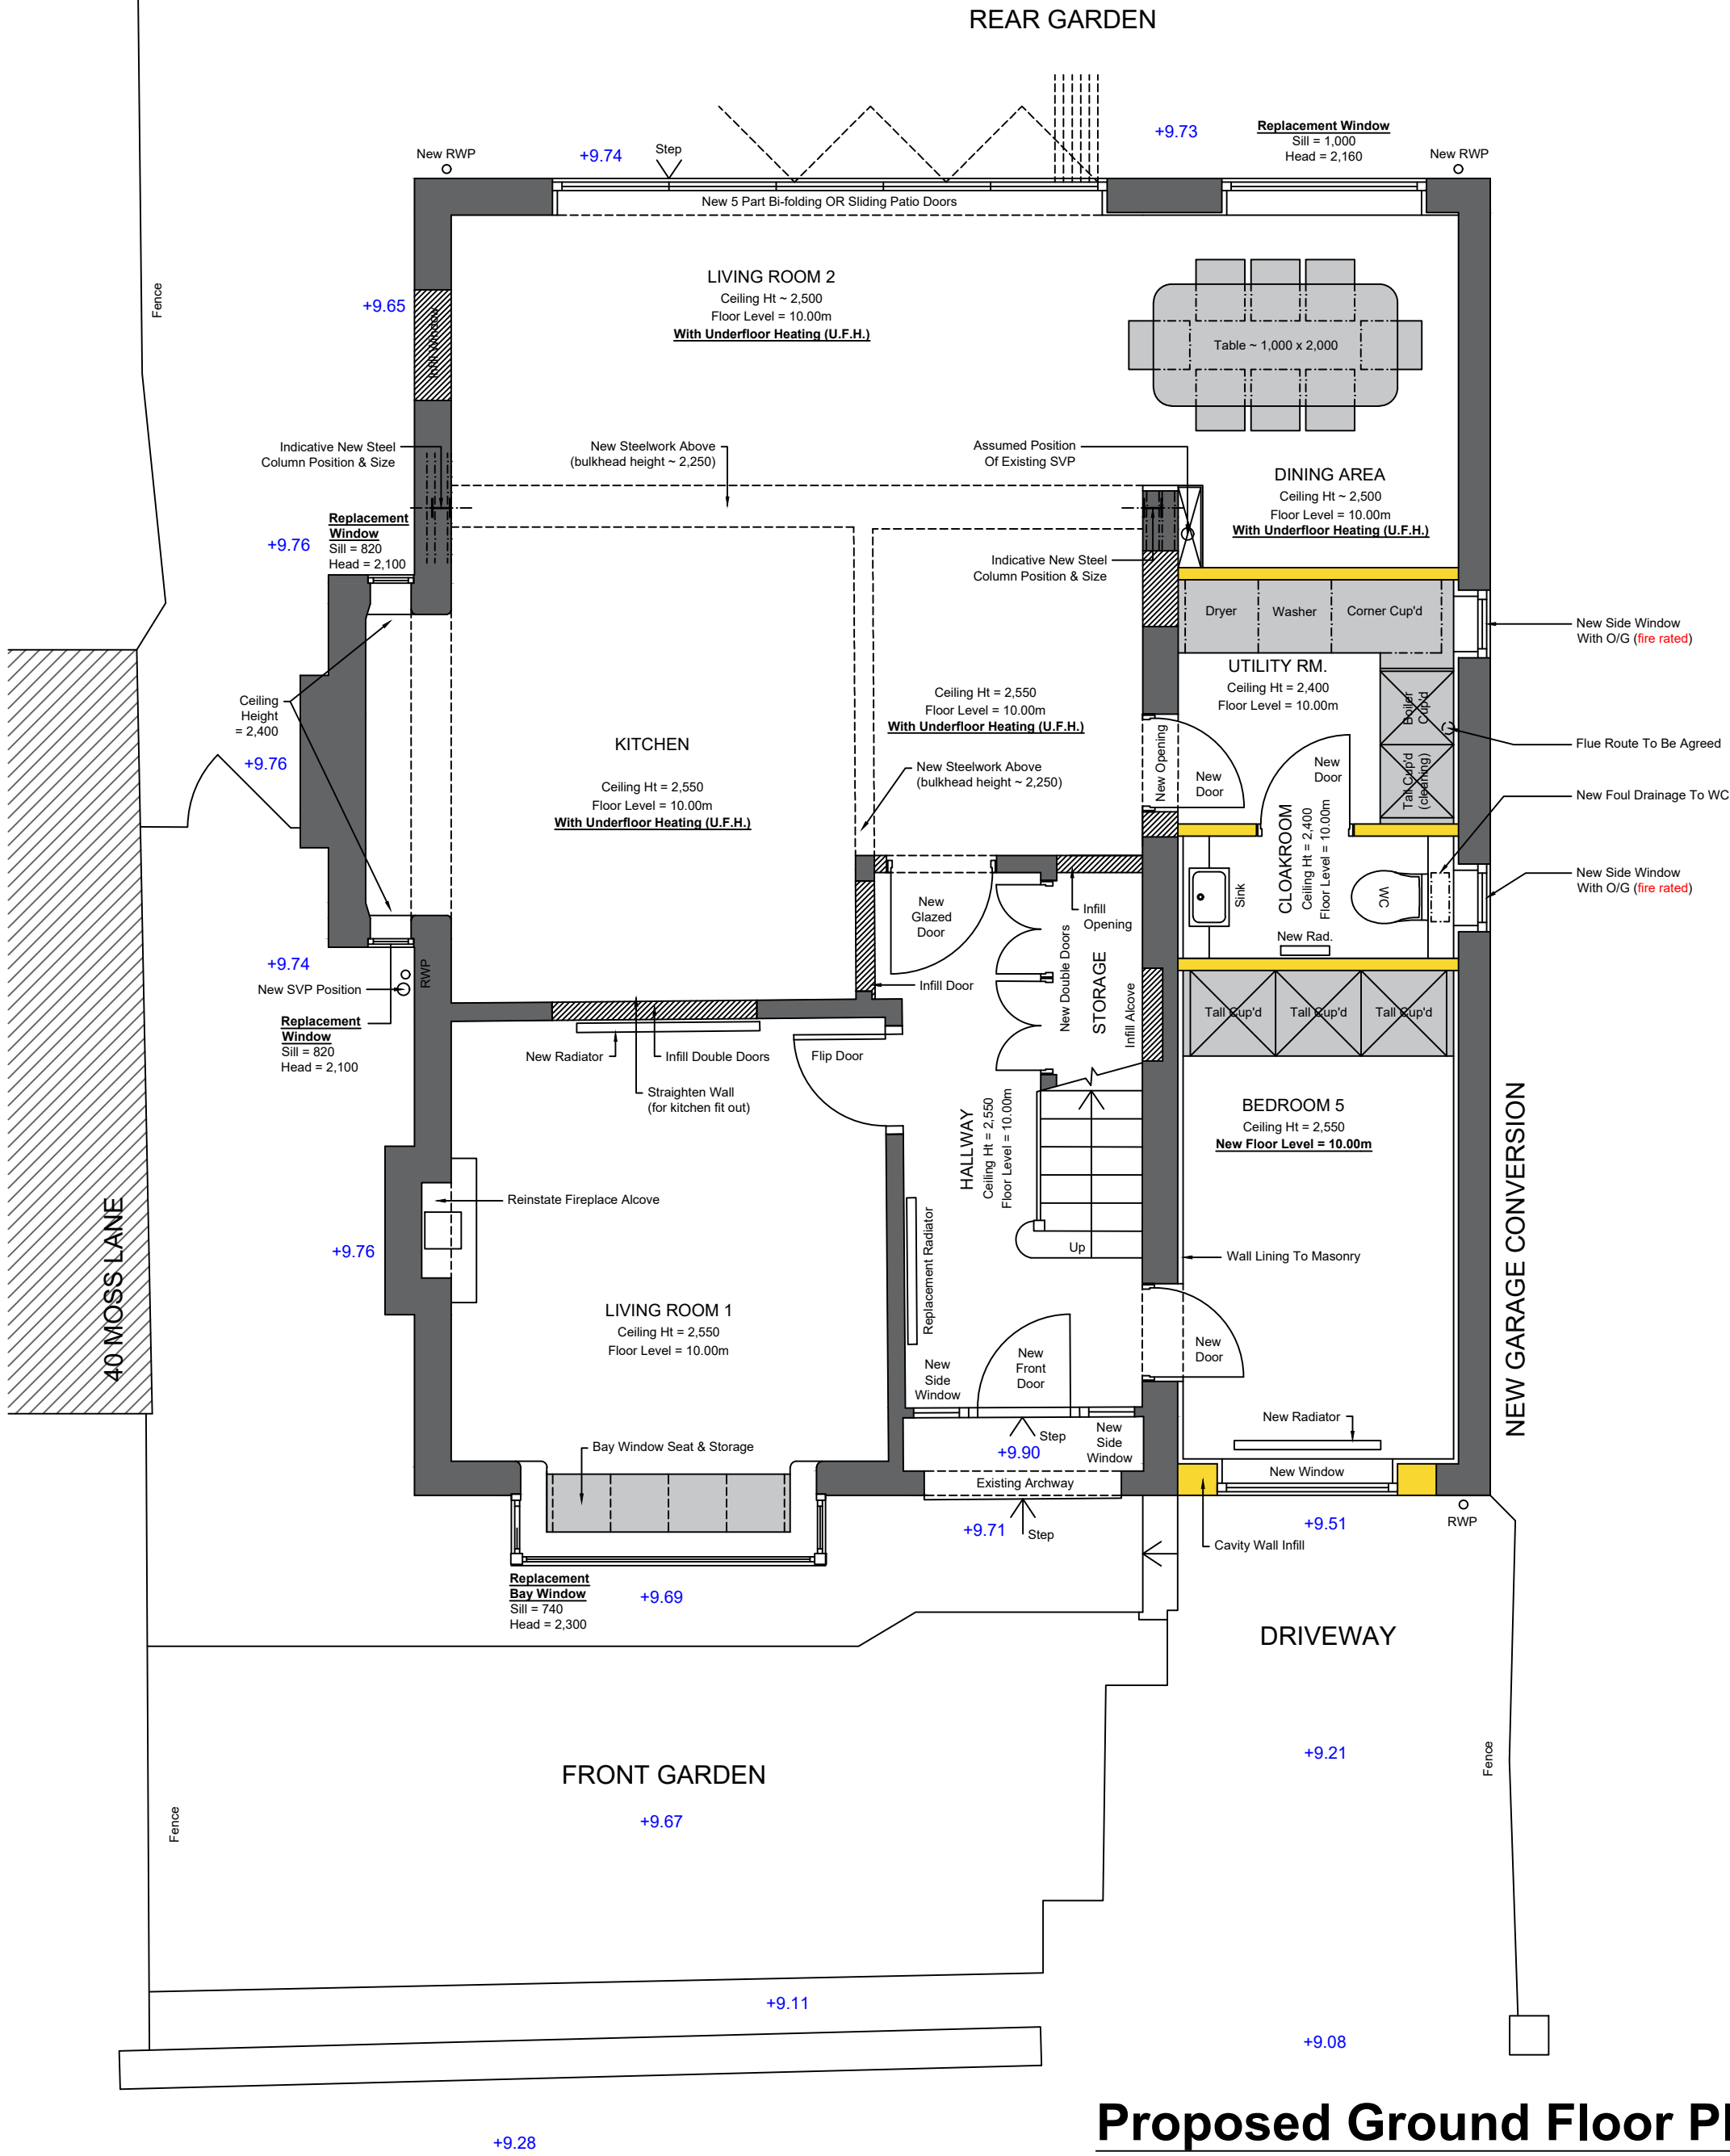

Proposed Ground Floor Plan

Drawing History:			
Revision	Description	Author	Date
-	Initial Issue	MW	24/07/2024
A	Revised Issue (new kitchen location, etc)	MW	14/08/2024
B	Revised Issue 2 (following Client comments)	MW	27/09/2024
C	Floor Plans Aligned With Proposed Elevations	MW	11/11/2024
D	Planning Application	MW	21/11/2024
E	Revised Hipped Roof Design To Side Extension	MW	16/01/2025
This drawing is the property of Whitfield Architects and must not be reproduced without prior written agreement. This drawing is provided to scale, for design and cost estimation purposes (not for construction). Any financial decisions relating to this information must make due allowance for dimensional or area variation resulting from the design development and construction processes. We recommend that all dimensions and levels should be cross-checked on site (for construction) and any discrepancies should be reported to Whitfield Architects immediately. Design responsibility cannot be accepted for alteration to (or deviation from) this drawing without the prior acknowledgement of Whitfield Architects. Please email hello@whitfieldarchitects.com with any questions.			

Project Title	
38 Moss Lane, Middleton, M24 1WX	
Drawing Title	
Proposed Floor Plans	
Project No:	
H001	
Date:	
24/07/2024	
Drawn:	
Mark Whitfield	
Scale @ A1:	
1:50	

Client Name	
M. & M. Tilley	
Drawing Number	
P(02)01	
Revision	
E	

