



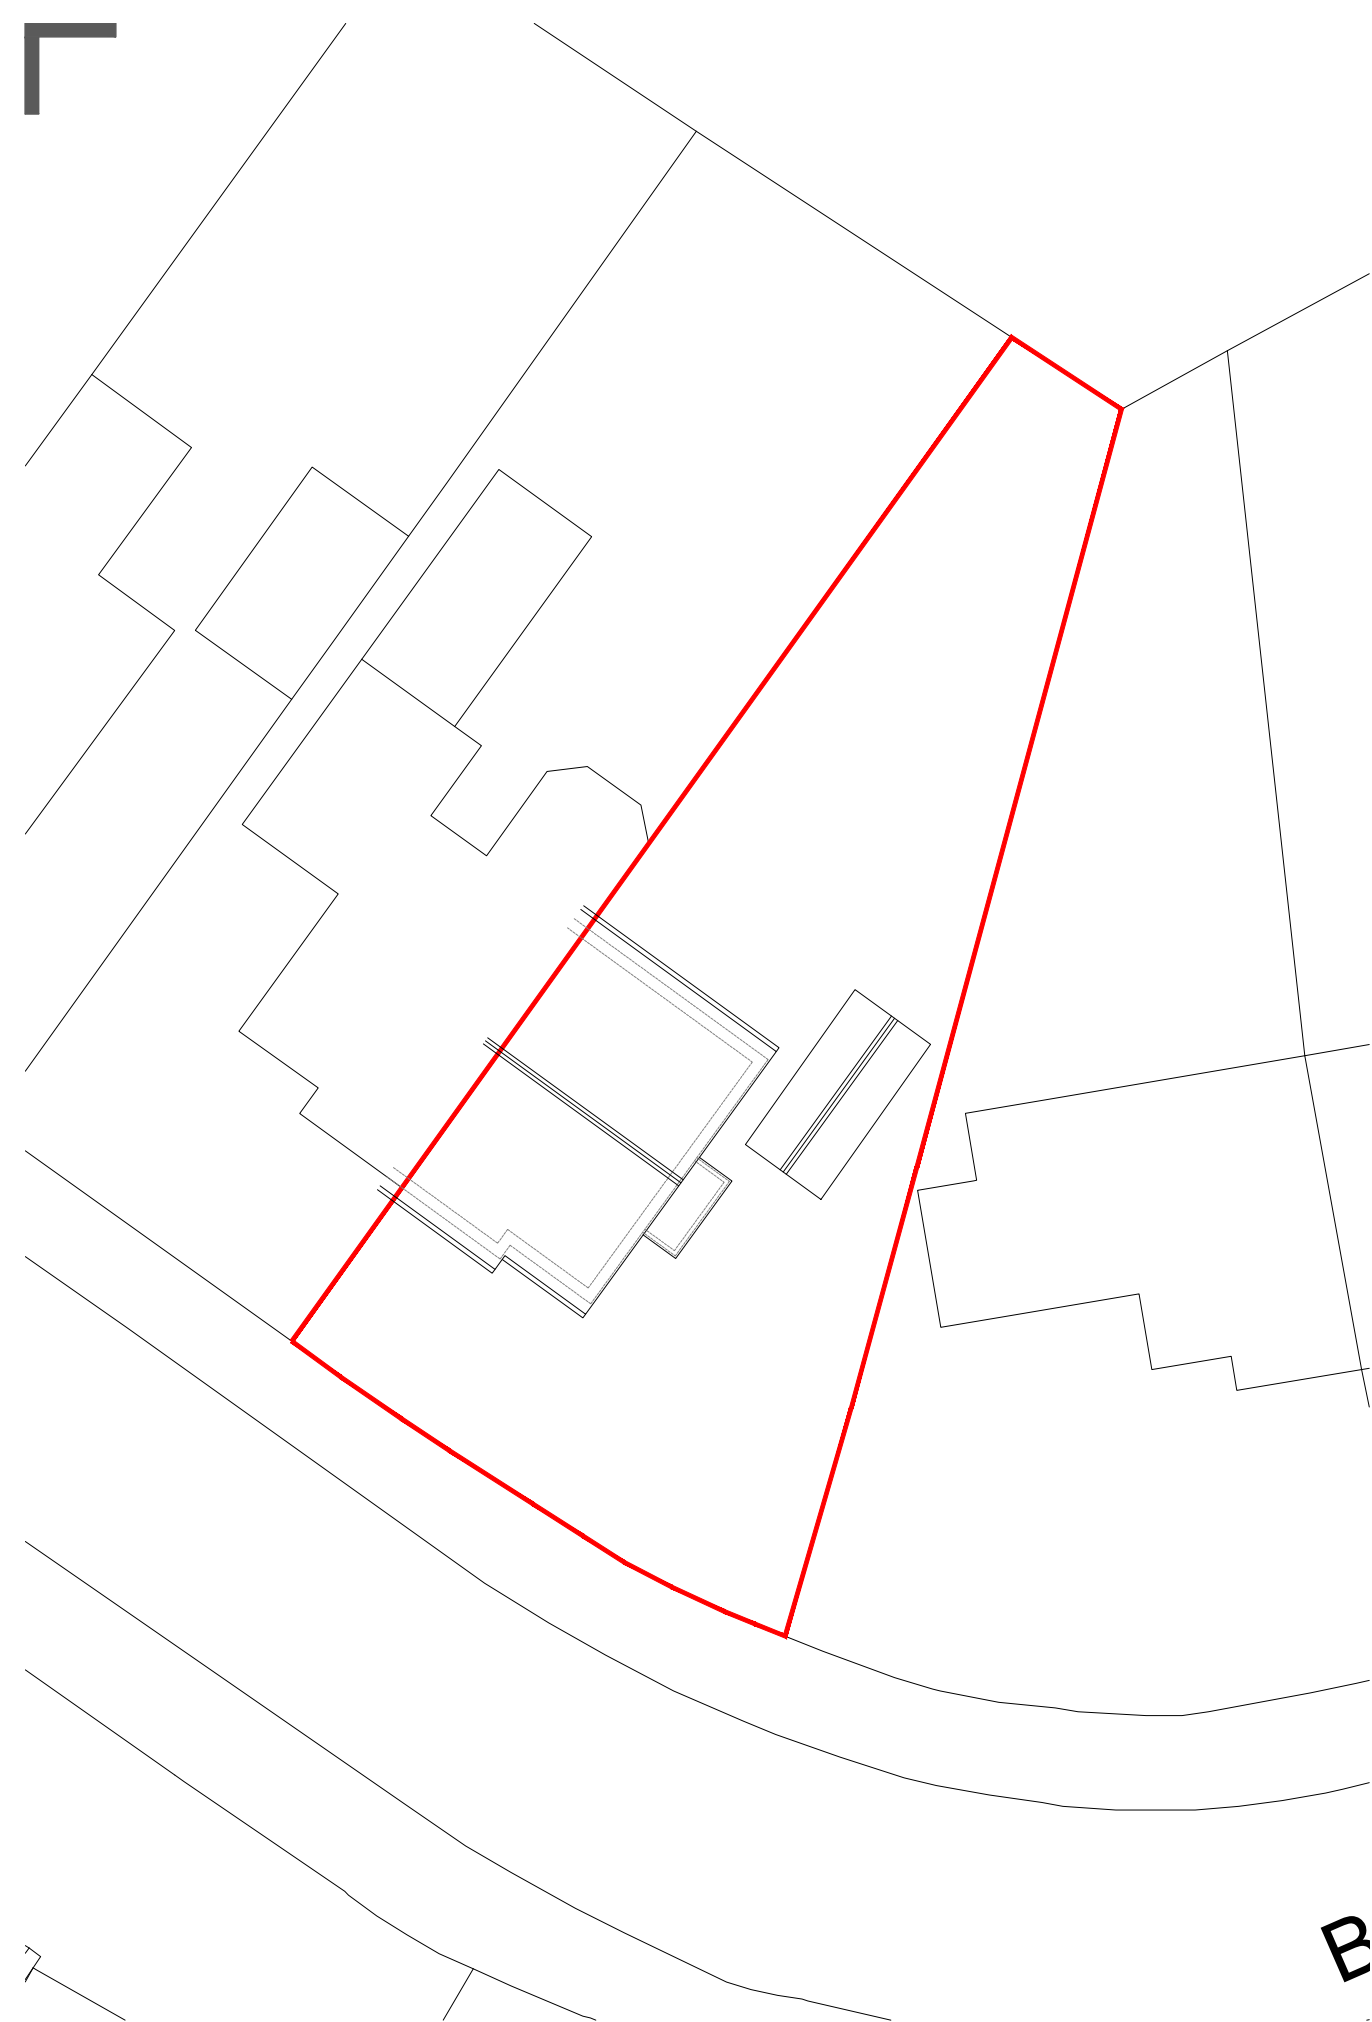

EXISTING SITE PLAN

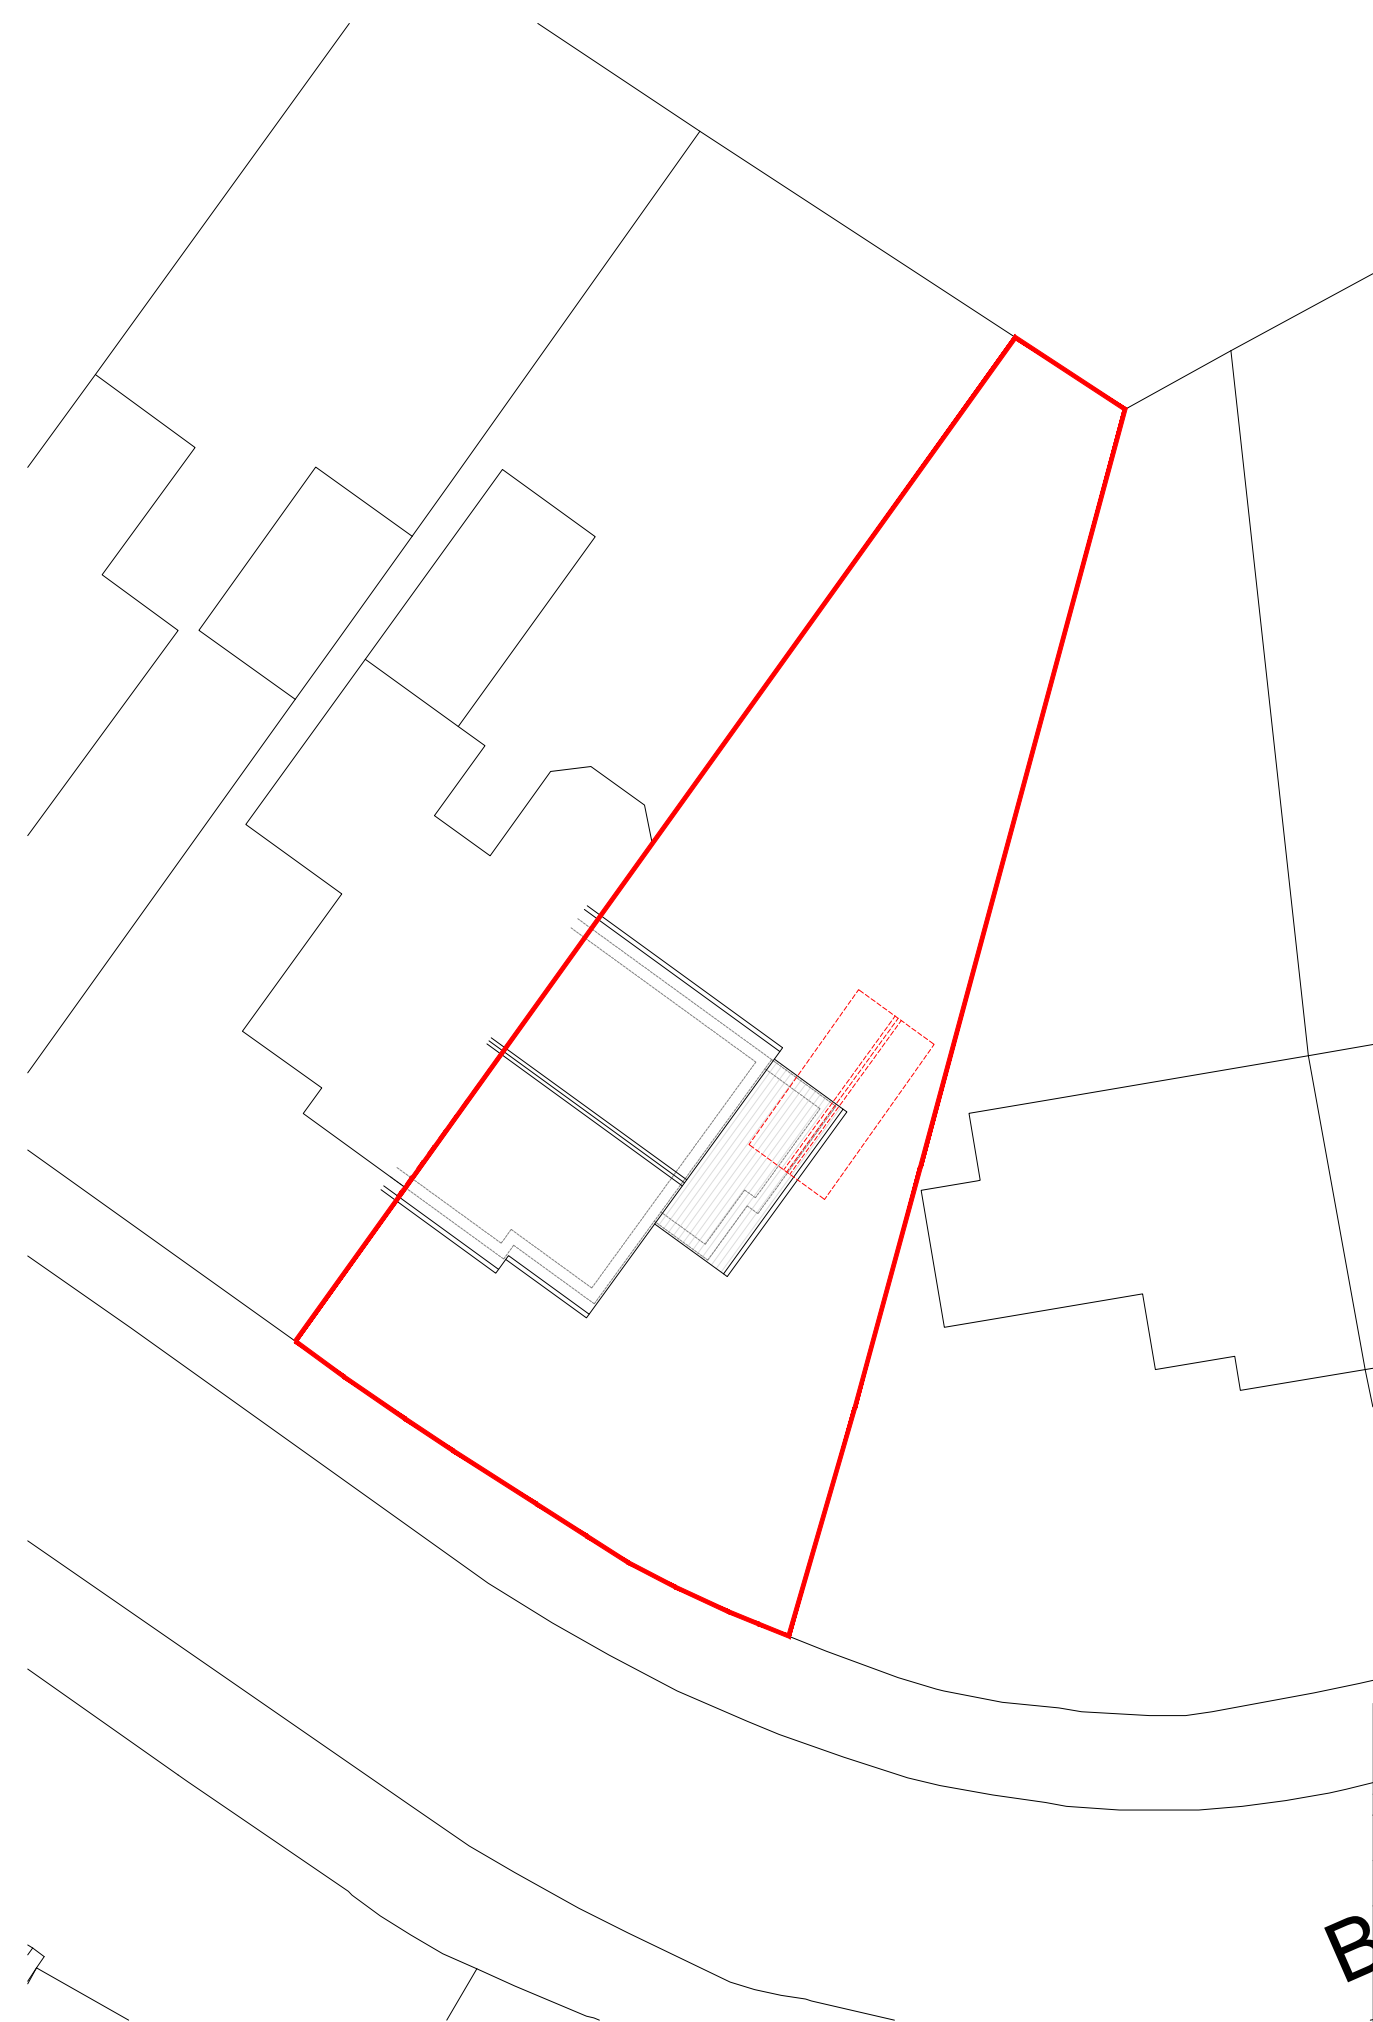

PROPOSED SITE PLAN

B

X	XXX	XXX	XXX	XXX
Rev	Date	Description	Rev By	Chk'd By
Drawing Title		SITE PLANS		
Job-Dwg No		049ROC-101		
Project Title		SIDE EXTENSION WITH INTERNAL REMODEL 7 BOARDMAN FOLD ROAD ALKRINGTON MIDDLETON M24 1QD		
Client		MRS K MAYCOCK		
Status		PLANNING		
Scale		1:200	Drawing Size	A3
Date		09/23		