



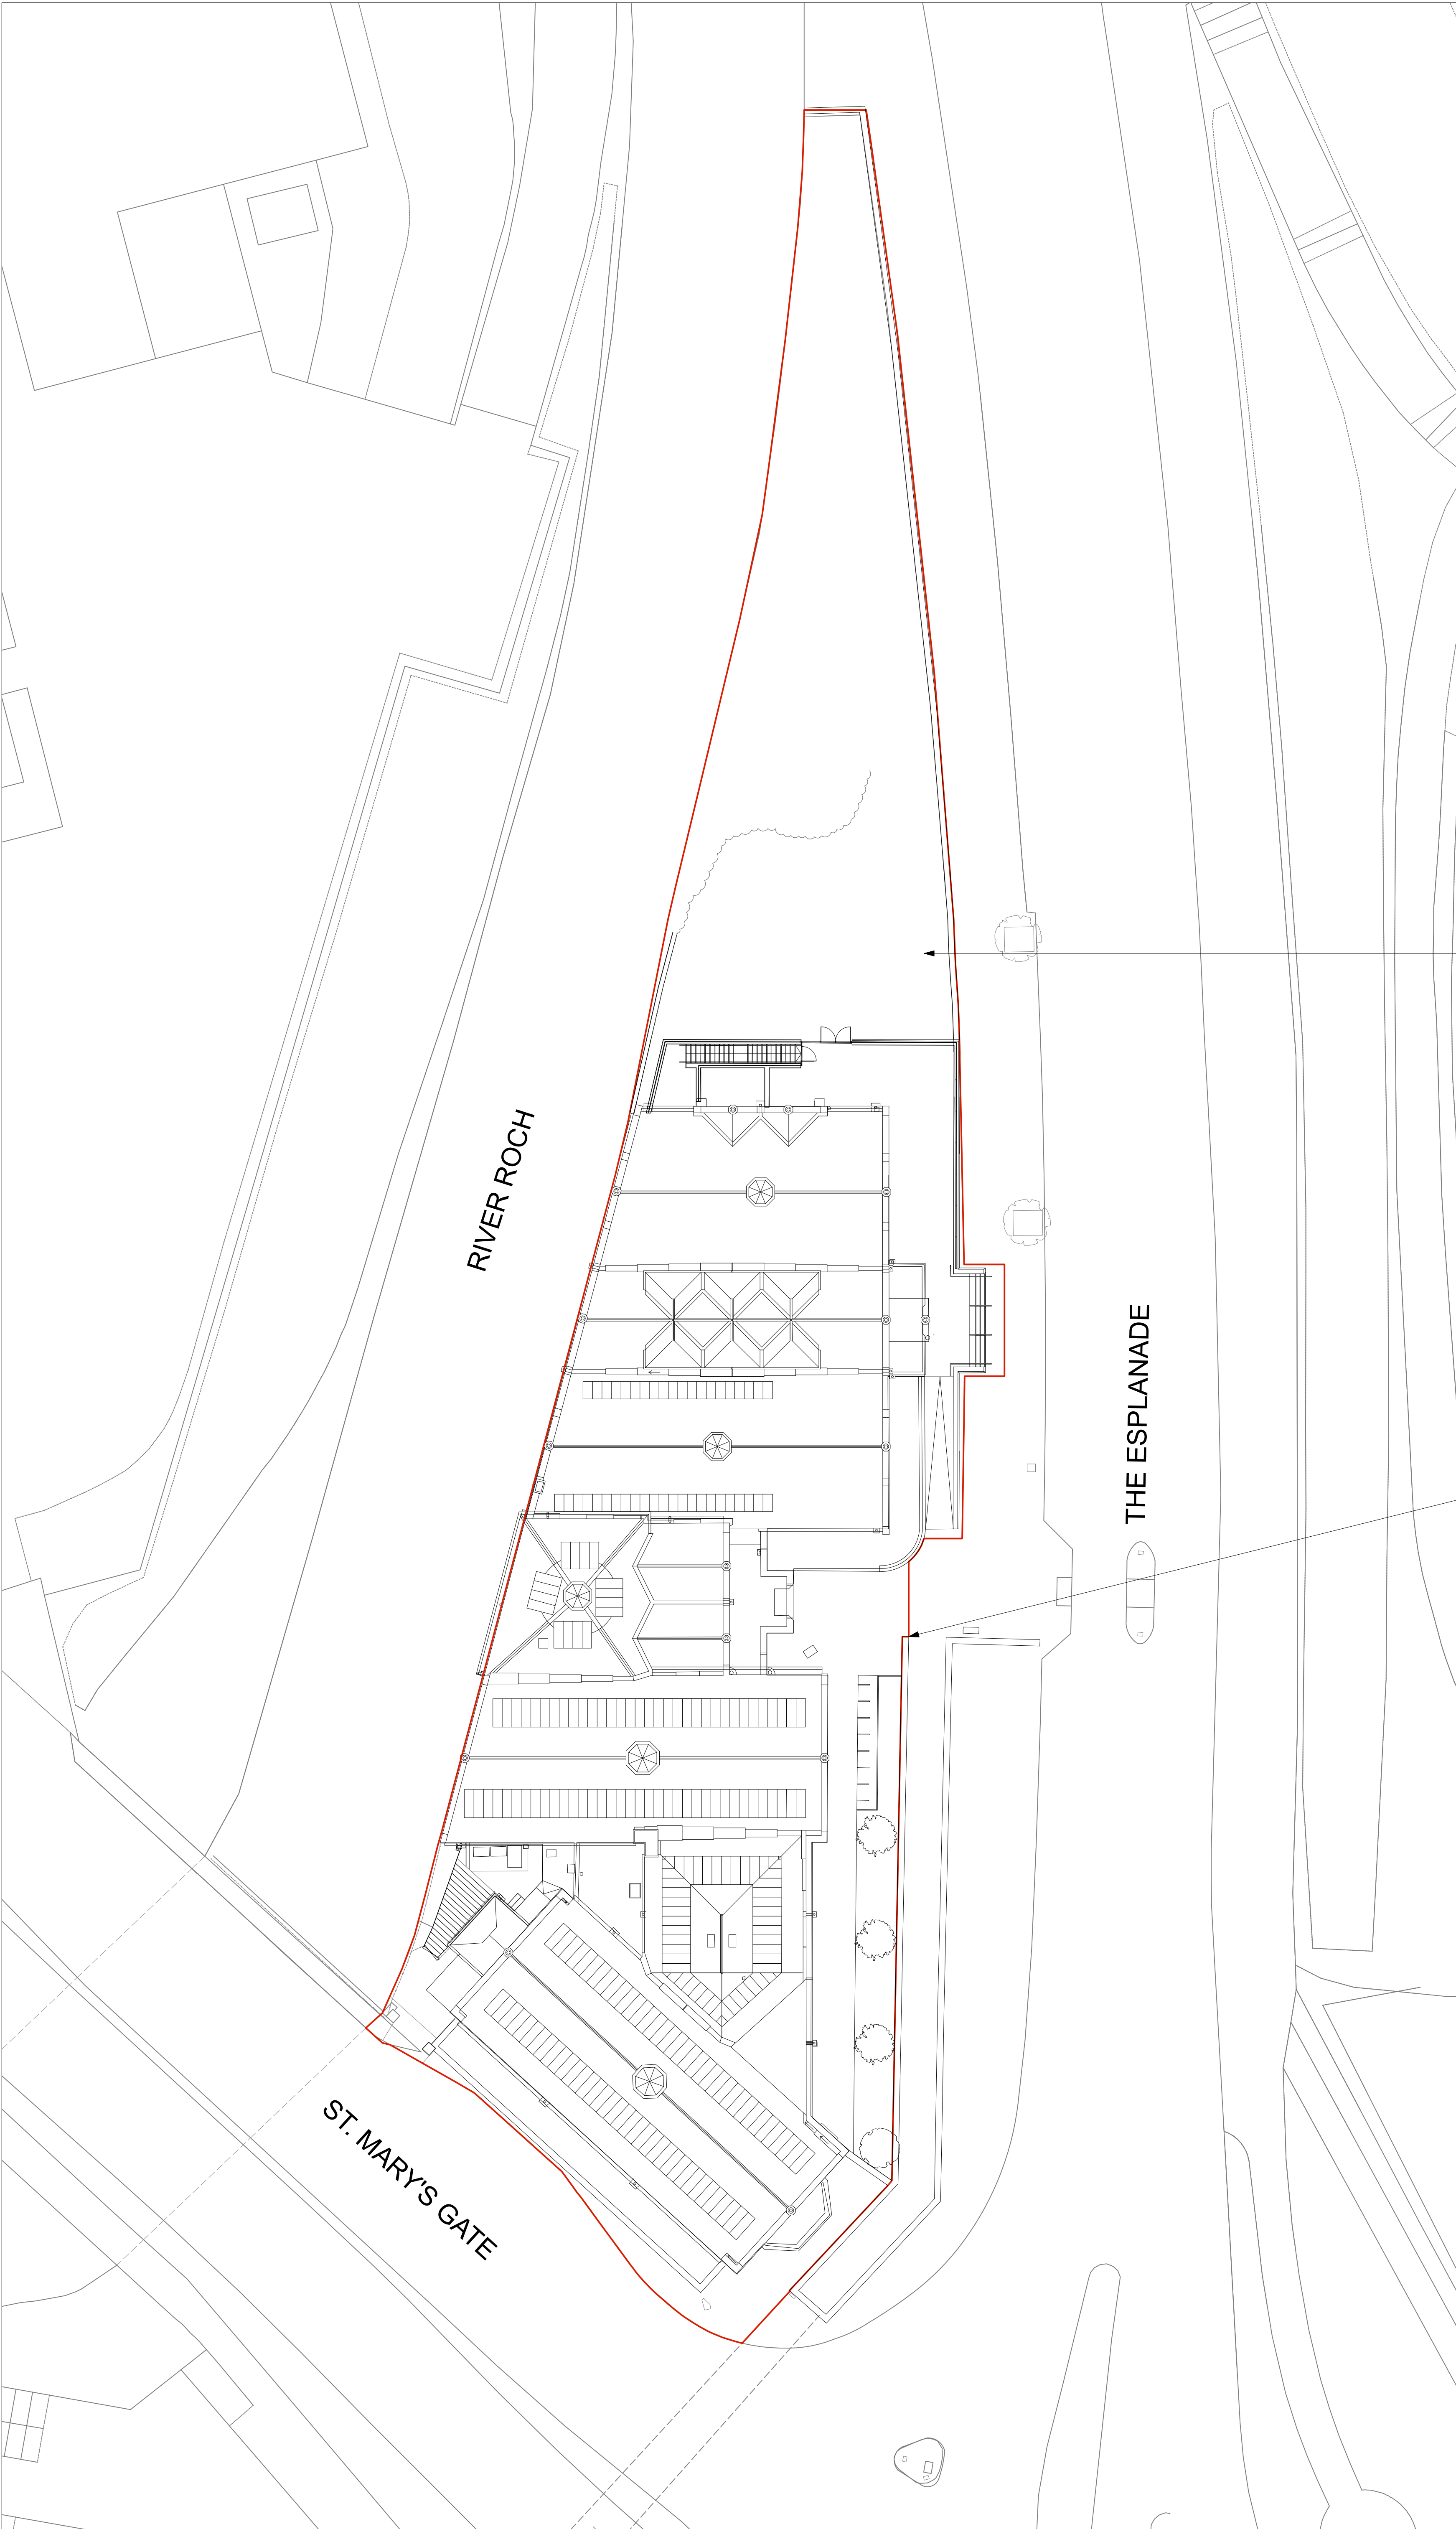

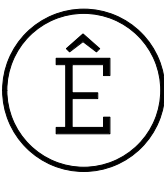

TOUCHSTONES 547

ARCHITECTURAL EMPORIUM Ltd
EMAIL: mail@architectural-emporium.co.uk
WEB: www.architectural-emporium.co.uk
ADDRESS: 87 Kempston St, Liverpool, L3 8HE
PHONE: +44 (0)151 363 0000

02510

 - North Point

Existing mound to be removed following fall investigation

Ownership boundary including 'stopping up' application. For exact confirmation of boundary please refer to 'Section 247' application information

NOTE:

- Please refer to Landscape Architect's drawings for all external elements.

RevC: 06.10.23
Revised landscape around basement and ground floor fire escape

FOR: PLANNING
CHECKED BY: LC DRAWN BY: SE
SCALE: 1:200
PAPER SIZE: A1
JOB: TOUCHSTONES No. 547

2.010_RevC
FIRST ISSUE: 02.05.23
PROPOSED SITE PLAN