


Internally lit letters with mirror gold returns.
PIONERO to have RAL3014 faces;
LOUNGE to have RAL6001 faces.
CAFE BAR in flat cut gold letters


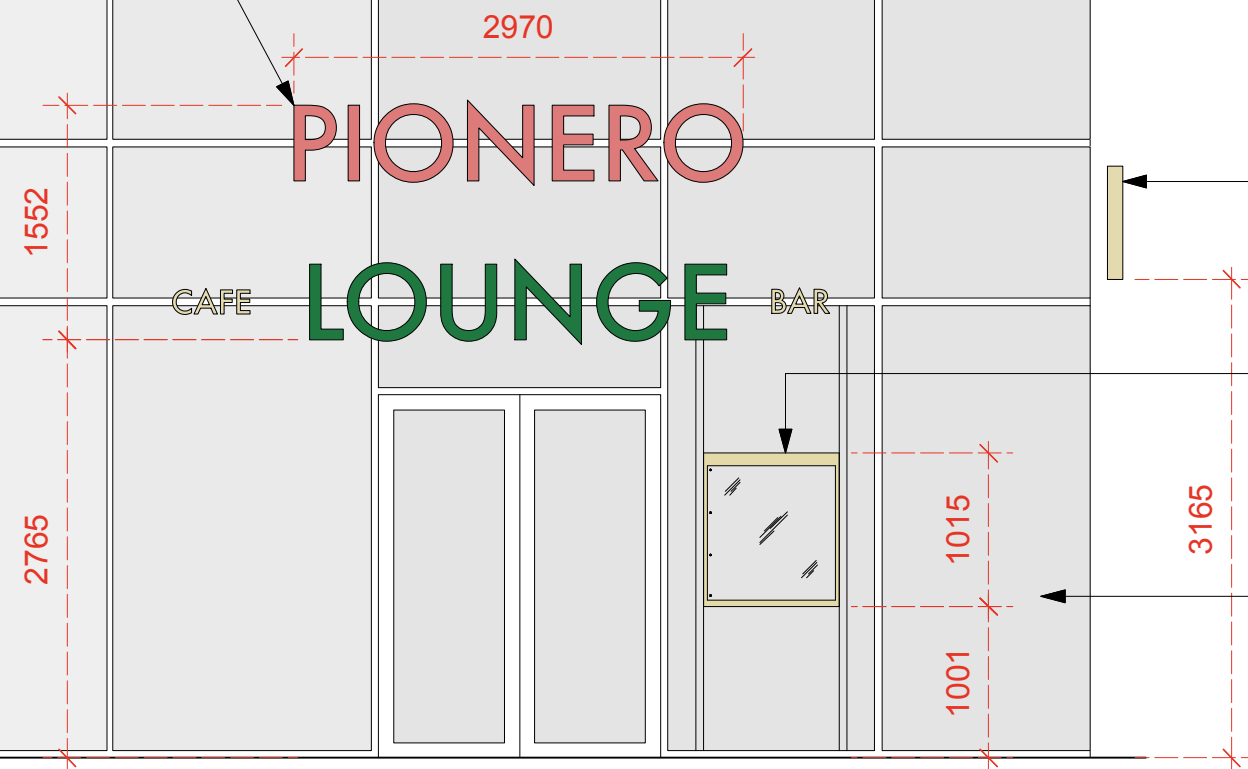


SOUTH ELEVATION - 1:50@A1, 1:100@A3




WEST ELEVATION - 1:50@A1, 1:100@A3

Detail of Projecting sign - 1:10 scale

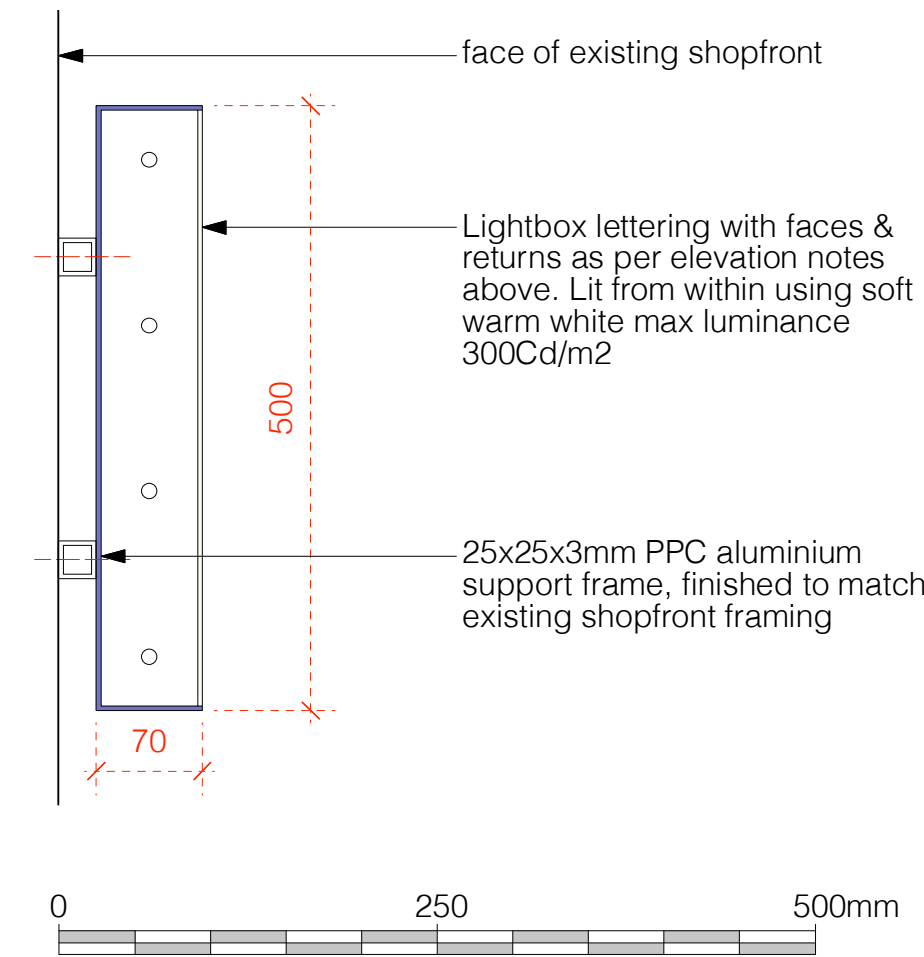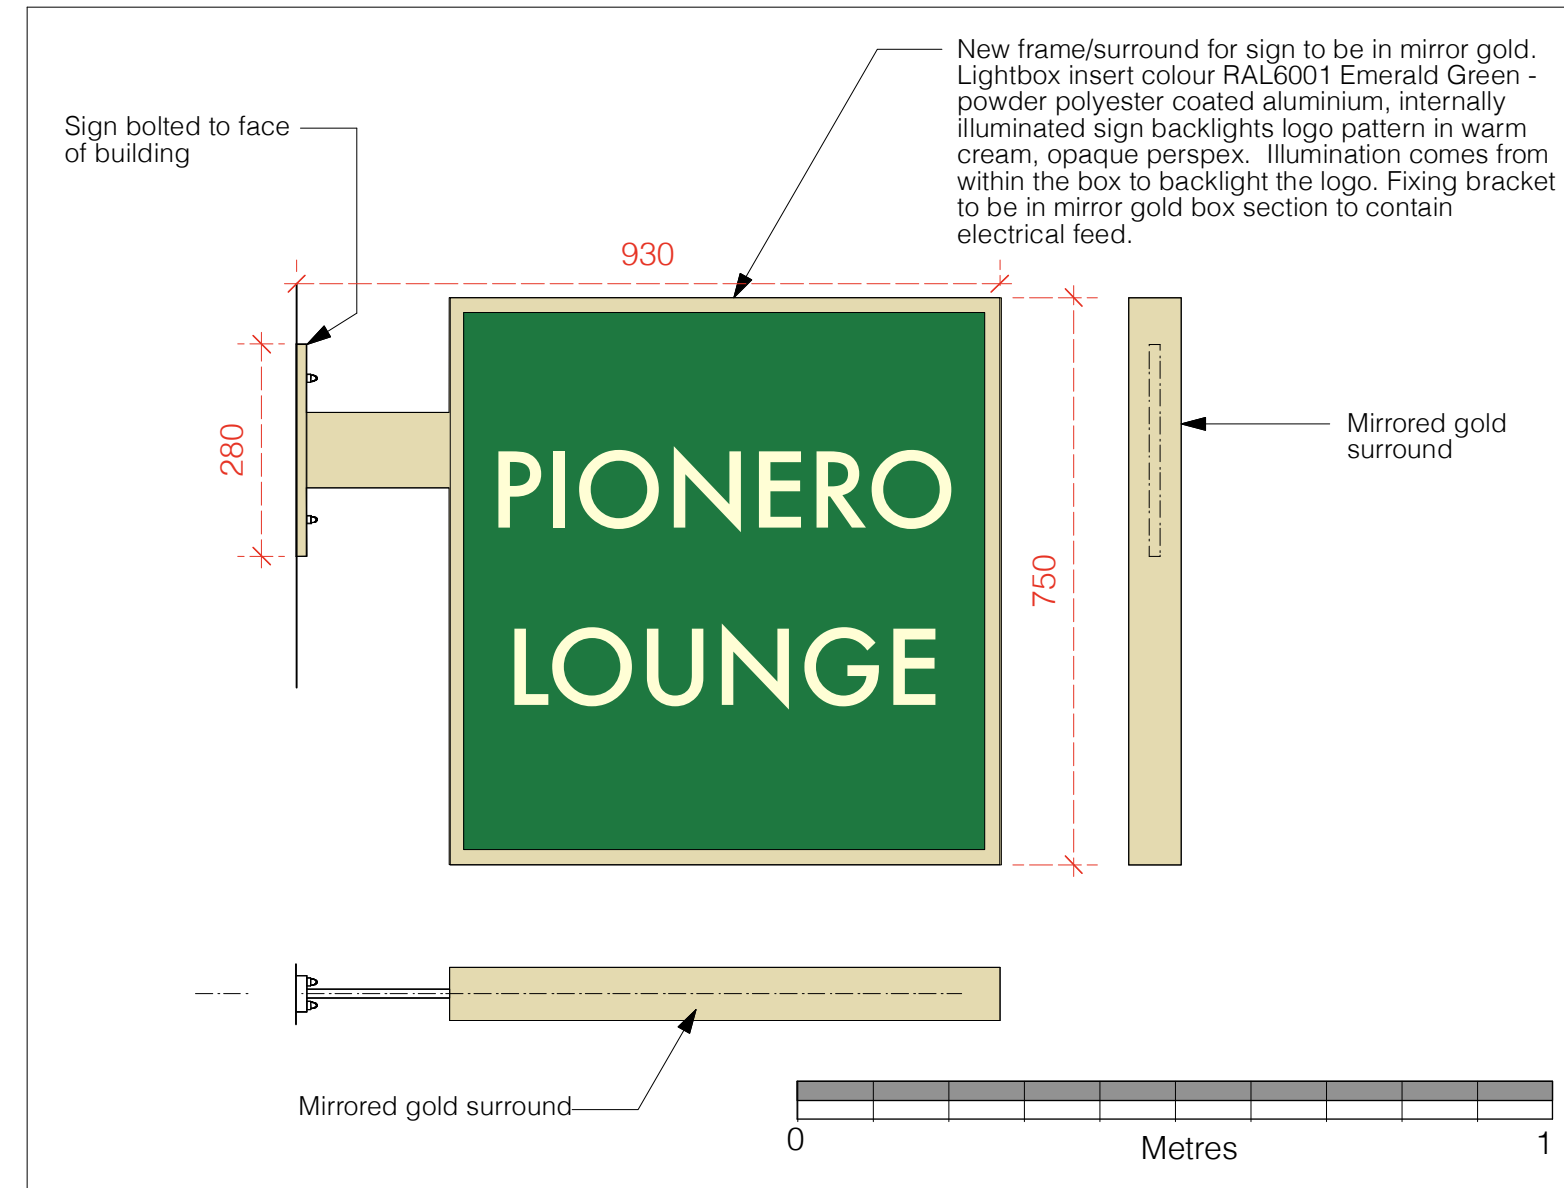

DETAIL SIGN SECTION - Scale 1:5@A1, 1:10@A3

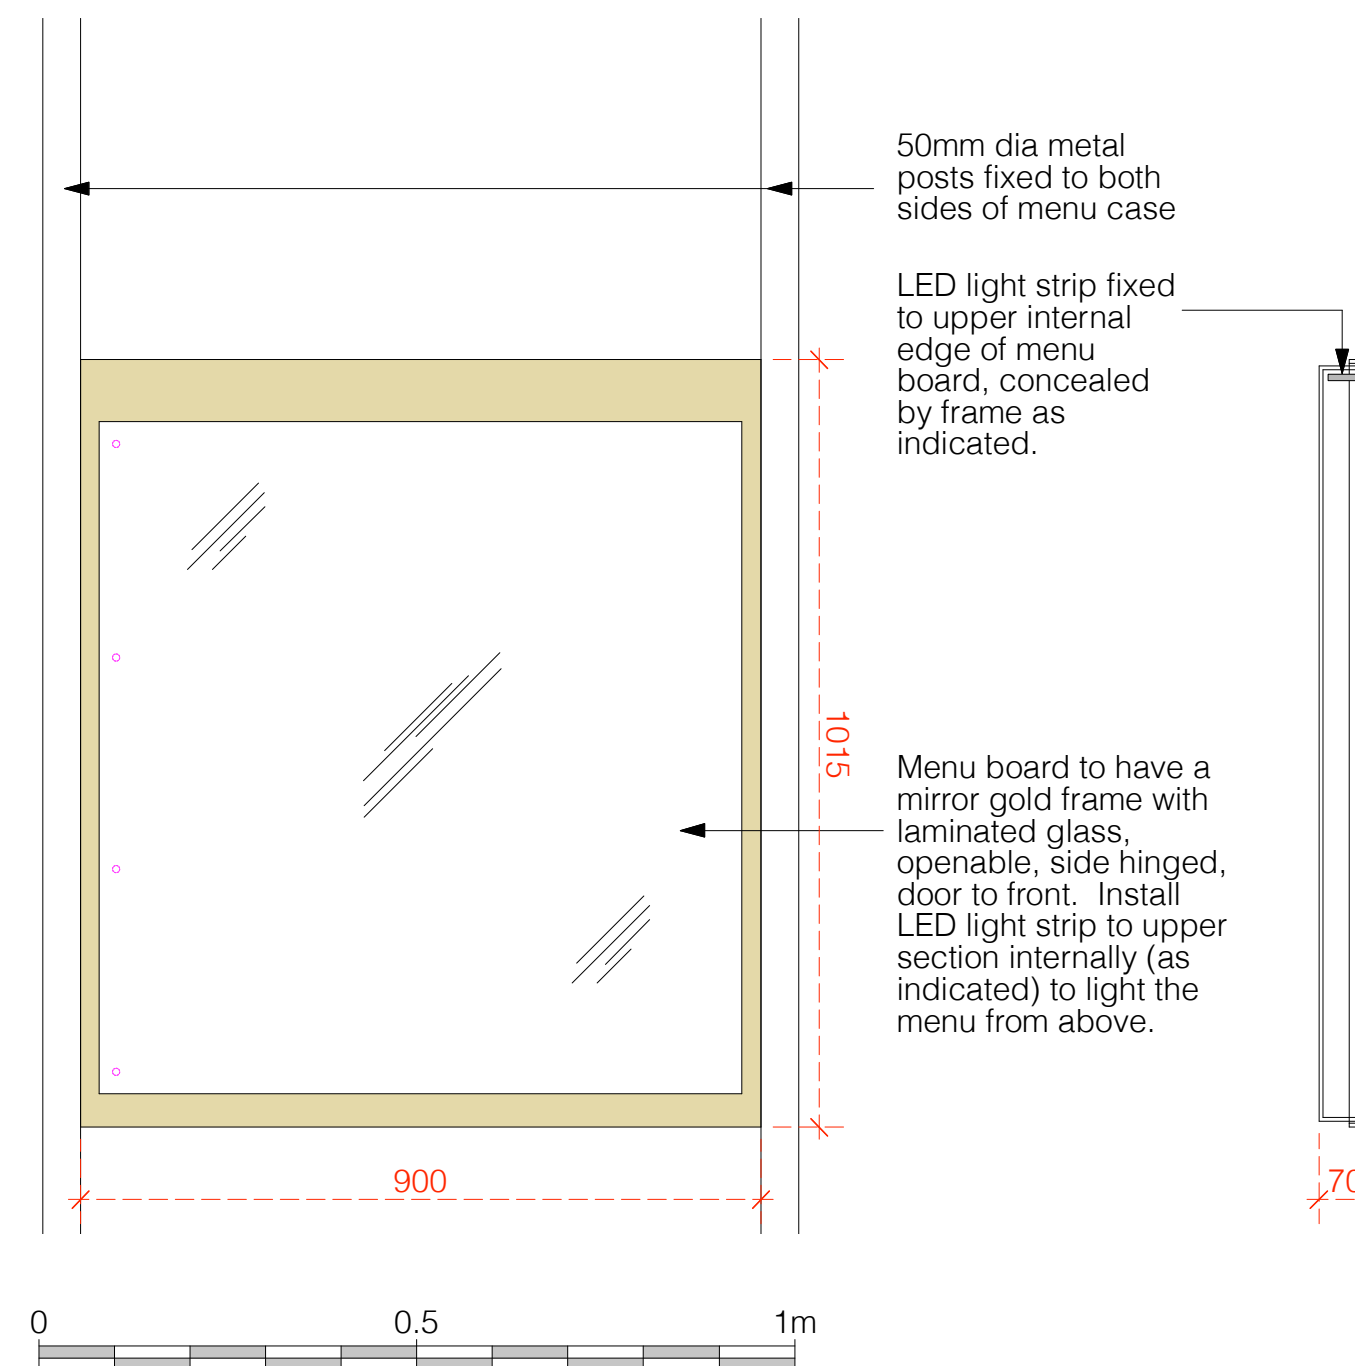

PROPOSED MENU BOARD DETAIL - Scale 1:10@A1, 1:20@A3

B 25.10.23 DR Revised, CL amendments
A 20.10.23 DR Revised, CL amendments
Rev Date Initials Details

Purpose of Issue
CONSENT TO DISPLAY AN ADVERTISEMENT

RICHARD PEDLAR ARCHITECTS
ARCHITECTURE • CONSERVATION • URBAN DESIGN

RPCA St Brandon's House 29 Great George Street
Bristol BS1 5QT • 0117 974 2612
www.rpca.co.uk • info@rpca.co.uk



Project **PIONERO LOUNGE** Unit 21/21a North Block
Rochdale Riverside Rochdale

Client Loungers UK Limited

Title Proposed Signage

Drawing No. **LNG4781.06B**

Scale 1:50@A1
1:100@A3 Date OCT 2023