




REAR ELEVATION




L.H. SIDE ELEVATION




FRONT ELEVATION. 1:100

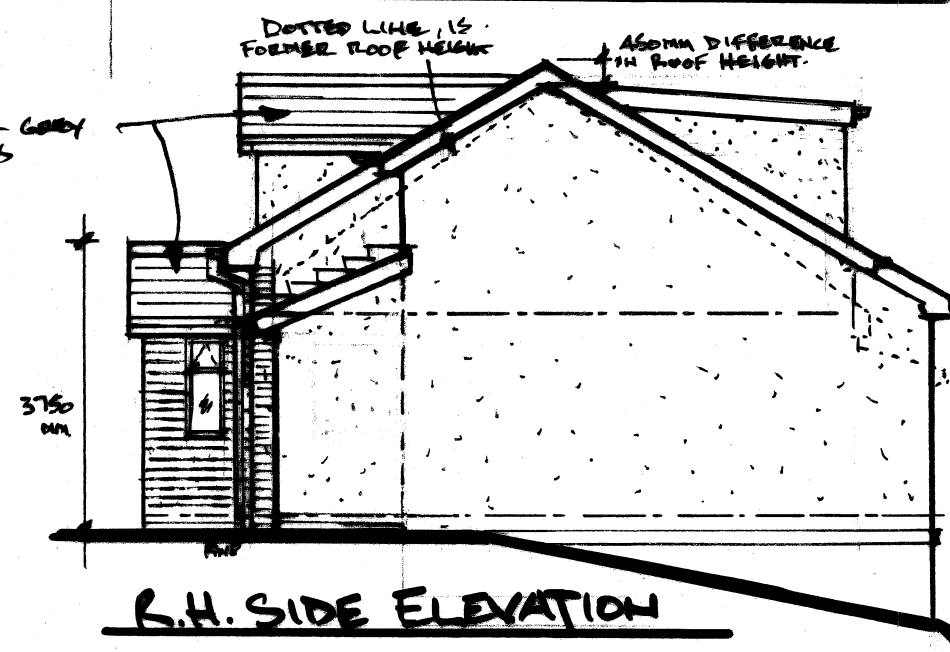

R.H. SIDE ELEVATION

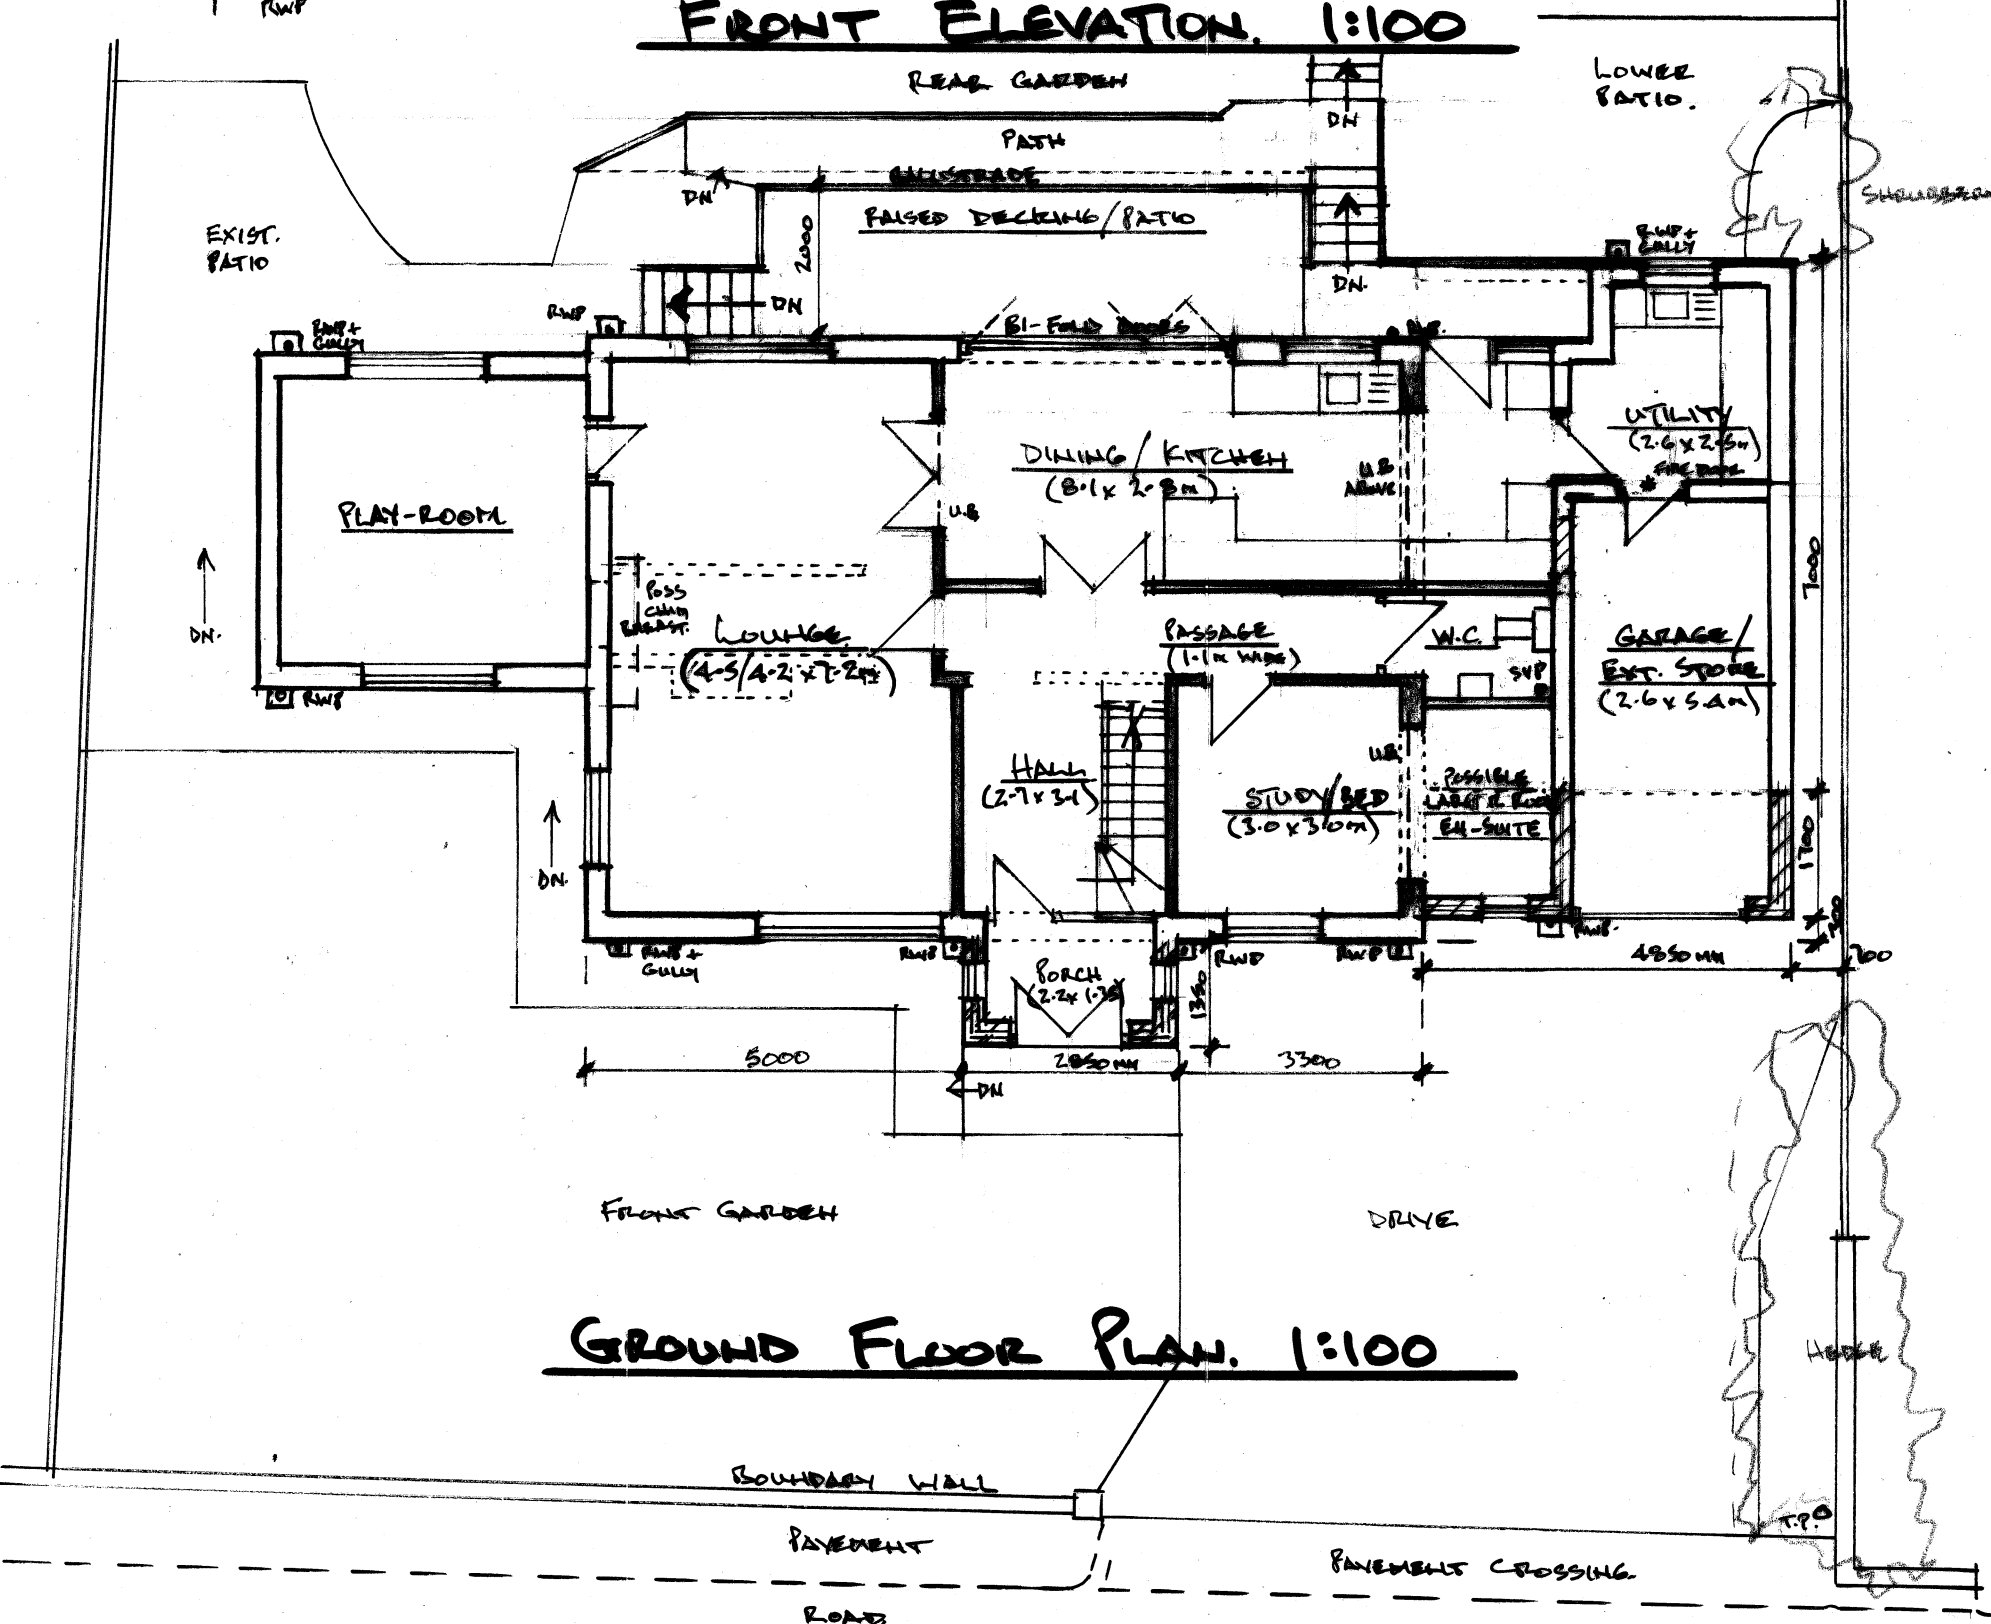

GROUND FLOOR PLAN. 1:100

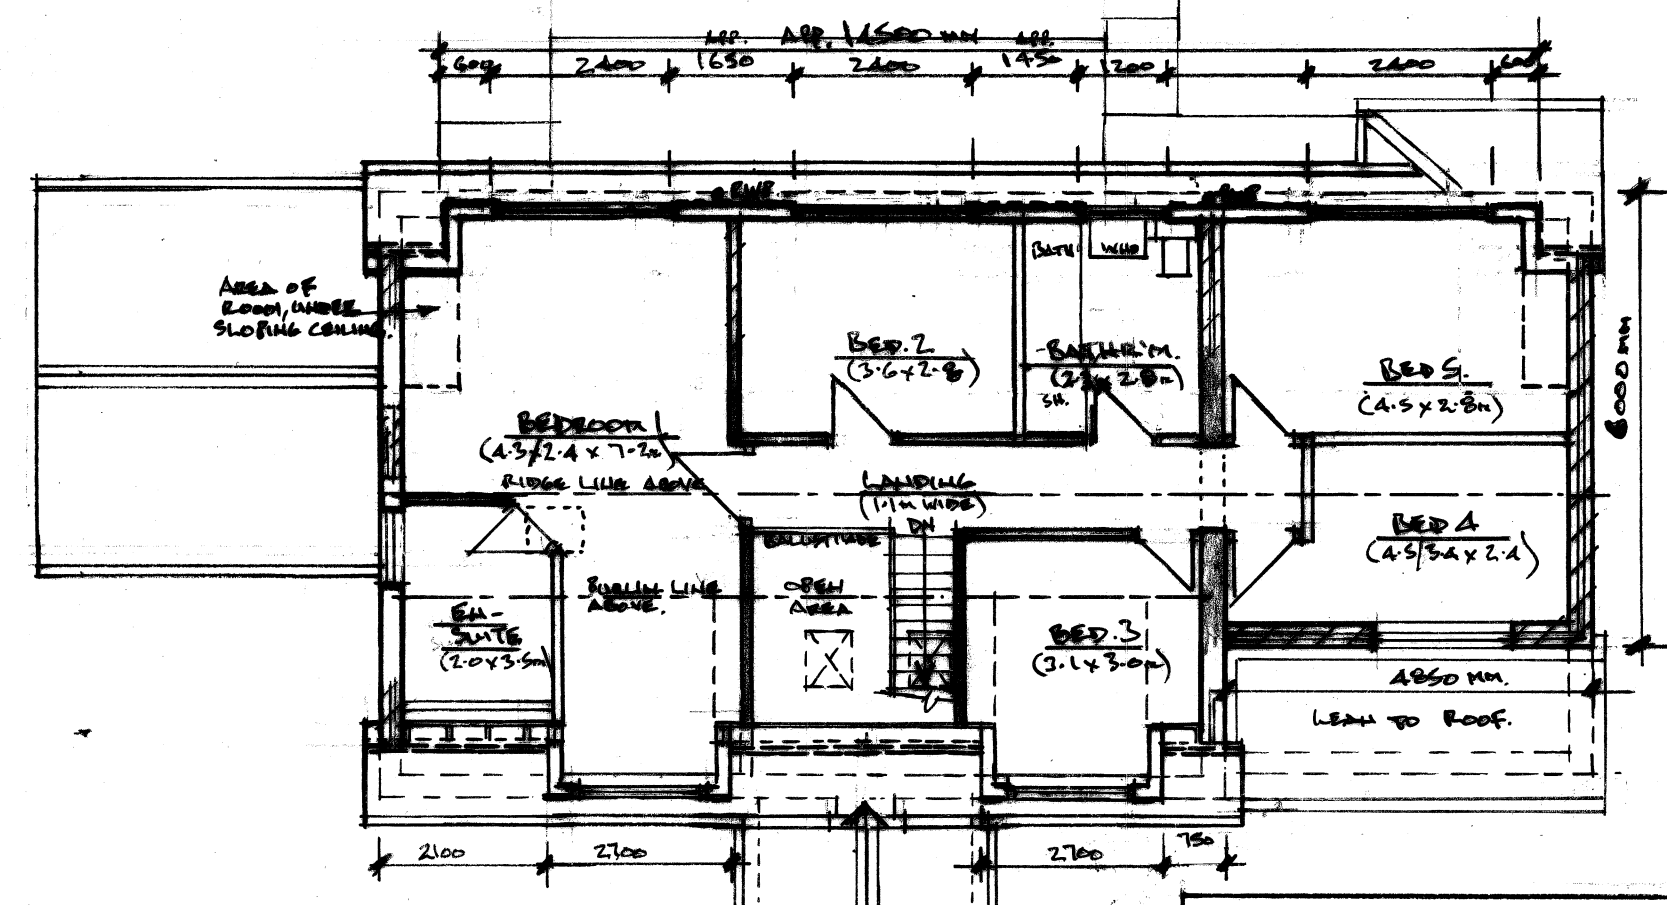

FIRST FLOOR PLAN.



Architectural & Building Services

NEIL BUTTERWORTH

Tel: 07785 275483
Mobile: 07785 275483

89 Higher Ainsworth Road, Radcliffe, Manchester, M26 4JJ.

Job Title **PROPOSED FULL FIRST FLOOR SINGLE STOREY FRONT & SIDE EXTENSIONS, AND GENERAL HOUSE RE-MODELLING, AT 1 ETON CLOSE, BAMFORD, ROCHDALE.**

Drawing Title **PLANS & ELEVATIONS (PROPOSED)**

Scale 1:100	Date NOV. 24	Drawn by N.B.	Drawing No. 2
-----------------------	------------------------	-------------------------	-------------------------

Copyright