



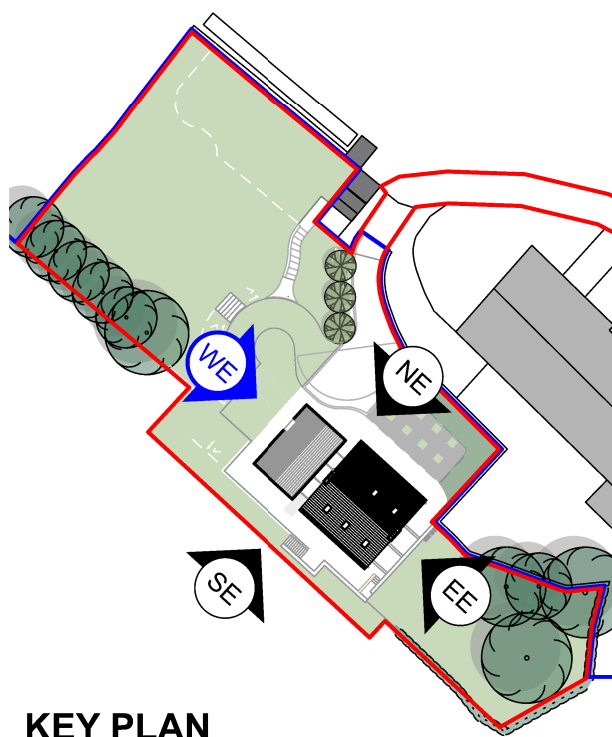


Notes:  
Do not scale from this drawing.  
All dimensions are in millimetres unless otherwise noted.  
All dimensions to be checked on site before proceeding with work.  
All omissions and discrepancies to be reported in writing to Project 3 Architects Ltd.  
Areas indicated on this drawing are approximate and indicative only.  
© Project 3 Architects Limited Registered in England & Wales Number 08021795.

| MATERIAL KEY |                                                                                               |
|--------------|-----------------------------------------------------------------------------------------------|
| 01           | buff stone, existing                                                                          |
| 02           | buff stone, to match existing                                                                 |
| 03           | existing slate to be reviewed and kept or replaced by matching                                |
| 04           | slate roof, pressed metal proprietary verge, colour to match slate                            |
| 05           | timber windows/doors to either replace existing windows and/or new windows frame to farmhouse |
| 06           | aluminium windows                                                                             |
| 07           | aluminium rooflights, colour to match slate                                                   |
| 08           | solid timber security front door                                                              |
| 09           | metal screen                                                                                  |
| 10           | glazed link                                                                                   |
| 11           | existing buff stone surround                                                                  |
| 12           | existing buff stone surround extended to match new opening size                               |
| 13           | secret gutter                                                                                 |

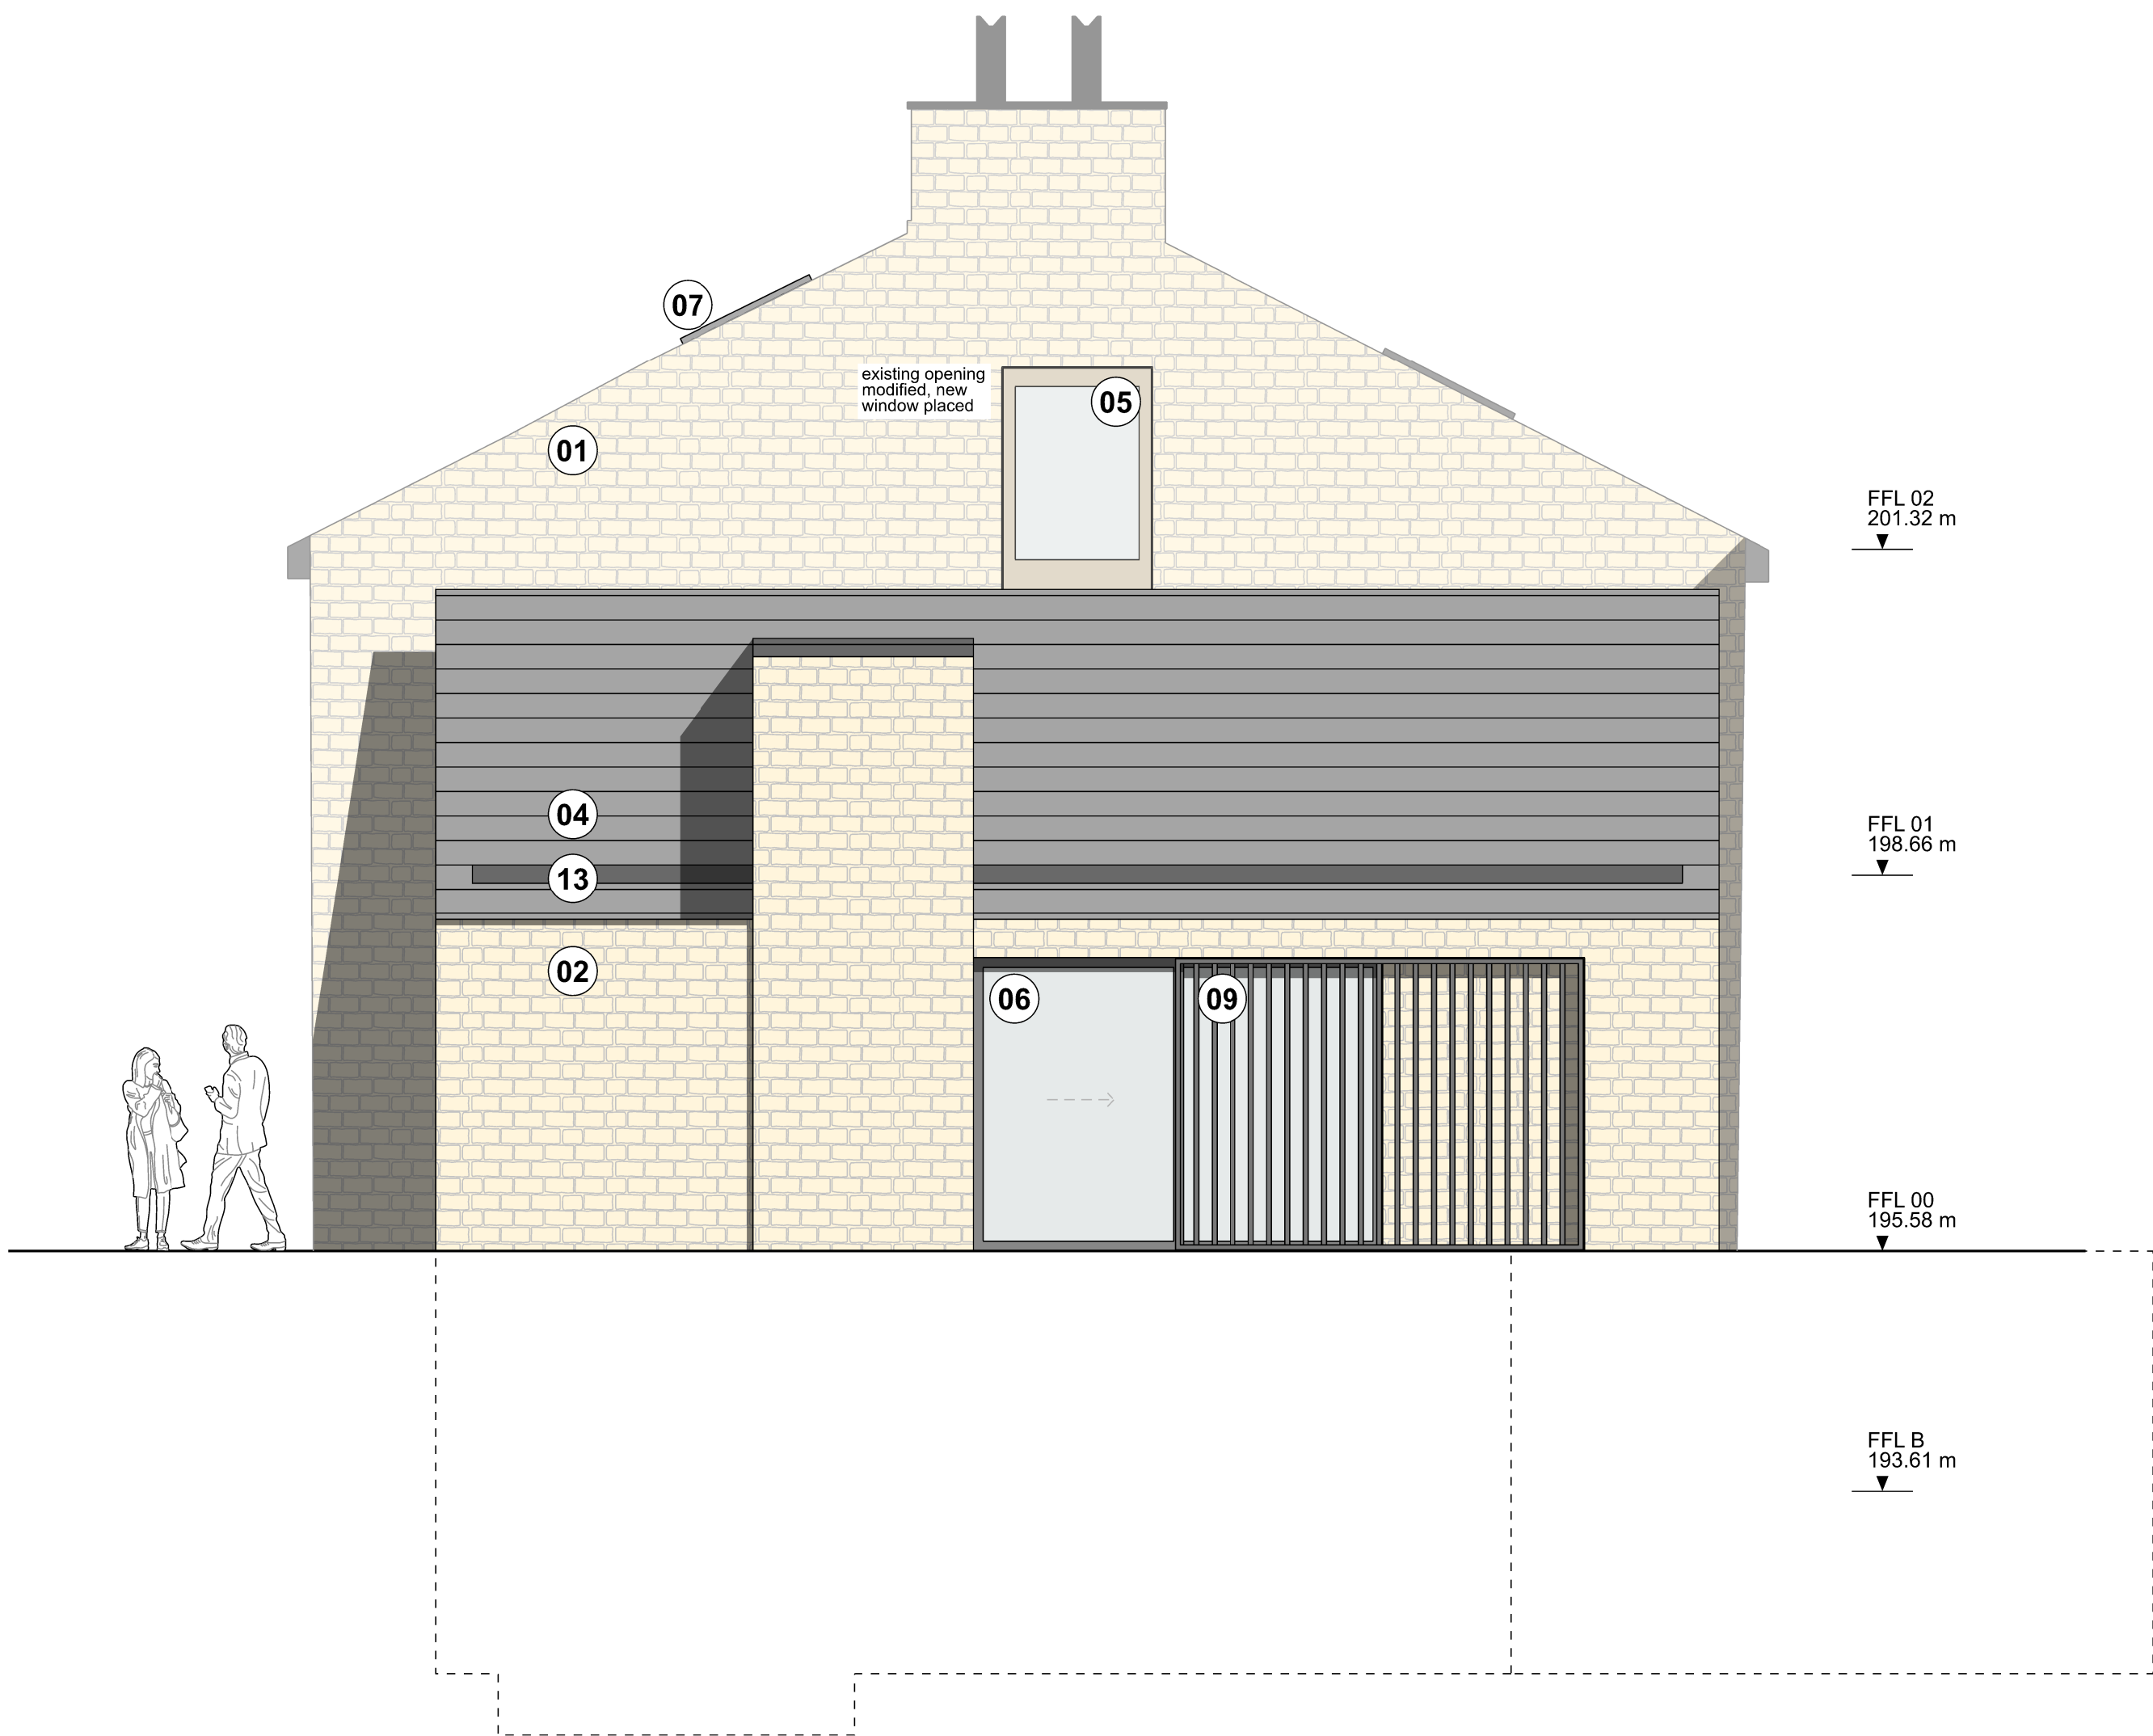

KEY PLAN

|      |          |                     |     |
|------|----------|---------------------|-----|
| P03  | 22/04/24 | Planning            | AS  |
| P02  | 02/11/23 | Planning Submission | AS  |
| P01  | 27/10/23 | Planning            | AS  |
| I01  | 29/09/23 | First Issue         | AS  |
| Rev: | Date:    | Description:        | By: |

 

**PROJECT3**  
architects

4 back grafton street  
altrincham  
cheshire  
WA14 1DY

0161 233 0575  
mail@project3architects.com  
www.project3architects.com

Project:  
The Farmhouse, Littleborough

Title:  
Proposed West Elevation - Side  
Farmhouse & Extension

Status: PLANNING Scale @ ISO A1:  
1:50

Drawing Number: 0763-P3A-XX-XX-DR-A-05205 Revision:  
P03

**PROPOSED WEST ELEVATION - SIDE**  
scale 1:50 @ A1 (1:100 @ A3)