
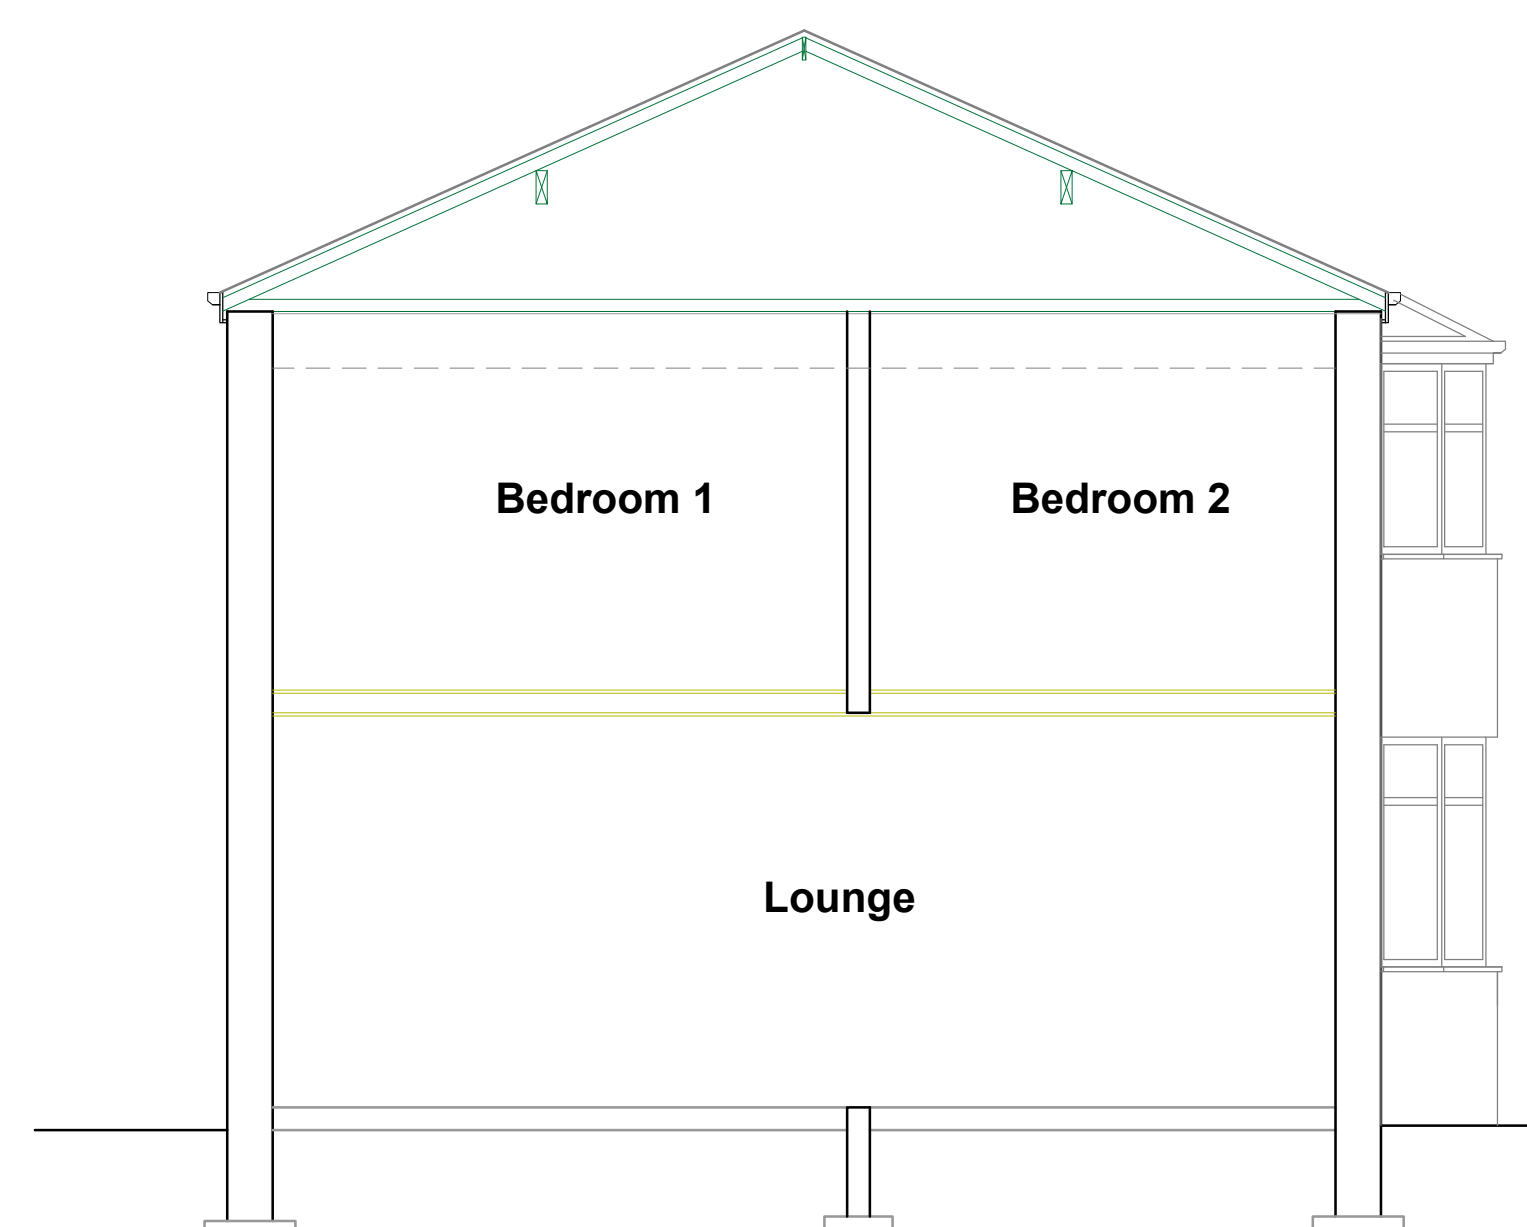
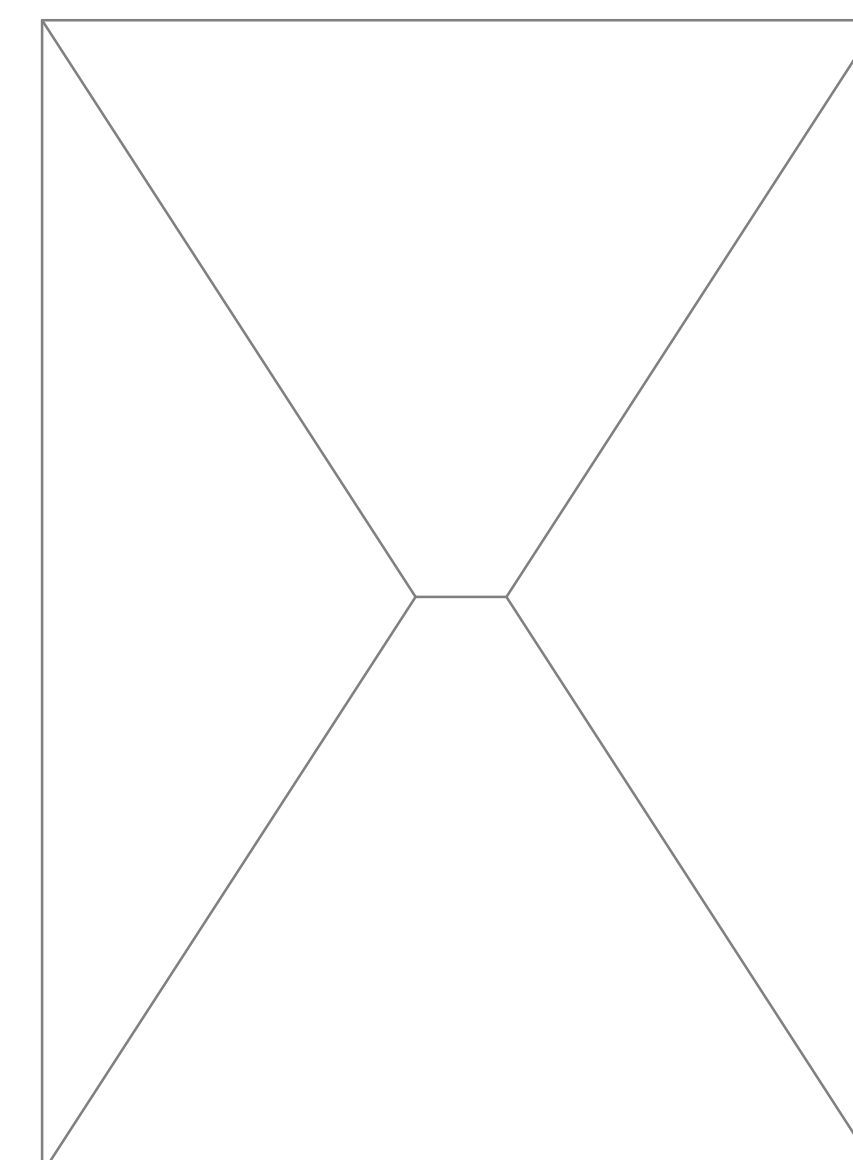
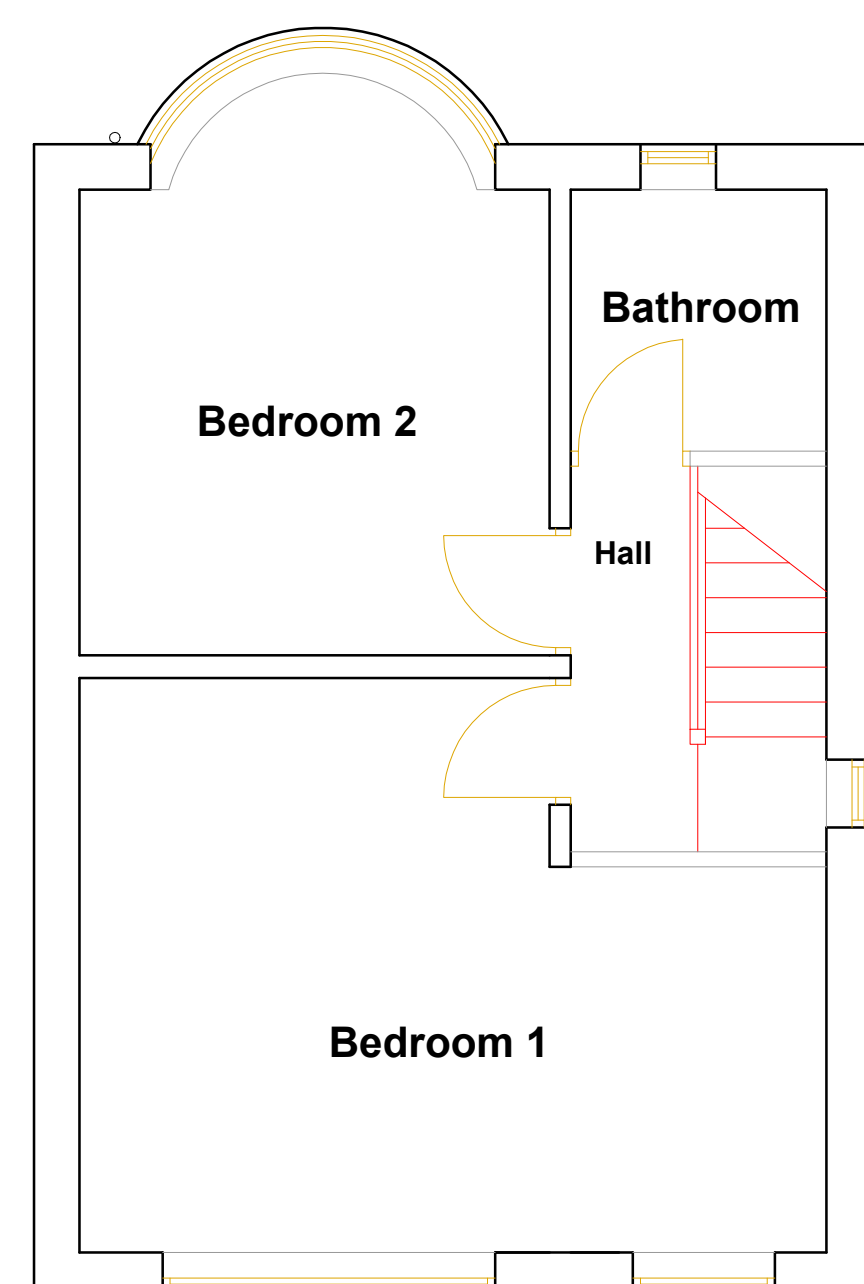


This drawing and all contents are the copyright of James Campbell Associates Ltd. No copies to be made from the drawing & details within unless authorised by James Campbell Associates Ltd.

Any discrepancies discovered or items found that were not visible at the time of the initial survey should be reported to James Campbell Associates Ltd for consultation with our client.

[illegible]

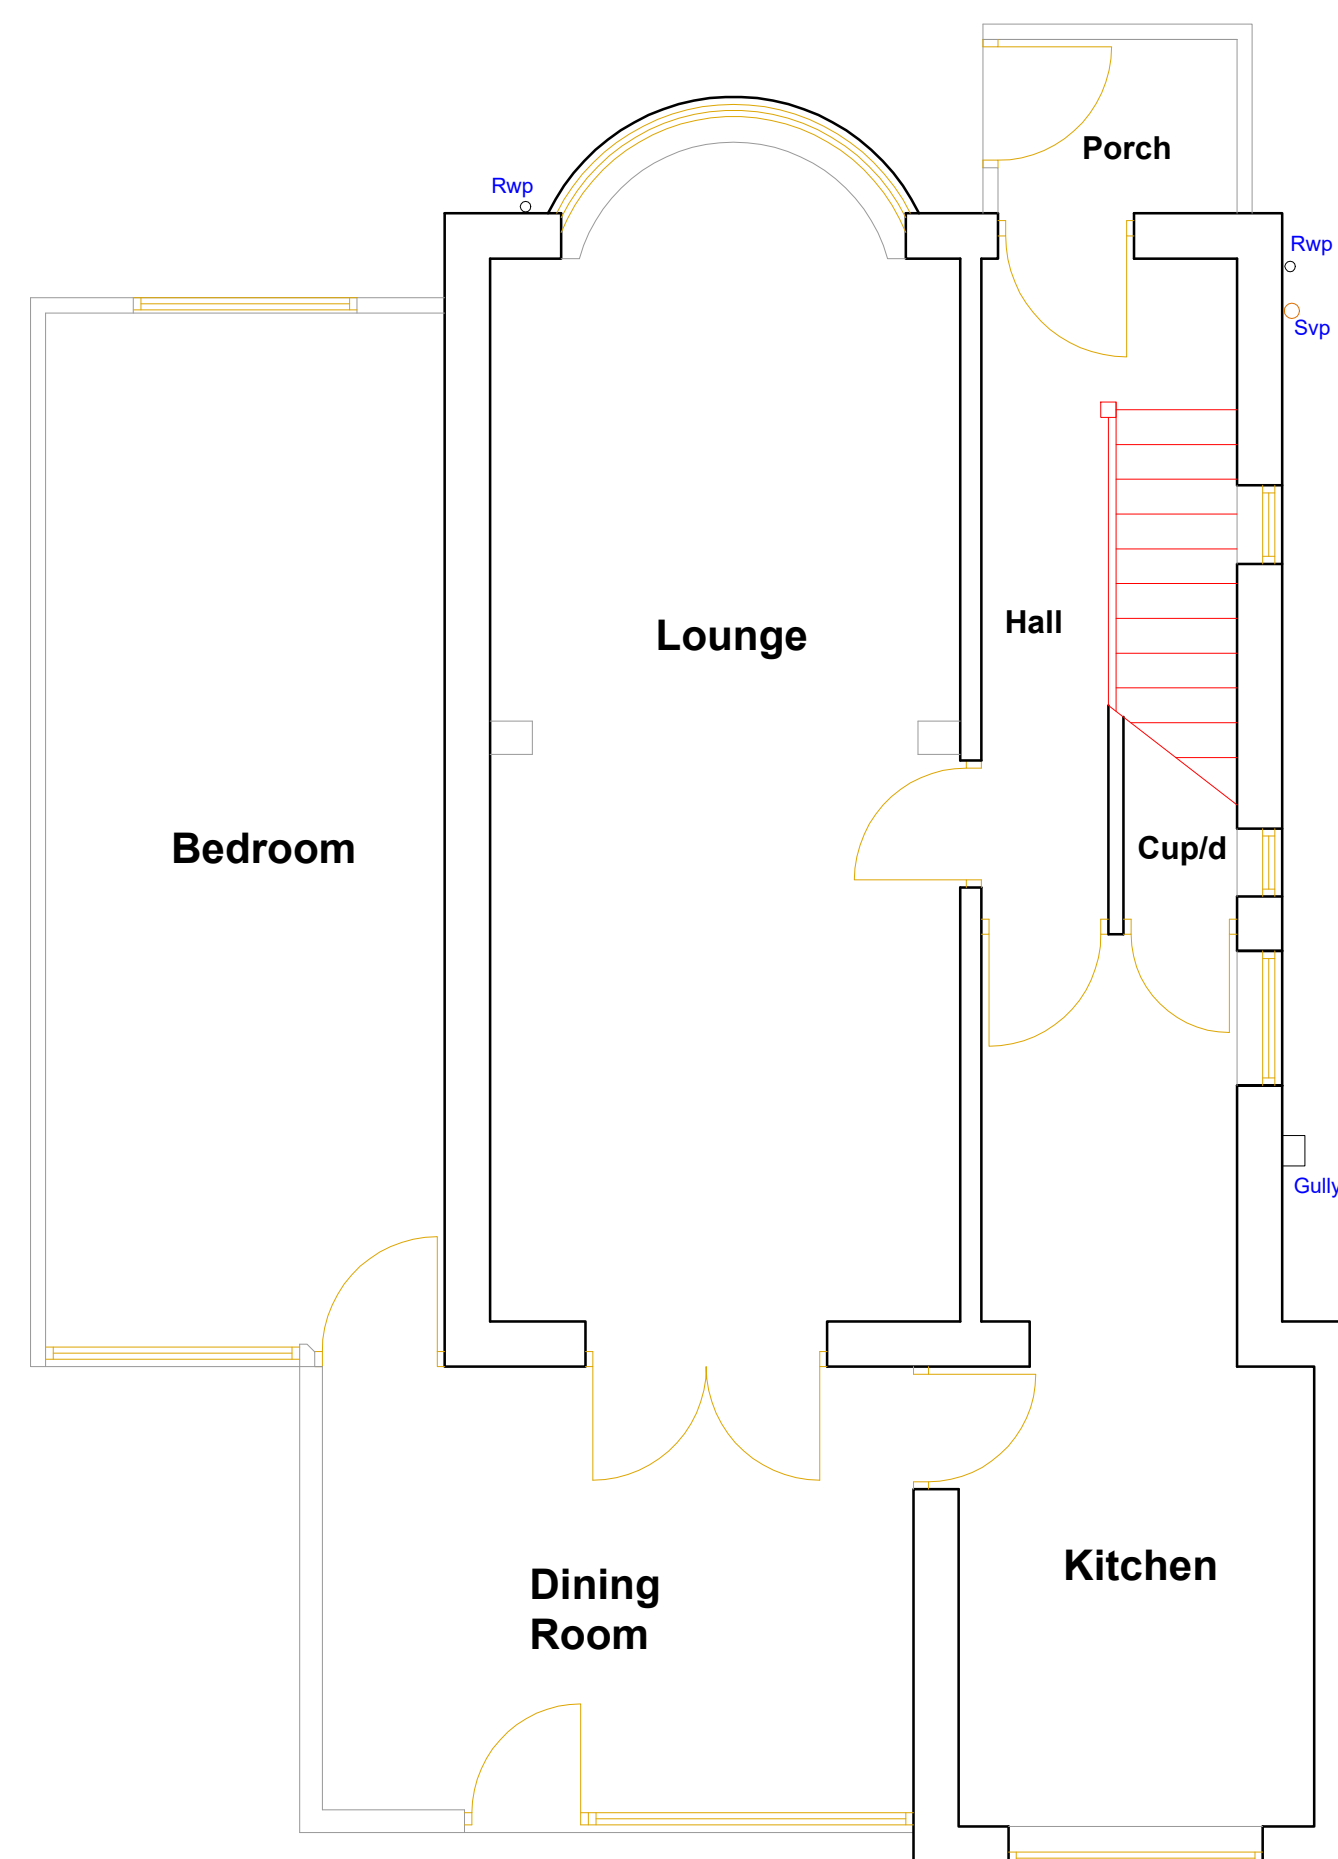

DRAWING TITLE			
EXISTING FLOOR PLANS AND SECTION			
		JAMES CAMPBELL ASSOCIATES LTD CHARTERED ARCHITECTURAL SERVICES  	
Campbell House 173 Rochdale Road Firgrove Rochdale OL16 3BN		Tel: 01706 354888 Mob: 07817 623183 Email: admin@jamescampbellassociates.co.uk Web: www.jamescampbellassociates.co.uk	
PROJECT			
PROPOSED EXTENSIONS & HIP TO GABLE, REAR DORMER LOFT CONVERSION			
LOCATION			
39 Moss Avenue Newbold Rochdale			
DRAWN:-	Martin D. Ashworth	DRAWING NUMBER:- 25.3548.1	
DATE:-	March 2025		
SCALE:-	1:50 @ A1		
ISSUE:-			