



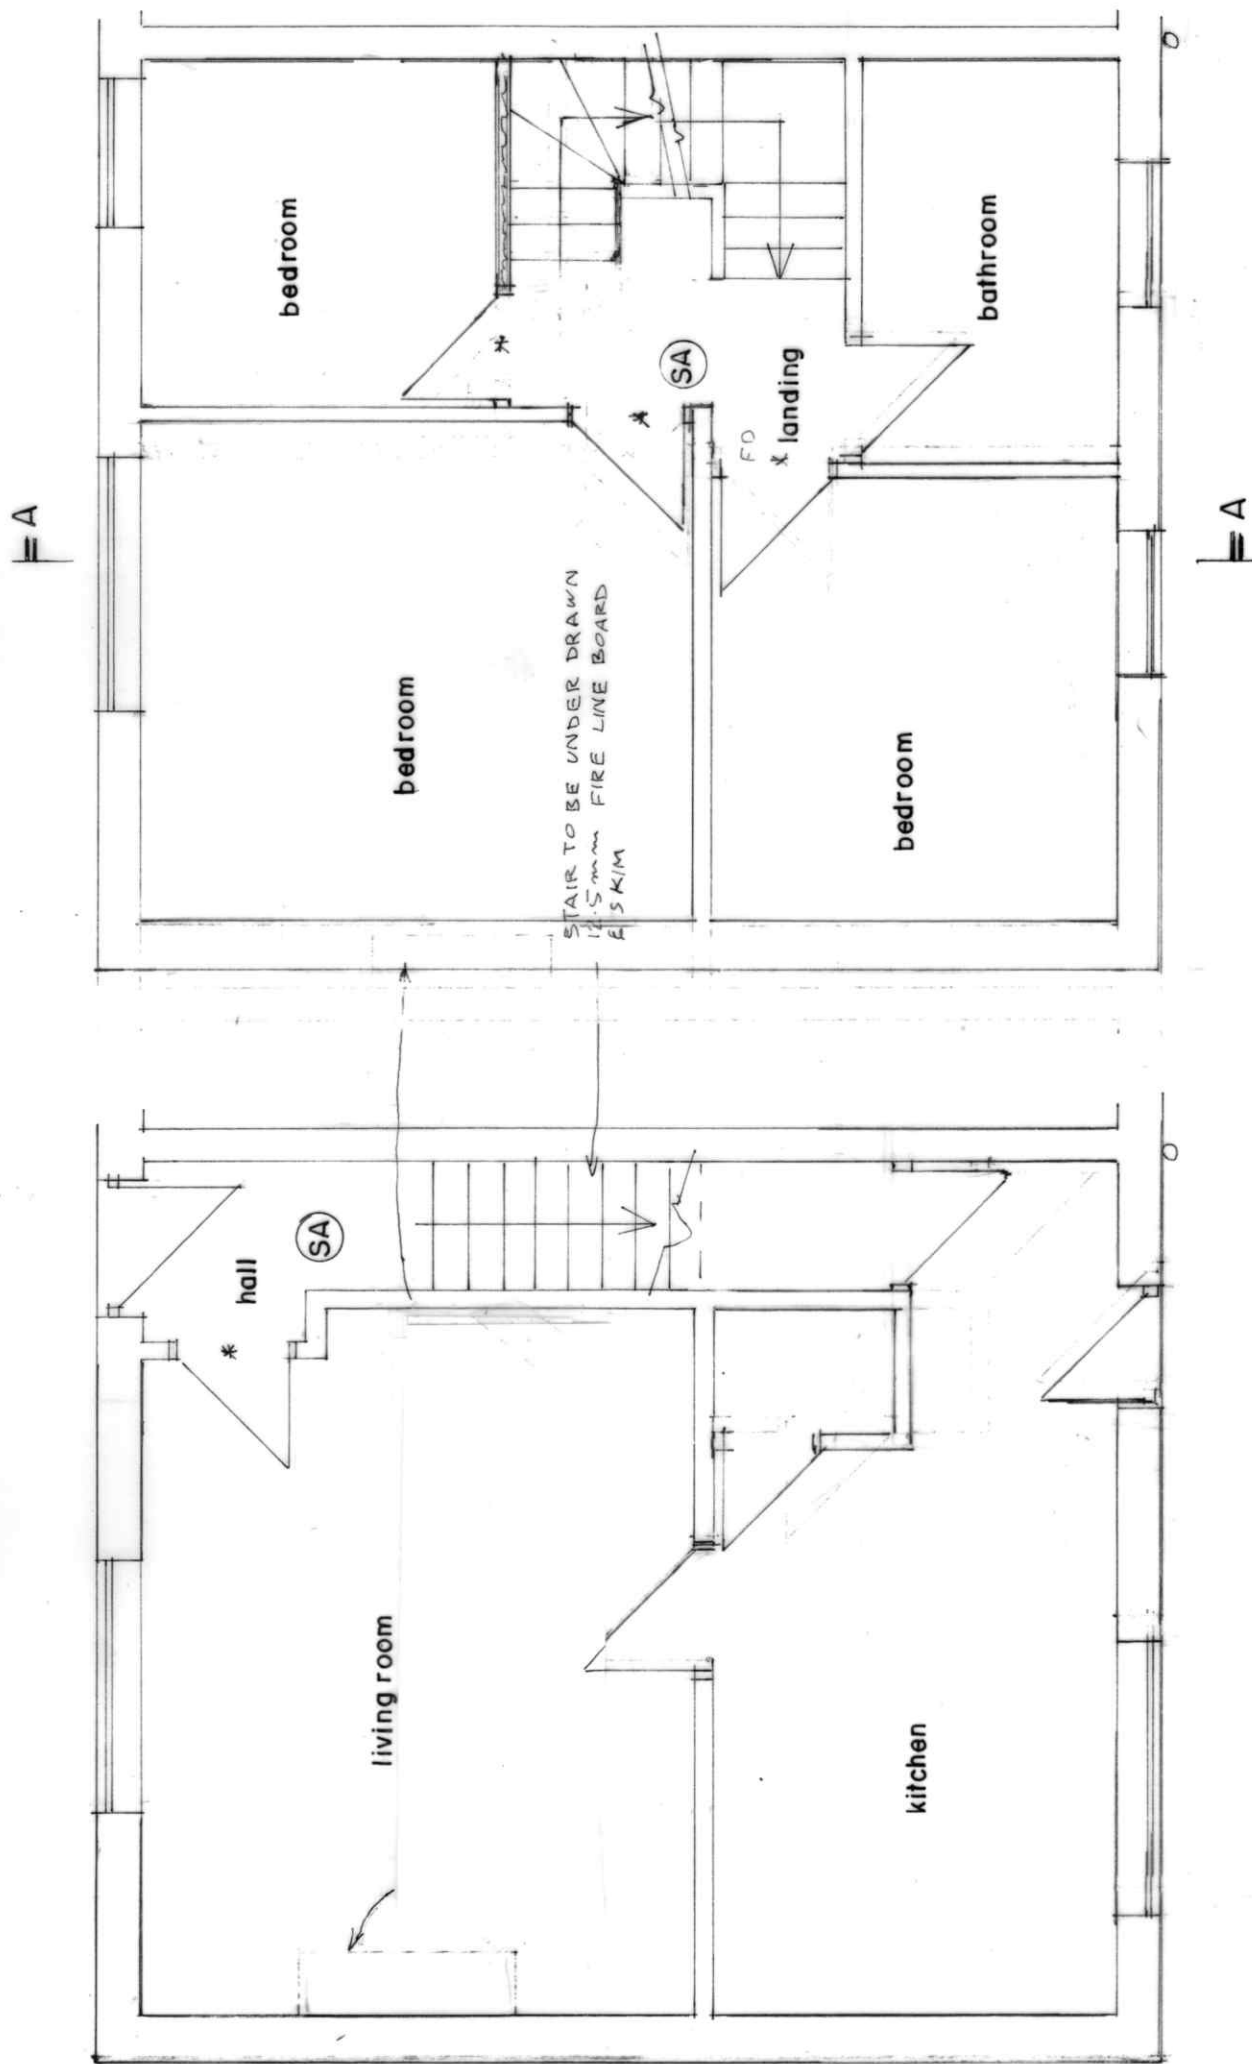

FIRST FLOOR PLAN
(PROPOSED)

GROUND FLOOR PLAN
(PROPOSED)

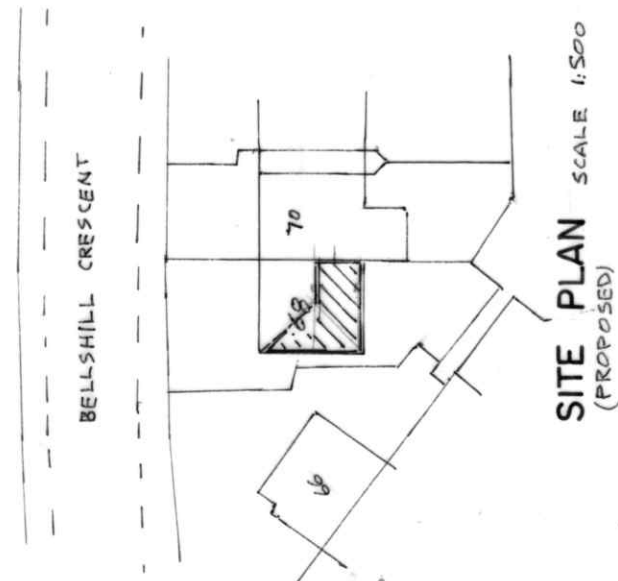

SITE PLAN
(PROPOSED)

BUILDING DESIGN SERVICES

M. FAROOQ
418 Bury Road Rochdale OL11 5EU.
Tel: 01706 712231 Mob: 07967605763

PROPOSED REAR DORMER EXTENSION AND
GABLE WALL AT 68 BELLSHILL CRESCENT
ROCHDALE OL16 2TU

For: Mrs HAFIFA BIBI

Plan

Scale 1:50

2070/2