





front elevation

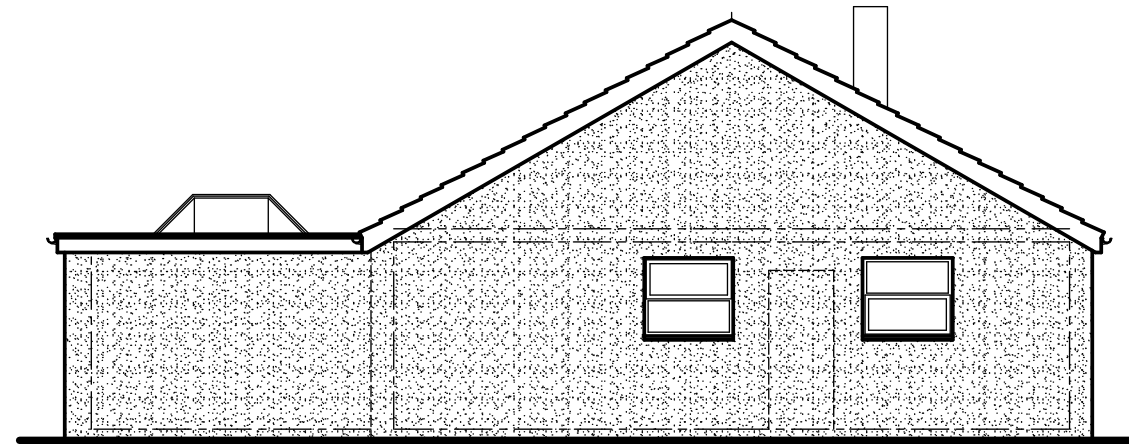


side elevation

New walls to be finished with Parex through coloured render in white.


Existing elevation walls to receive white through coloured render finish.

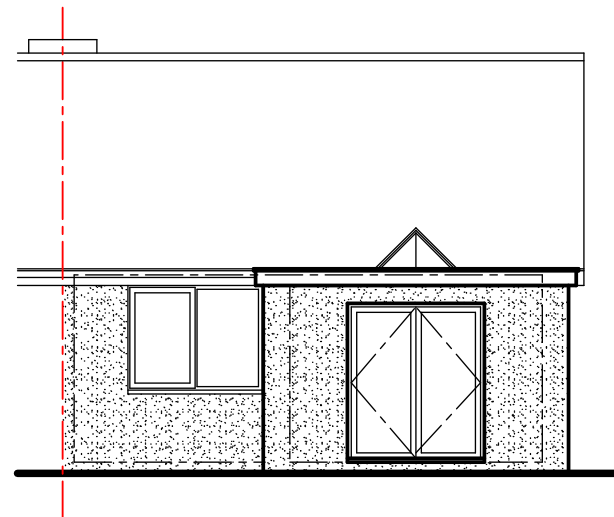

rear elevation

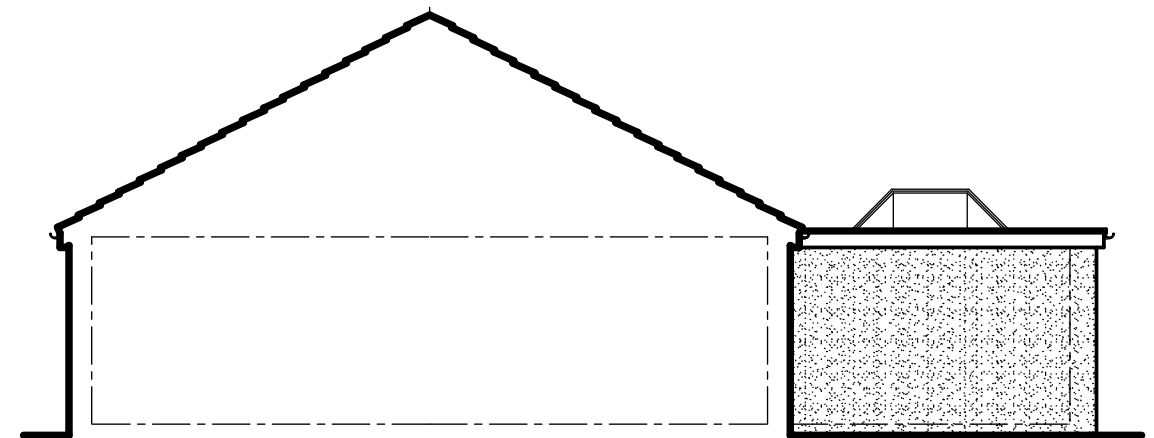

reverse elevation

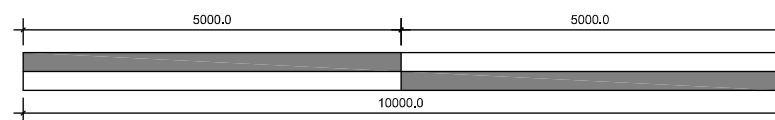

scale 1:100

Revision	Date	Details

Only Planning Officers may scale from this drawing.
All dimensions must be checked and verified before preparing production drawings or commencing works.
This drawing and its design is copyright and may not be reproduced in any form whatsoever without prior express written consent.

clear Architectural Services

Mark Herring, Clear Architectural Services, 50 Rectory Street, Middleton, Manchester. M24 5TY.
T. 0161 653 7128 M. 07968 748606 E. mark@clear-architecture.co.uk W. www.clear-architecture.co.uk



Date **June 2024.**

Drawn **JLK.**

Client **Matthew Purnell and Marie Trayers.**

Drawing title **Proposed Elevations.
PLANNING.**

Scale **1:100 at A3.**

Checked **MLH.**

Proposed Extension and Alterations
25 Warwick Road, Middleton,
Manchester M24 1HU.

Job title

Drawing No. **CM355 PL 02a.**