




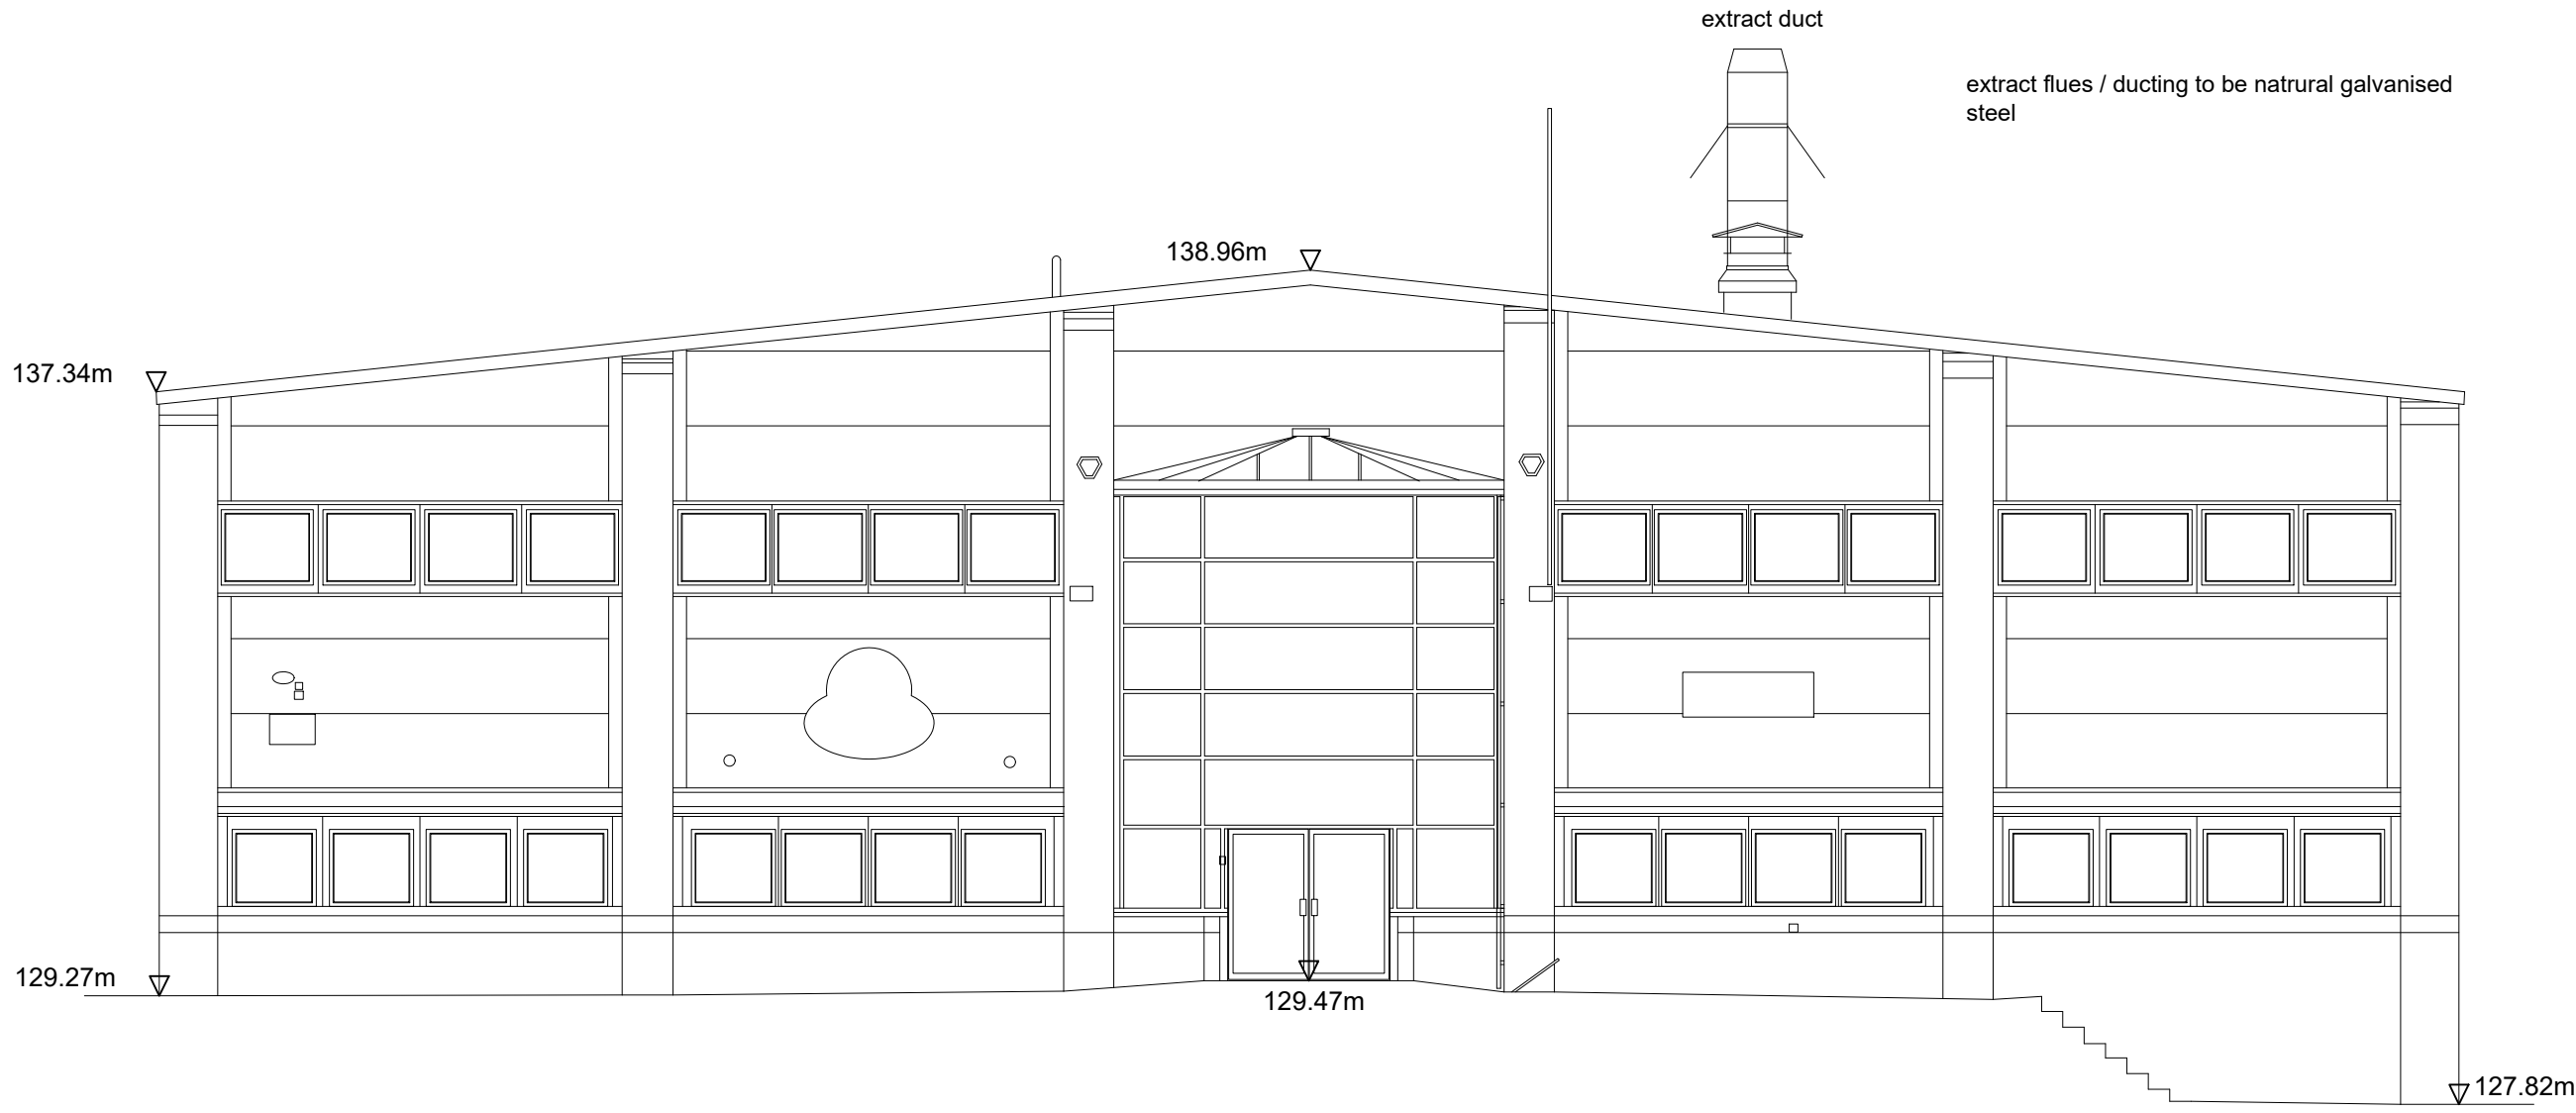


PROPOSED FRONT ELEVATION
scale 1-100

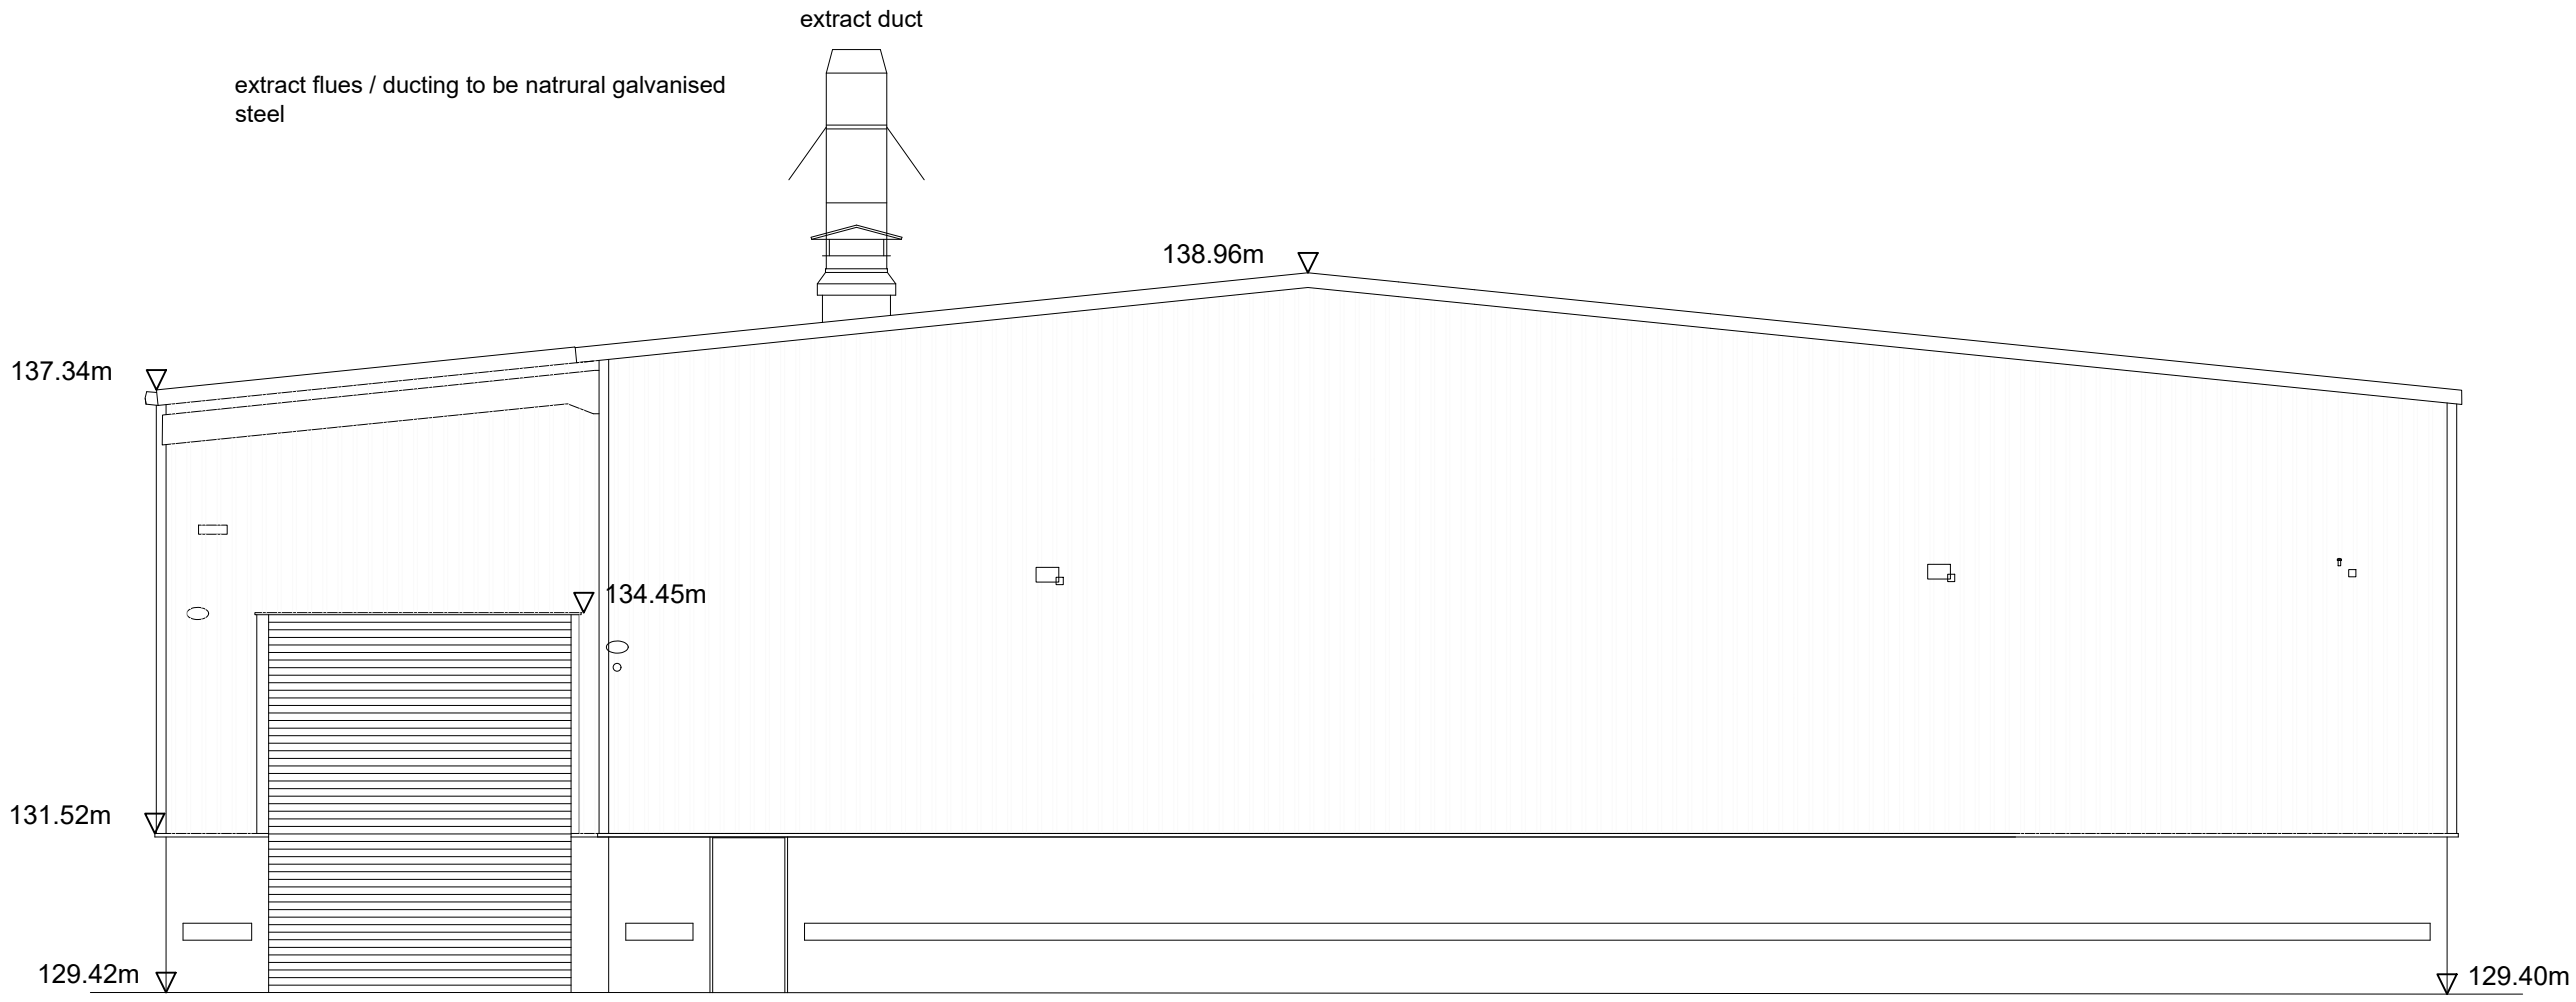

PROPOSED REAR ELEVATION
scale 1-100

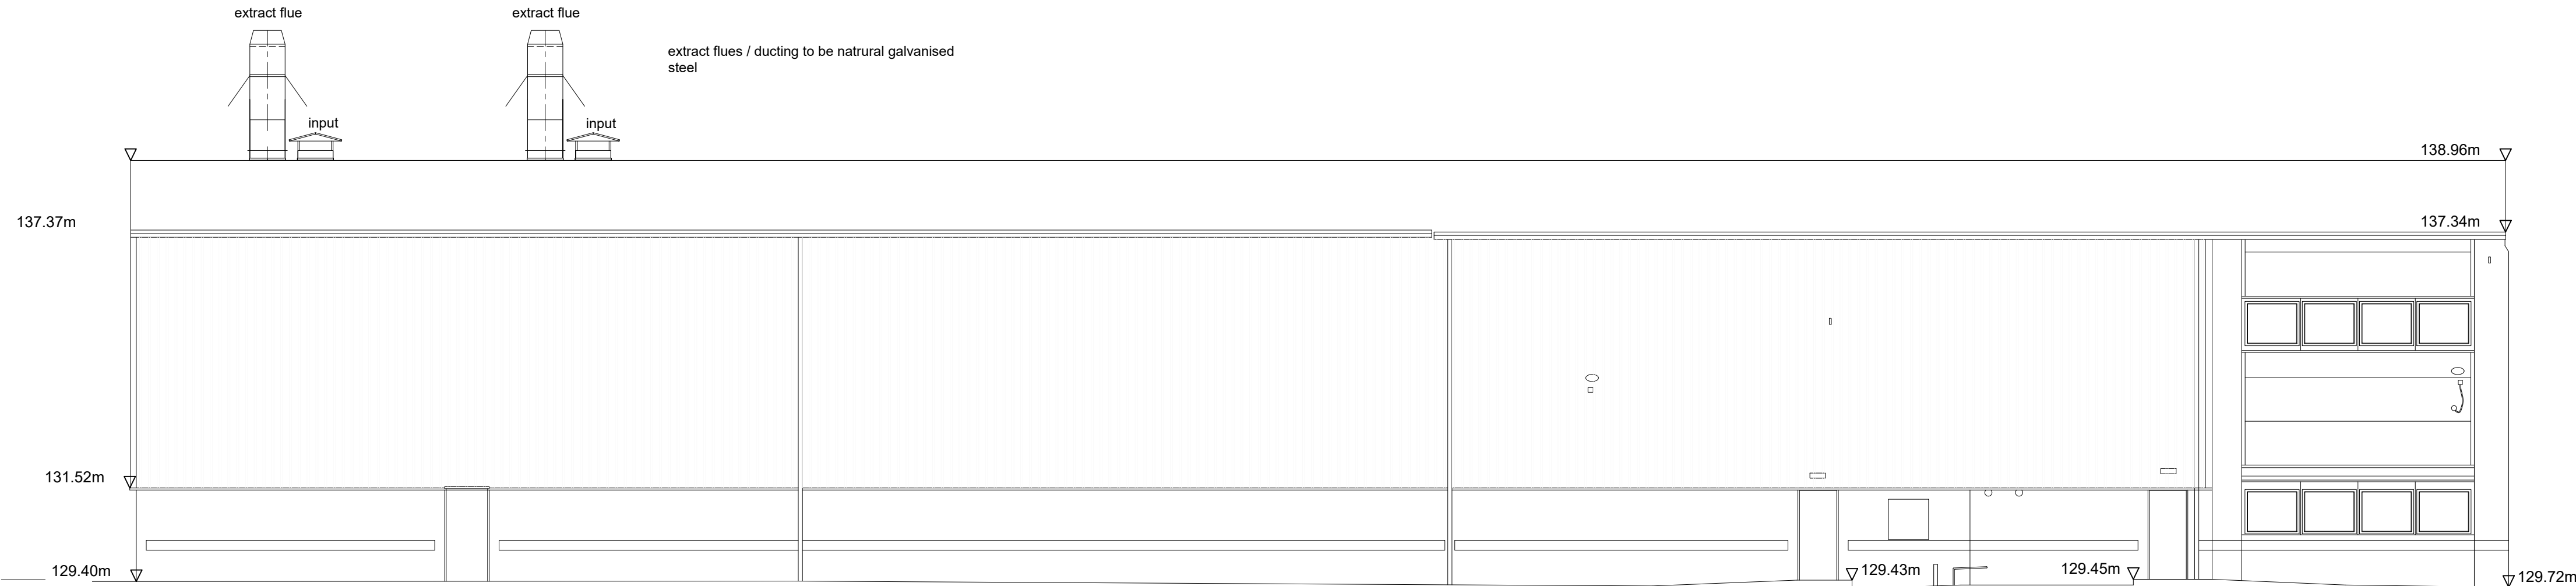

PROPOSED SIDE ELEVATION
scale 1-100

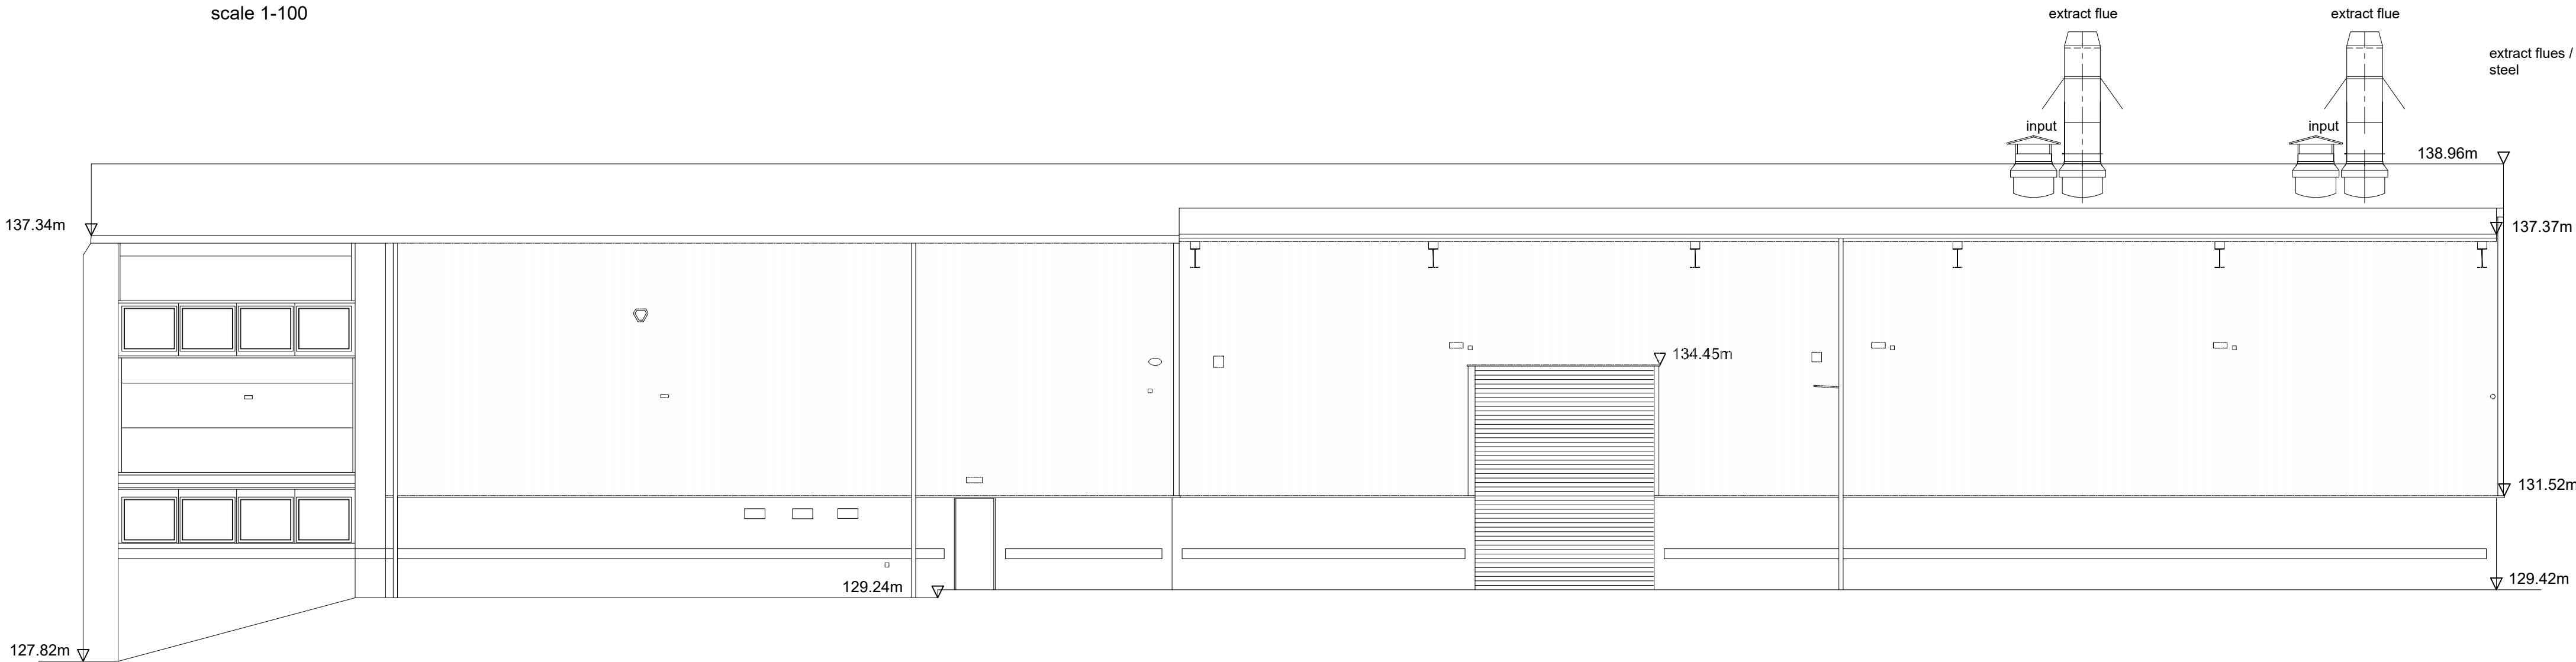

PROPOSED SIDE ELEVATION
scale 1-100

COPYRIGHT RESERVED.
This drawing is the property of A.J.Cocker Associates Ltd. and must not be copied or used in whole or in part without their consent.
CDM:
Clients and contractors must fulfil their duties under the CDM regulations 2015. The client is required to notify the HSE of any projects lasting more than 30 days or involving more than 500 person days.

A		
rev:	07.03.25	flue position altered; finish added
date:	description	



AJ COCKER ASSOCIATES
CHARTERED BUILDING SURVEYORS

New Century House
176 Drake Street
Rochdale
OL16 1UP

Tel: 01706 764880
Fax: 01706 764881

www.ajcockerassociates.co.uk
mail@ajcockerassociates.co.uk



RICS
the mark of
property
professionalism
worldwide

Project: Northern Accident Repair Unit 7 Riverside Dr Rochdale Proposed elevations:	scale: as noted @ A1
	date: May 24
	drawn: IS
	Dwg. Nr. N173-07/A
Client: Northern Accident Repair	