


ALL DIMENSIONS ARE FOR REFERENCE
PURPOSES ONLY DISCRPENCIES ARE TO BE
REPORTED TO THE DRAWINGS AUTHOR. DO NOT
SCALE FROM DRAWING.

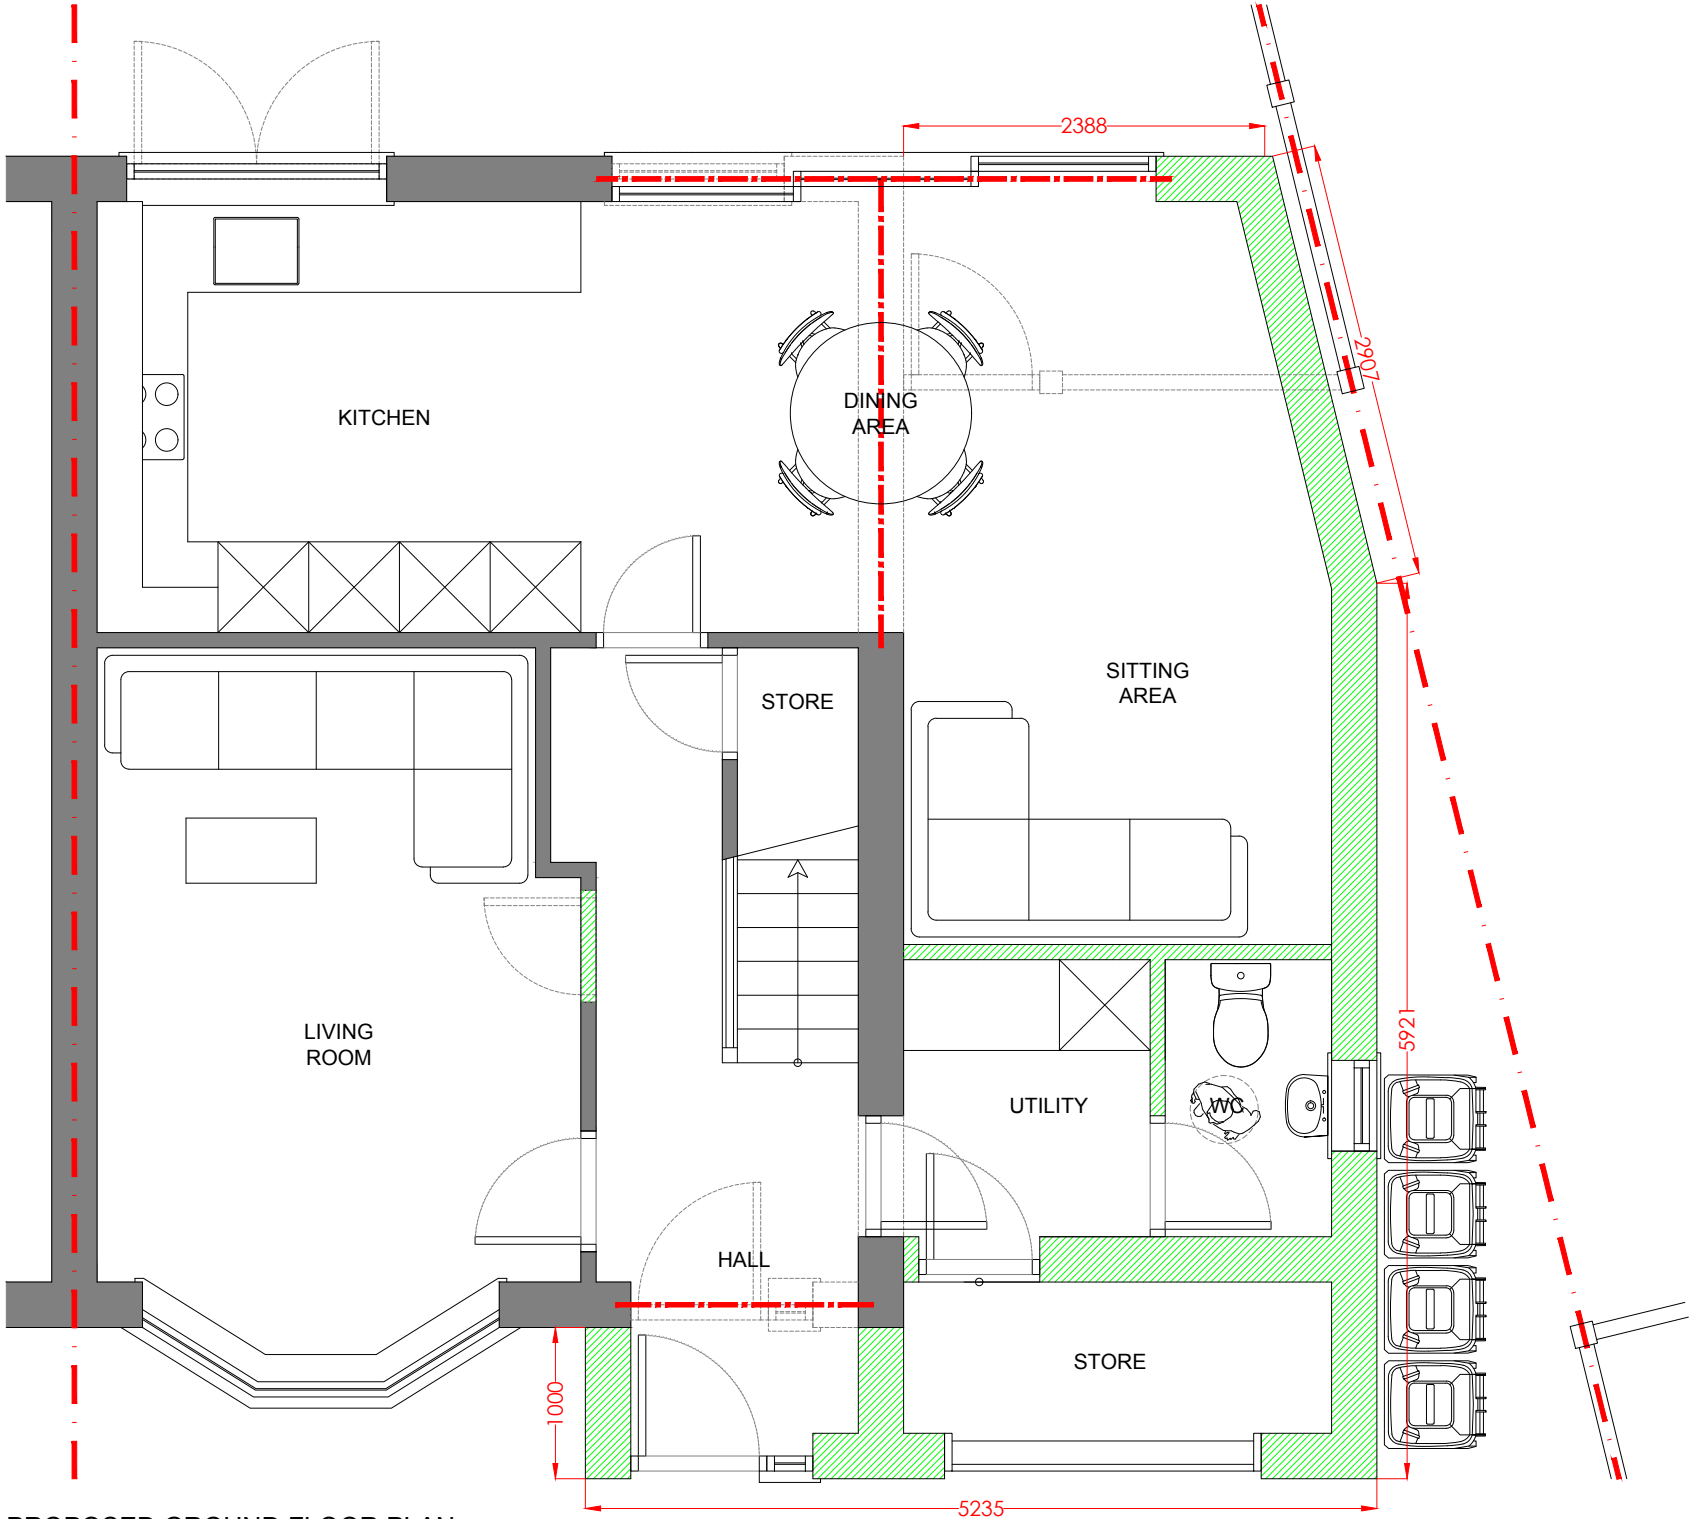

PROPOSED GROUND FLOOR PLAN

A	02.05.24	Extension reduced in size based on planning officers comments.		
Rev	Date	Description	Rev By	Chk'd By
Drawing Title		PROPOSED GROUND FLOOR PLAN		
Job-Dwg No		057ROC-105A		
Project Title		SIDE EXTENSION WITH INTERNAL REMODEL 135 HEREFORD WAY MIDDLETON MANCHESTER M24 2NL		
Client		MR SMITH		
Status		PLANNING		
Scale		1:50	Drawing Size	A3
Date		03/24		