




- Dimensions are in millimeters, unless stated otherwise.
- Scaling of this drawing is not recommended.
- It is the recipient's responsibility to print this document to the correct scale.
- All relevant drawings and specifications should be read in conjunction with this drawing.

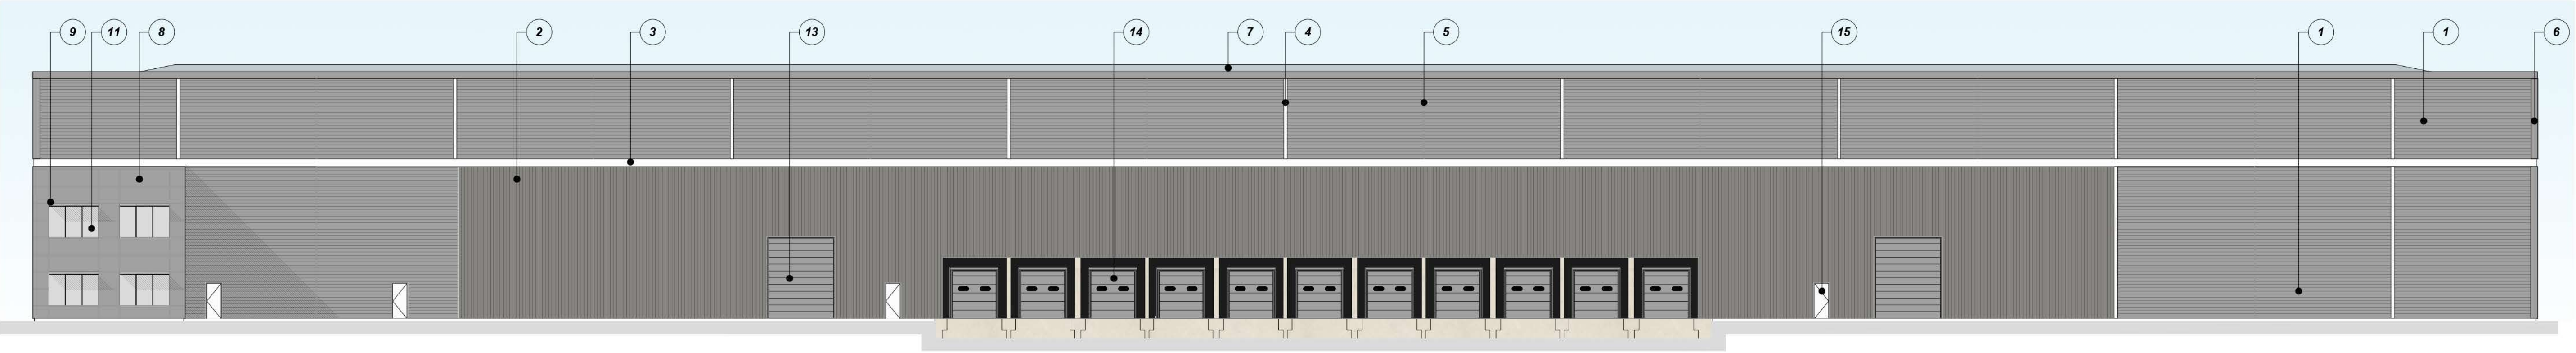


East Elevation Scale 1:200

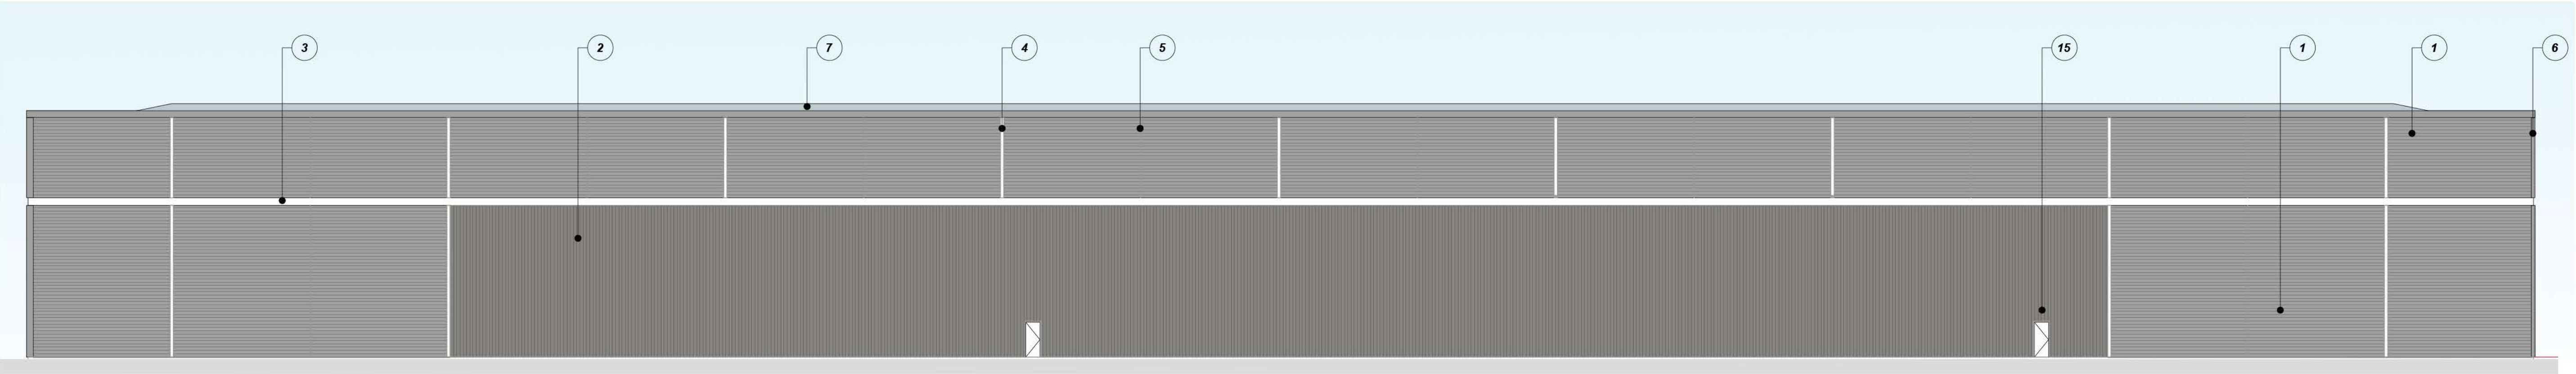

West Elevation Scale 1:200

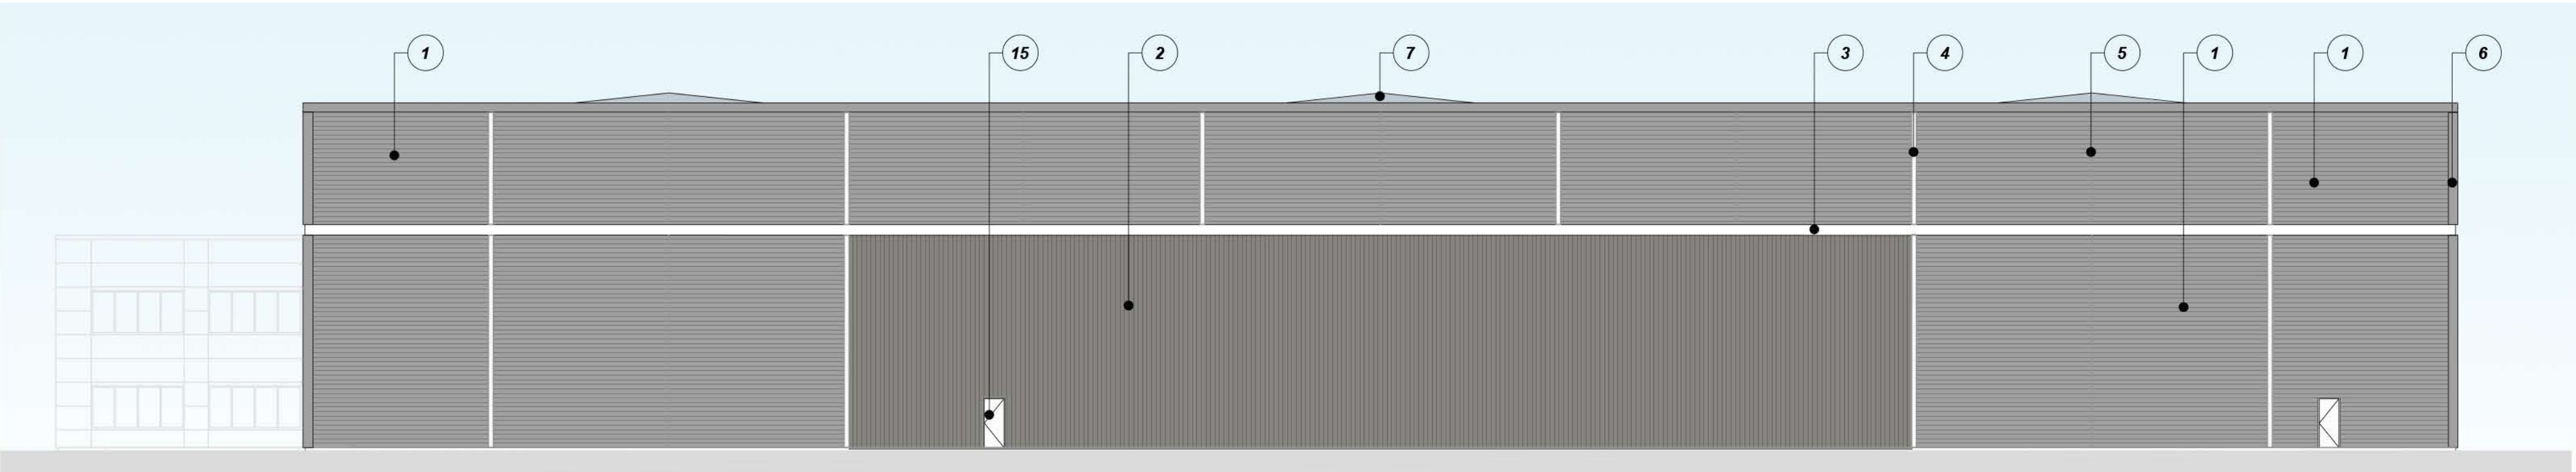

North Elevation Scale 1:200

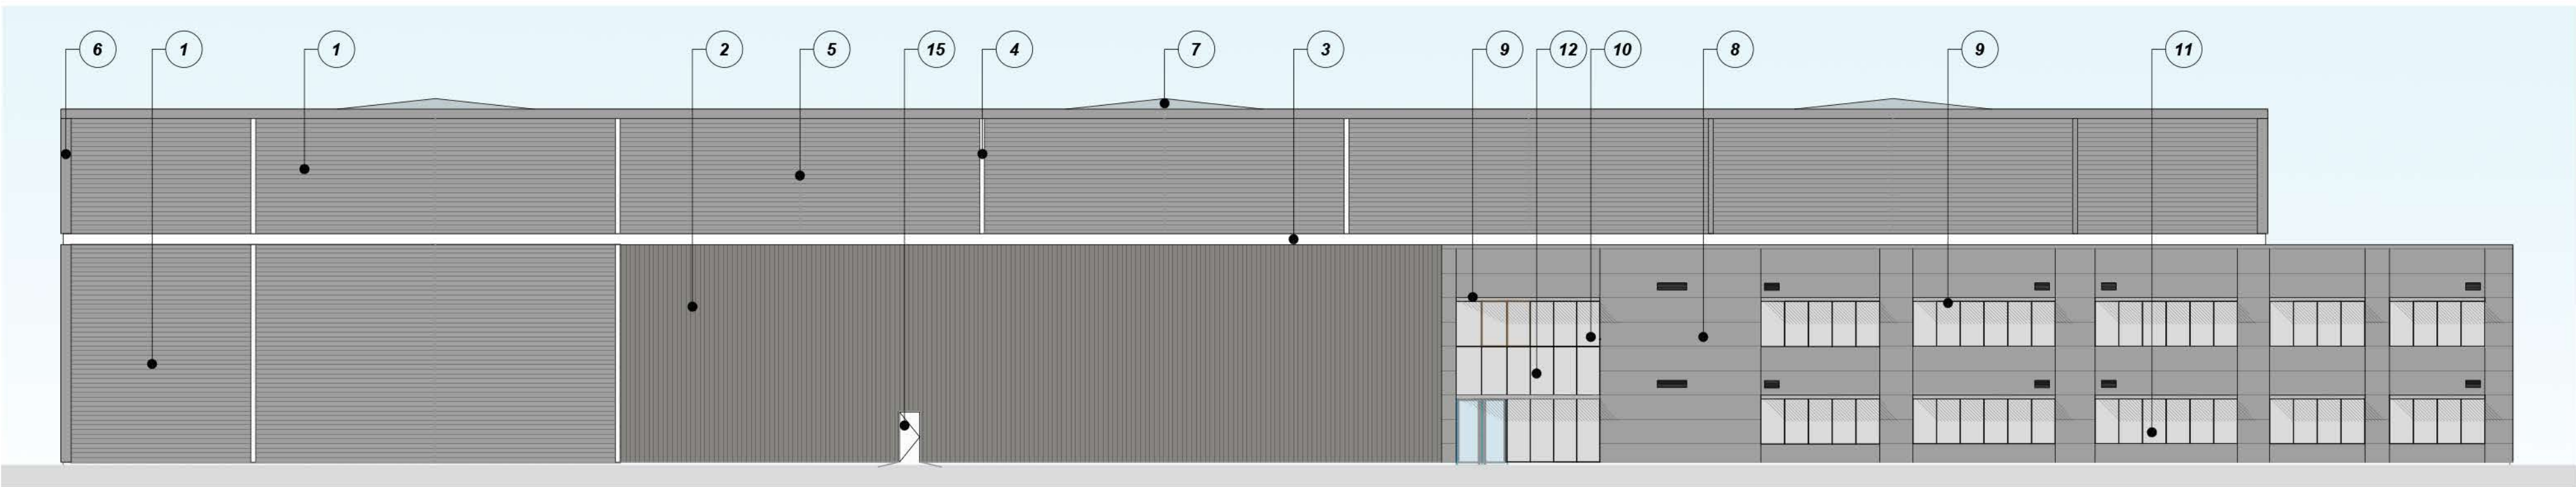

South Elevation Scale 1:200

MATERIAL SCHEDULE

- 1 HORIZONTALLY LAID TRAPEZOIDAL PROFILED CLADDING
COLOUR - TATA STEEL COLORCOAT SIRIUS (RAL 9006) LAID REVERSE
- 2 VERTICALLY LAID TRAPAZOIDAL STEEL CLADDING
COLOUR - TATA STEEL COLORCOAT ORION (RAL 9007) LAID REVERSE
- 3 HIGH LEVEL RECESSED HORIZONTAL FEATURE BAND
COLOUR - TATA STEEL COLORCOAT PRISMA WHITE (RAL 9010)
- 4 300MM WIDE RECESSED FLASHING
COLOUR - TATA STEEL COLORCOAT SIRIUS (RAL 9006)
- 5 'T' FIN FLASHING
COLOUR - TATA STEEL COLORCOAT SIRIUS (RAL 9006)
- 6 PARAPET AND CORNER FLASHING
COLOUR - TATA STEEL COLORCOAT SIRIUS (RAL 9006)
- 7 PROFILED STEEL CLADDING
FINISH: BRITISH STEEL COLORCOAT HPS200 COLOUR ALBATROSS (LIGHT GREY)
- 8 KINGSPAN MR PANEL CLADDING
COLOUR: SIRIUS (RAL 9006)
- 9 BRISE SOLEIL CANOPY
CANTILEVERED BRISE SOLEIL CANOPY WITH BULL NOSE PROFILED FASCIA WITH CONCEALED FIXINGS.
FINISH / COLOUR : ZEUS
- 10 CURTAIN WALLING
DARK GREY FRAME (RAL 7016) / CLEAR GLASS
- 11 ALUMINIUM RIBBON WINDOWS
DARK GREY MULLION (RAL 7016) / CLEAR GLASS
- 12 GLAZED INSULATED SPANDREL PANEL
COLOUR - GREY (RAL 9007)
- 13 LEVEL ACCESS LOADING DOORS
COLOUR: SIRIUS (RAL 9006)
- 14 DOCK LEVELLERS
COLOUR: SIRIUS (RAL 9006)
- 15 PERSONNEL DOORS
COLOUR TO MATCH SURROUNDING CLADDING

1m SCALE 1:200

PLANNING

THIS DRAWING IS TO BE USED FOR THE STATED PURPOSE ONLY AND SHOULD NOT BE USED FOR ANY OTHER

rev

amendments

by

ckd

date

H2 - Heywood Distribution Park Fit Out

Building Layout - Existing Elevations

LOD 3

LOI 3





RIBA PoW Stage:

Document Suitability:

Drawn / Checked:

Date:

Scale:

UMC Project Number:

Document Reference:

2 - Concept Design

S2

GT / LF

09.07.24

1:200 @ A1

24278

Drawing no:

Revision:

24278 - UMC - 0100 - XX - DR - A

1300

B