



LEGEND

-  EXISTING ROOF TILES
-  NEW ROOF TILES

 

ROOF PLAN
SCALE 1:100

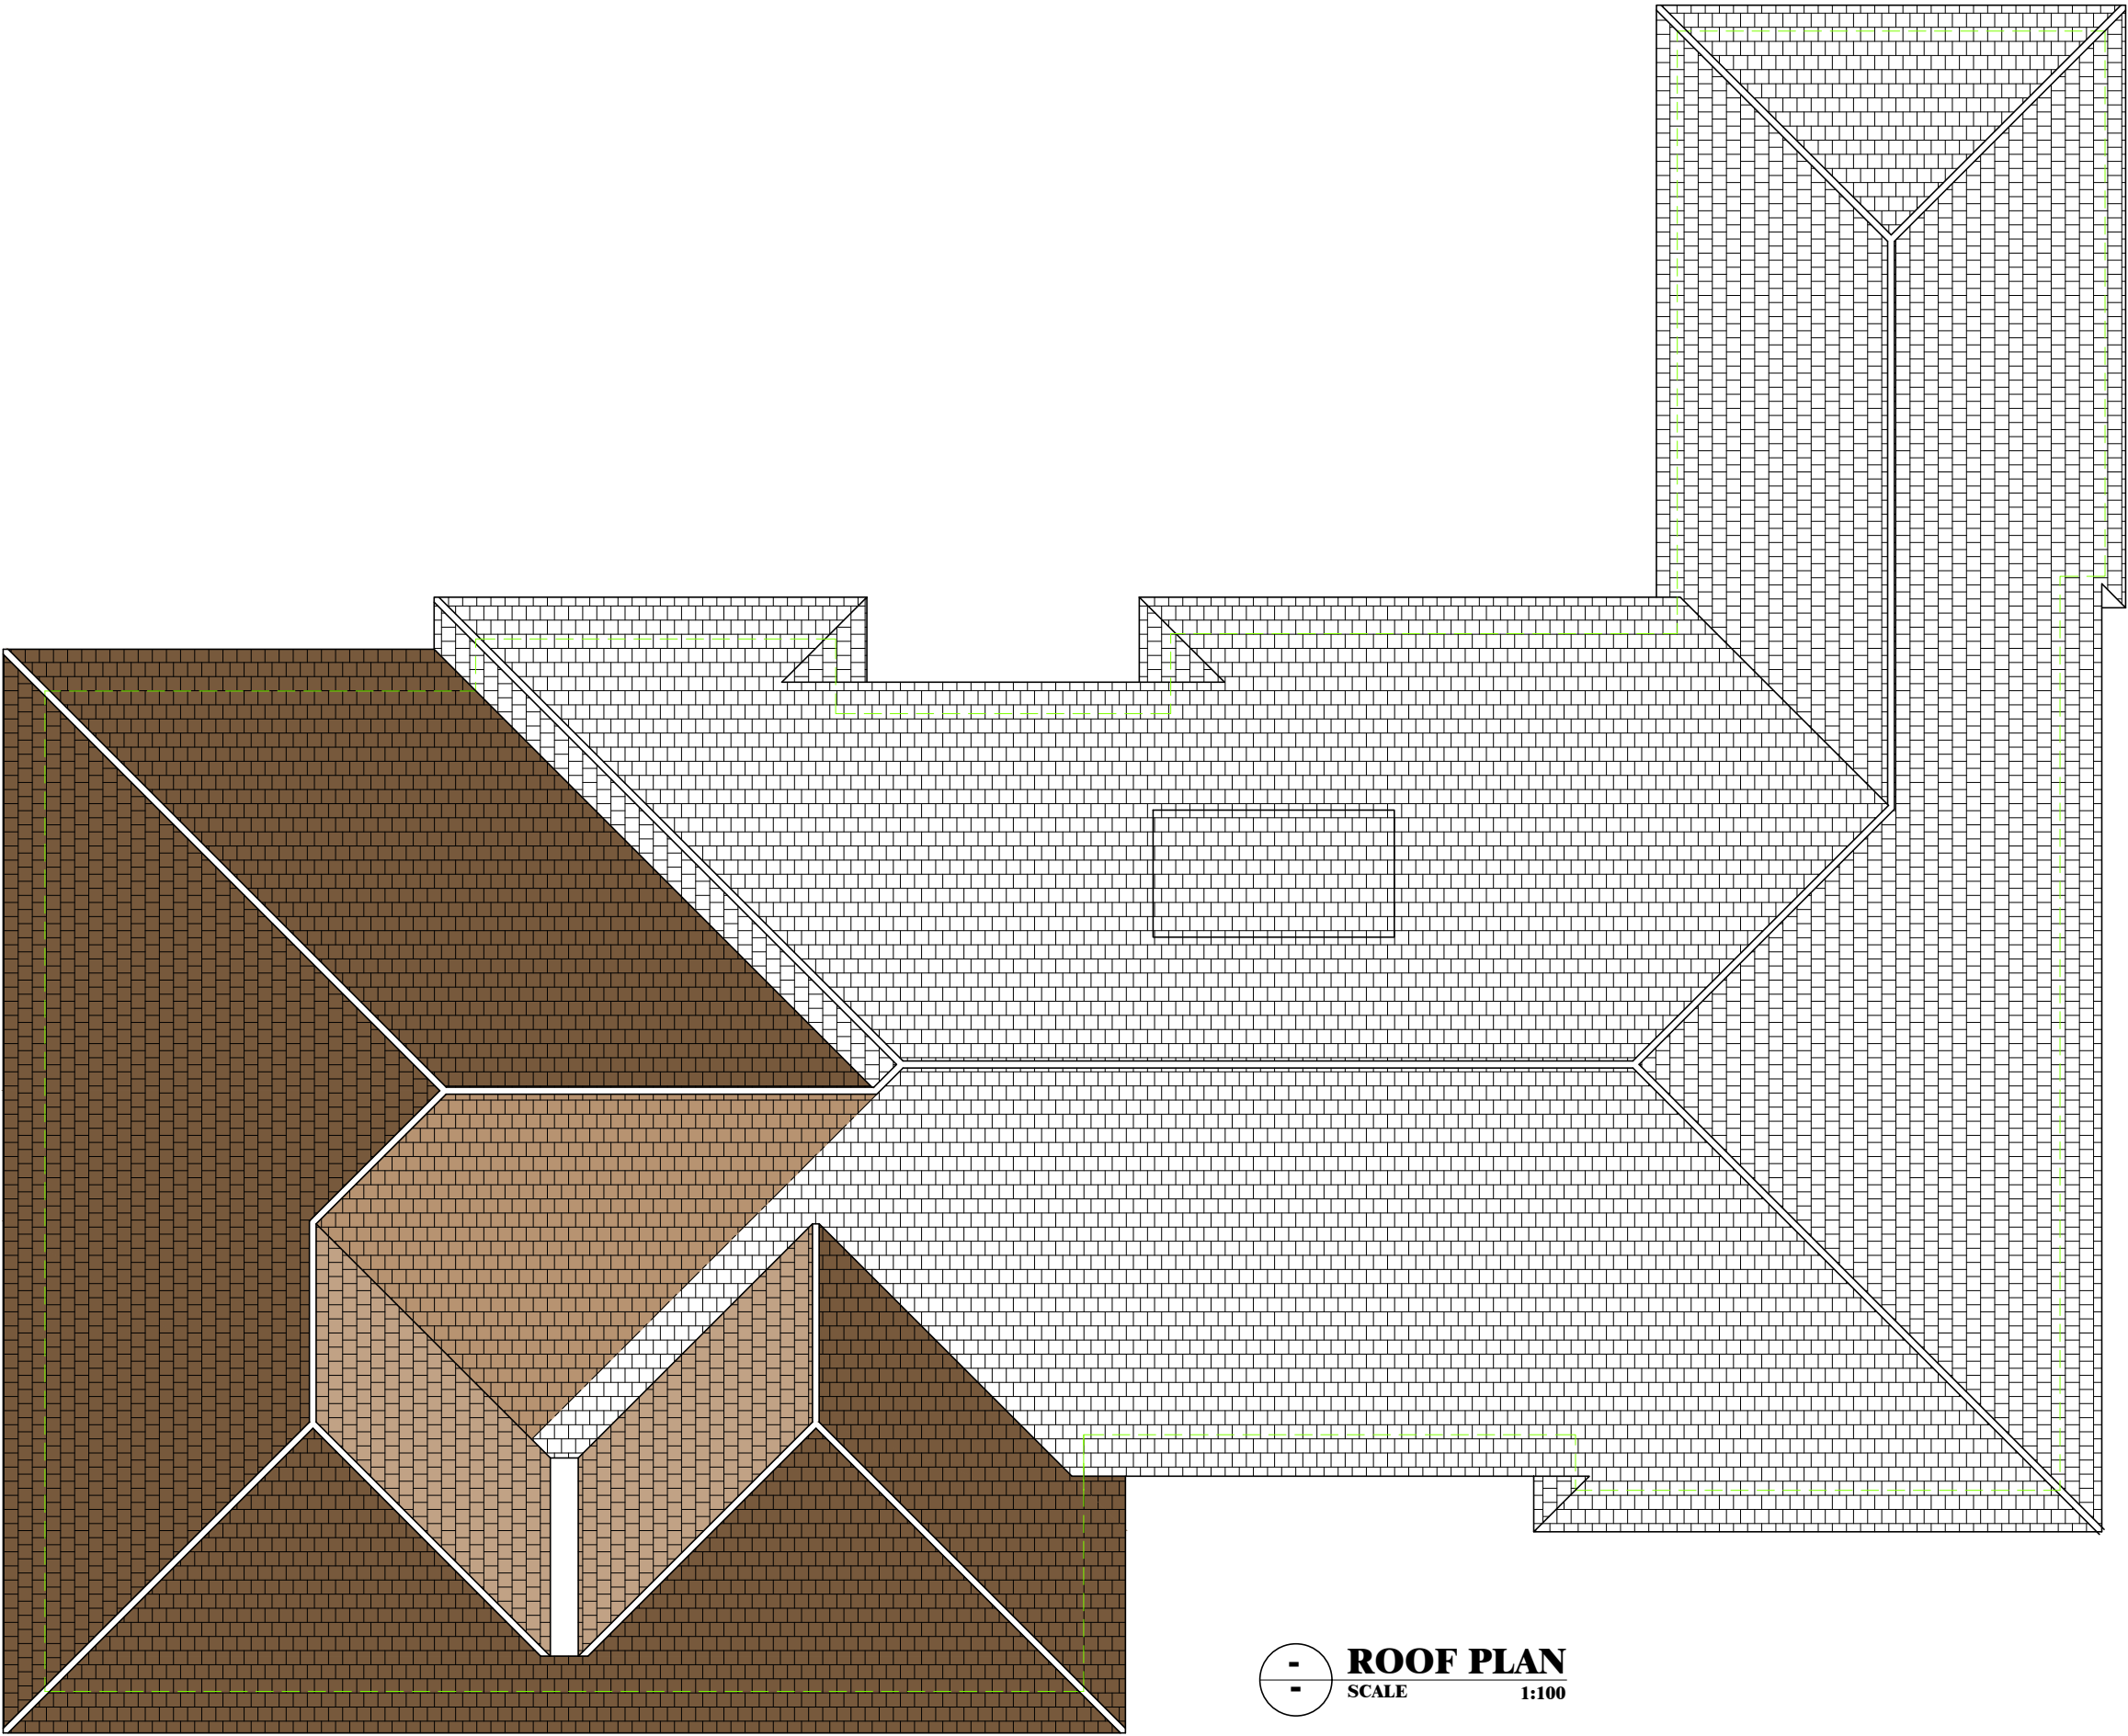



MEKKARA
Architectural Consultants

103 Shurdington Road
Cheltenham, GL53 0JQ
www.MekKara.co.uk, mac@gmail.com
Ph: 0124228875, 07843020249



CIAT
CHARTERED PRACTICE

Client

MR BIJU MATHEW

Job Title

**PROPOSED EXTENSION
CRIMBLE BUNGALOW
CRIMBLE LANE, OL11 4AB**

Drawing Title

**PROPOSAL
ROOF PLAN**

Scale

1:100 on A2

Date

APRIL 2023

Drawn By

RMC

Job No

0423-19

Drawing NO

123

Rev.

D

© MEKKARA Architectural Consultants - THIS DRAWING AND DESIGN
REMAINS THE COPYRIGHT AND INTELLECTUAL PROPERTY OF
MEKKARA Architectural Consultants, SHALL NOT BE COPIED OR
REPRODUCED IN ANY FORMAT WITHOUT APPROVAL.