


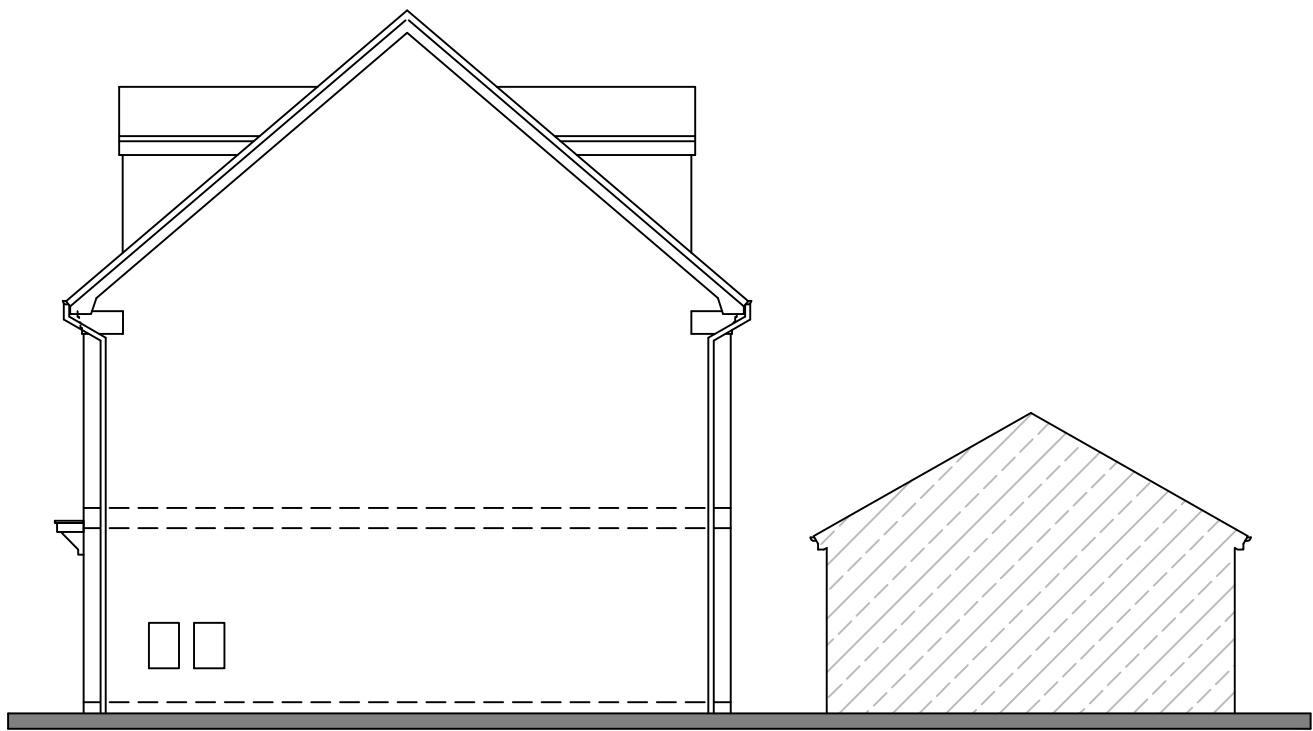


NORTH EAST ELEVATION

SCALE 1:100



NORTH WEST ELEVATION

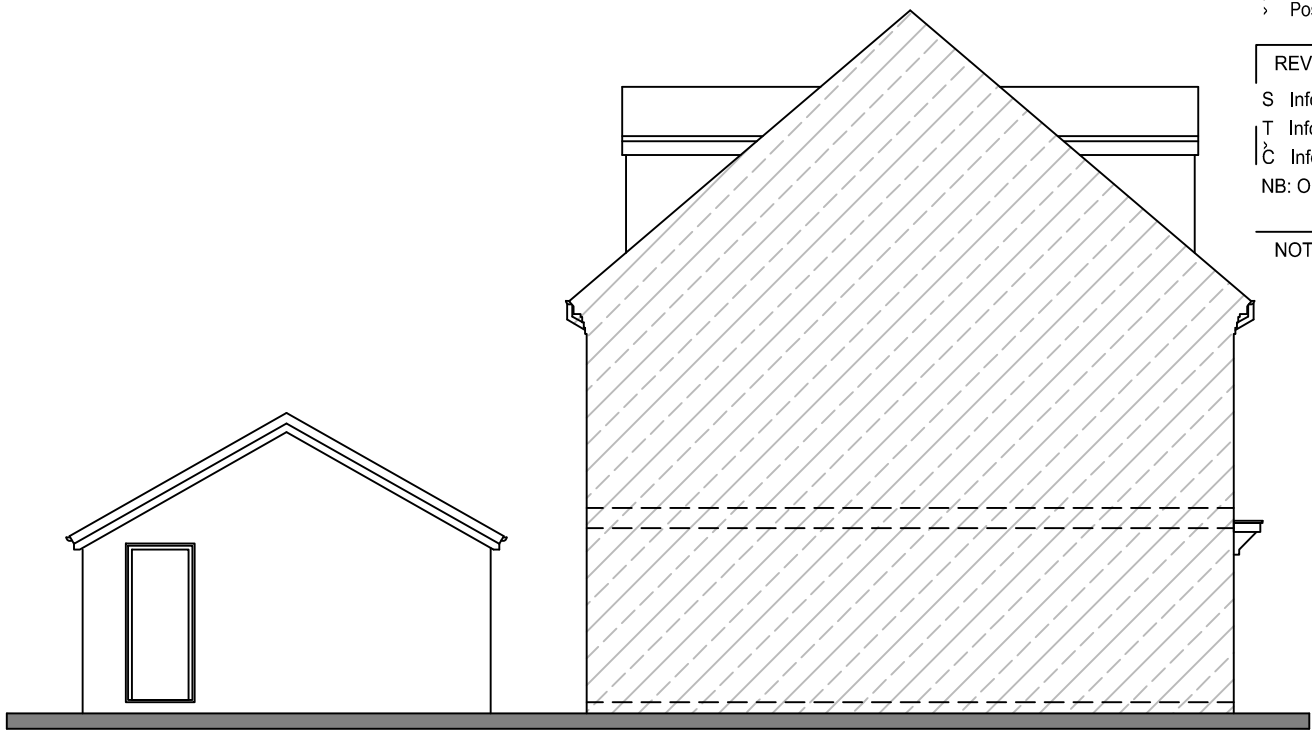


SOUTH WEST ELEVATION

- IMPORTANT
- © This drawing is copyright and remains the property of this practice
 - All dimensions to be checked on site
 - Positions of existing services to be confirmed prior to proceeding



- REVISION STATUS
- S Information issued for feasibility or scheme design
 - T Information issued for tender purposes only
 - C Information issued for Construction
- NB: Only those drawings containing a C revision to be used for construction

NOTES

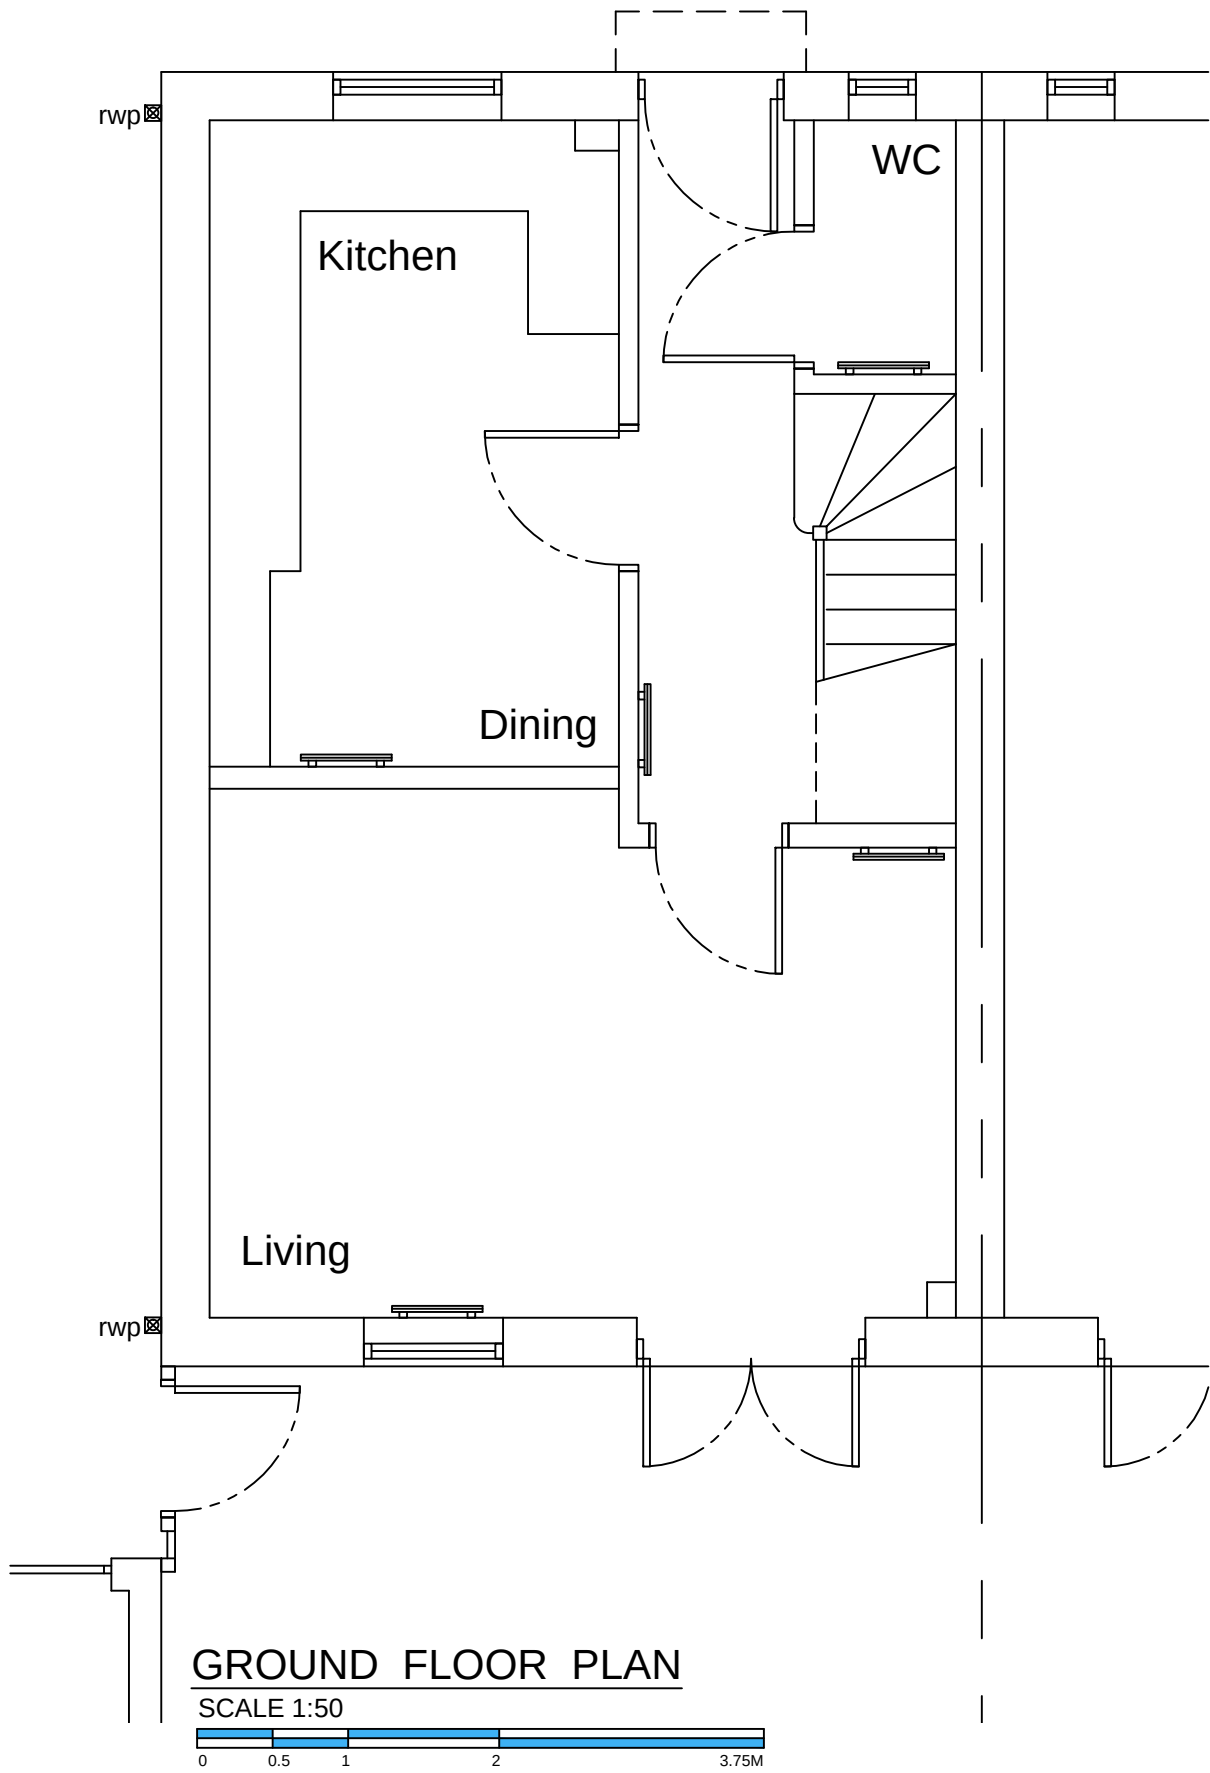




GROUND FLOOR PLAN

SCALE 1:50

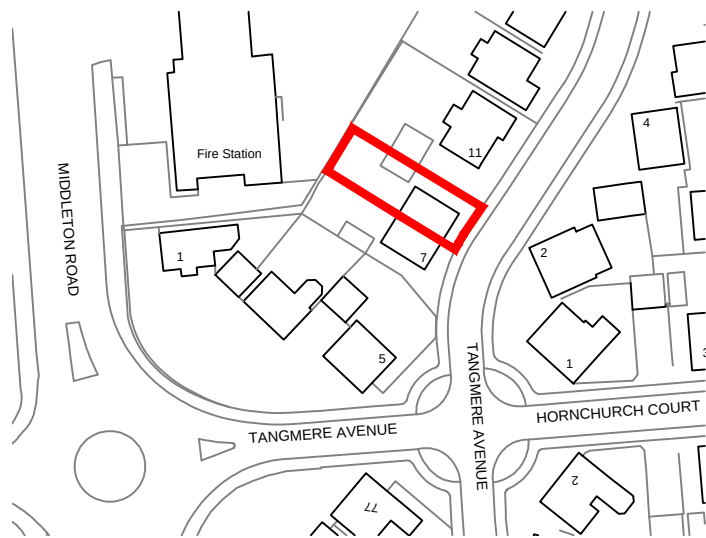 

LOCATION PLAN

SCALE 1:1250

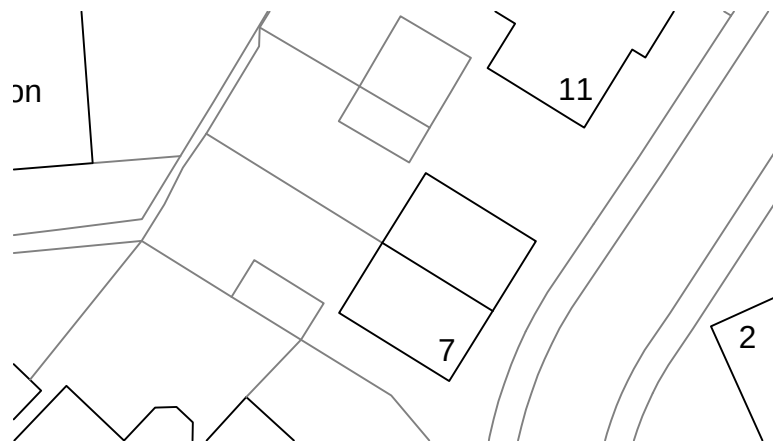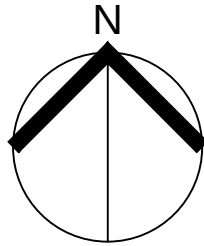 

SITE PLAN

SCALE 1:500



REVISION	DATE	DESCRIPTION
----------	------	-------------



CLIENT
Mr & Mrs K Madden

PROJECT
9, Tangmere Avenue
Heywood. OL10 2WA

DRAWING TITLE
Floor Plan & Elevations
as EXISTING

SCALE Shown@A2	DATE May'24	DRAWN DT	CHECKED
-------------------	----------------	-------------	---------

DRG NO. 11075.01	REVISION
---------------------	----------