



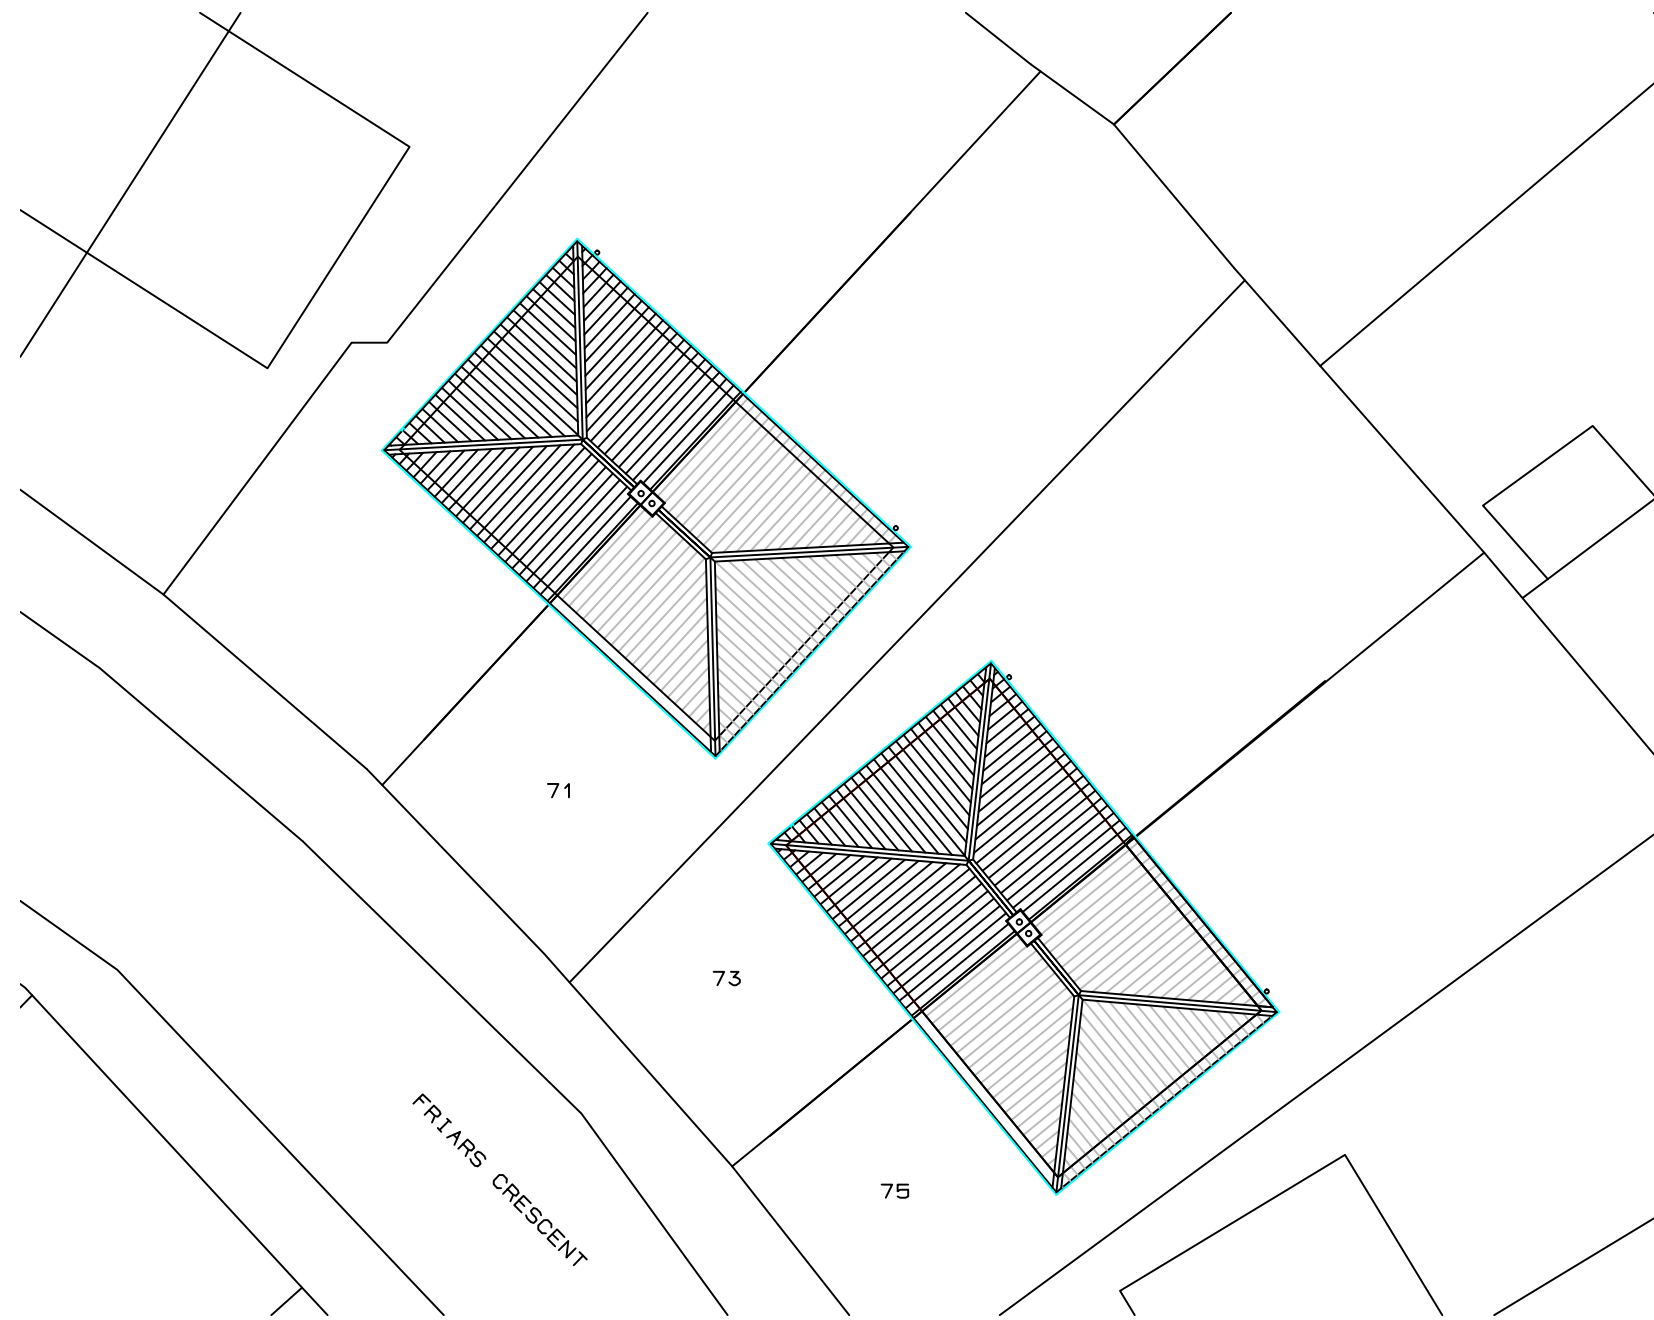

EXISTING SITE PLAN 1:200

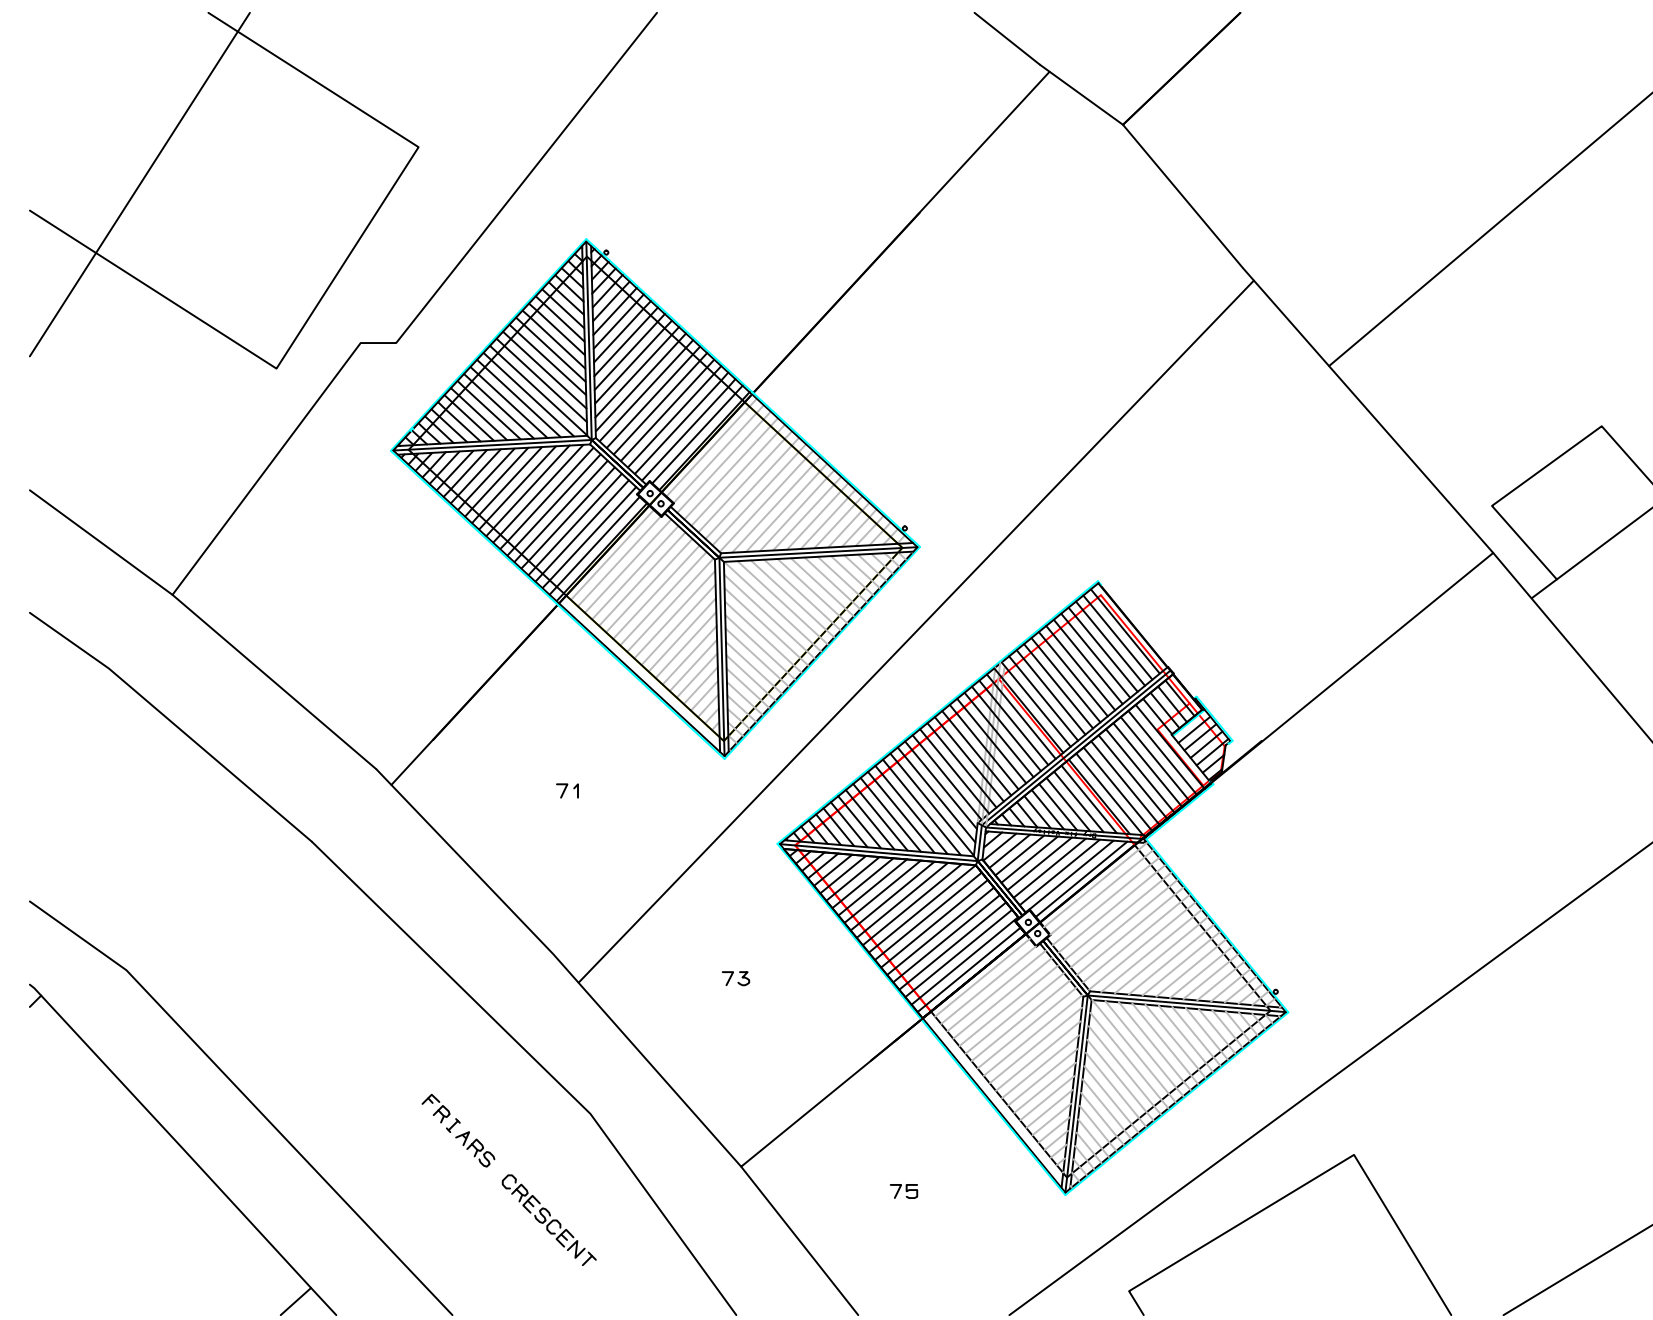

PROPOSED SITE PLAN 1:200

Applicant: Hammad Anwer	
Address: 73 Friars Crescent, Kirkcaldy, Rochdale, OL11 2SF	
Project: Two Storey Rear Extension	
Scale: 1:200	Paper: A2
Drawn By: TM	Date: 19/08/2024