



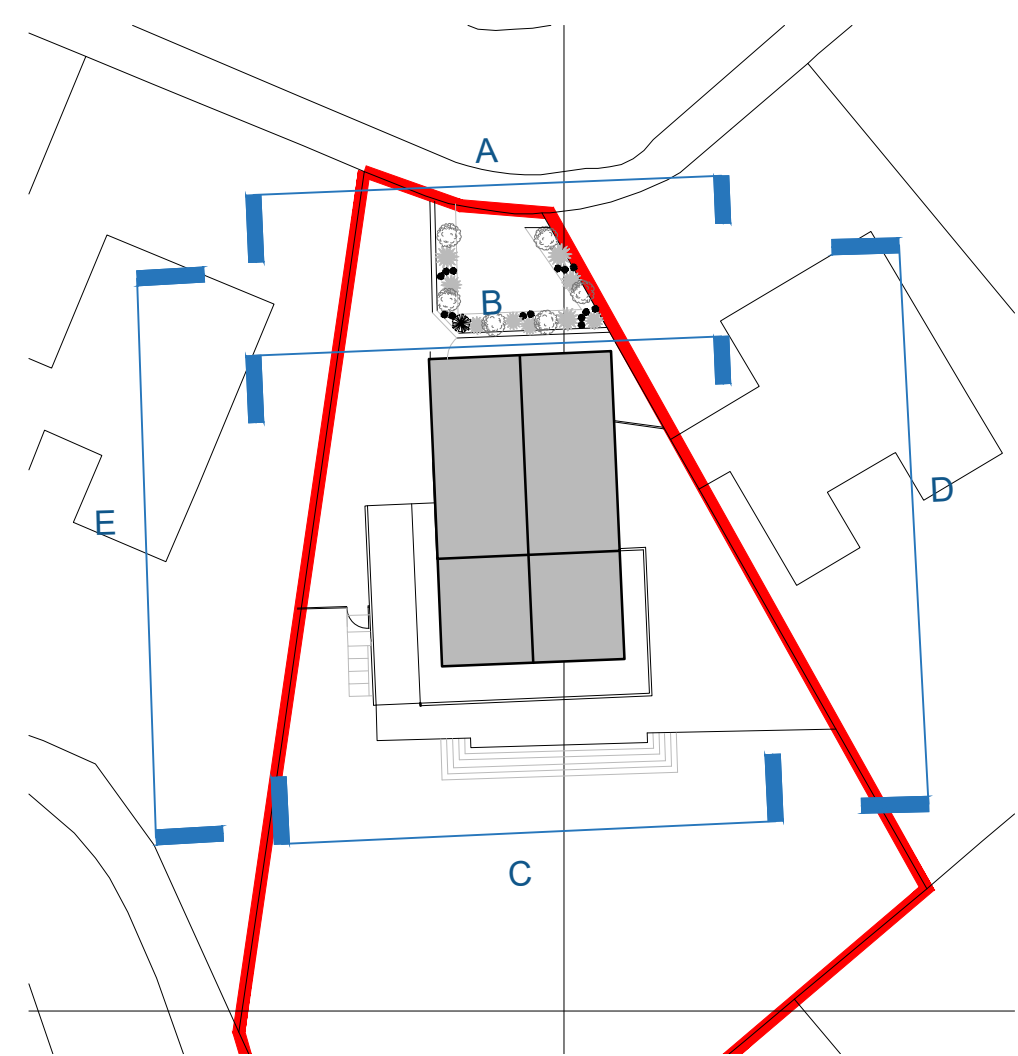

site plan key

Site Boundary Line

Demolition Line

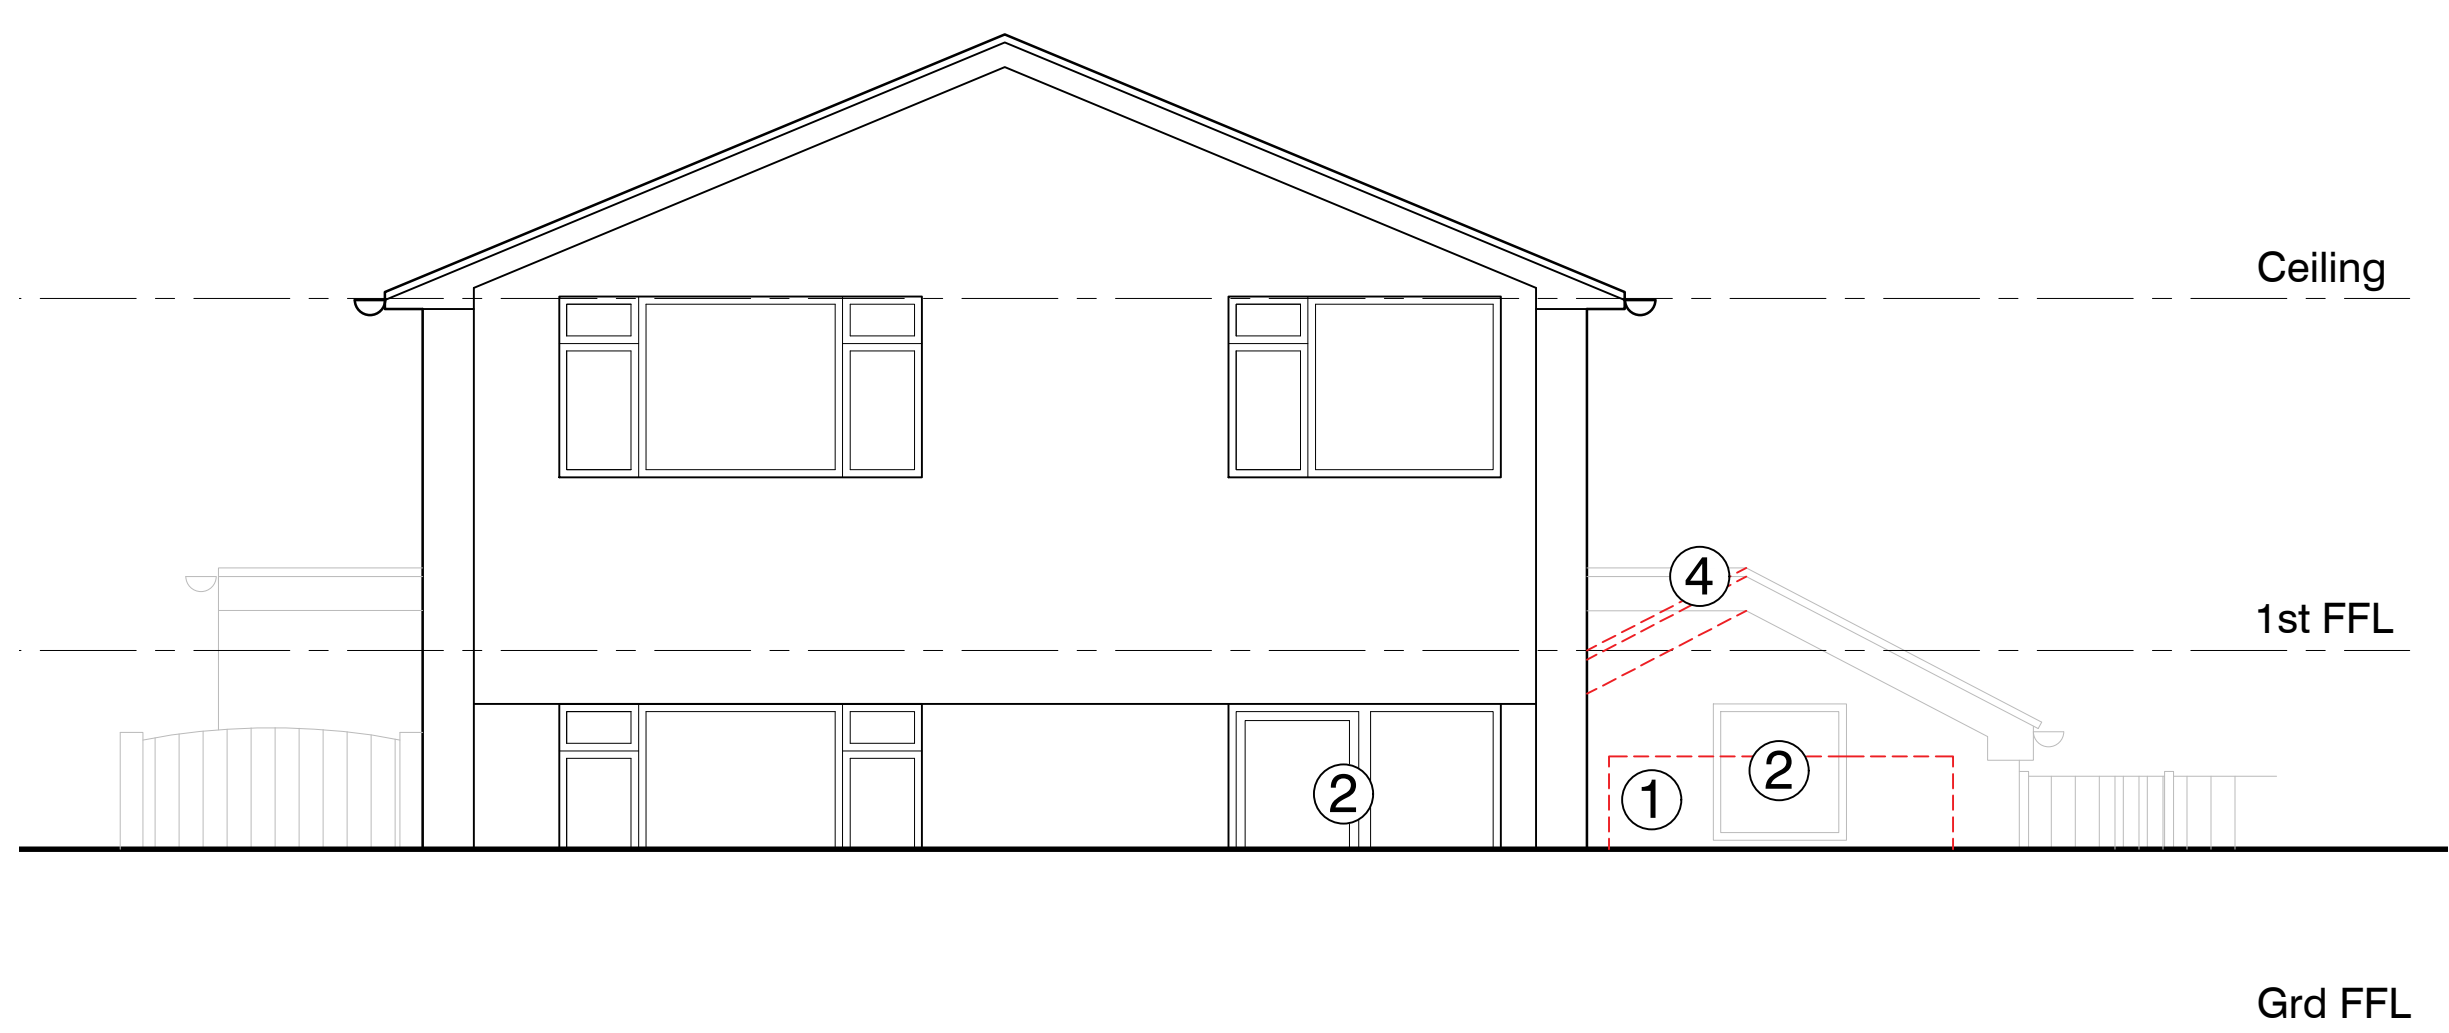

proposed elevation A: front 1


scale 1:50



proposed elevation C: rear

scale 1:50

- ① ① Red multi brickwork to match existing
- ② ② White UPVC double glazed window/door assembly to match existing
- ③ ③ Interlocking roof tiles to match existing
- ④ ④ White UPVC fascia board to match existing
- ⑤ ⑤ White UPVC rainwater & soil goods

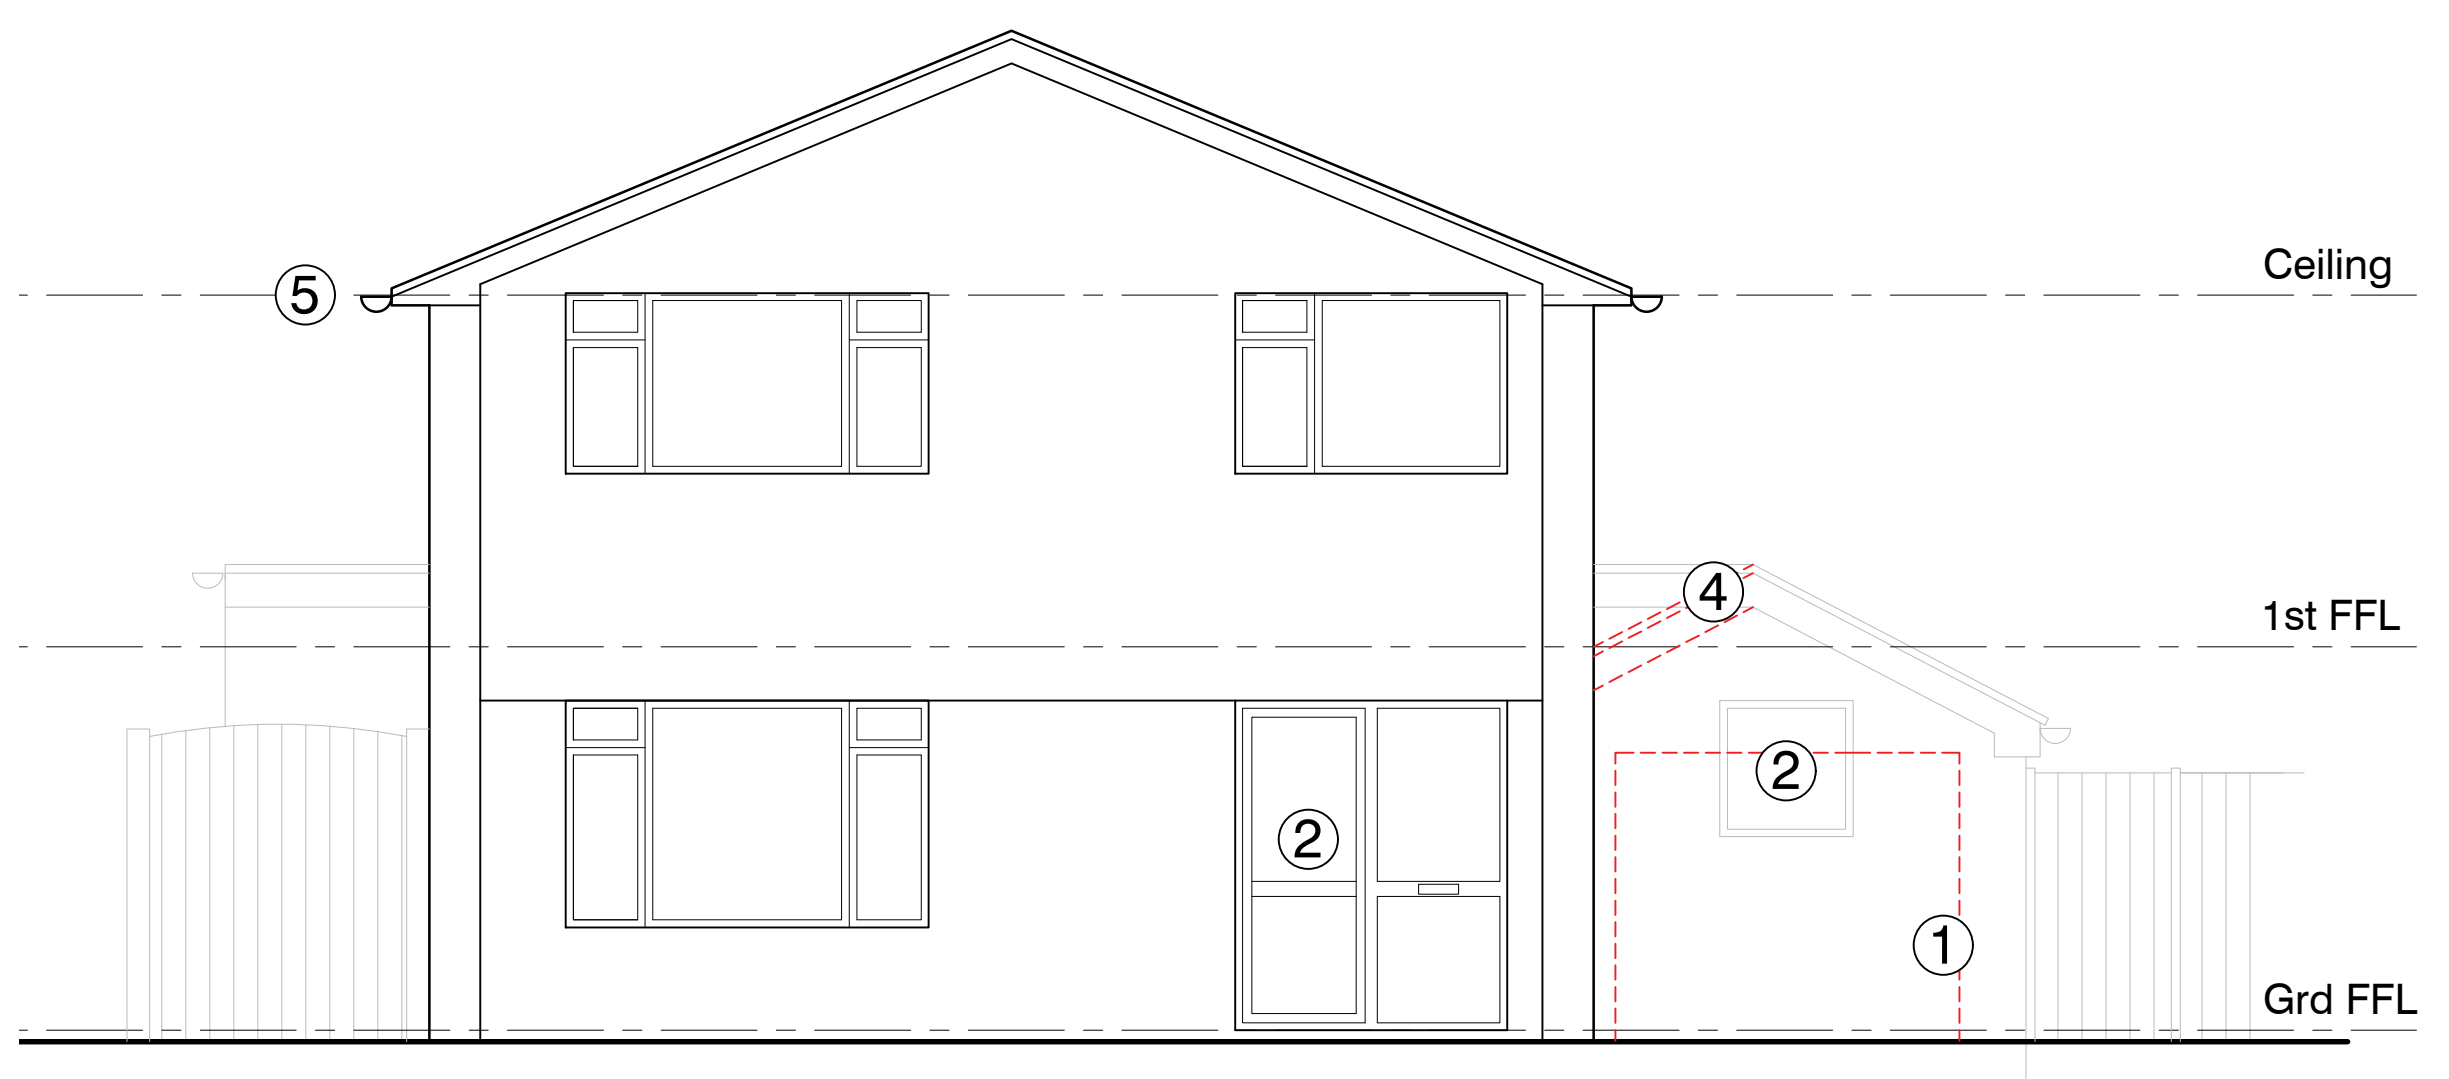

proposed elevation B: front 2

scale 1:50

PROPOSED ELEVATIONS: A, B, C



IMPORTANT NOTES: Do Not Scale from this Drawing. Use Figured Dimensions Only.			DRAWING STATUS:			FOOTPRINT DESIGN		
INFORMATION			E: info@footprintdesign.net W: www.footprintdesign.net					
REVISION	DATE	DESCRIPTION	CLIENT:	KHURRAM HABIB	SCALE:	DATE:		
A	11/07/24	Updates made following design team coordination	PROJECT: 7 HEALD CLOSE, SHAWCLOUGH		1:50@A1	24.06.24		
B	17/07/24	Rear and Gable 1 elevation amended						
C	07/08/24	Sheet amended						
D	28/08/24	Drawing labels amended. Demolition lines added.						
DRAWING TITLE: PROPOSED ELEVATIONS: SHEET 1 of 2								
DRAWING NO: A130_L(00)008								