


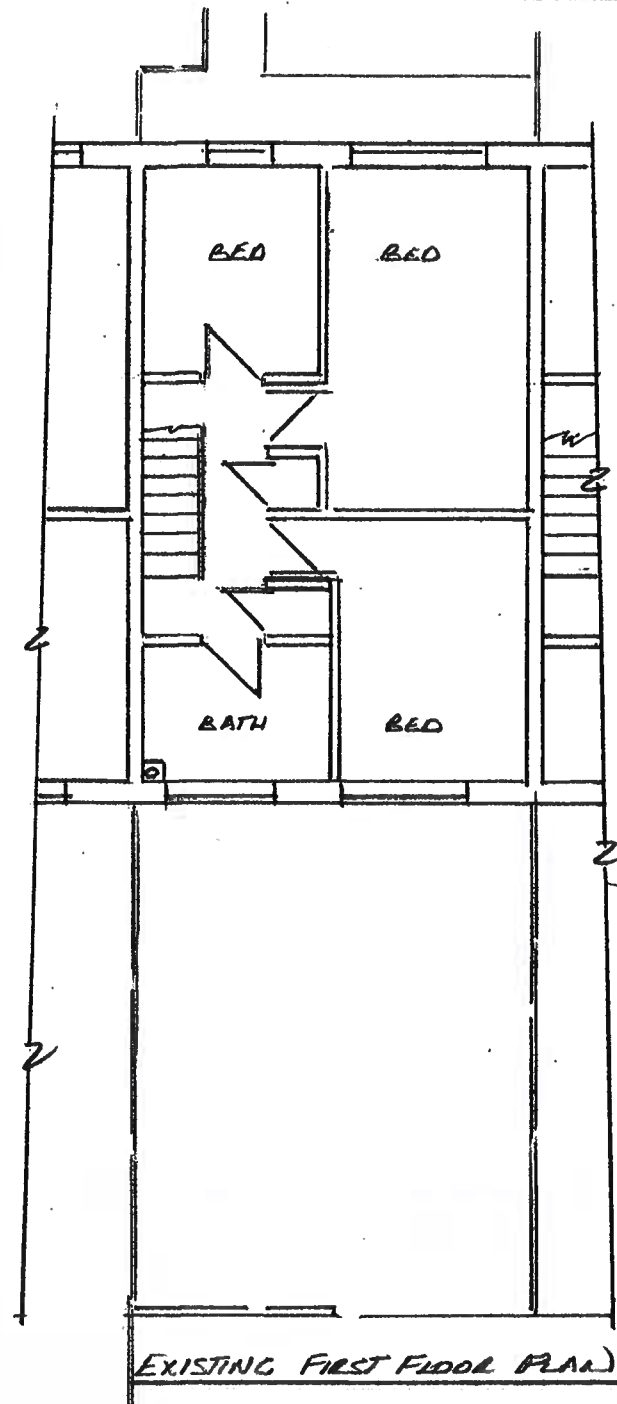
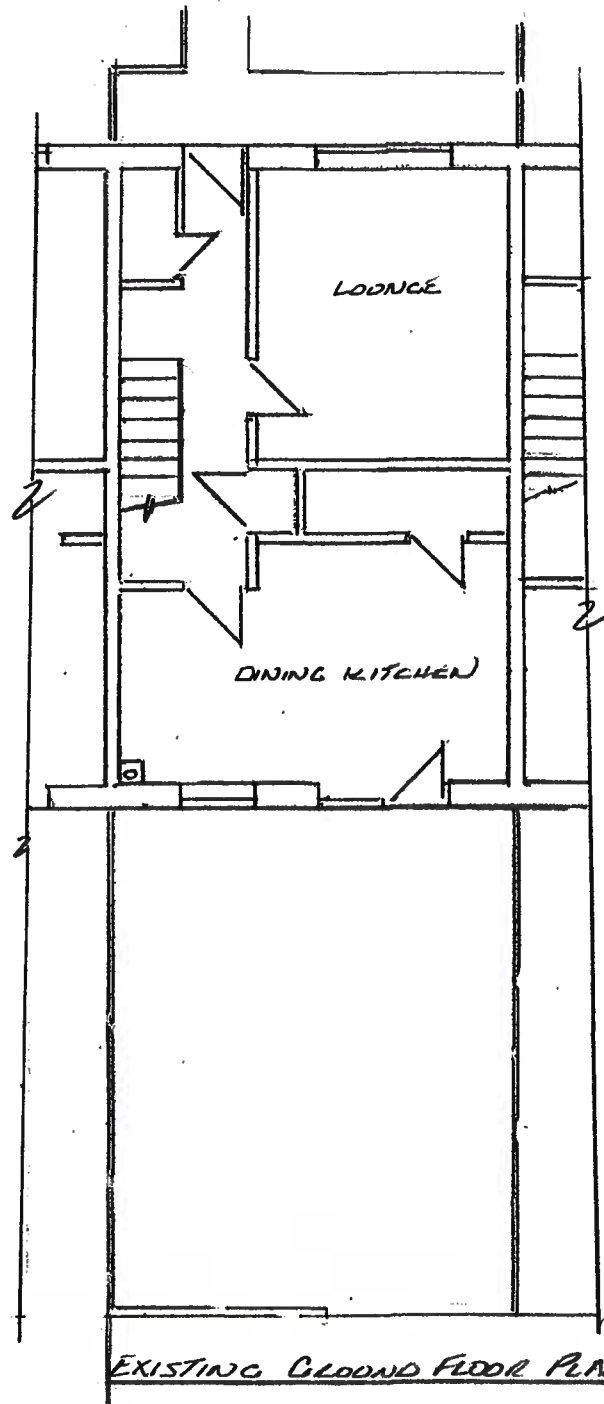
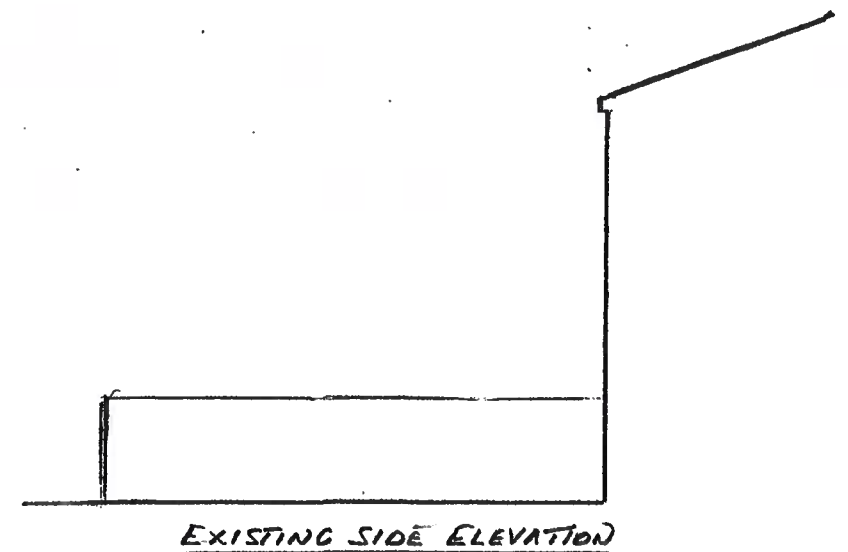
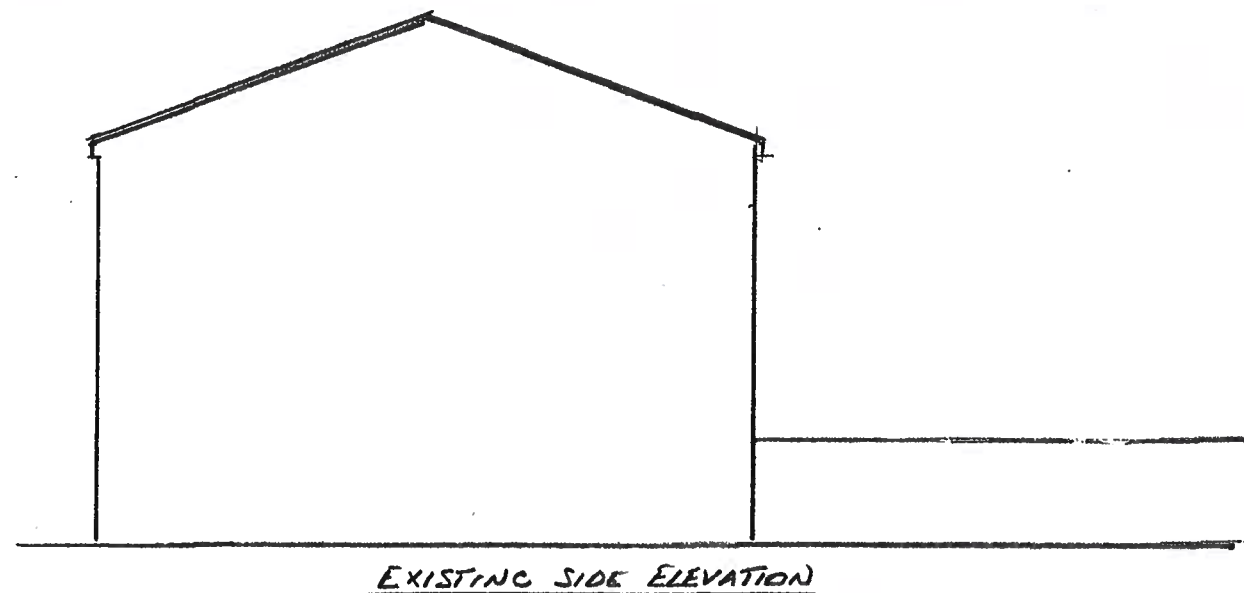


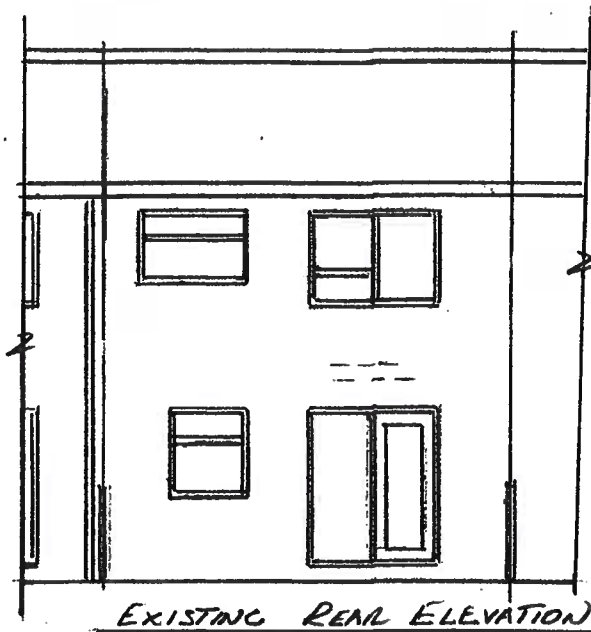


Thompson Designs
 Tel 0161 705 1458 Mob 07884 318634
 Sheet 1
 Existing Elevations
 5 Birch Hey Close
 Rochdale OL12 9UN
 Scale 1:100 @ A3 Date September 2023

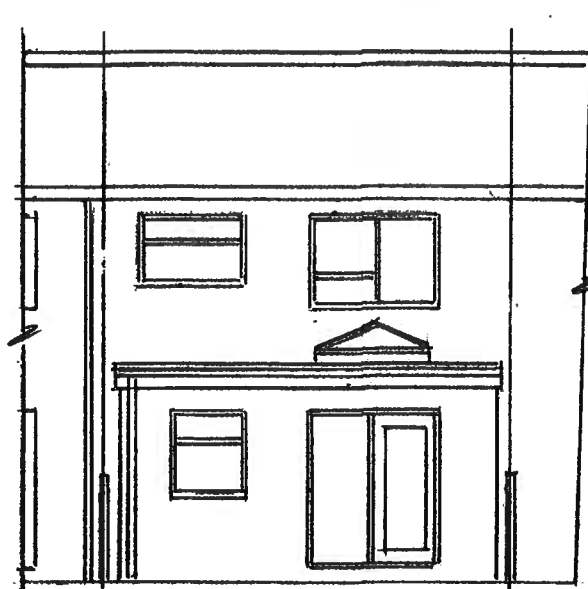


PROPOSED REAR ELEVATION

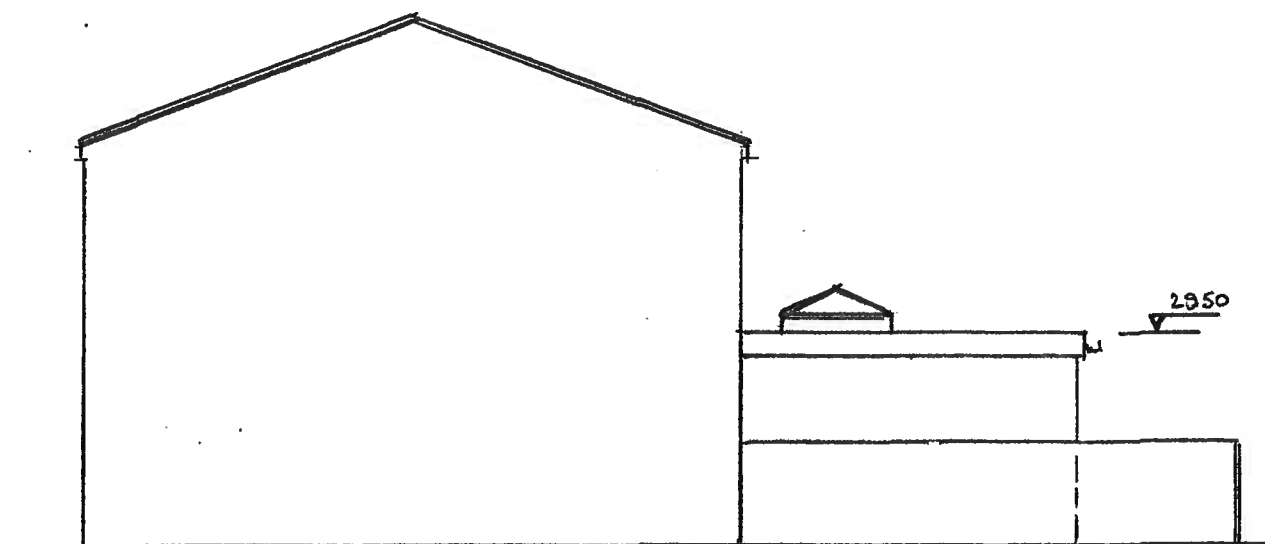


PROPOSED SIDE ELEVATION

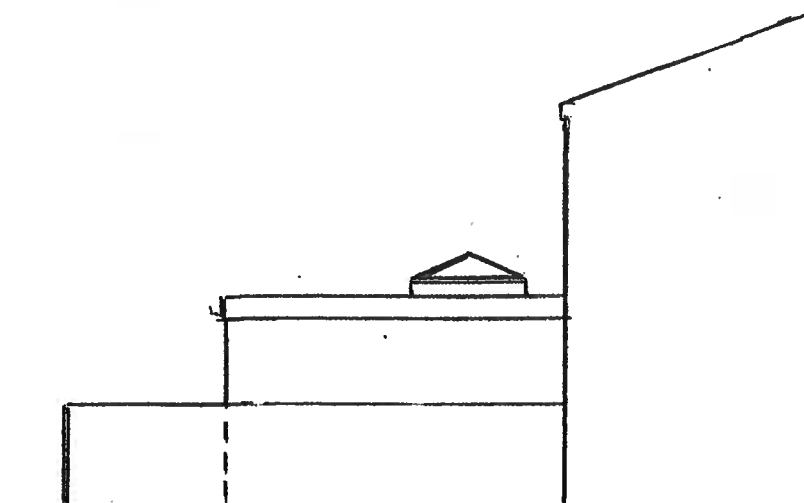


PROPOSED SIDE ELEVATION

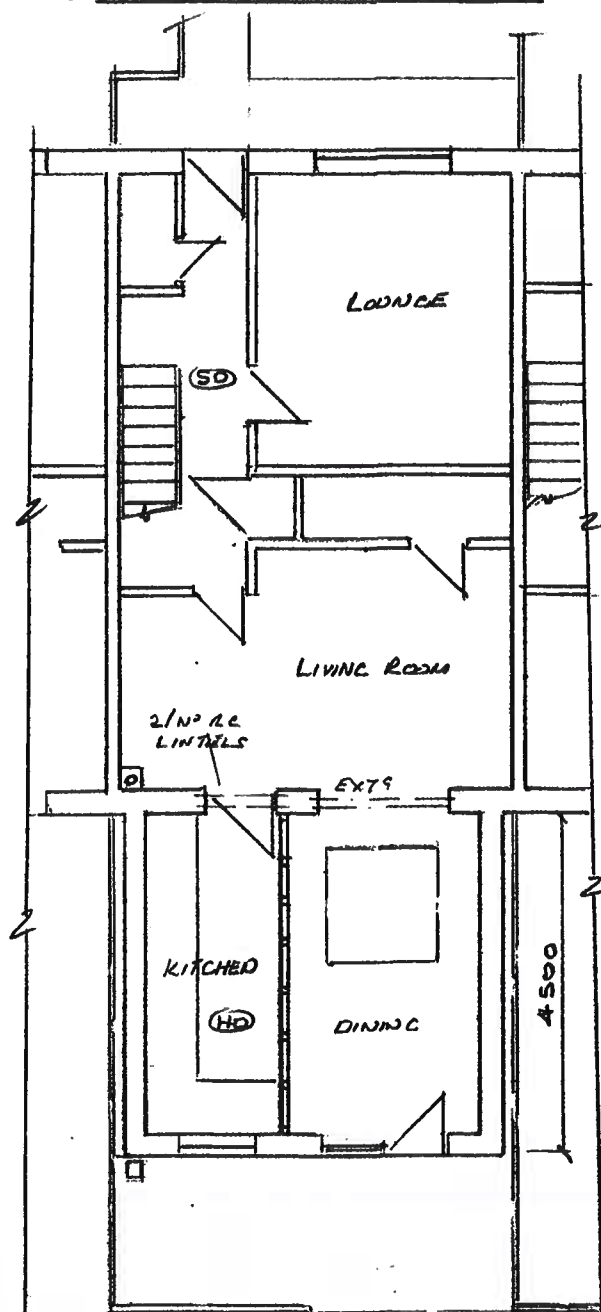

PROPOSED GROUND FLOOR PLAN

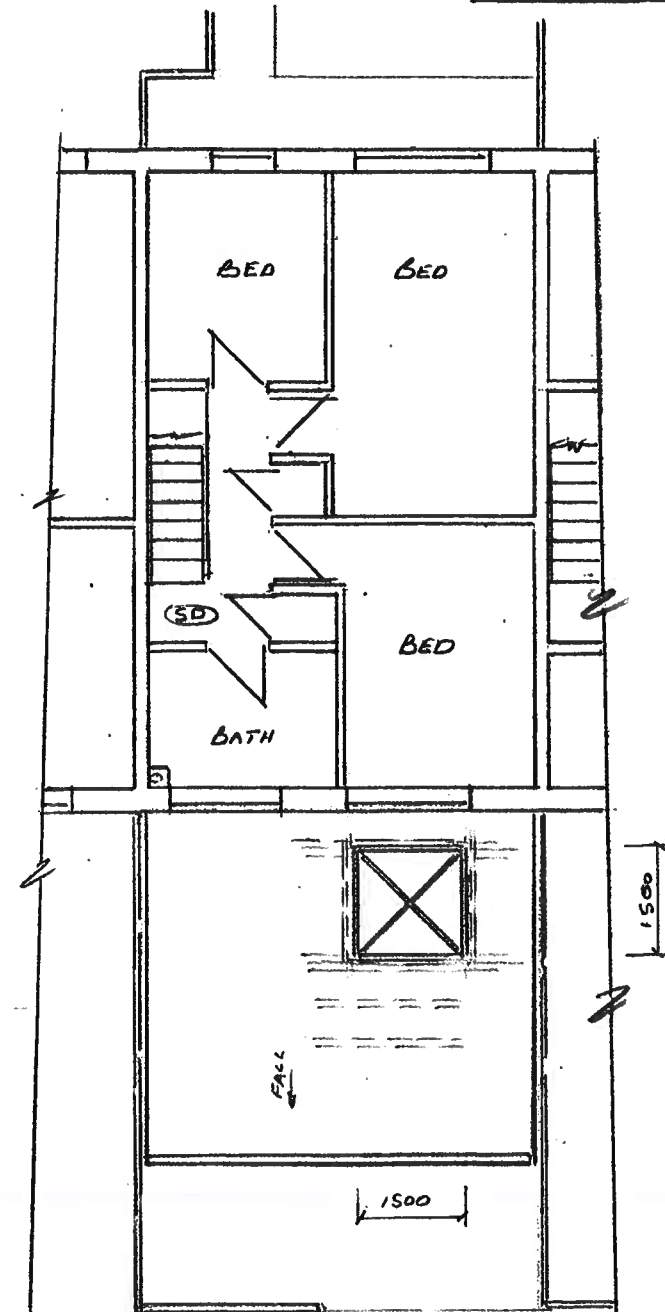

PROPOSED FIRST FLOOR PLAN

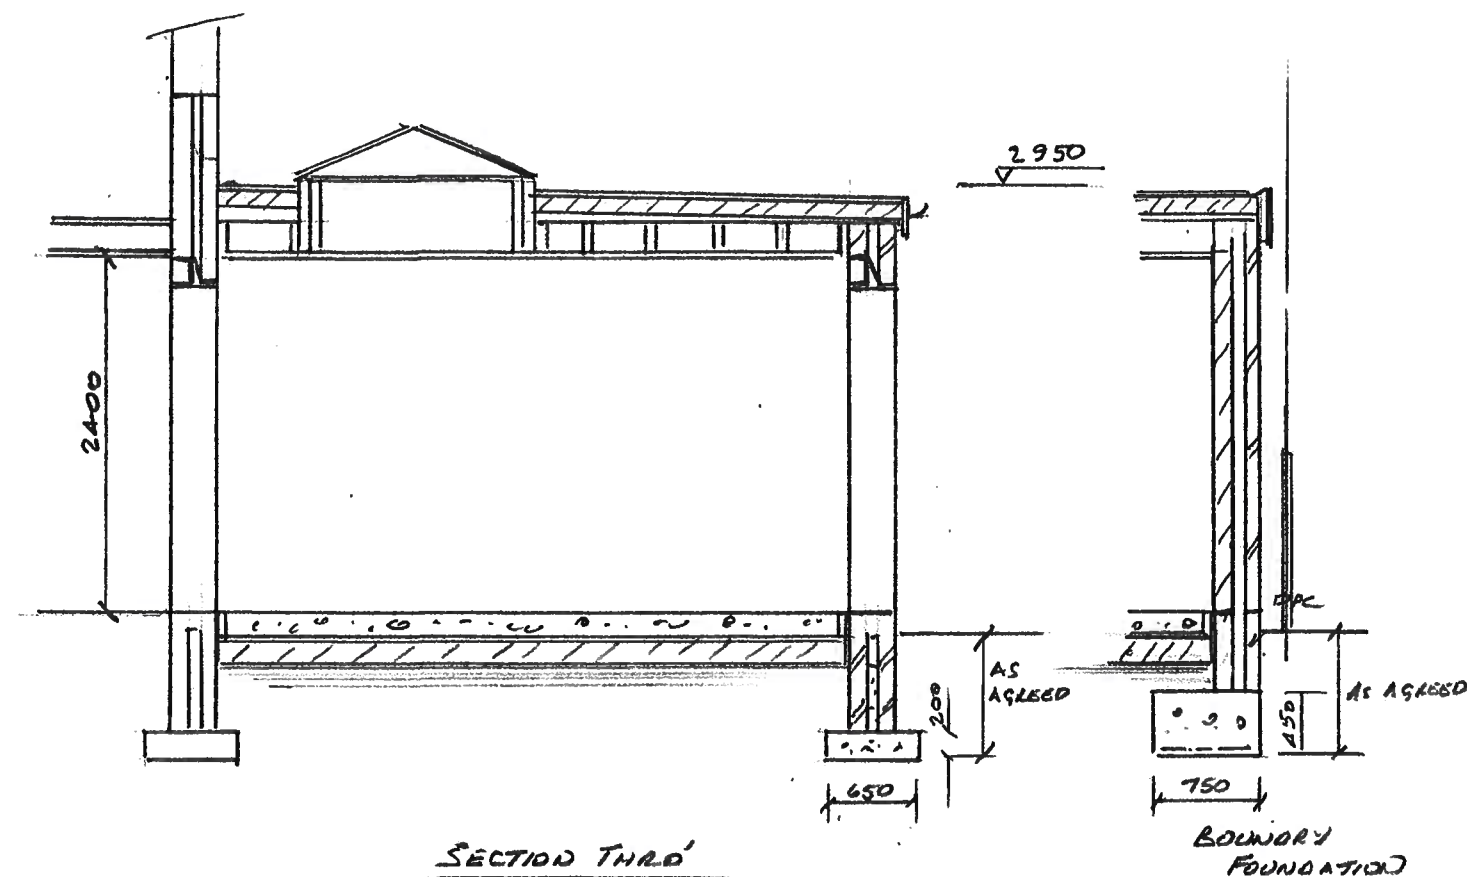

SECTION THRD'

Thompson Designs

Tel 0161 705 1458 Mob 07884 318634

Sheet 2

Propose Elevations

5 Birch Hey Close

Rochdale OL12 9UN

Scale 1:100 @ A3 Date September 2023