


5882/4


EXISTING SITE AND ROOF PLAN SCALE 1:200

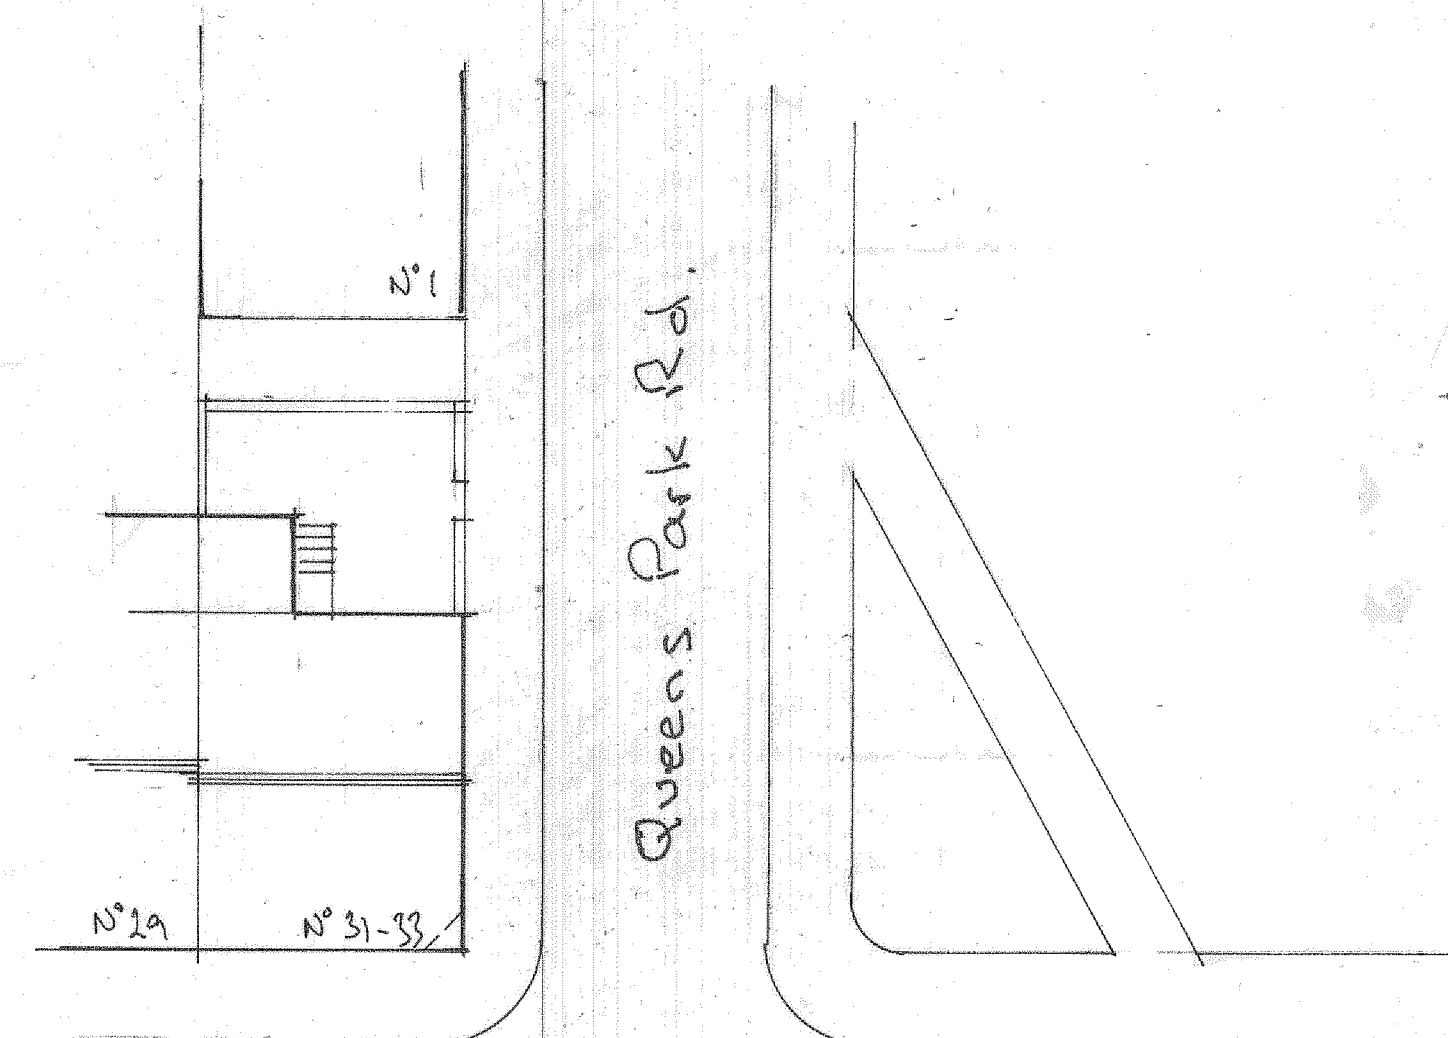

York St



MARKET HALL

PROPOSED SITE AND ROOF PLAN SCALE 1:200

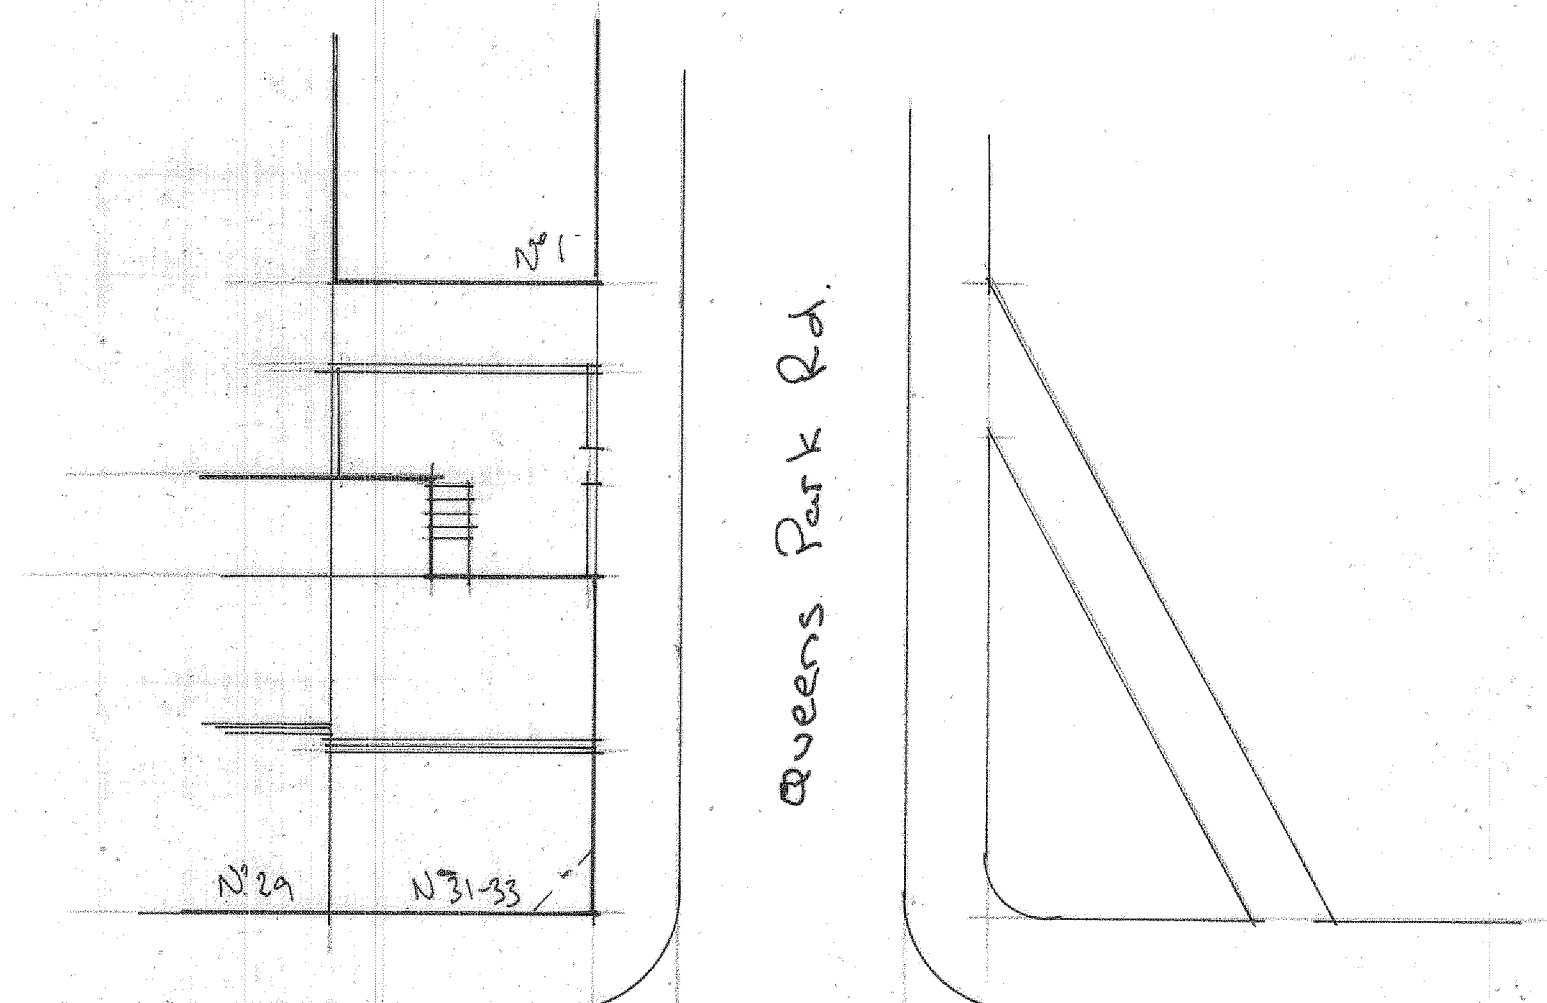

York St

MARKET HALL

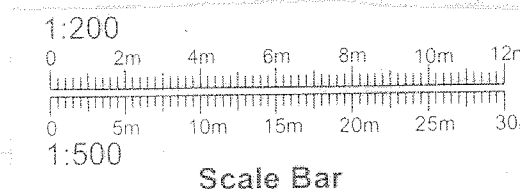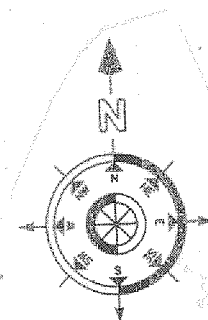

PROJECT
PROPOSED CHANGE OF USE
FROM NAIL INTO SELF
CONTAINED FLAT.
DRAWING TITLE
EXISTING AND PROPOSED
ROOF AND SITE PLAN.
CLIENT
MR. SHERAZ KHAN.
ADDRESS
33 YORK STREET,
HEYWOOD, OL10 4NN.
SCALE
SCALE 1:200@A2
DRAWING No
FO 04245882/4.
DATE
APR 2024.