

Dimensioning

Figured dimensions only to be taken from these designs and drawings. Work to annotated dimensions only. All dimensions to be checked on site. Architectural designers to be informed immediately of any discrepancies before work proceeds. Drawings are to be read in conjunction with relevant specifications, structural engineers and service engineers' drawings.

Rev	Description	Date
A	Issued for Planning	04/01/24




Client
Mr Farazan Karim

Address
*Land at Wood Street,
Heywood,
M24 4DH*

Title
Proposed Site Plan

Scale <i>1:200 @ A3</i>	Date <i>Jan 2024</i>
----------------------------	-------------------------

Drawing No. :
Sheet 7

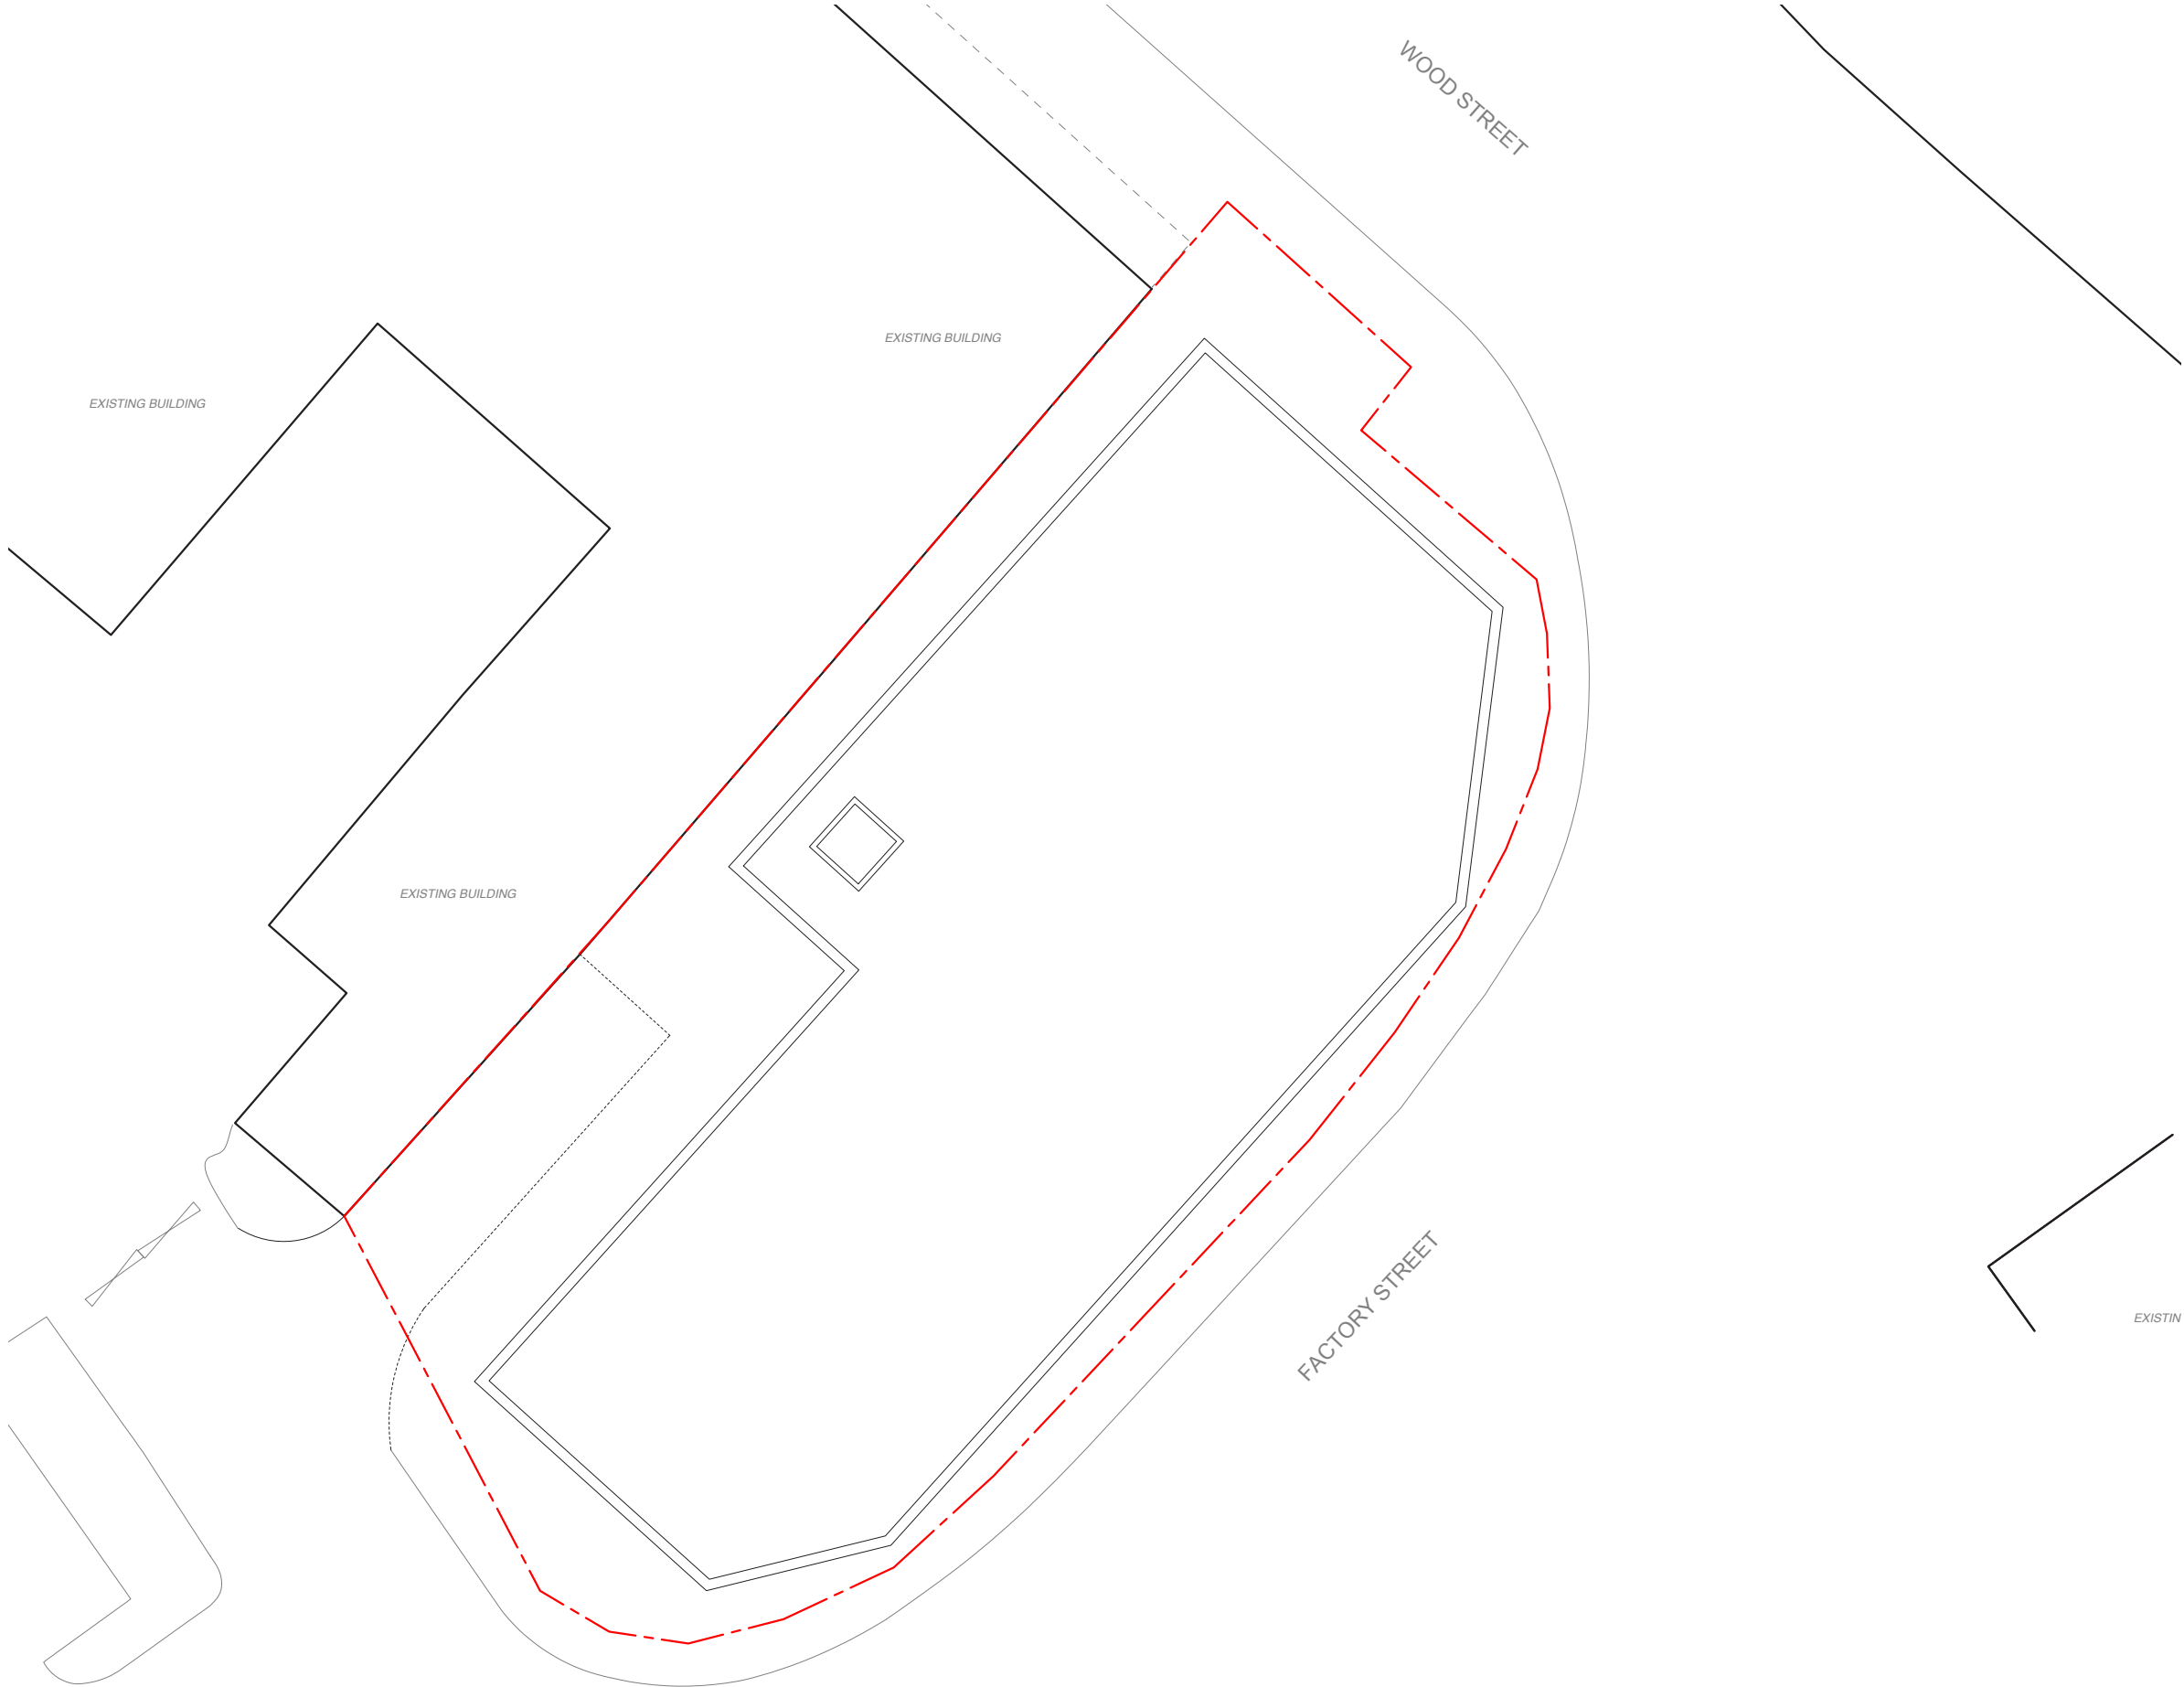

 **PROPOSED SITE PLAN**
1:200 @ A3