


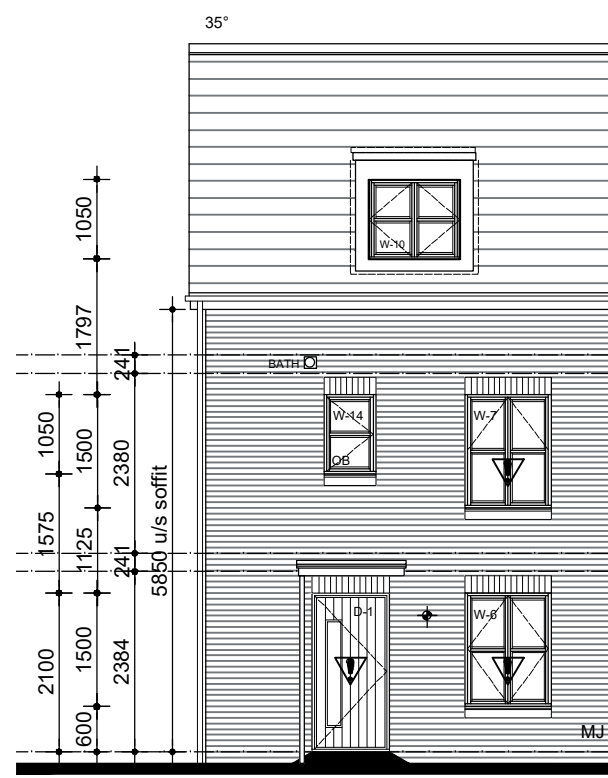

U/S of SOFFIT - 78 CRS

70 CRS

60 CRS

50 CRS

40 CRS

30 CRS
WIN HEAD - 28 CRS

20 CRS

10 CRS

DPC - 0 CRS

REFER TO SITE MATERIAL SCHEDULE FOR
BRICK & ROOF TILE TYPES.

PVCU FASCIAS SOFFITS AND BARGE
BOARDS

RECONSTITUTED STONE CILLS BELOW
WINDOWS WHERE SHOWN WINDOWS
TO HAVE STUB CILLS.

OB OB DENOTES WINDOWS TO HAVE
OBSCURED GLAZING

▽ DENOTES WINDOW / DOOR TO HAVE
TOUGHENED SAFETY GLASS.

EXTERNAL ELEVATION MATERIAL
BRICK
Weinerberger Woodland Mixture
REF. Materials Plan.

general notes:
do not scale the drawing.
all dimensions to be checked on site prior to commencement of work and any discrepancy shall be
immediately reported and resolved prior to work commencing. this drawing is to be read in
conjunction with all relevant drawings and specifications relating to the job whether or not indicated
on the drawing. Copyright reserved to mck associates ltd. and this drawing may not be used or
reproduced without prior written consent.




REFER TO DETAIL 9.4-04 / 9.4-05 FOR **METER
CUPBOARD** DETAILS

EV NOTE
REFER TO EVCP SITE PLAN LAYOUT
FOR REQUIREMENT/POSITION OF
ELECTRIC VEHICLE CHARGING POINT
UNITS ON SPECIFIC PLOTS.

EV

EVCP UNIT OR COVER PLATE
INSTALLED TO HEIGHT AS SPECIFIED IN
BUILDING REGULATIONS.

Trickle vents to windows within Bathrooms,
Ensuites or WC's are not to be fitted in
accordance with A.D Part F.

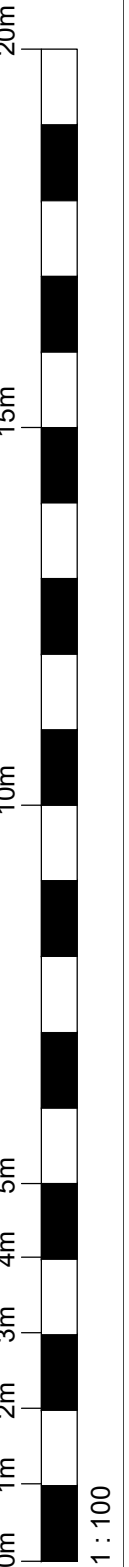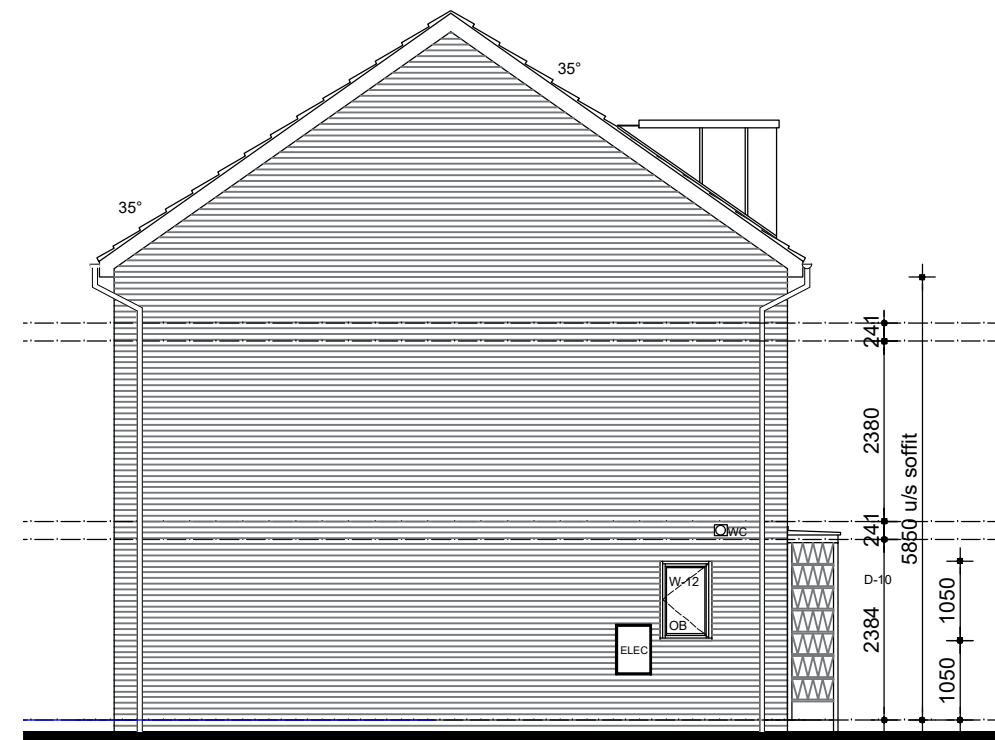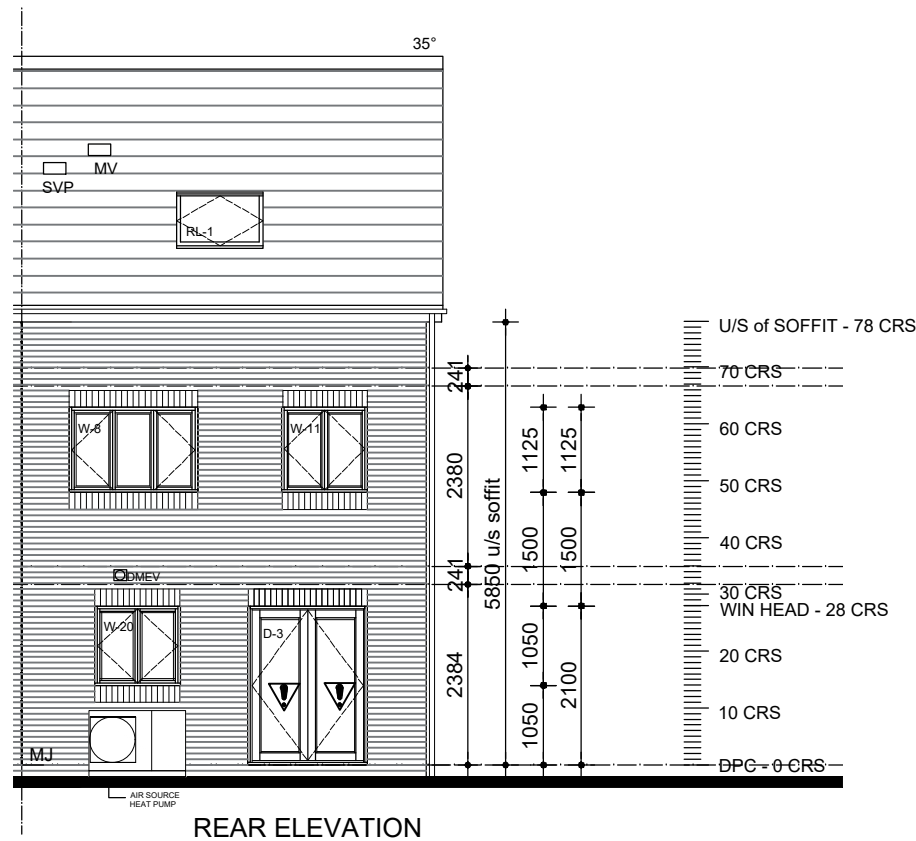

CONSTRUCTION

Client:



Project:

BRUNSWICK STREET
ARUNDEL+
1212ft². 1022

Drawing Title:

WORKING DRAWING
END / BRICK / GABLE
ELEVATIONS AS

'AS' PLOT NO'S: 27, 32 - SO

Job No:

1016

Drawing No:

-071

Rev:

.

Drawn:
EC

Checked:
BL

Scale @ A3:
1:100

Date:
JAN 2024



associates limited

architecture | building surveying | urban design

burnaby villa ■ 48 watling street road ■ fulwood ■ preston ■ pr2 8bp
tel: 01772 774510 fax: 01772 774511 email mck@mckassociates.co.uk