



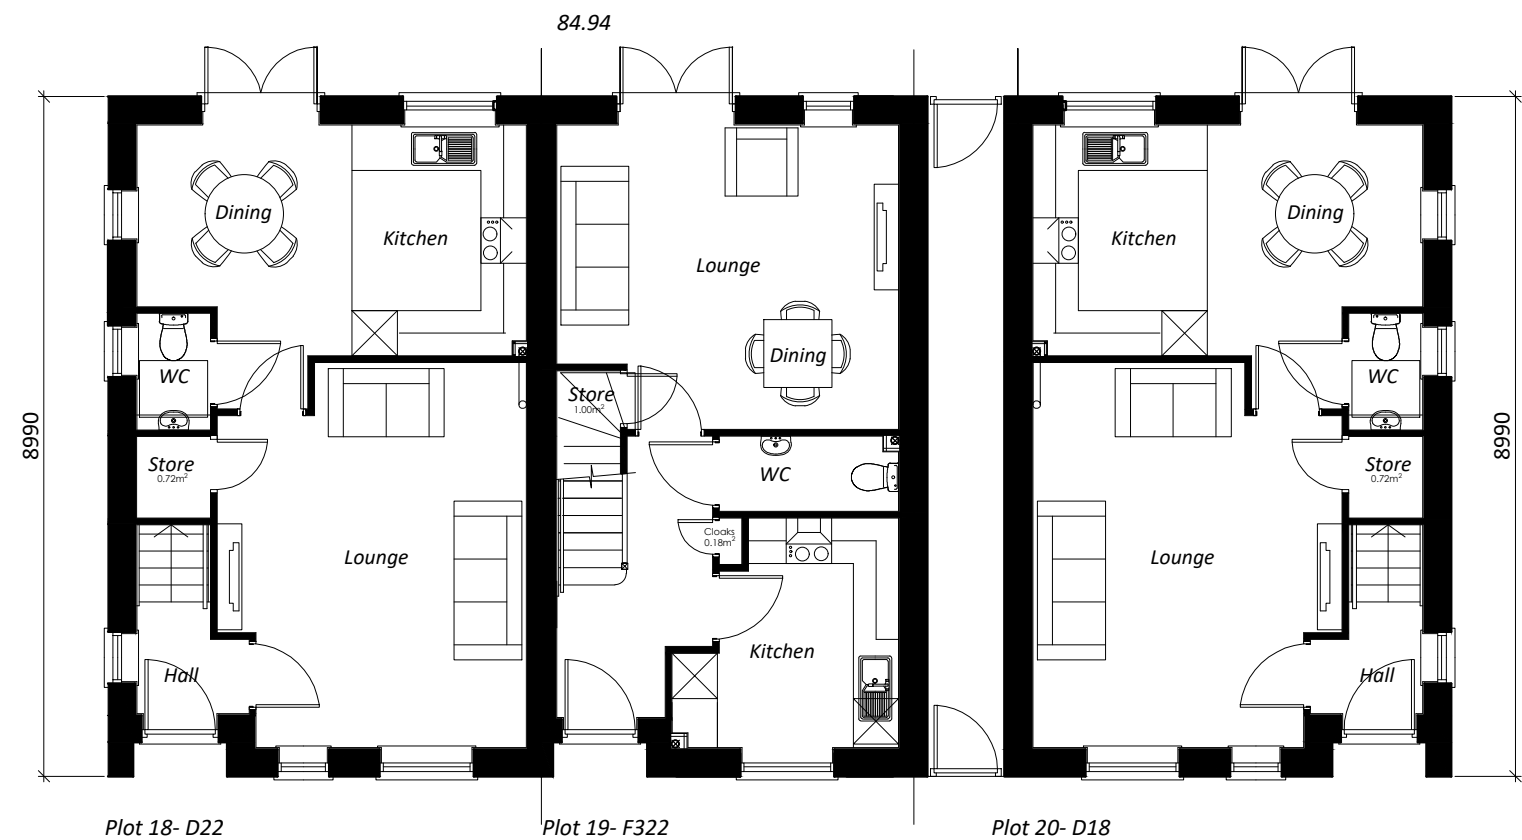

Ground Floor Plan

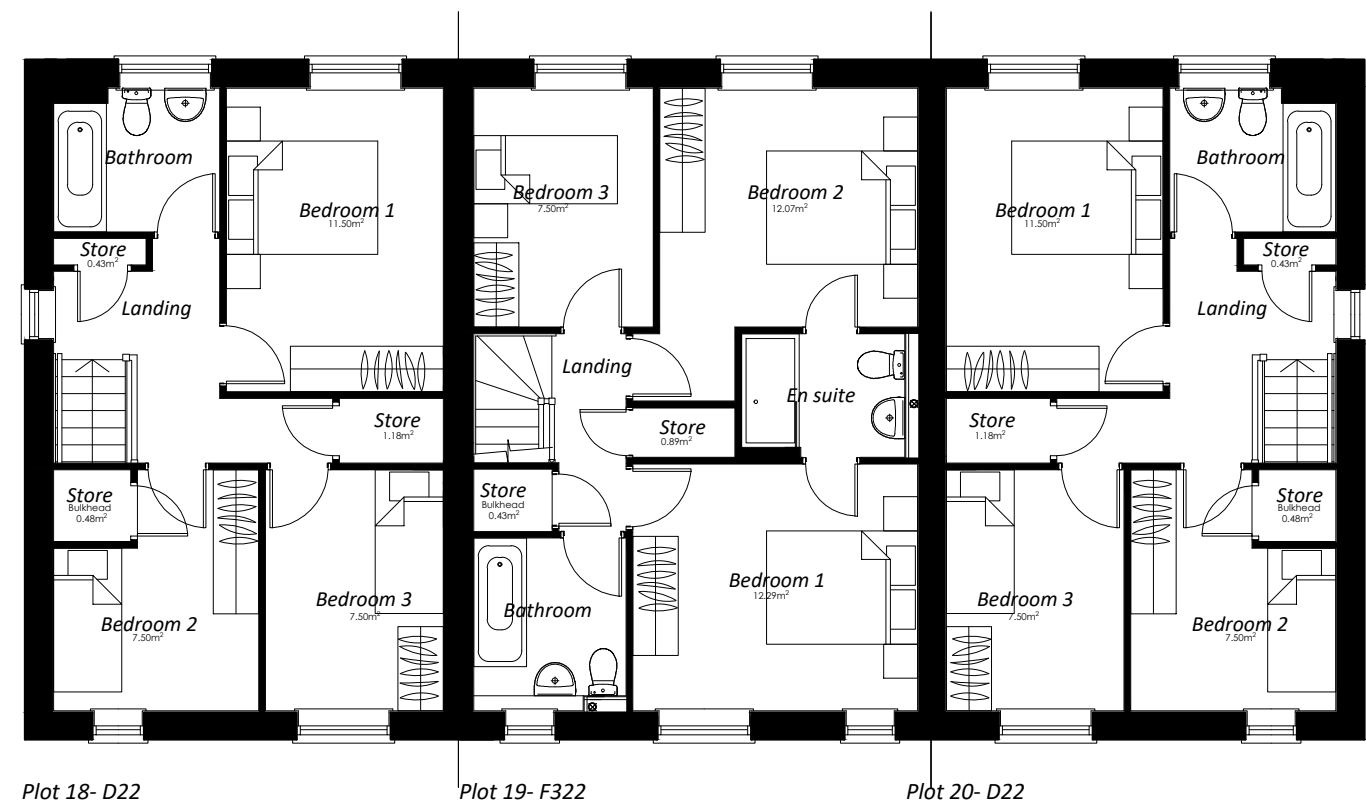

First Floor Plan

NDSS BEDROOM
SIZE COMPLIANT



Type F322 - 3B5P Inner Mews (84.94 sqm / 914 sqft)

Floor Plans - DWG: 20042_HT_06 - Scale 1:100 @ A3, Date - May 2022