


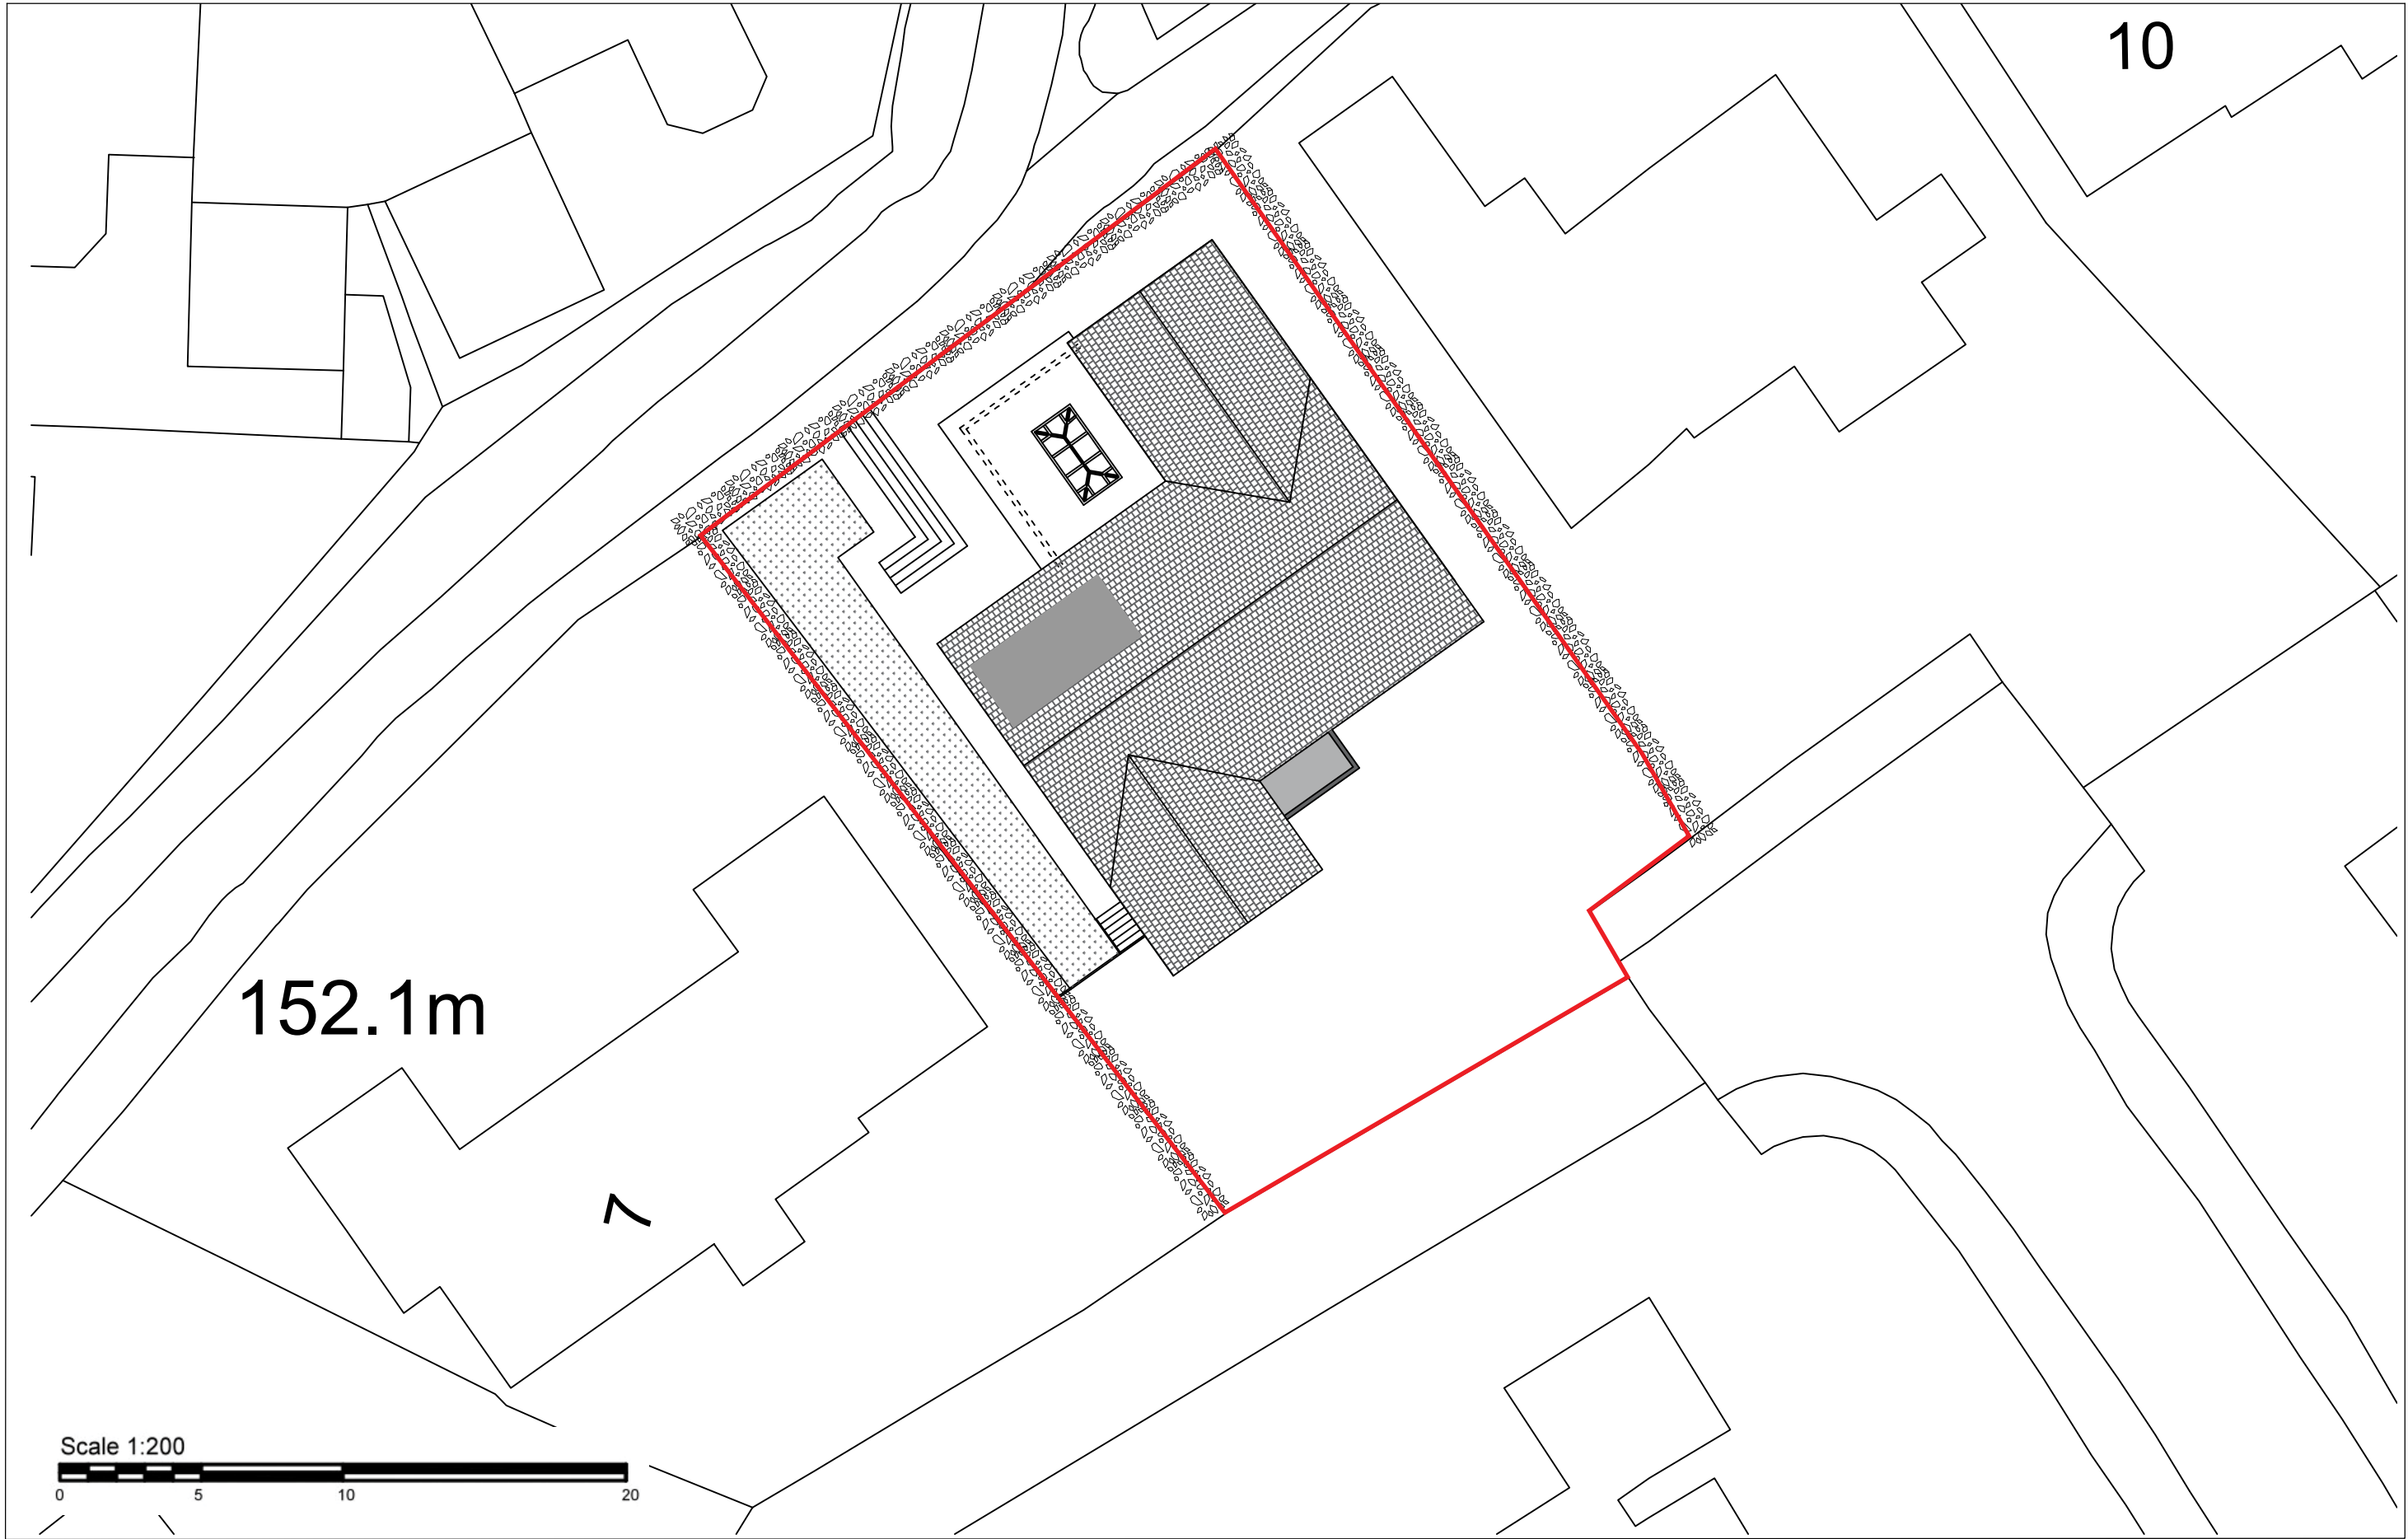

A: Manchester, M2
T: +44 (0)7496639077
E: danish@adfstudios.co.uk



Note: DESIGN INTENT DRAWING ONLY.
ANY CONSTRUCTION MUST COMPLY WITH ALL
APPLICABLE BUILDING REGULATIONS.

ALL DIMENSIONS IN MM.

Rev
Amendment
Date

DRG:
Proposed Roof Plan in context

DATE: APR 2024
SCALE: 1:200
SIZE: A3

DRG STATUS:
Planning

DRAWN: DA
CHECKED: SB
DRG NO: 81.00

PROJECT:
Proposed front double storey extension, change of use garage in to living room and a loft conversion with a dormer. Proposed new conservatory to the rear to replace existing and front porch.

ADDRESS:
9 Winchester Close, Bamford, OL11 5NE